


Monks Meadow
Project Phase:
PLANNING


Address:
18
Monks Meadow,
Haywards Heath
RH17 6DZ

Client:
Andrew and Caroline Cloke
Description:
Proposed Plans, Sections & Elevations
Drawing to be printed at A1


Scale:
1:50
Project | Drawing No:
012 | 311A

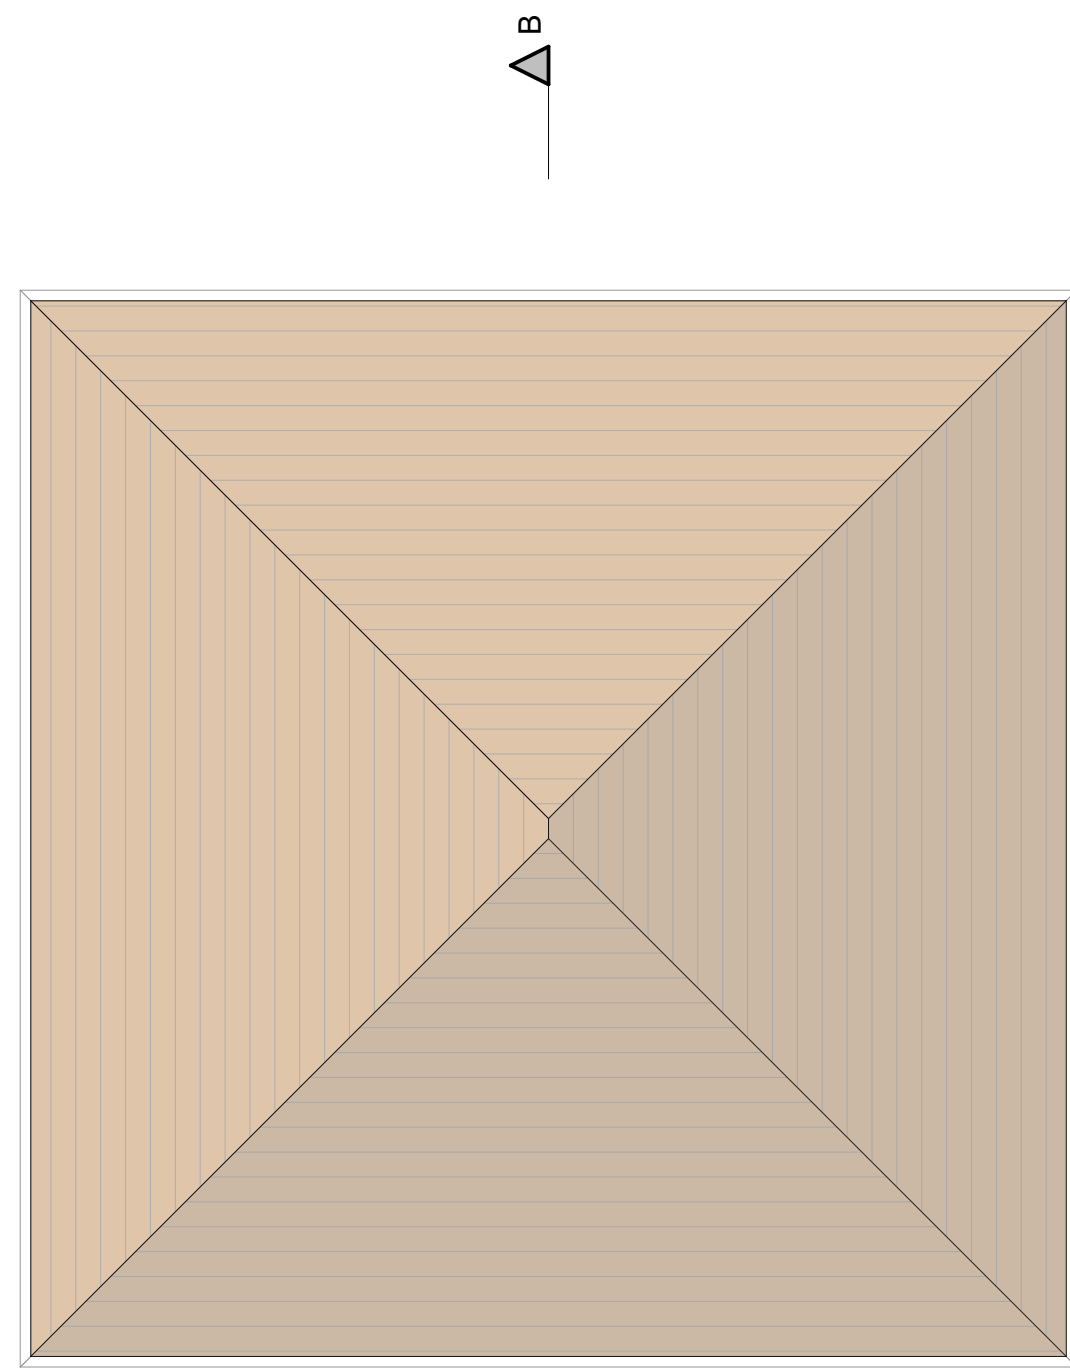


Proposed Roof Plan

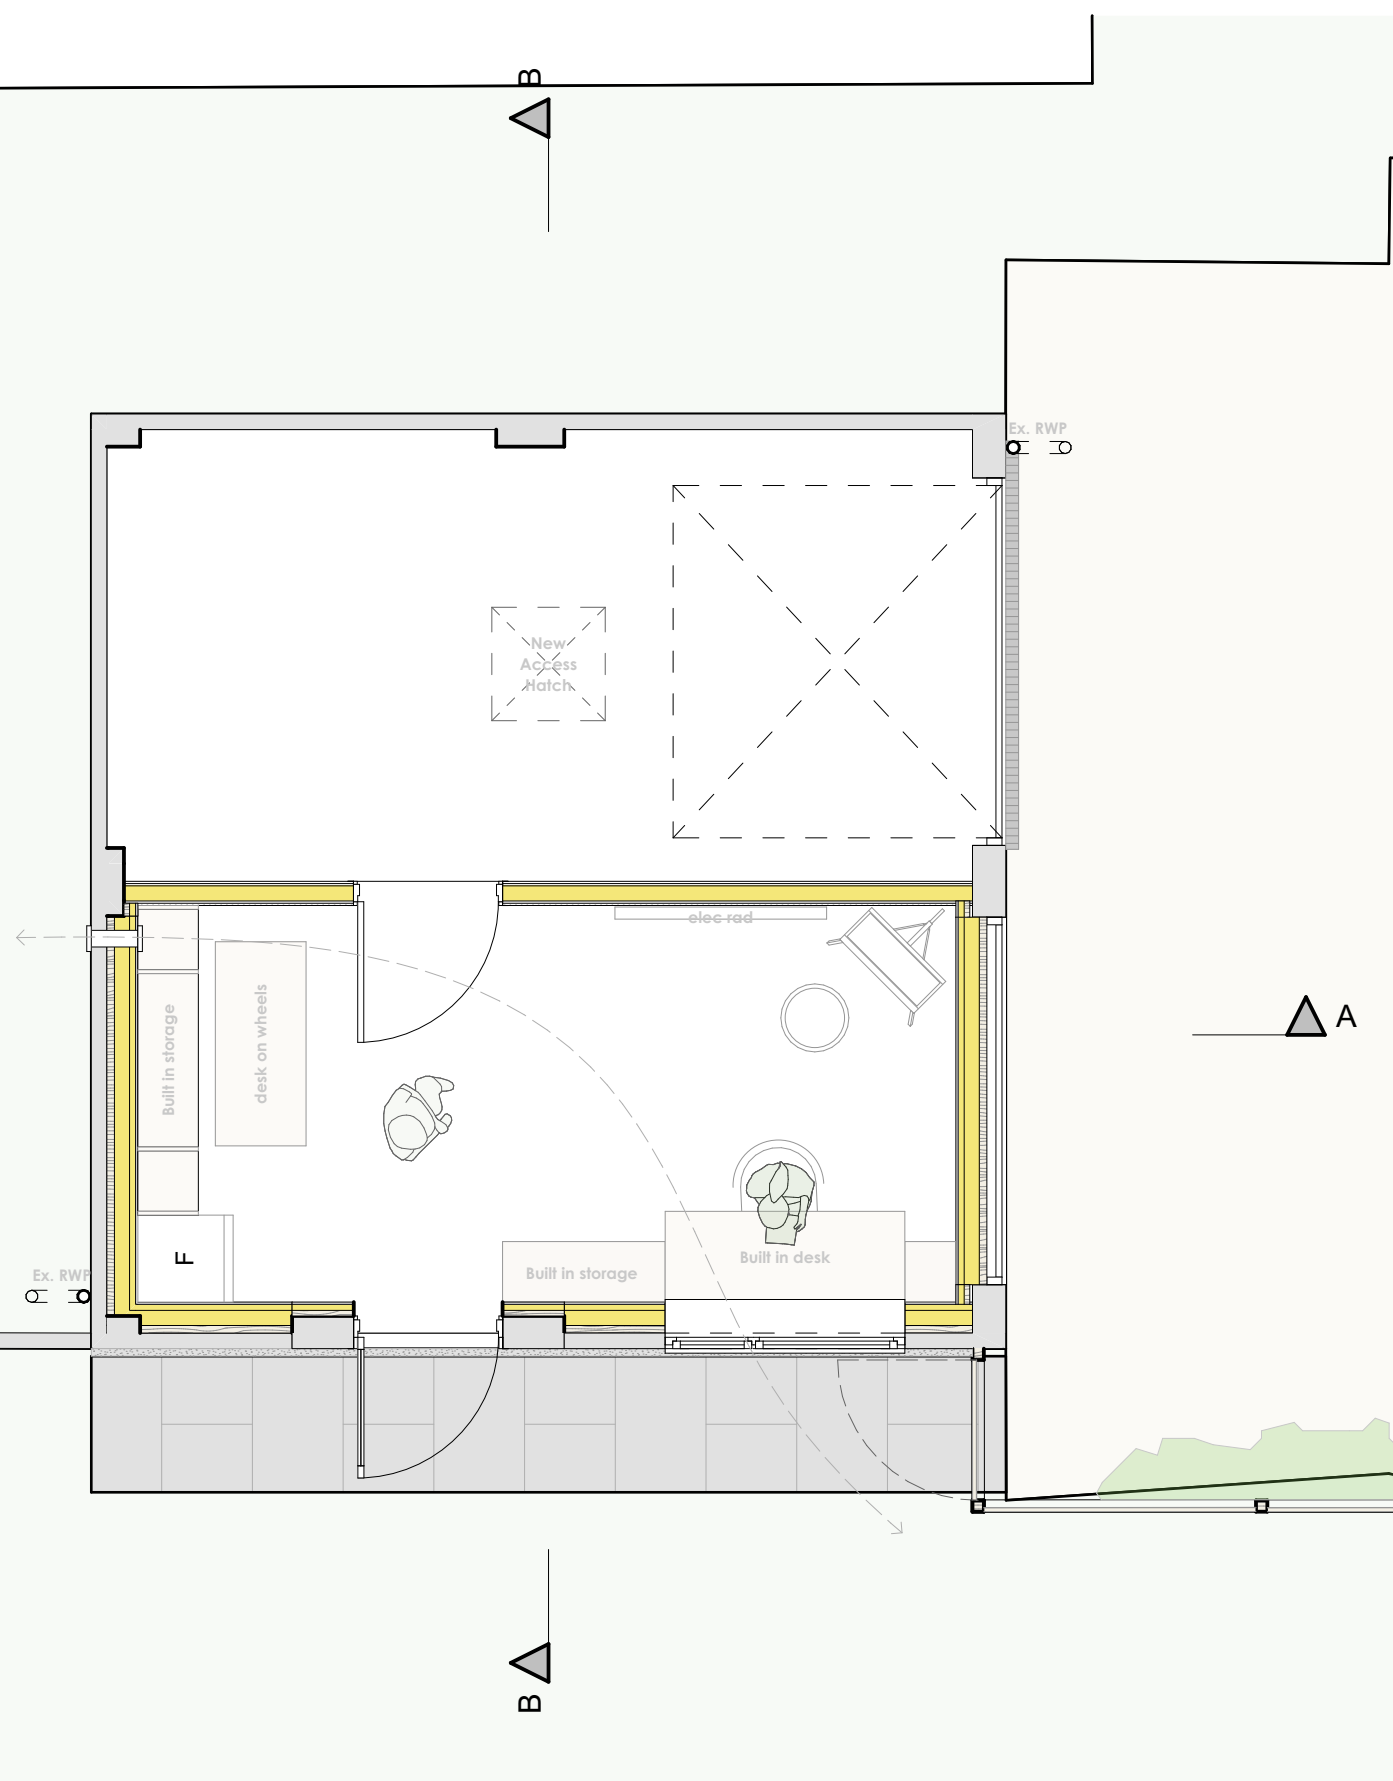


Proposed Floor Plan

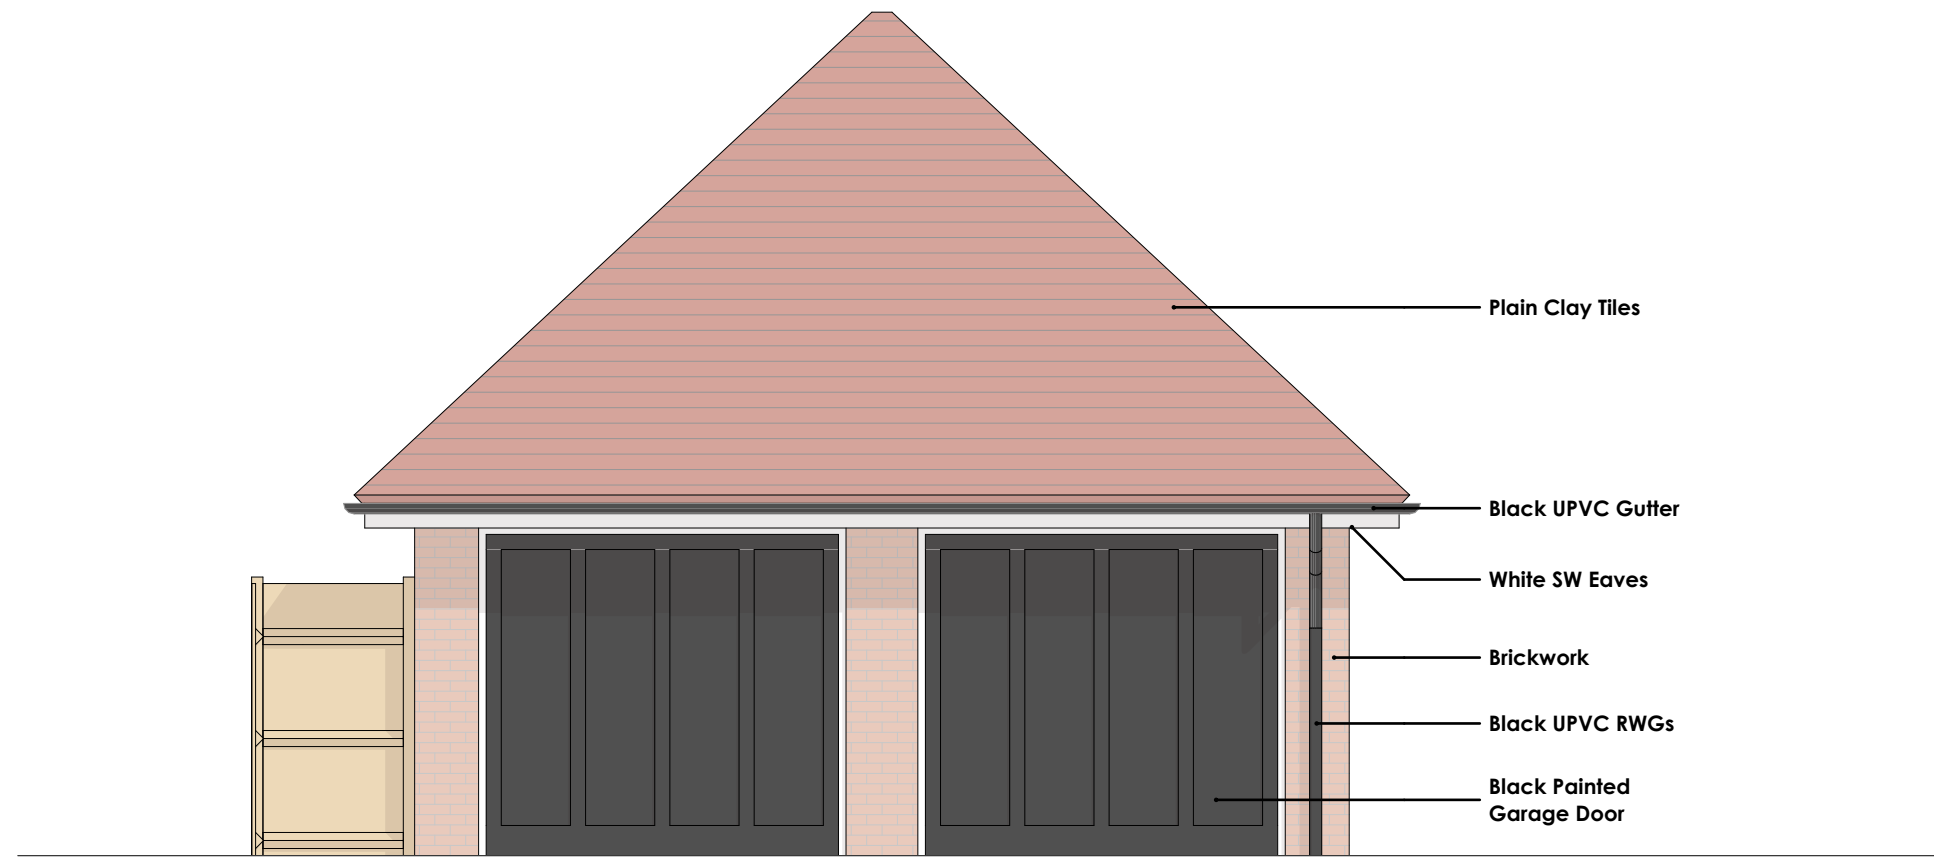


Proposed East Elevation

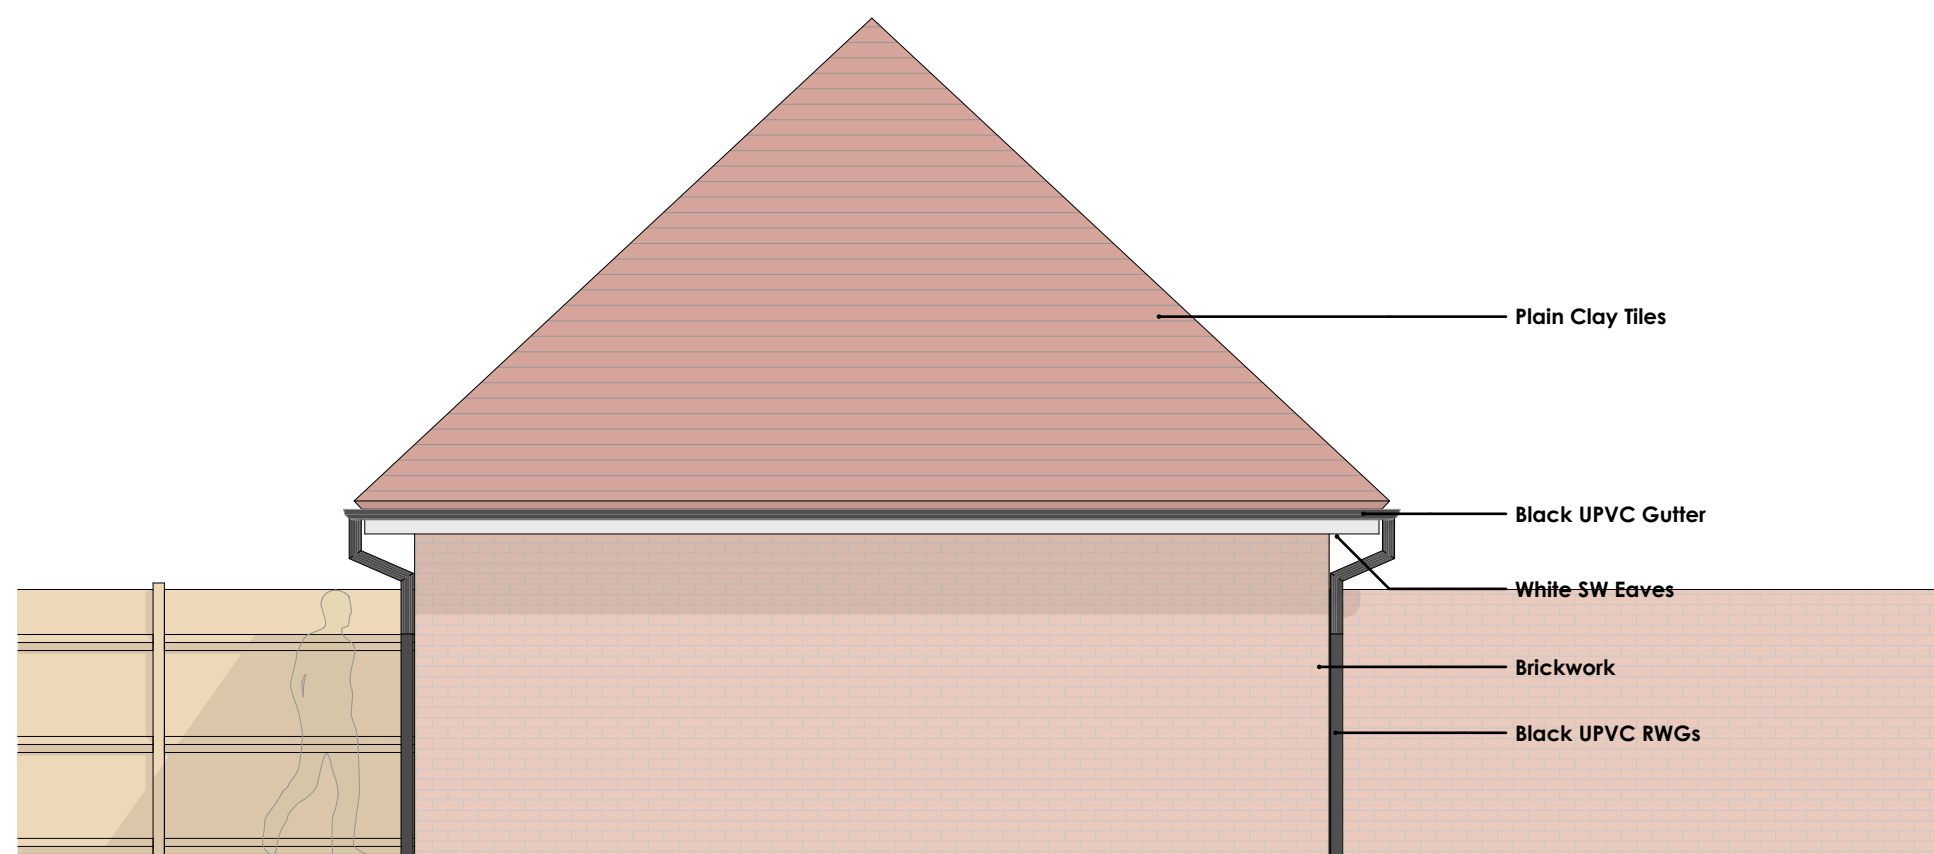


Proposed North Elevation

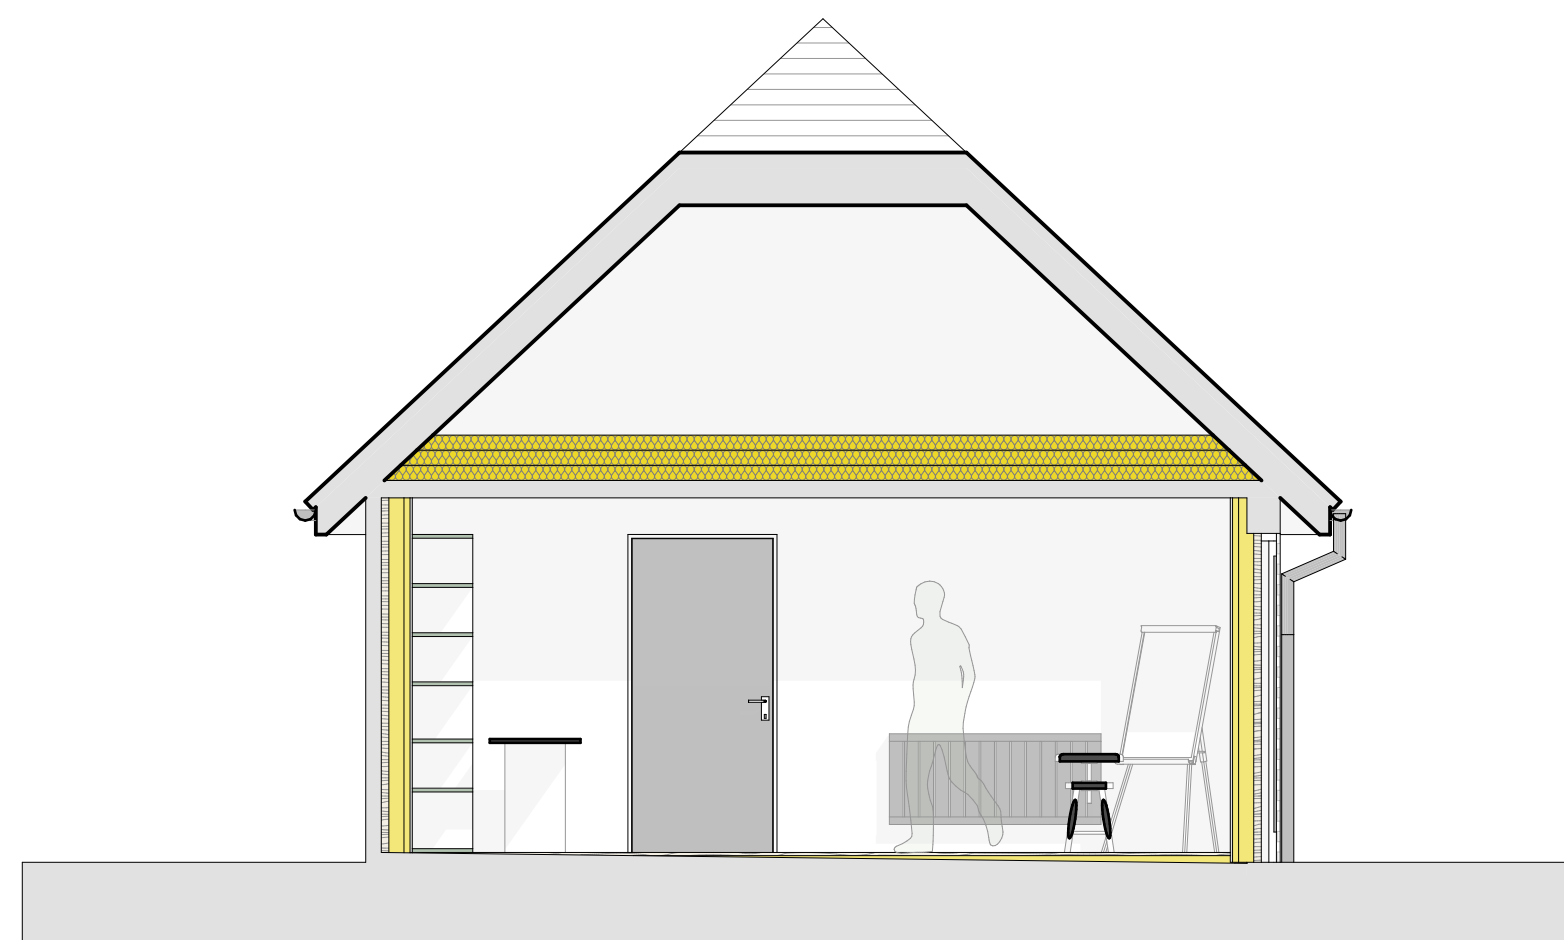


Proposed Section A

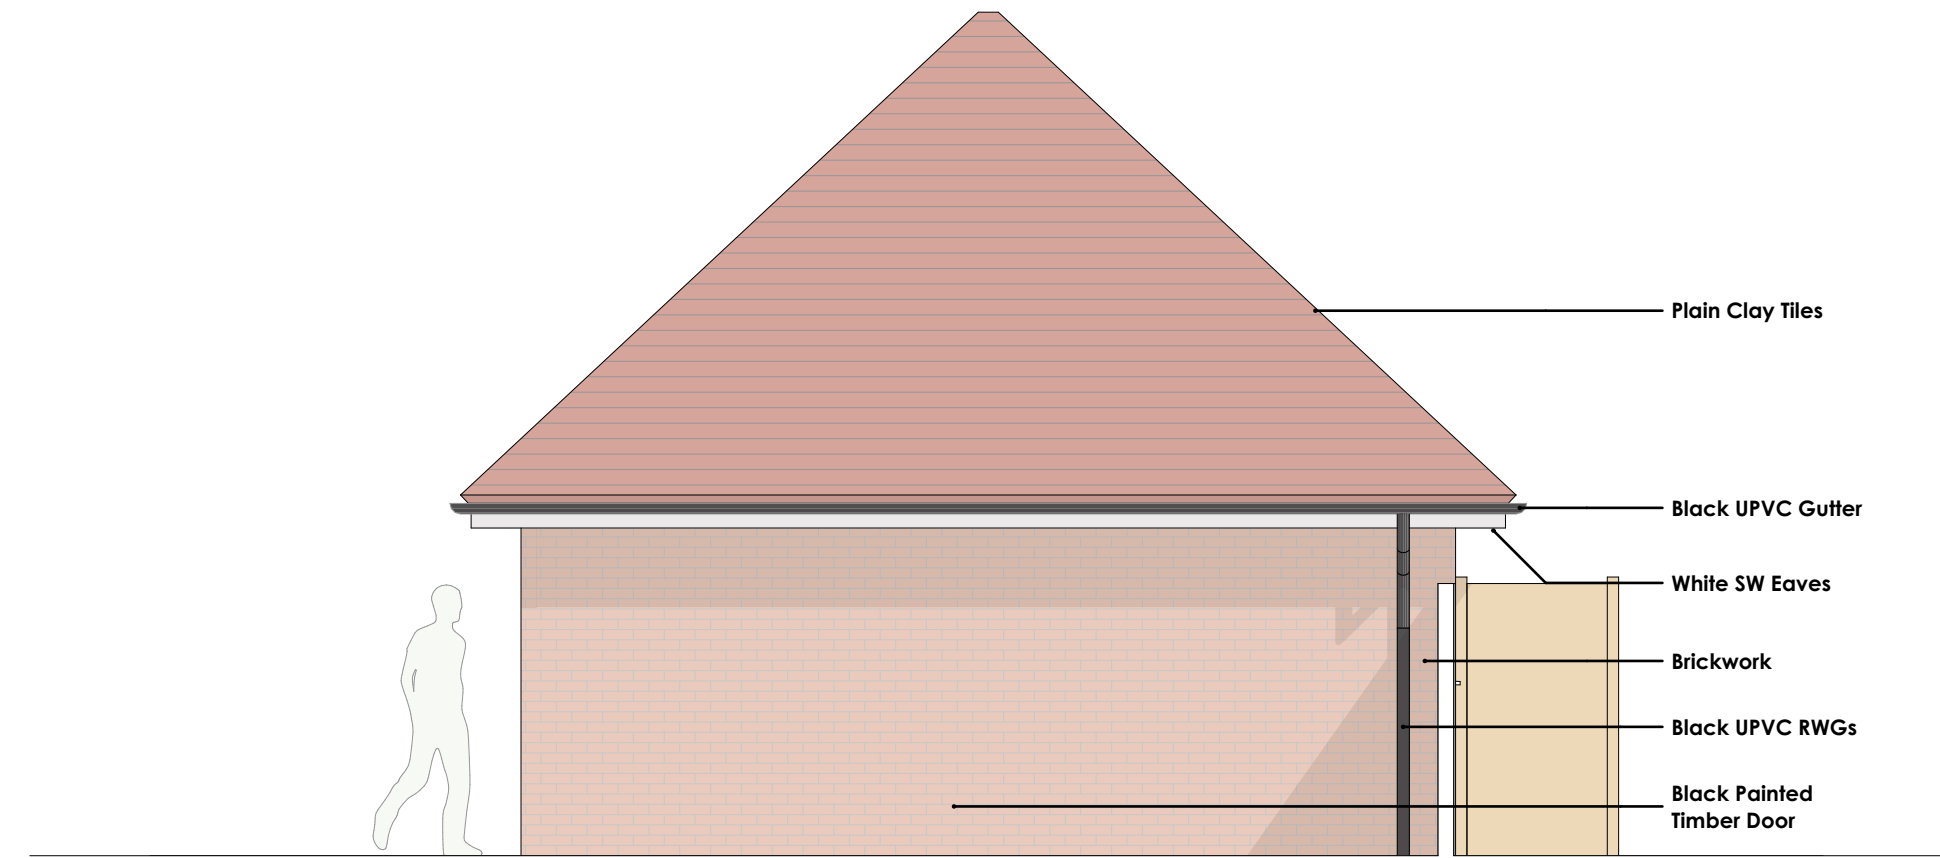

Proposed West Elevation

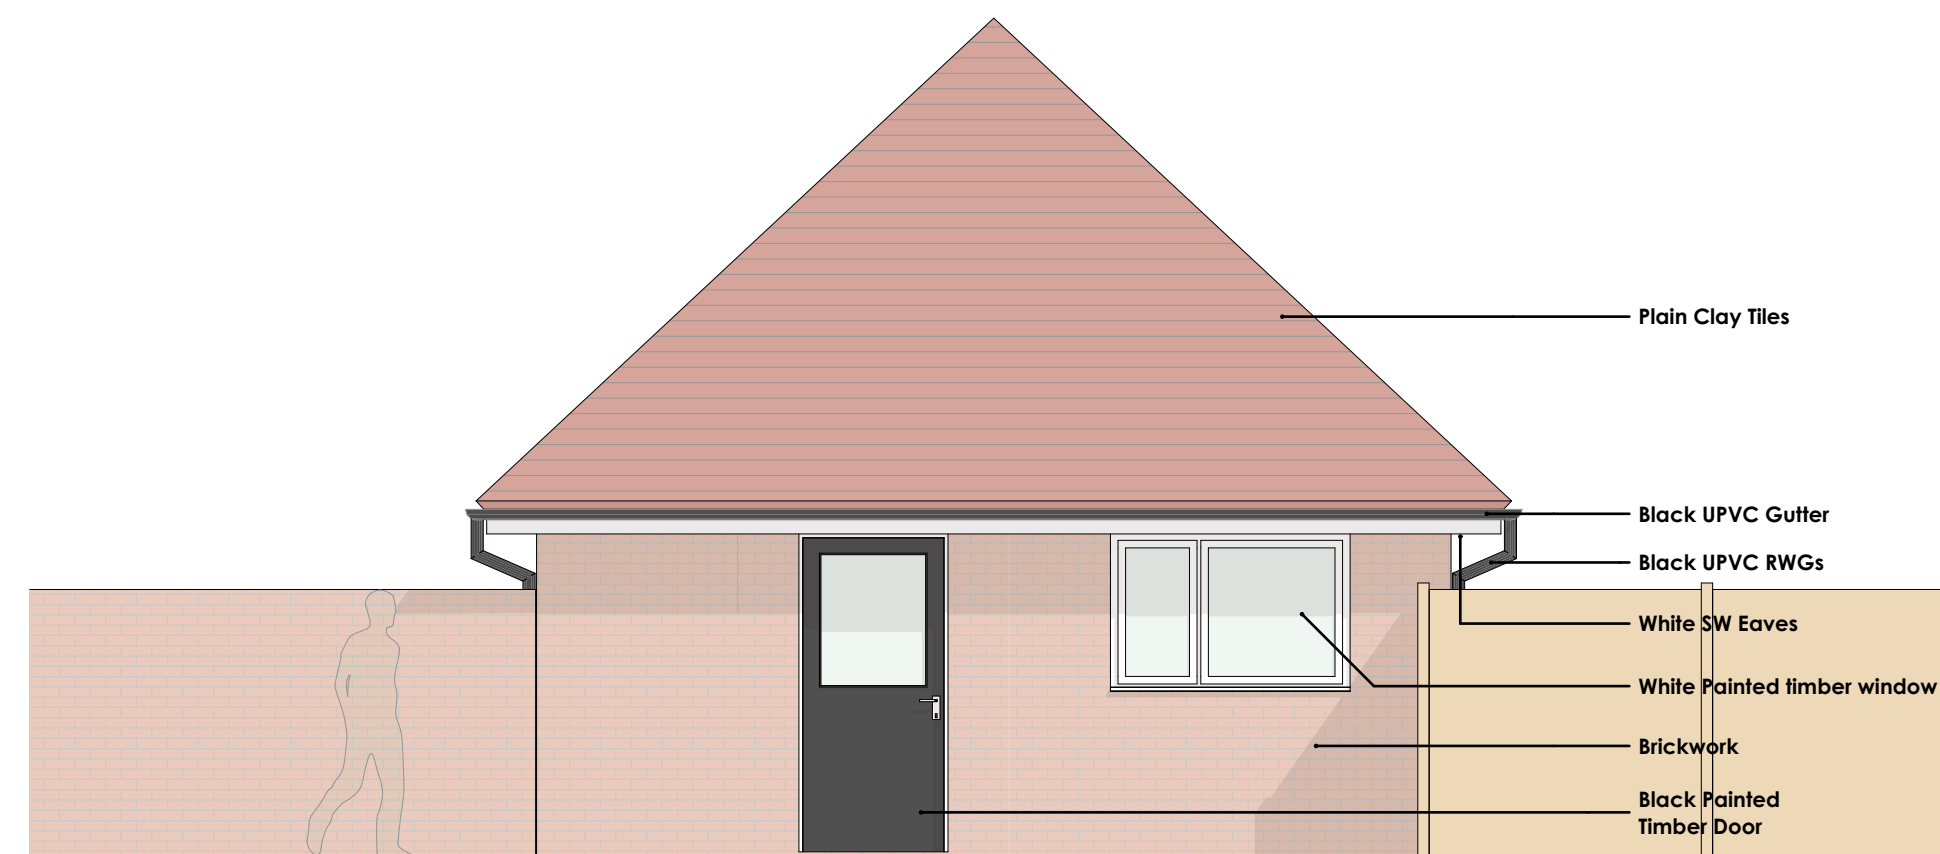

Proposed South Elevation

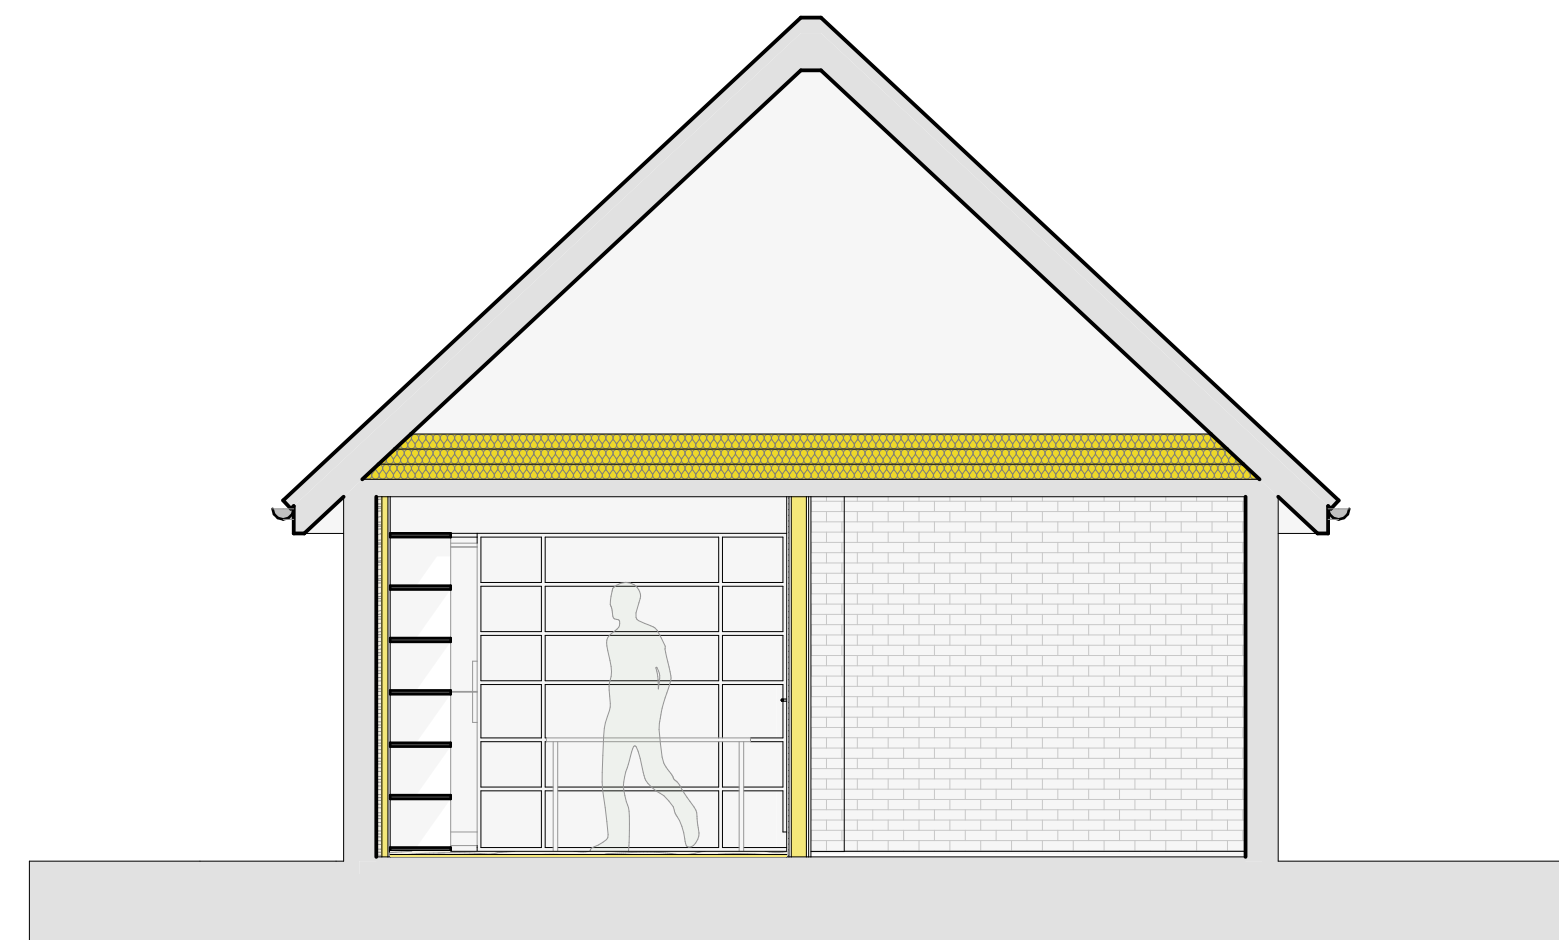

Proposed Section B