




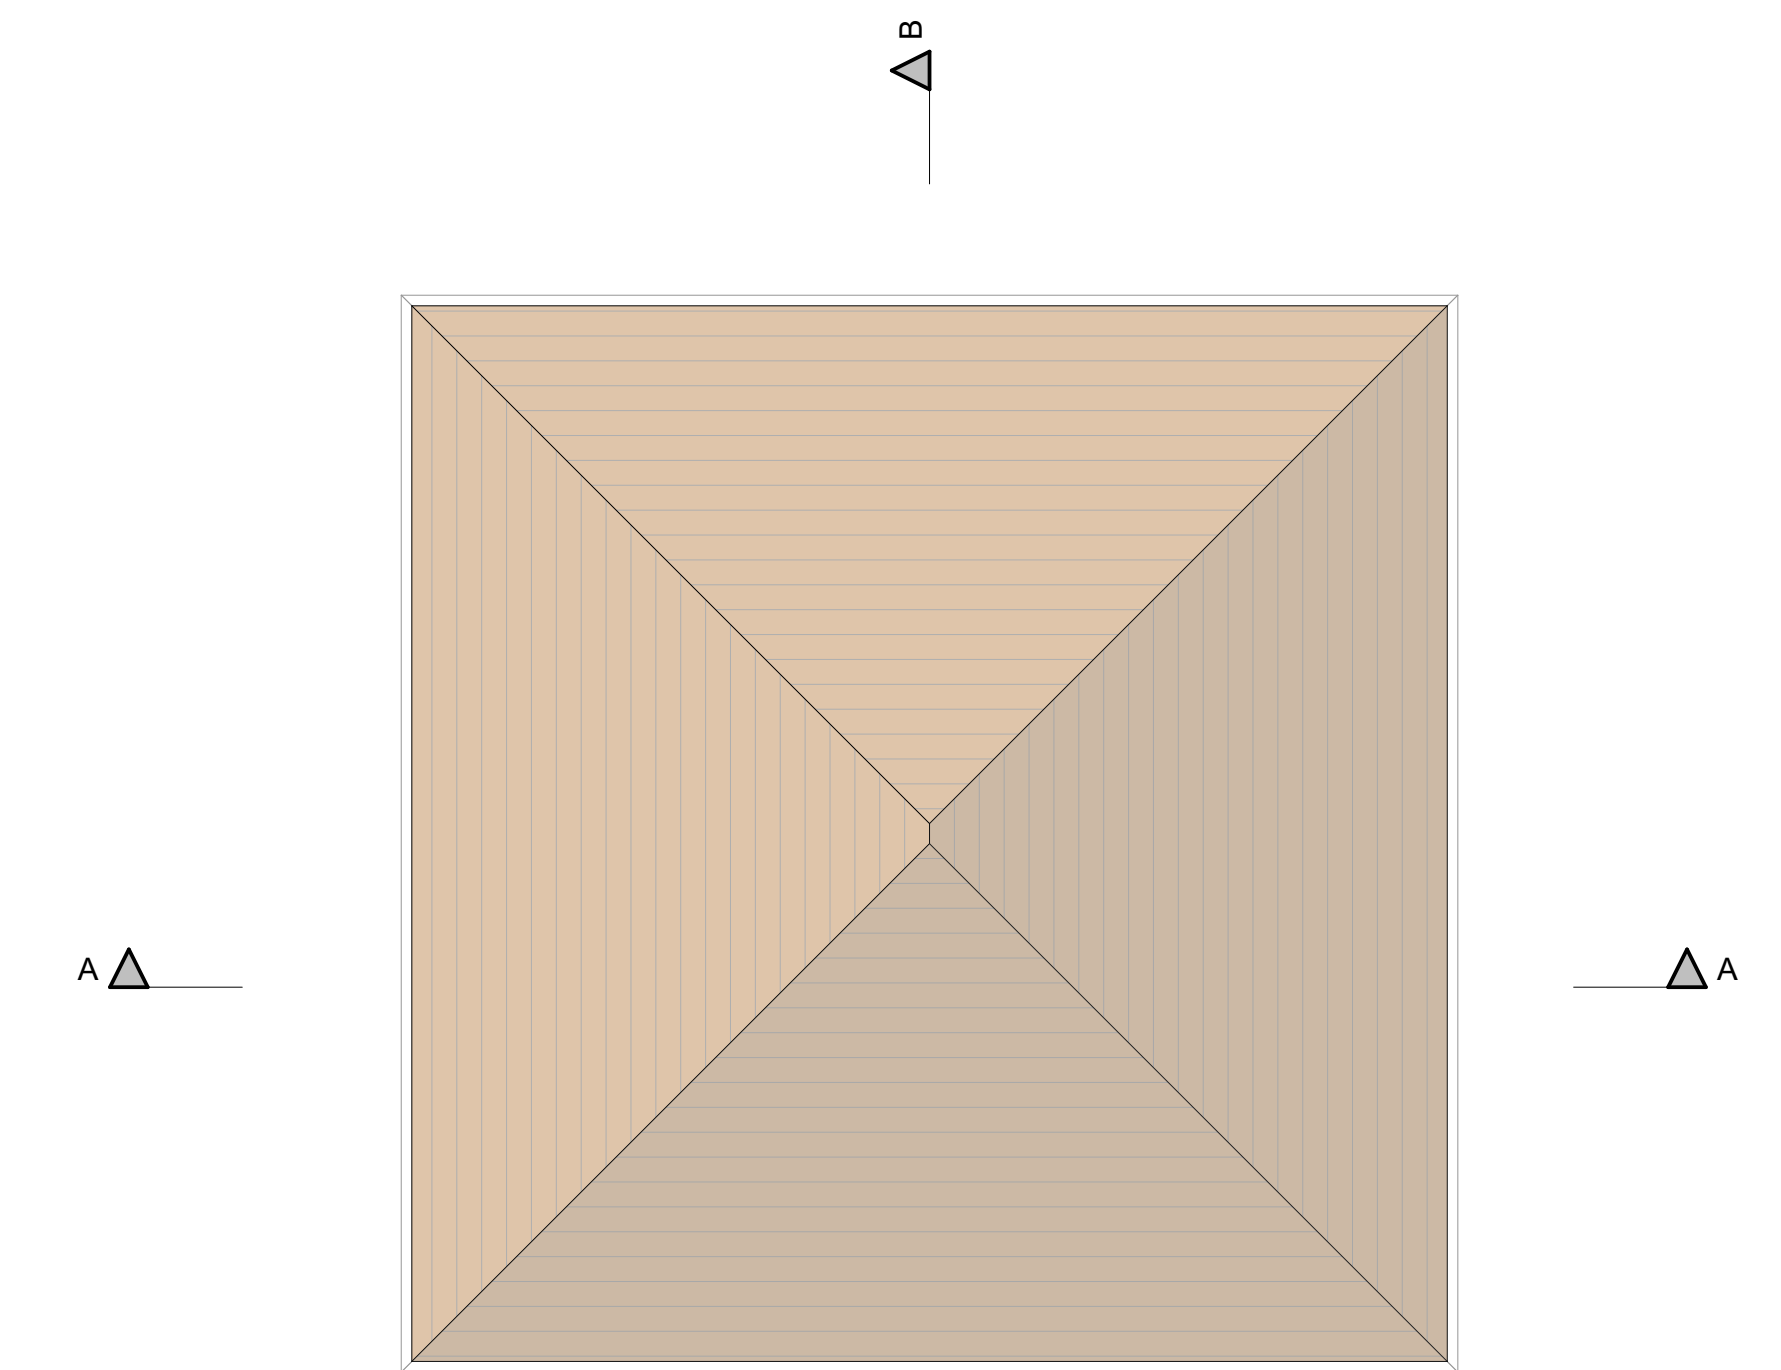


Existing Roof Plan

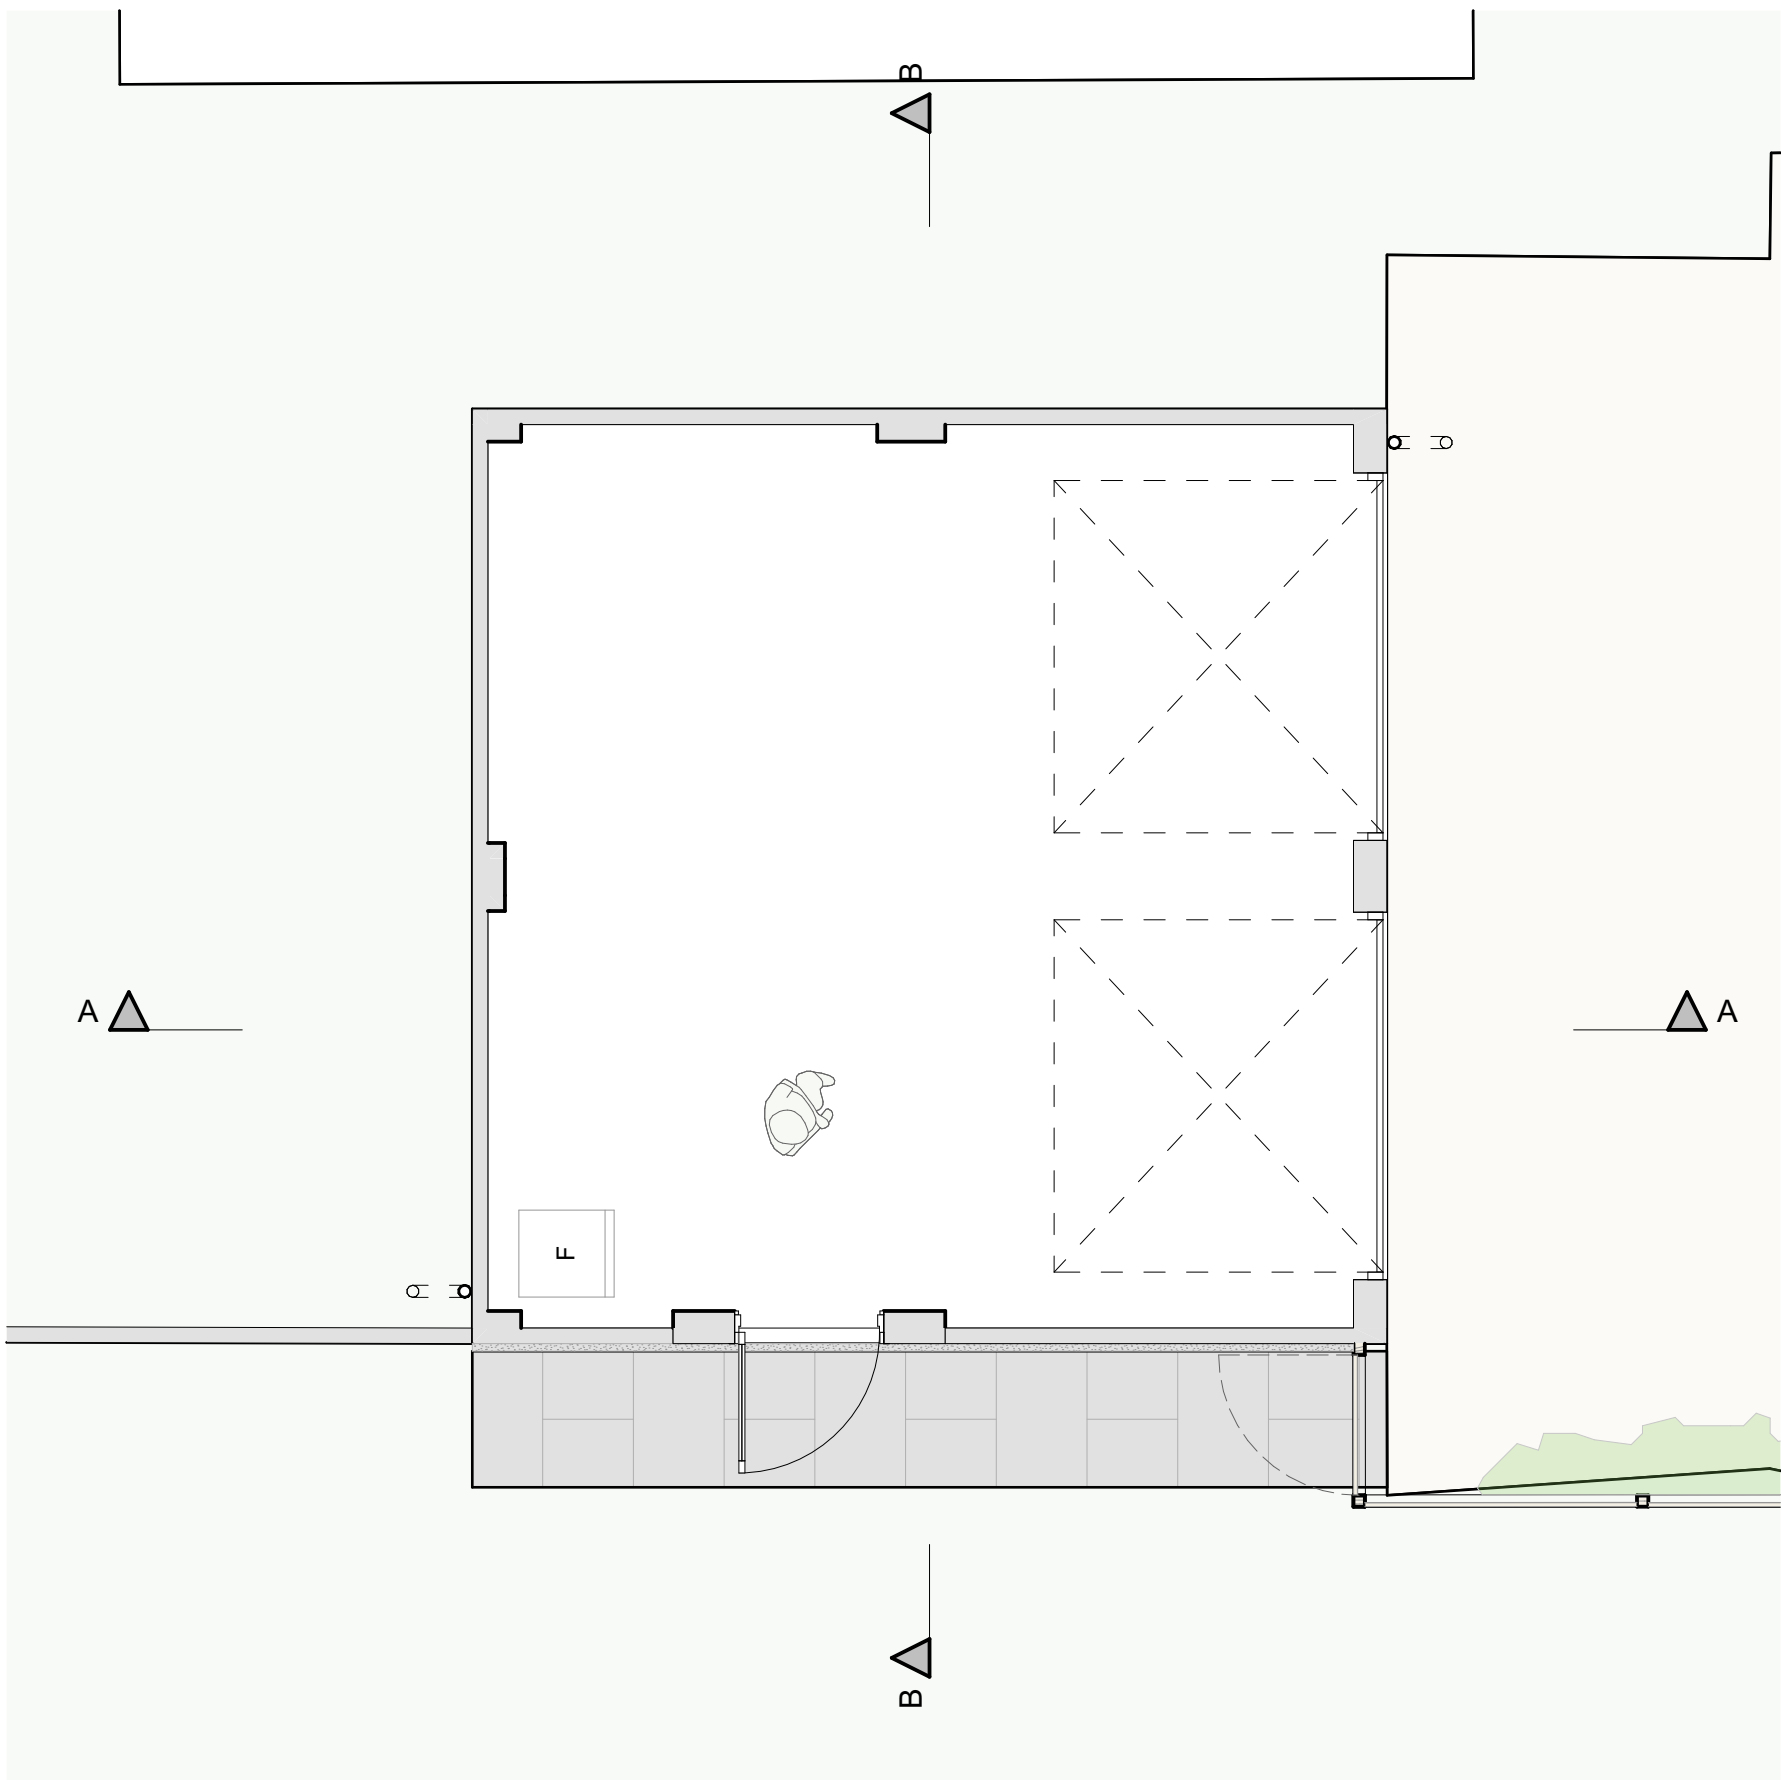


Existing Floor Plan

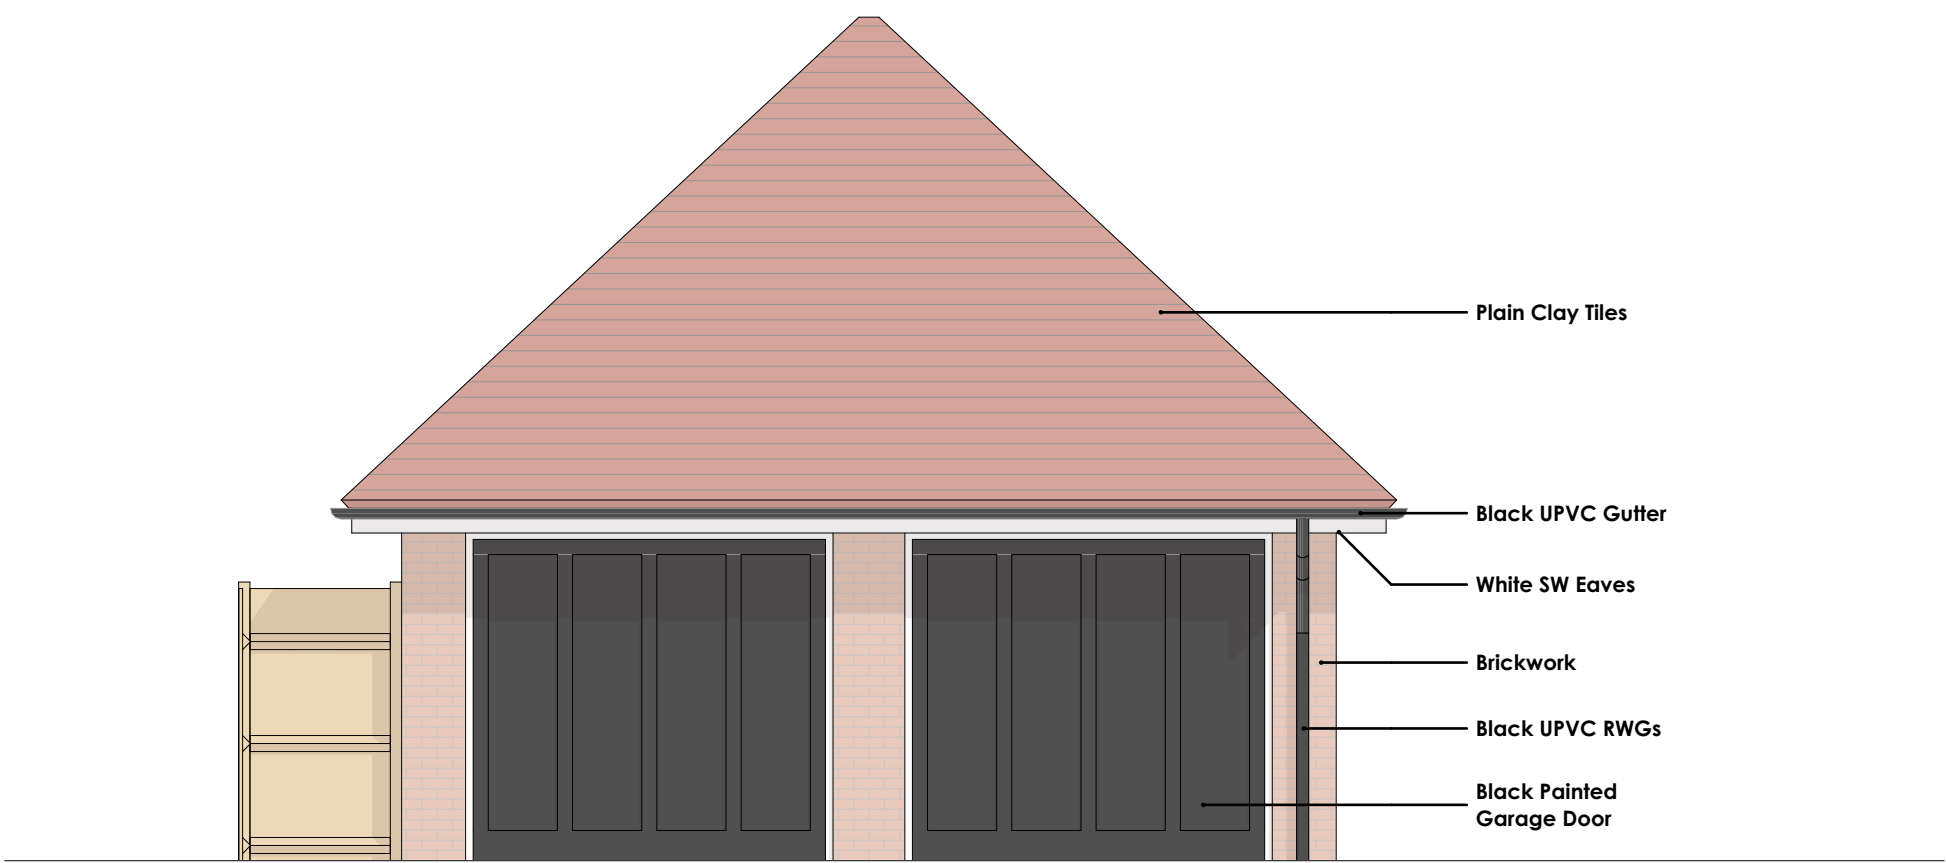


Existing East Elevation

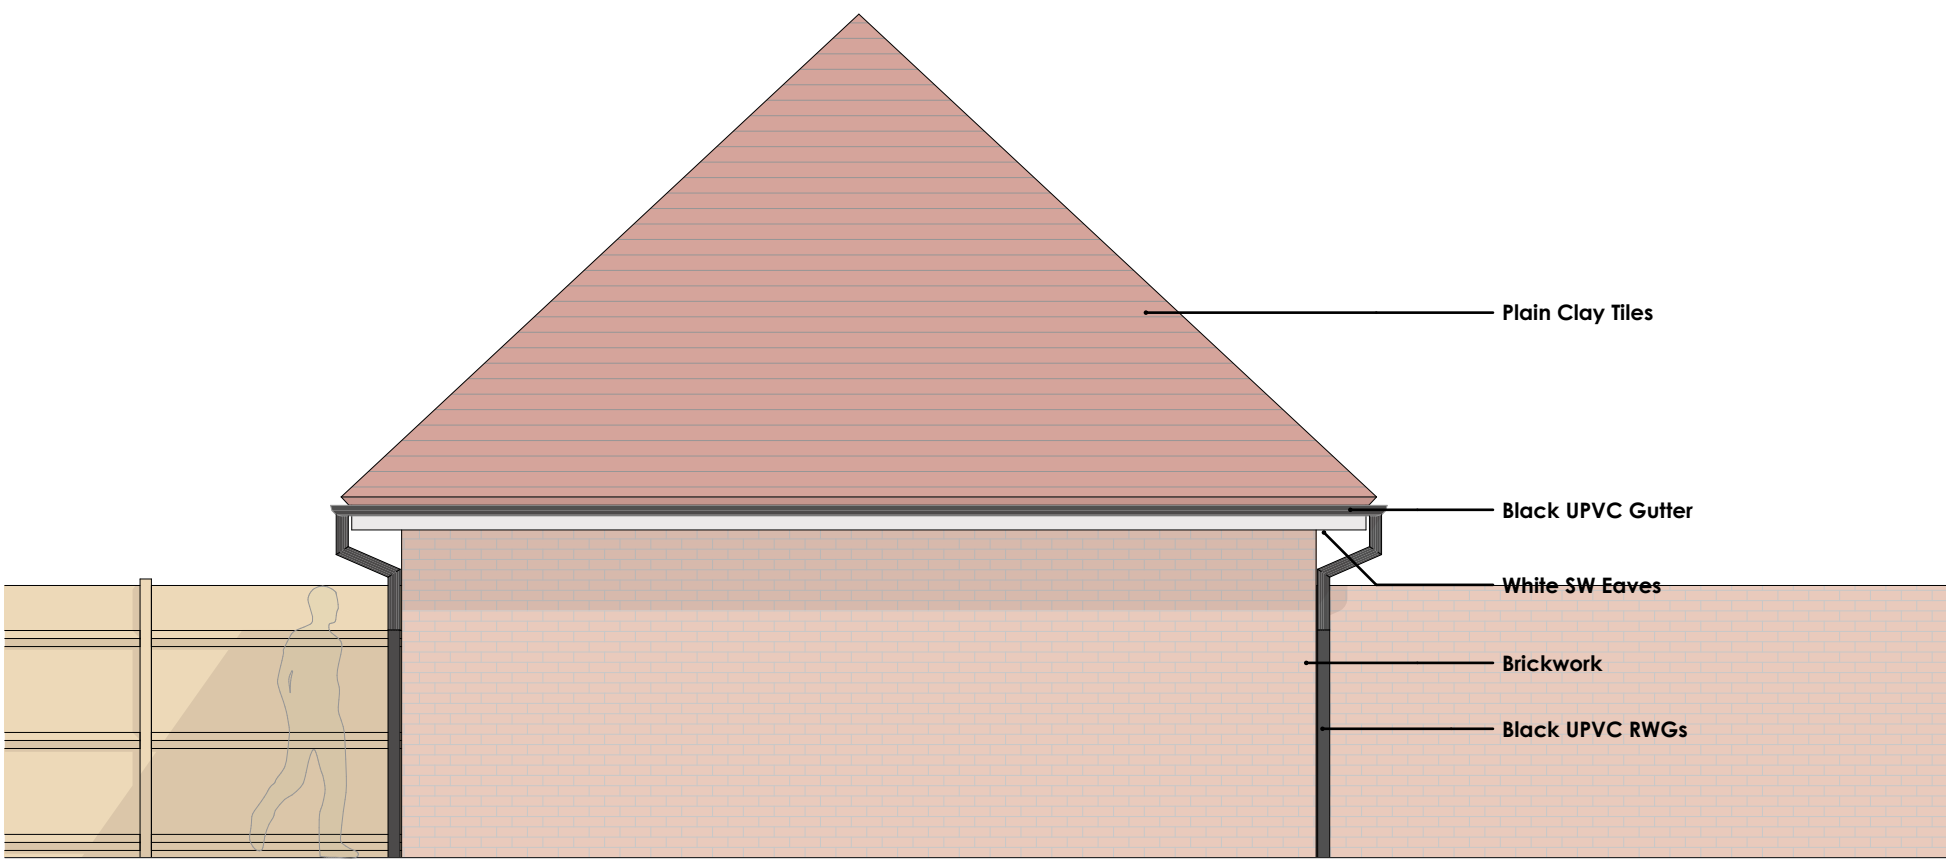


Existing North Elevation

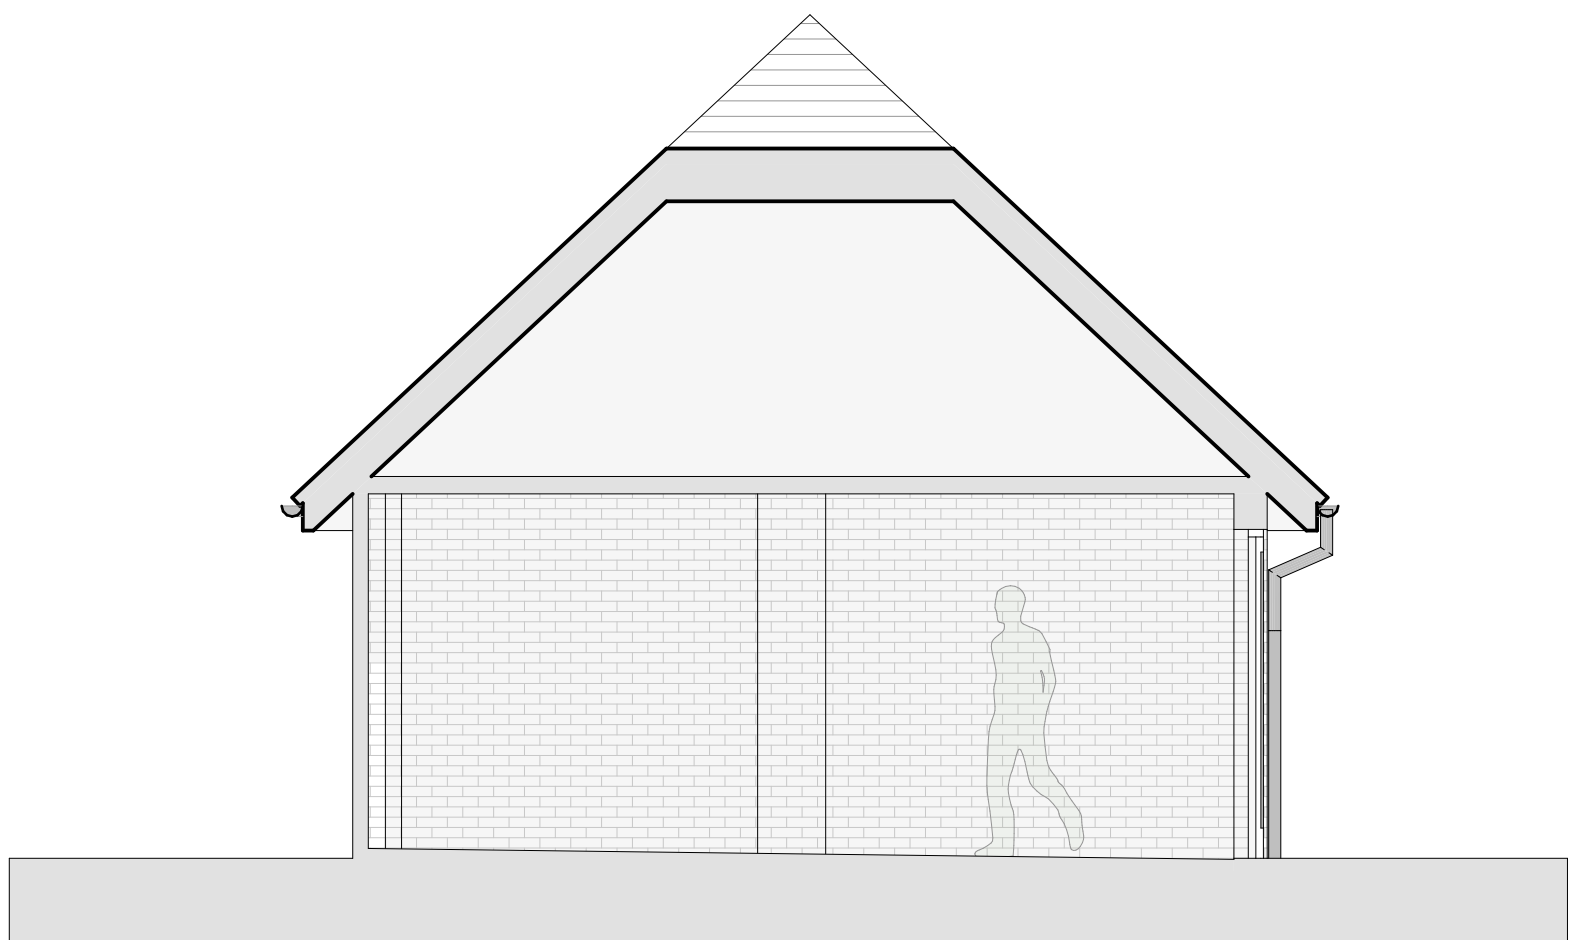


Existing Section A

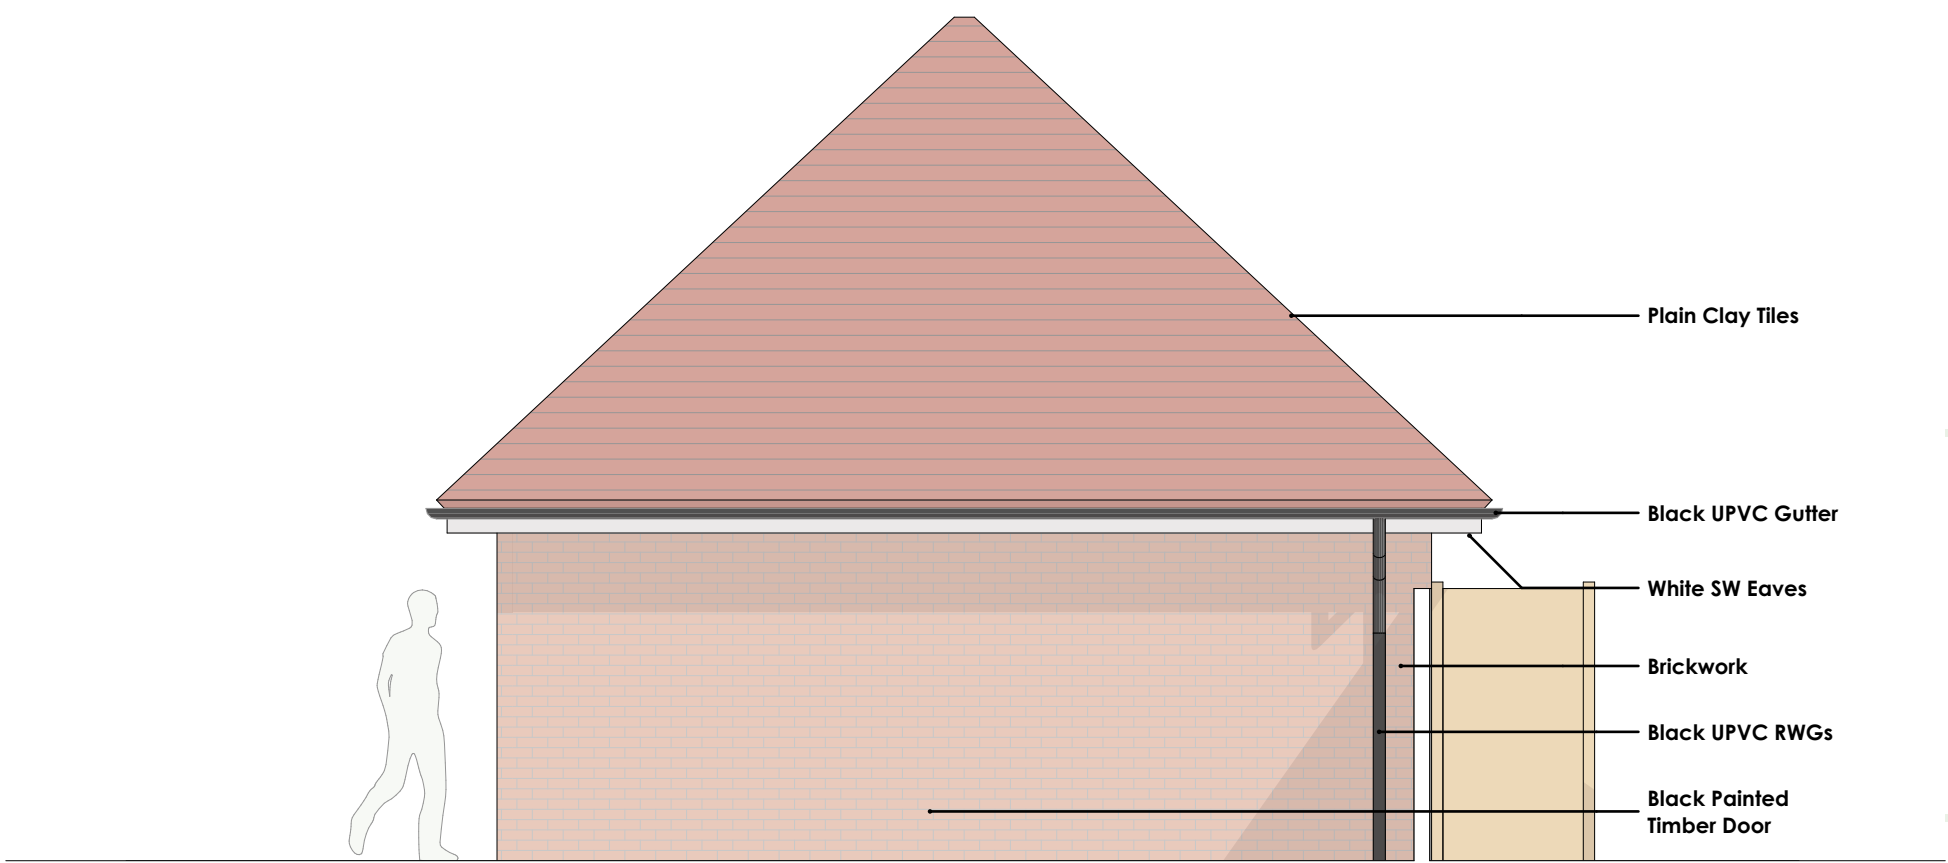

Existing West Elevation

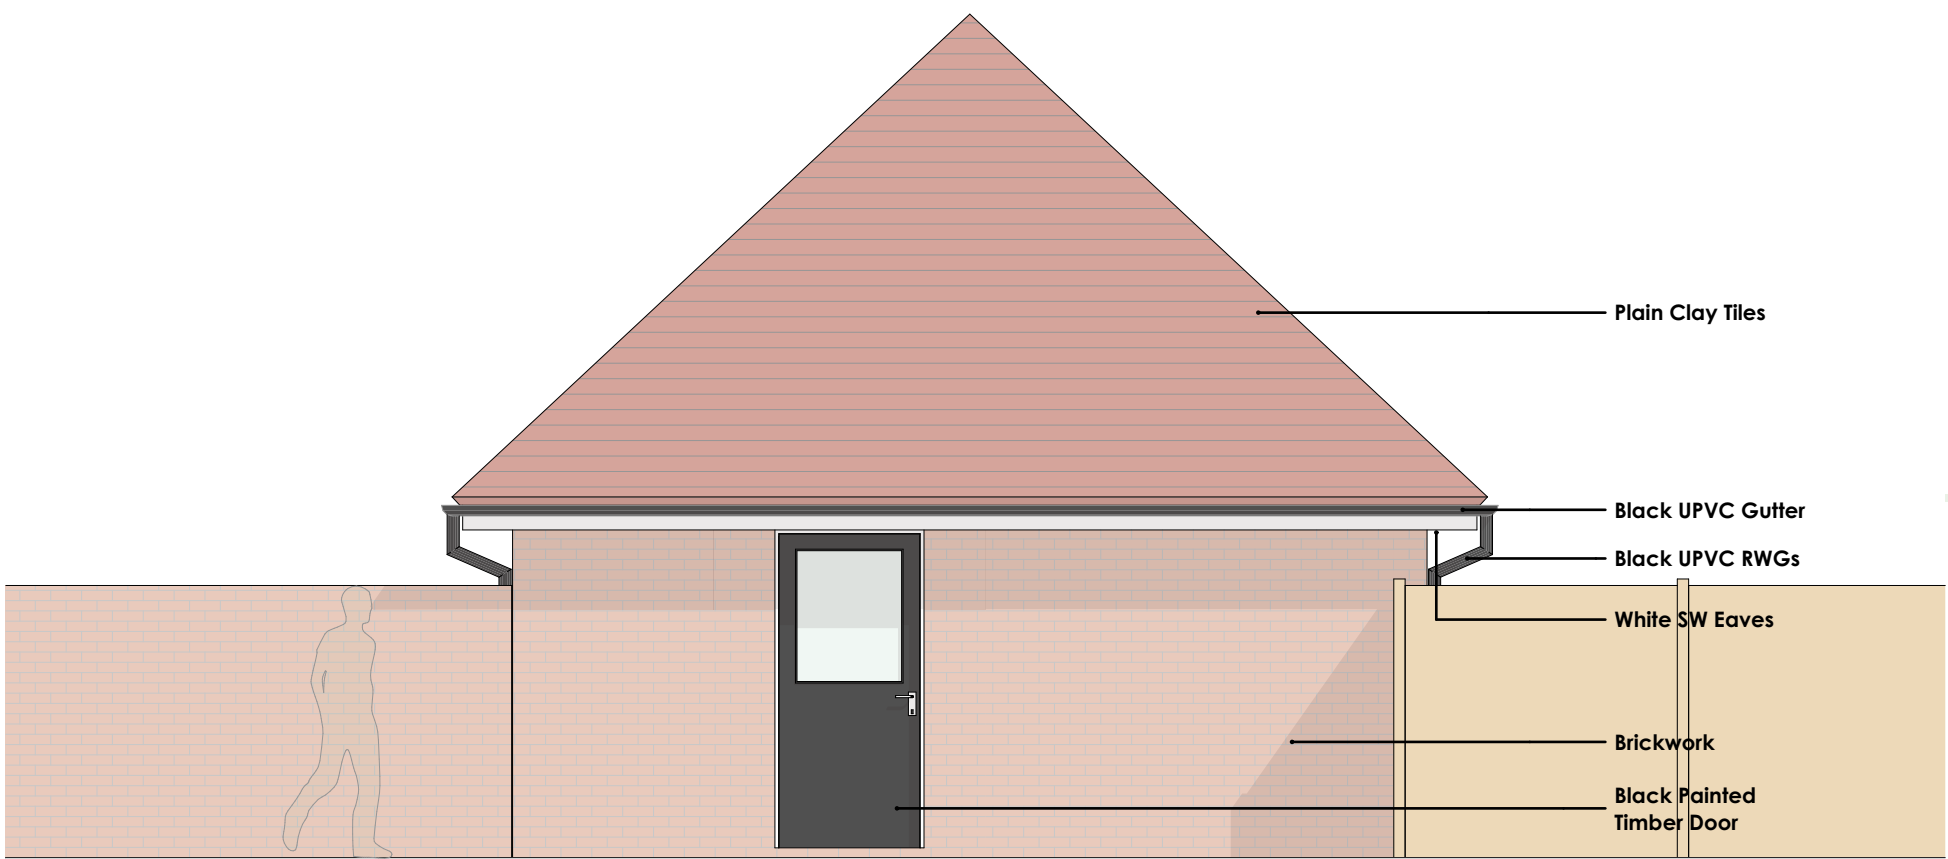

Existing South Elevation

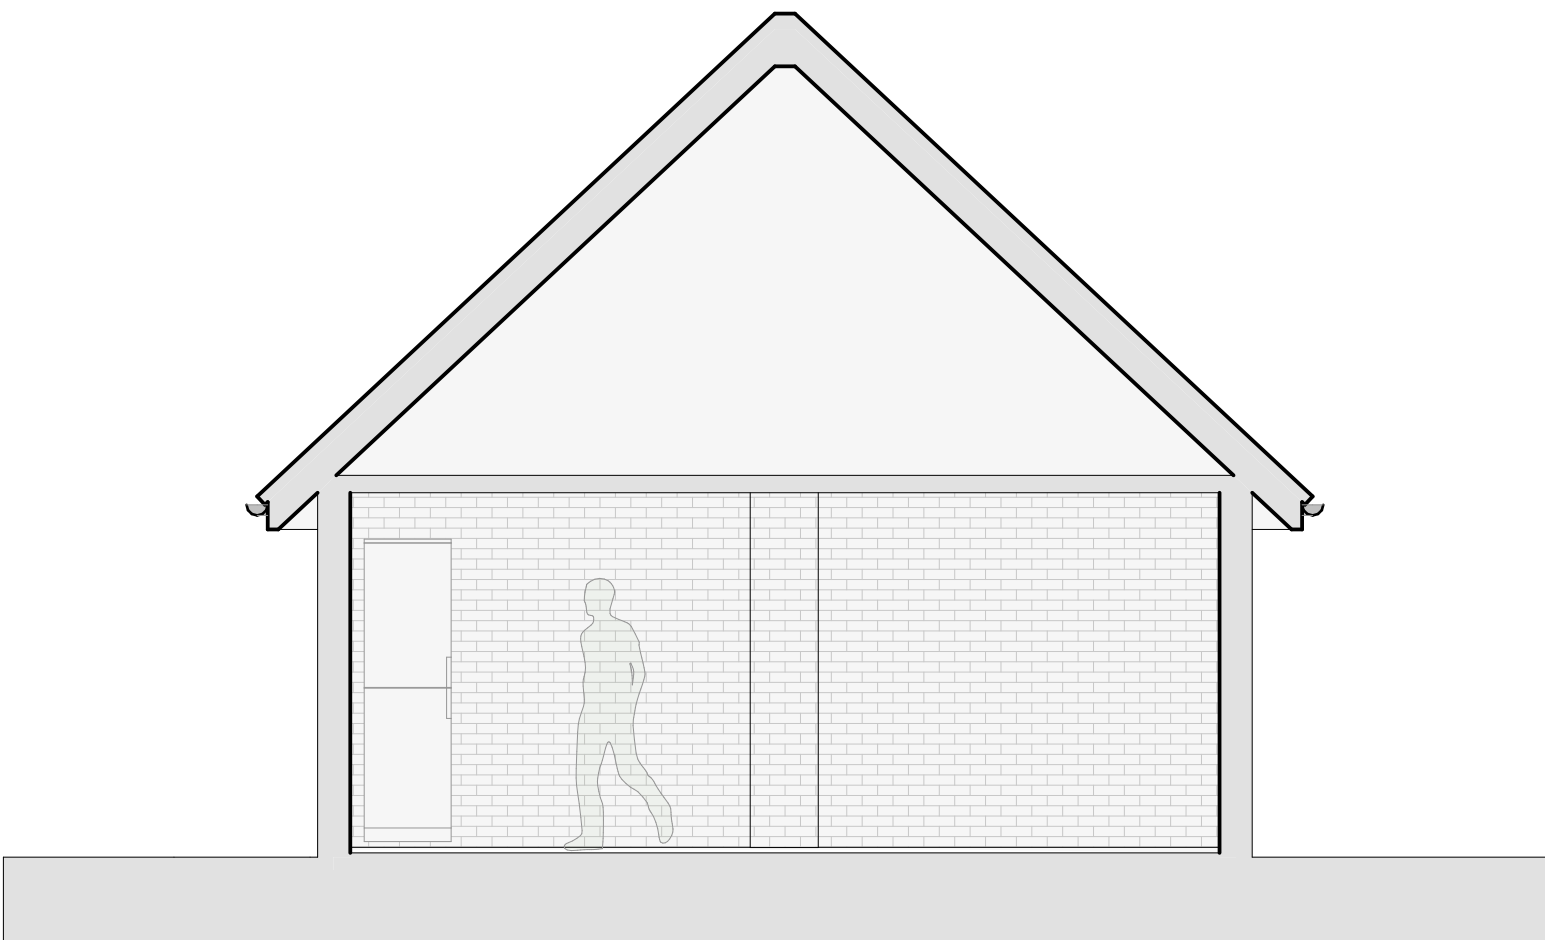


Existing Section B

Scale @ 1:50
0m 1m 2m

Note:

Do not scale off this drawing except for planning purposes.
Check all dimensions on site before any work commences.
All goods, materials and workmanship must conform to current building regulations, British standards and codes of practice.
Copyright of this drawing is to be retained by Baba Atelier and must not be reproduced without written consent from the studio.

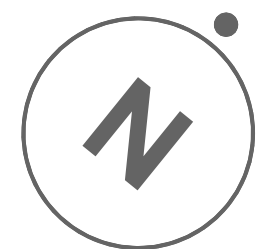

Monks Meadow

Project Phase:

EXISTING

Address:

18

Monks Meadow,

Haywards Heath

RH17 6DZ

Client:

Andrew and Caroline Cloke

Description:

Existing Plans, Sections & Elevations

Drawing to be printed at A1

Scale:

1:50

Project | Drawing No:

012 | 111