




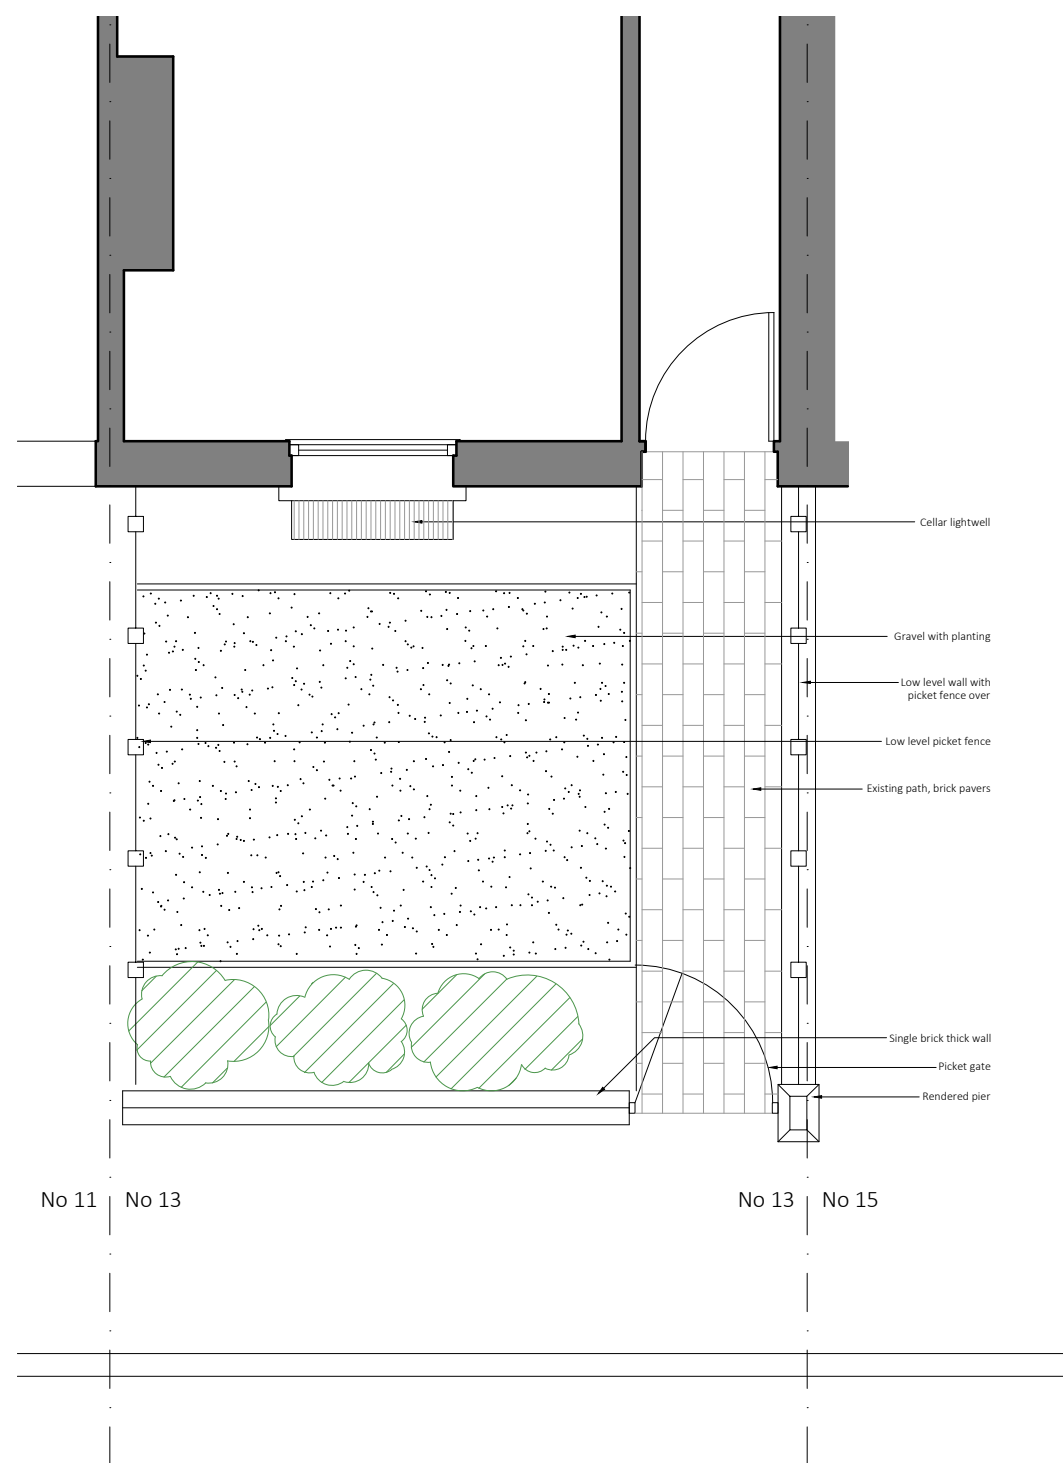

Ground Floor Plan as Existing
1:50 @ A1

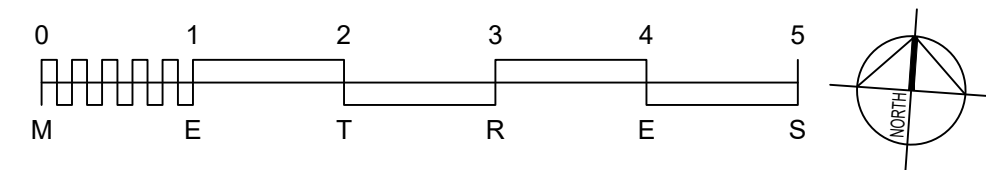

Ground Floor Plan as Proposed
1:50 @ A1

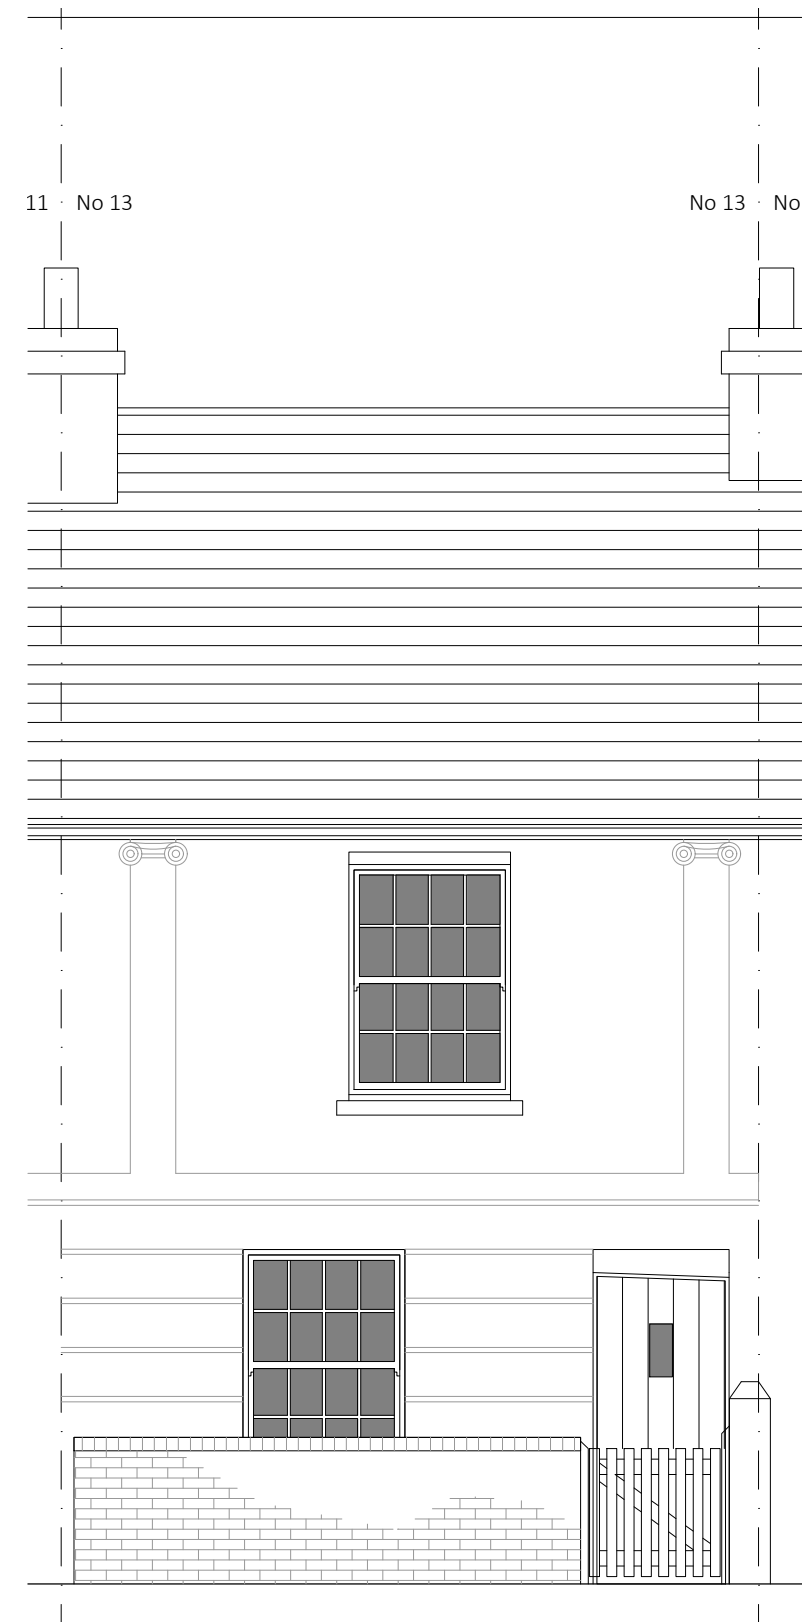

Front (South) Elevation as Existing
1:50 @ A1



Front (South) Elevation as Proposed
1:50 @ A1



Location Plan as Existing
1:1250 @ A1



Block Plan as Proposed
1:500 @ A1

REV	DATE	DESCRIPTION
A	30.04.25	Dropped kerb indicated

This drawing should be read in conjunction with all other drawings. Do not scale.
All dimensions must be site checked.
Copyright © Catherine Whitby Architects

catherine whitby
ARCHITECTS

arb
Architects
Registration
Board
REG NO: 069618H

Drawing Status

PLANNING

Project

Mr D Brooks
13 High Street
Hurstpierpoint

Title

Existing and Proposed
Ground Floor Plan, Location Plan
Block Plan and Elevations

Project No.
02505

Drawn By
cw

Checked By
cw

Drawing No.

001

Scale

Varies @ A1

Date

Apr 25

Revision

A