


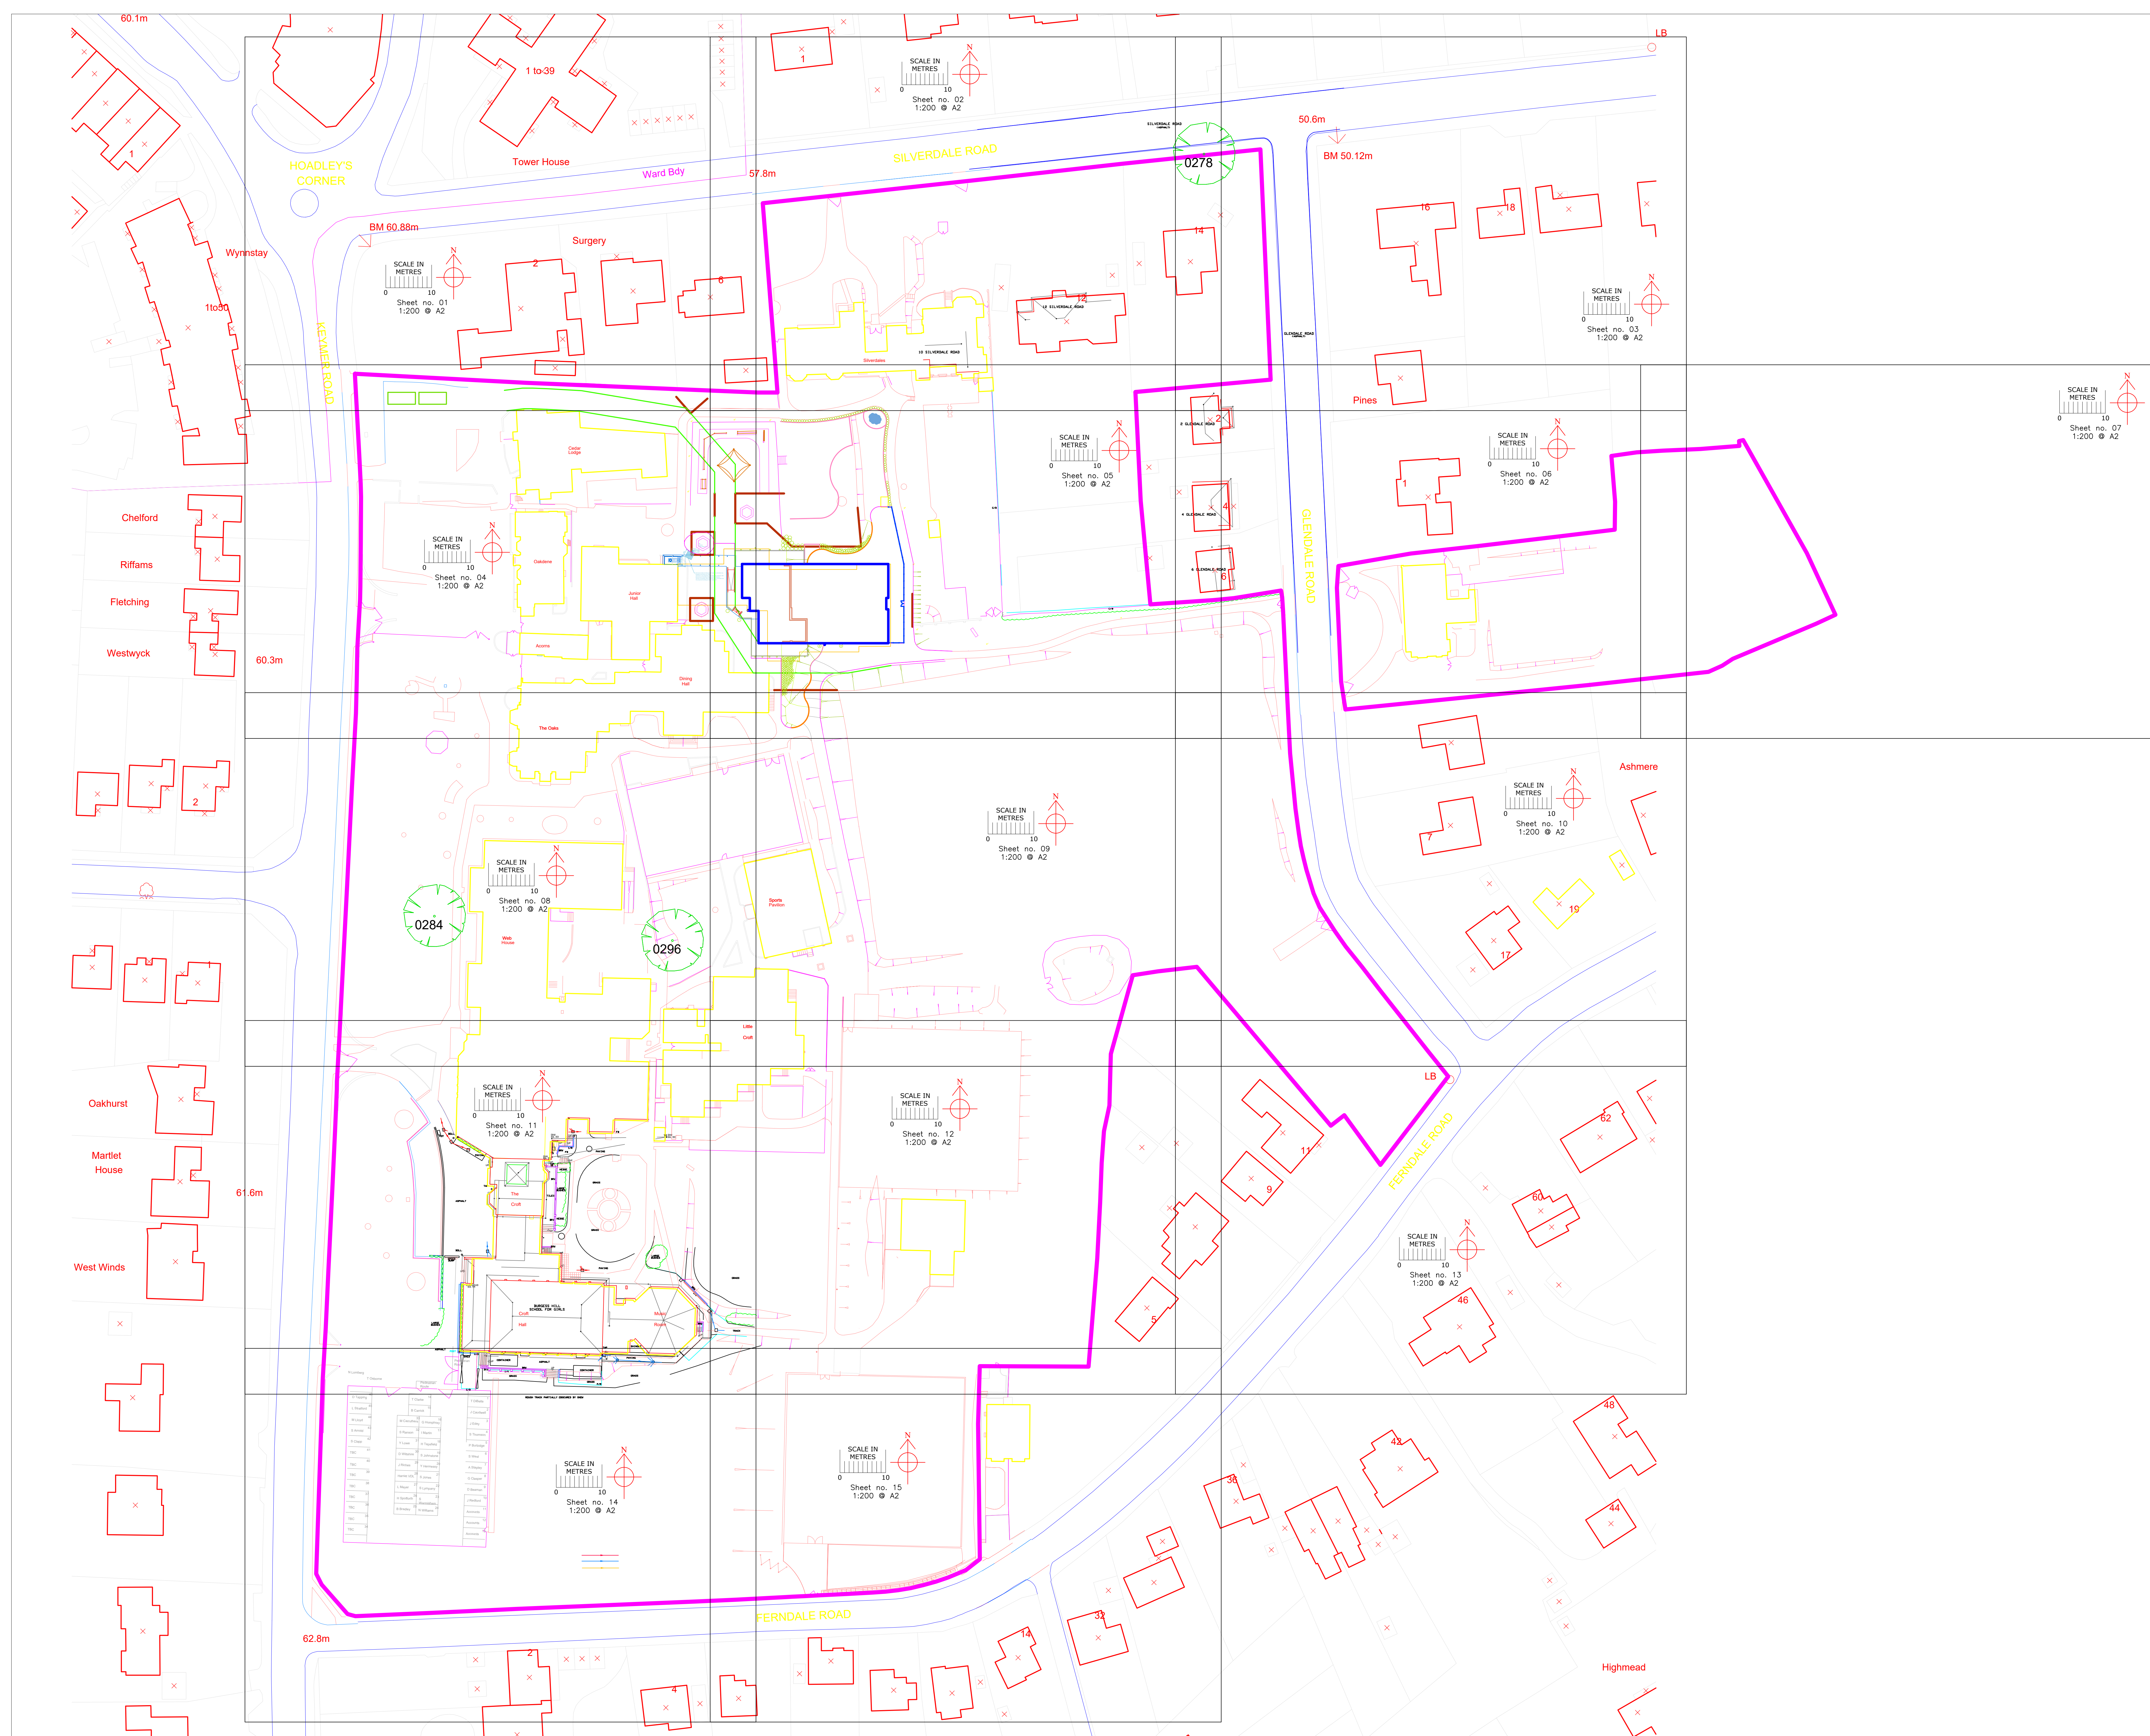

MJC TREE SERVICES
LIMITED

Site:
Burgess Hill School for Girls,
Keymer Road, Burgess Hill,
RH15 0EG.


TREE LOCATION PLAN

Plan no. MJC-25-0161
rev:0


This is based on the
supplied site plan ref.
'2016-08-08-Topographical
survey to MJC', amended by
MJC on 01/09/2025.

This plan was produced in
colour. A monochrome
version must not be relied
upon.

KEY

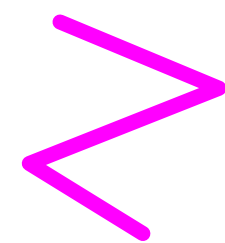

Boundaries of
the areas
surveyed

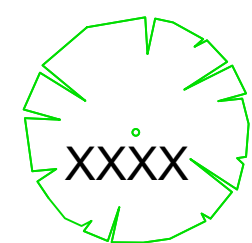

Approximate
location of tree
and
tag/reference
number as used
in this
application.

SCALE:

This sheet Not To Scale:

Following sheets
1:200 @ A2.

HOADLEY'S
CORNER

1 to 39

Tower House

Ward Bdy

5

BM 60.88m

nstay

SCALE IN
METRES

0

10

Sheet no. 01
1:200 @ A2


N


2

Surgery

6

KEYMER ROAD

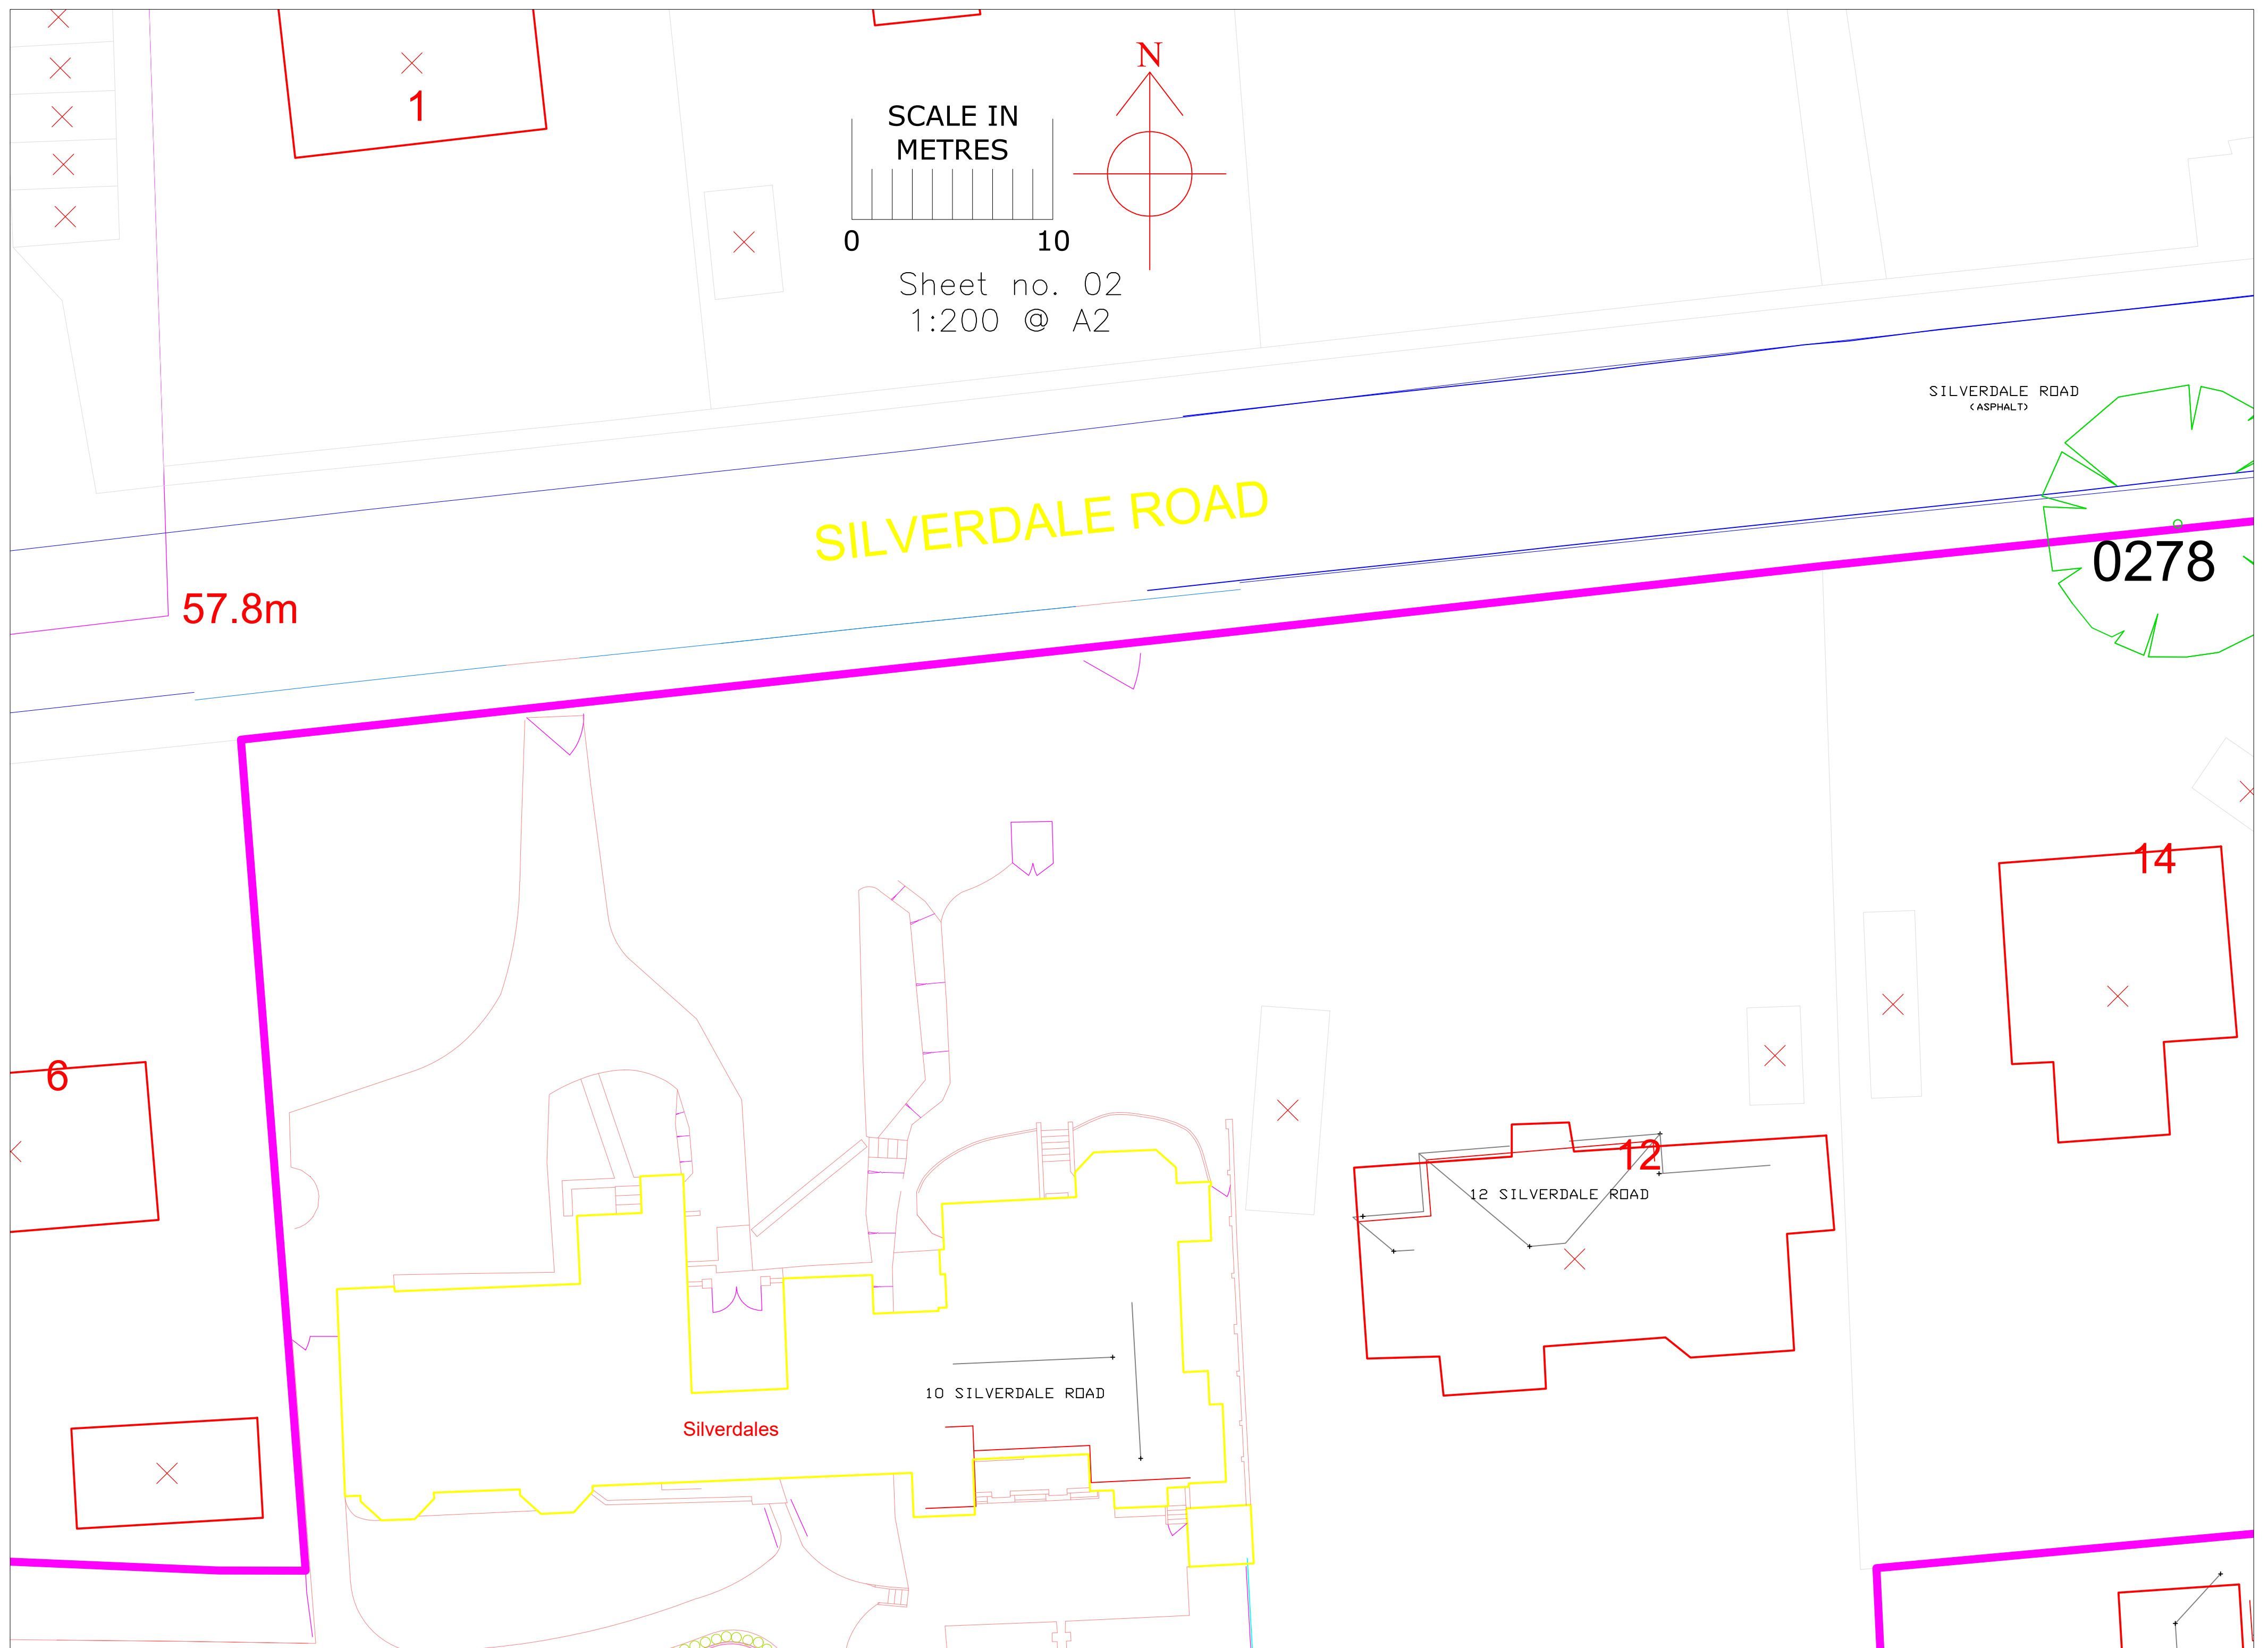

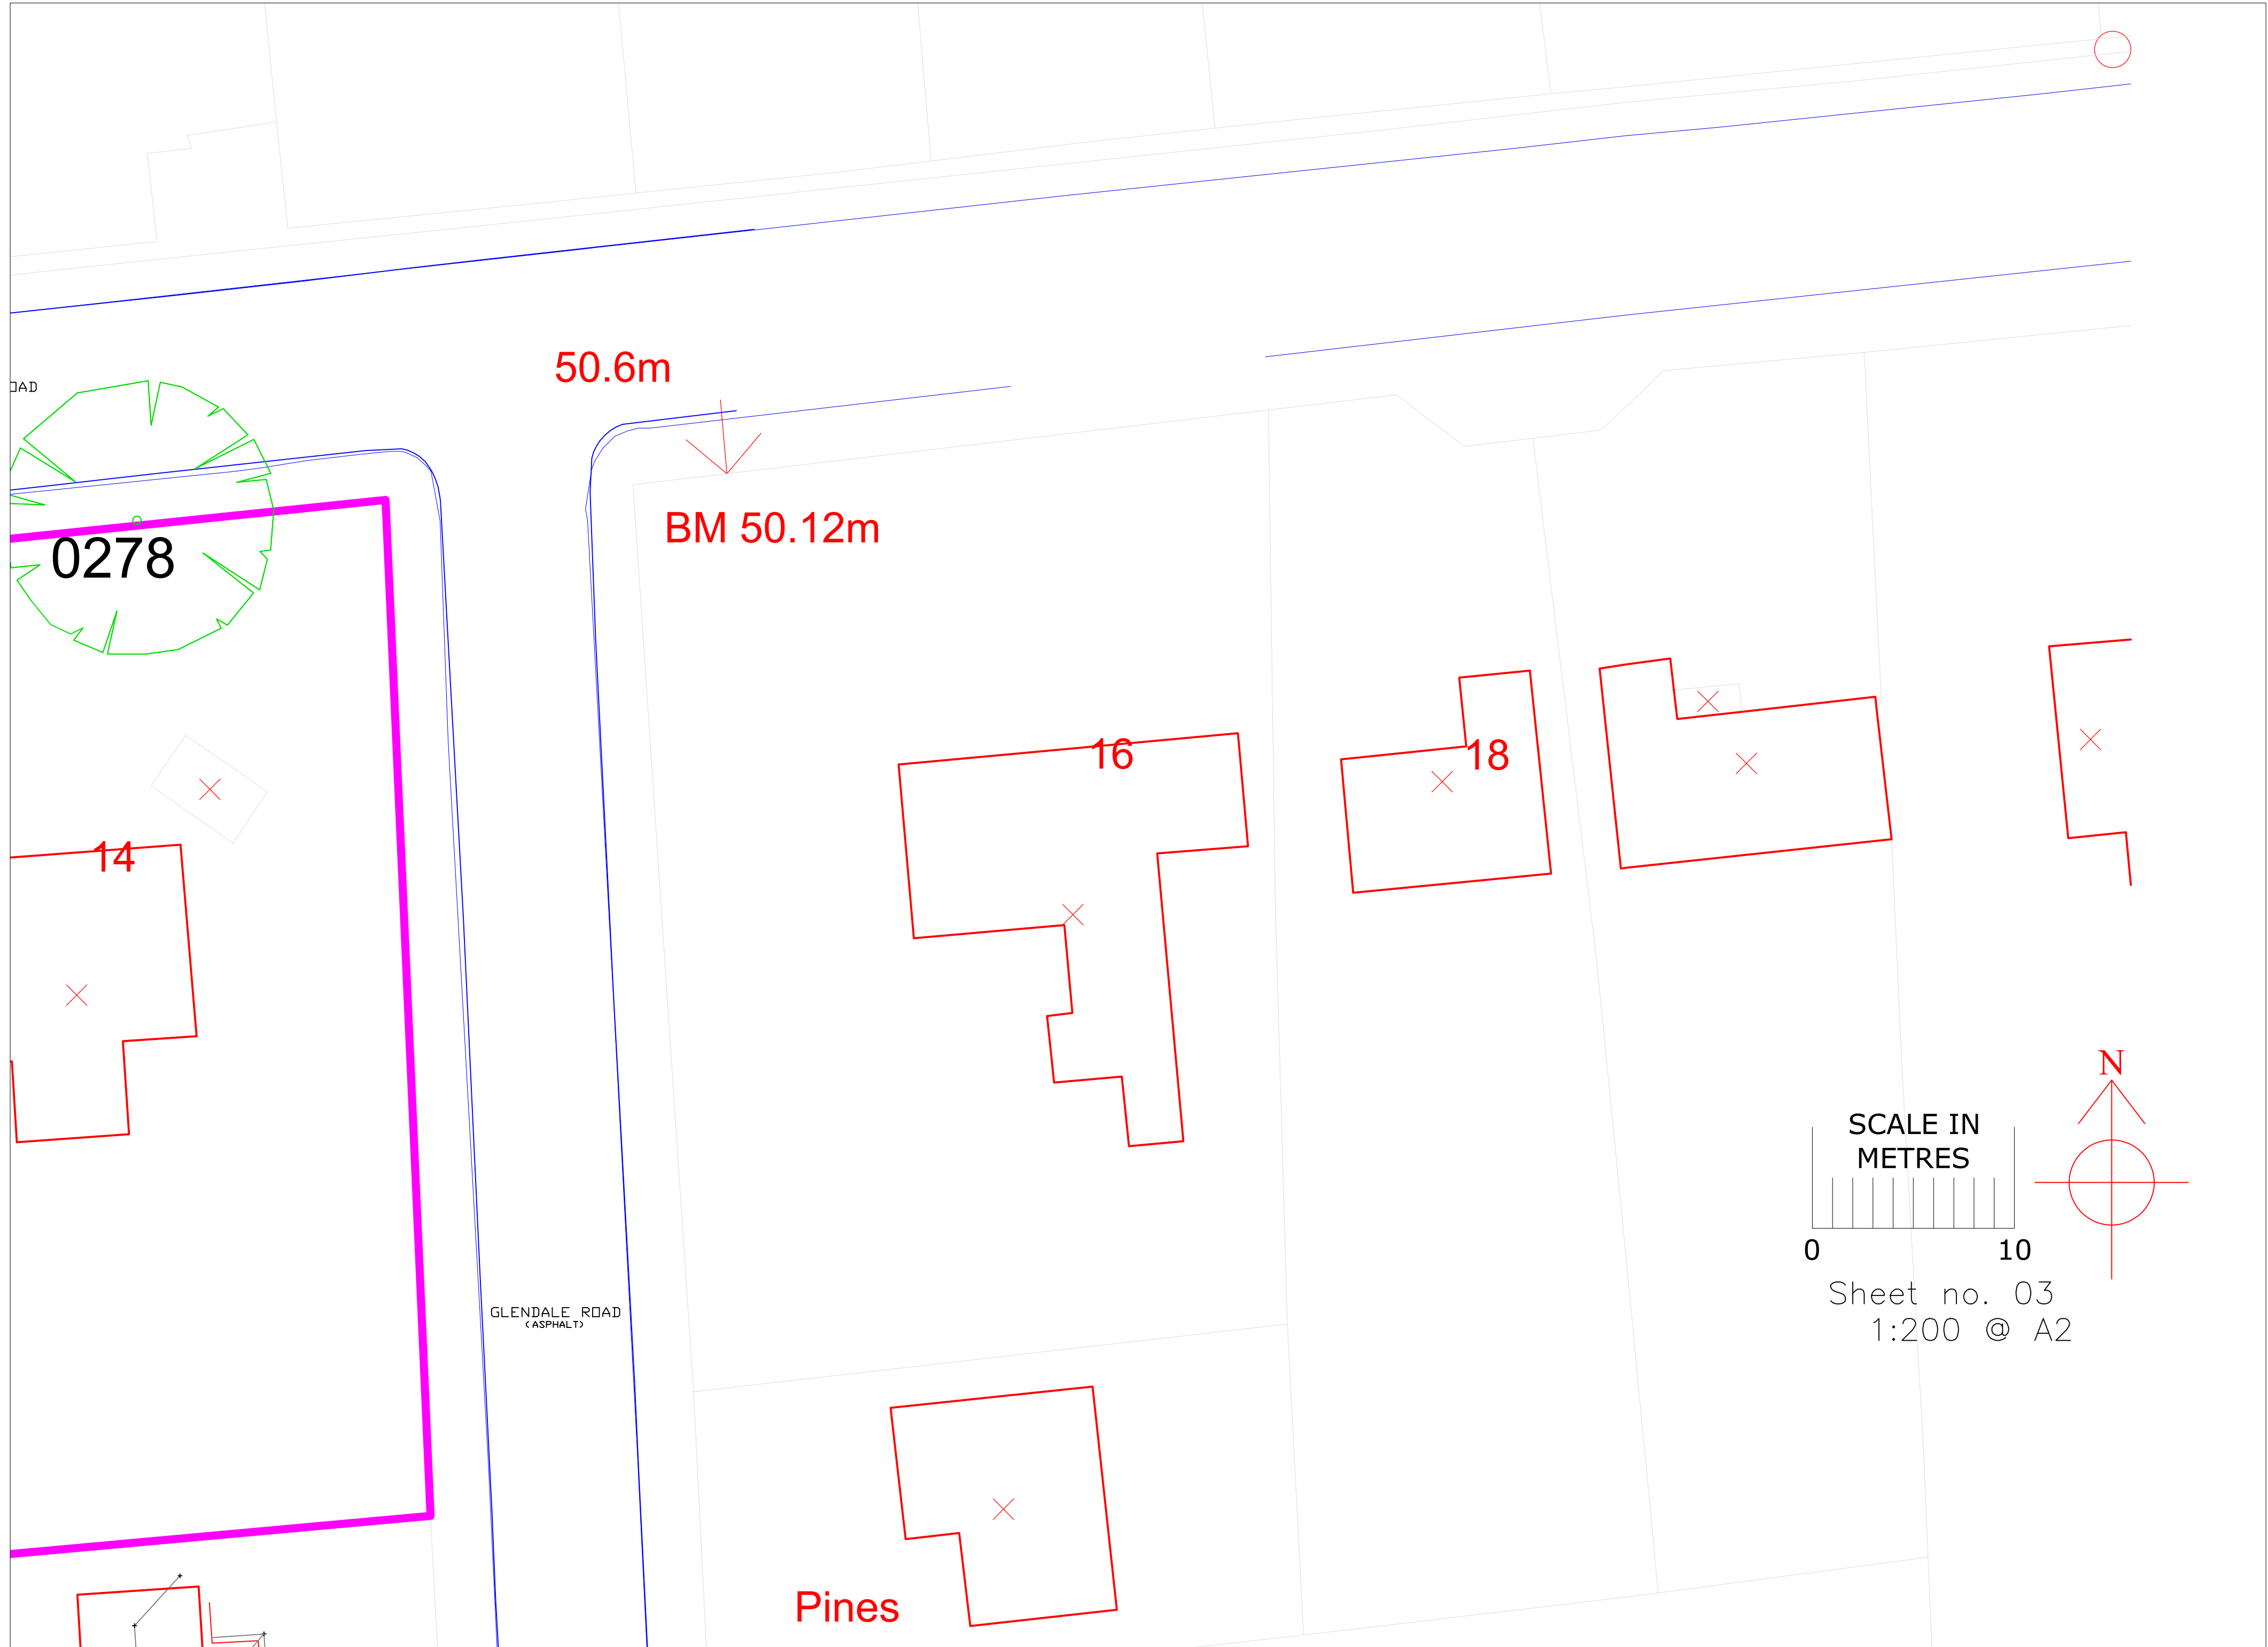

DAD

0278

50.6m

BM 50.12m


14

16


18


Pines

GLENDALE ROAD
(ASPHALT)

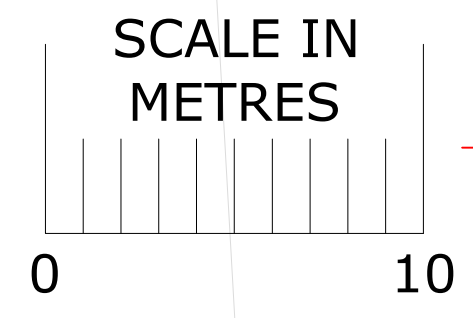

Sheet no. 03
1:200 @ A2

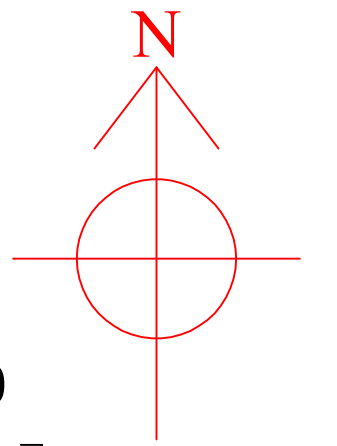

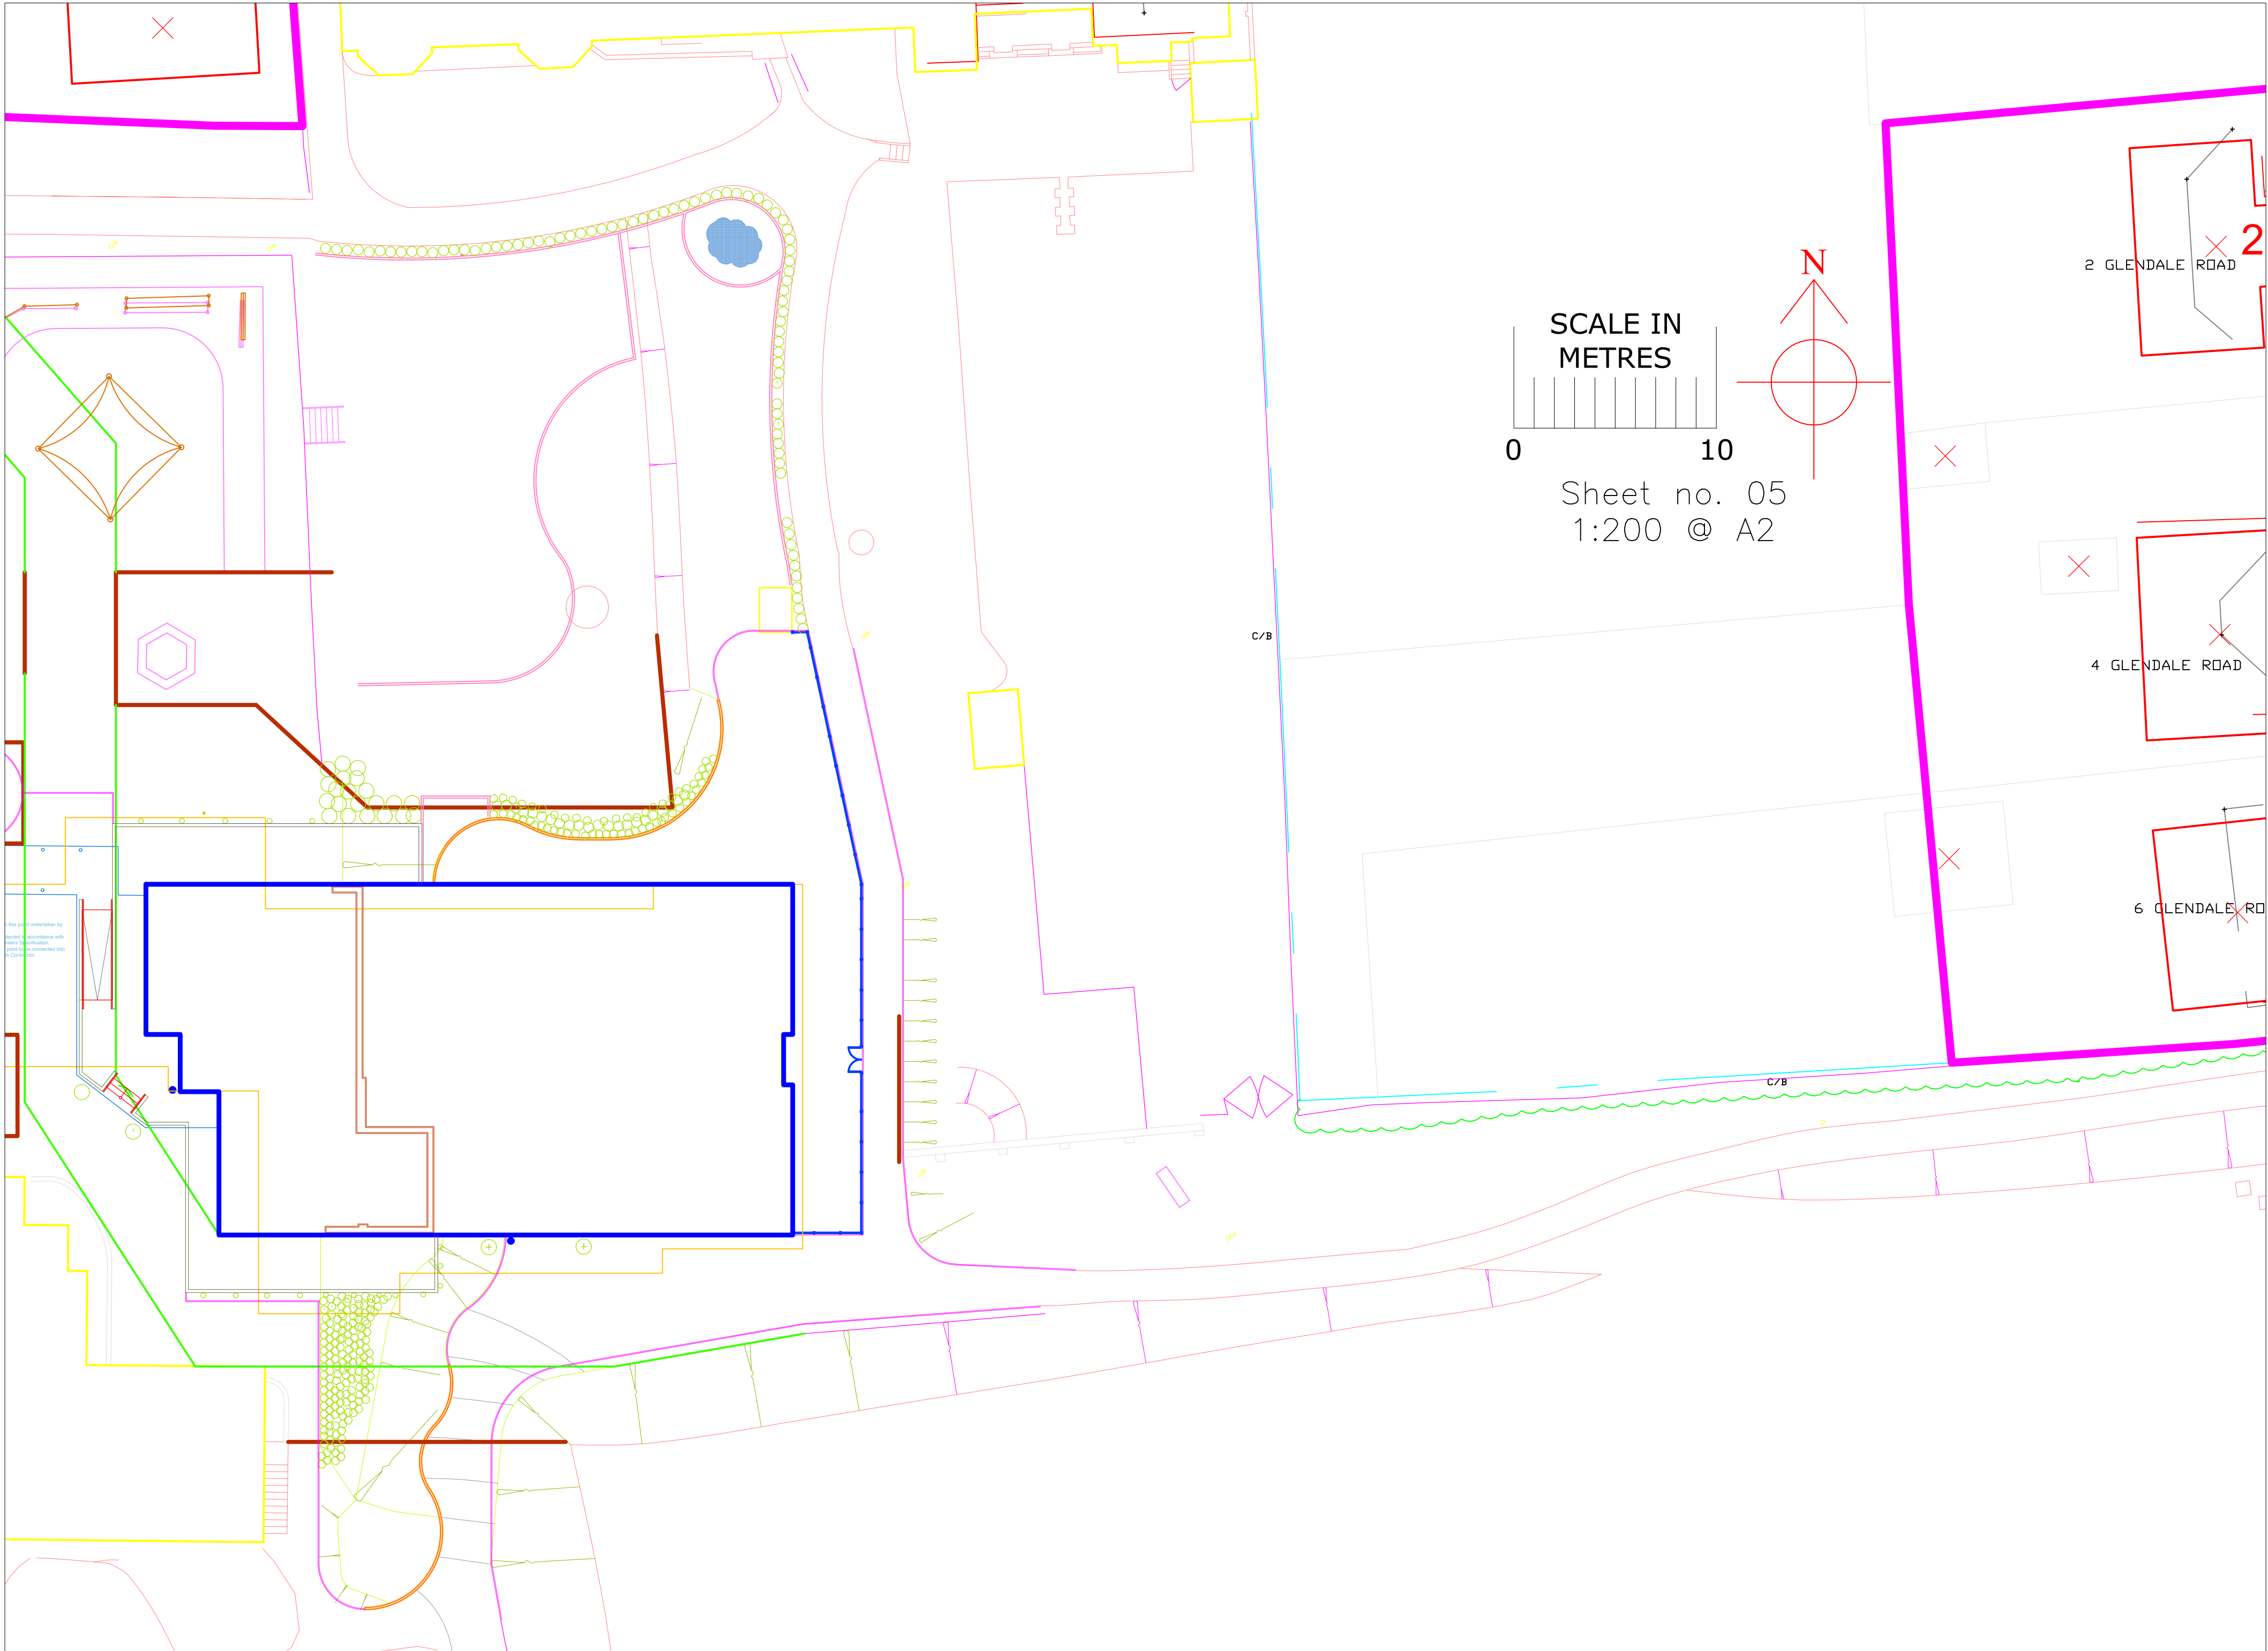

×

2

2 GLENDALE ROAD

SCALE IN
METRES

0

10

Sheet no. 05
1:200 @ A2

N

×

4 GLENDALE ROAD

×

6 GLENDALE ROAD

×

to this point undertaken by
checked in accordance with
before construction
point to be connected into
in construction

C/B

C/B

+


+

Pines





SCALE IN
METRES


0 10


Sheet no. 06
1:200 @ A2

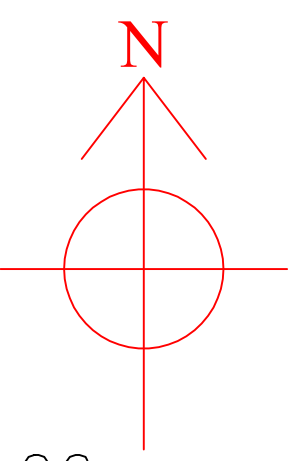

GLENDALE ROAD

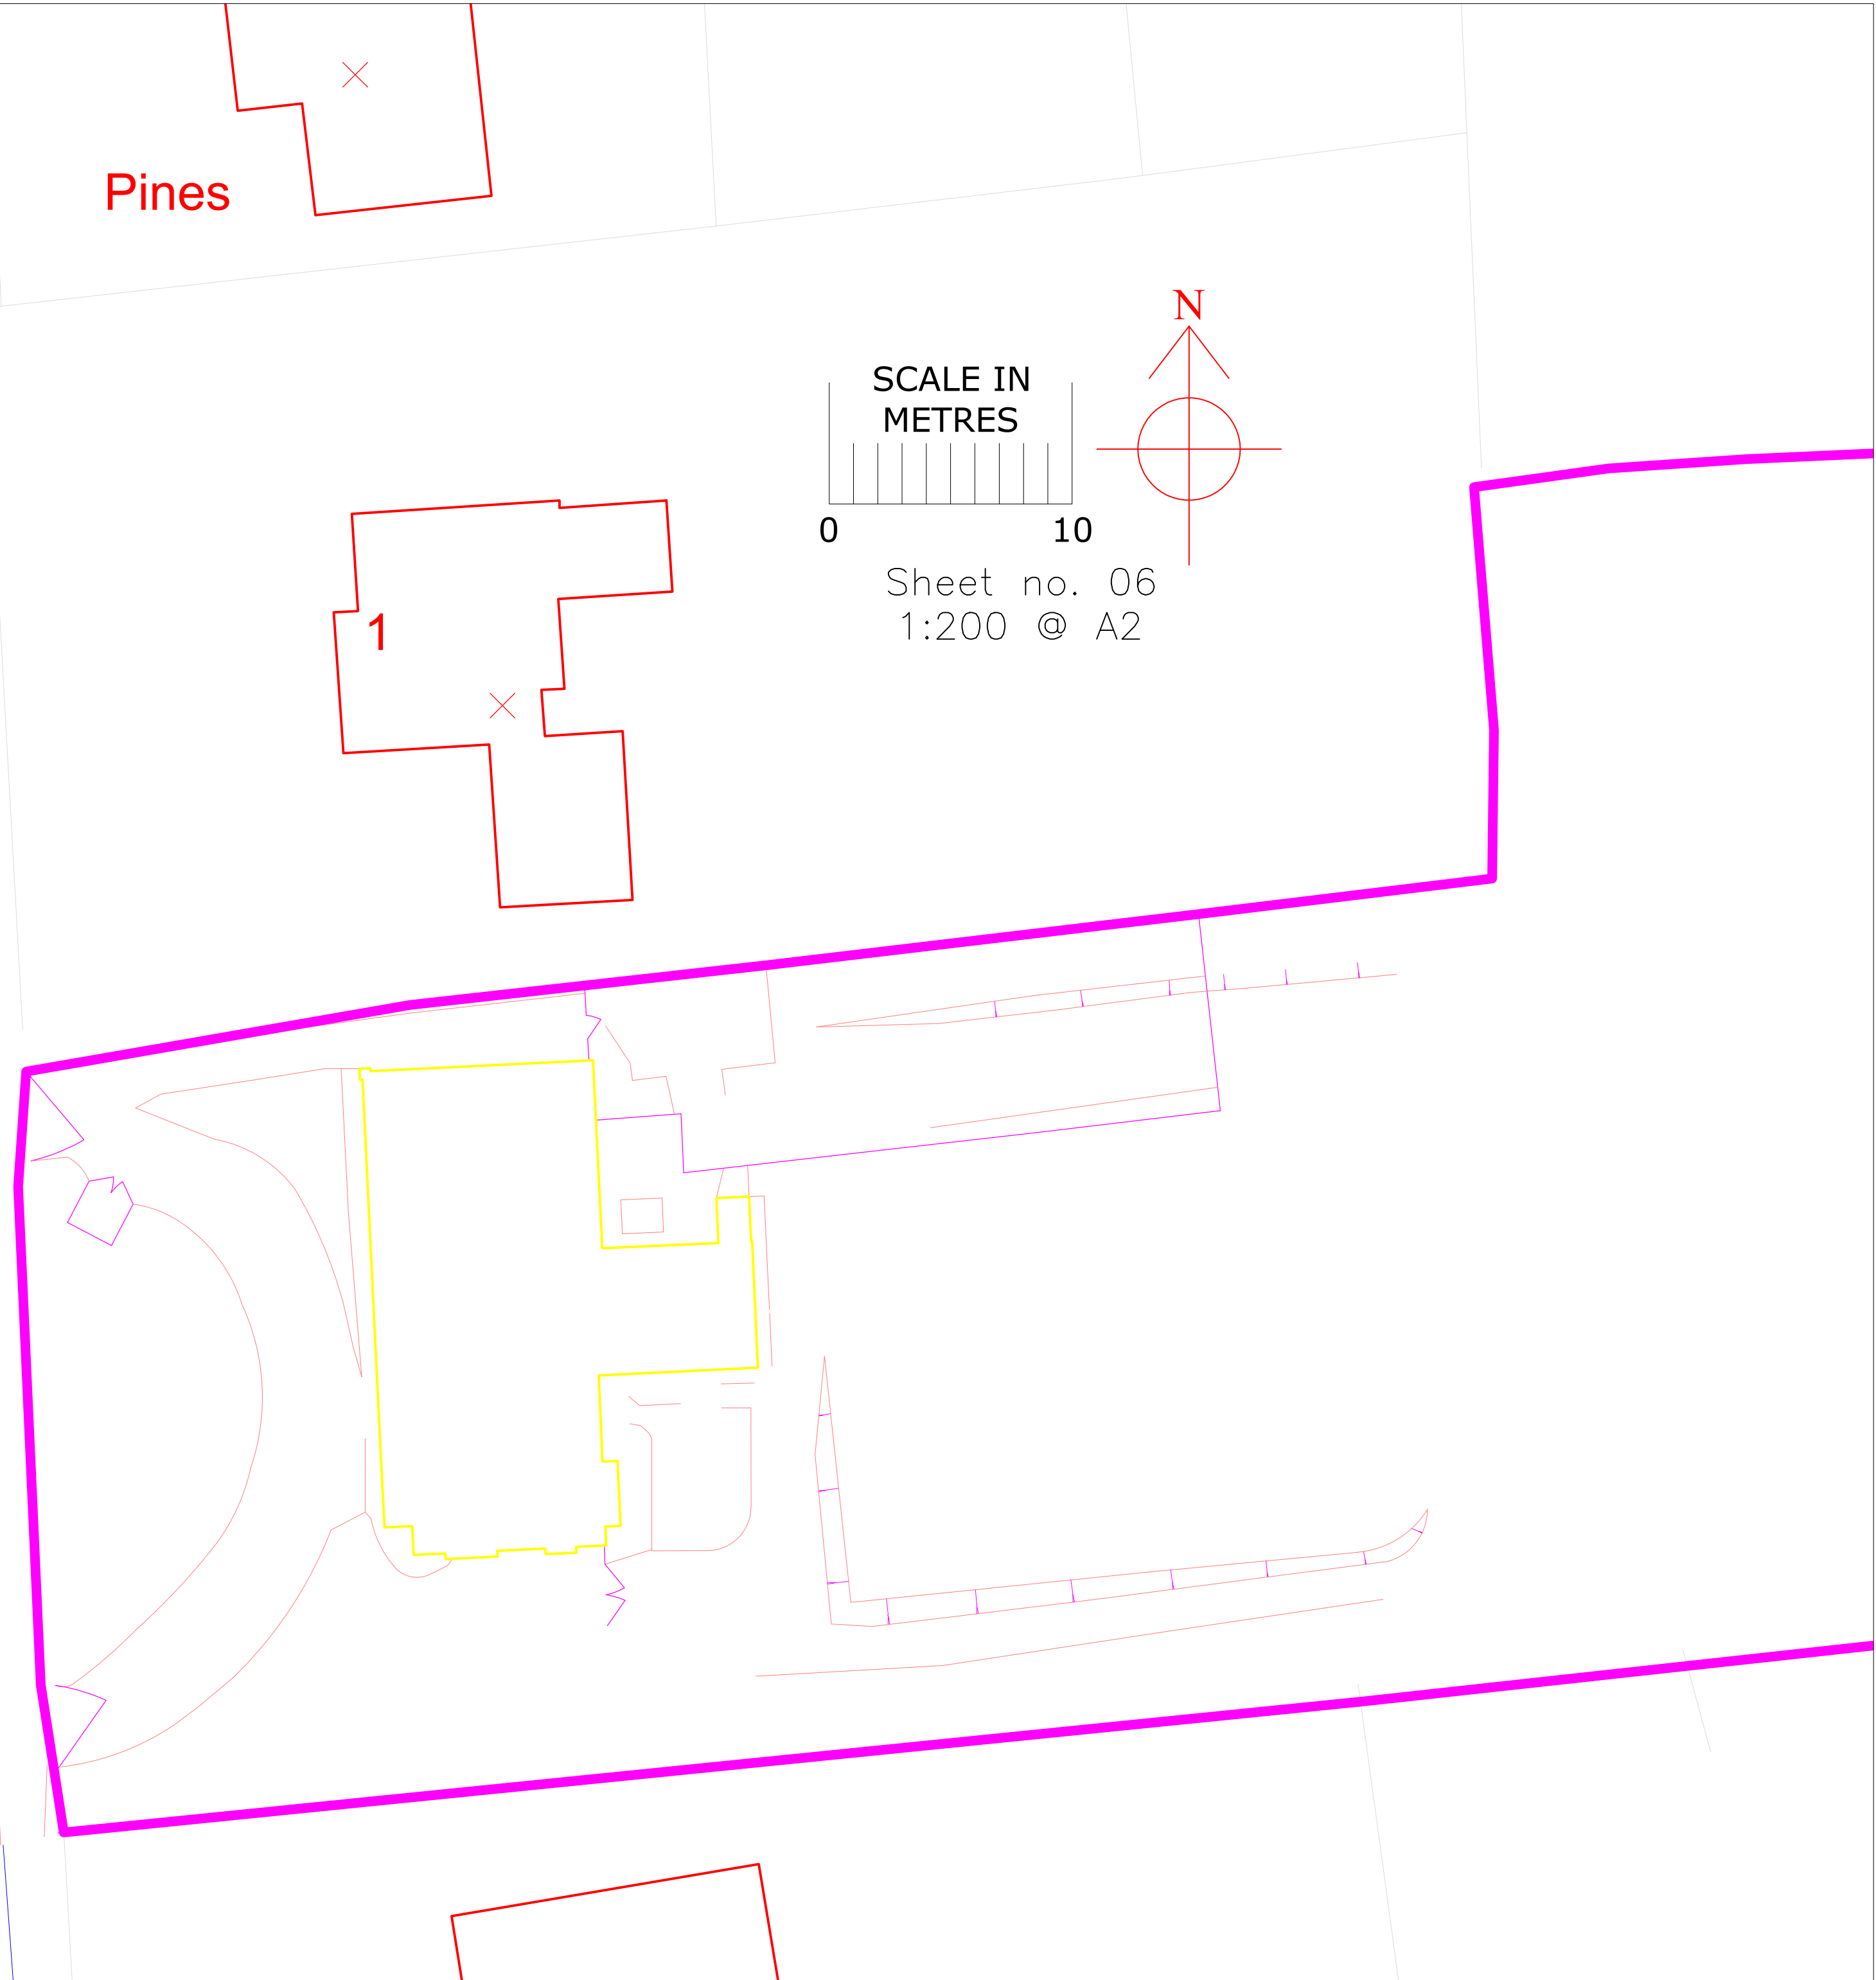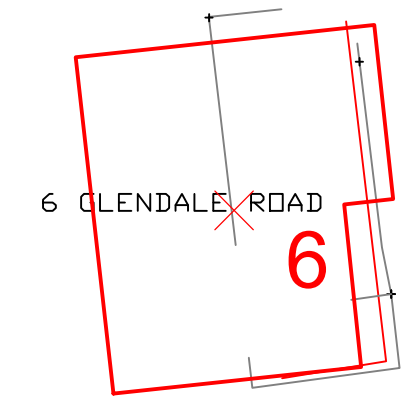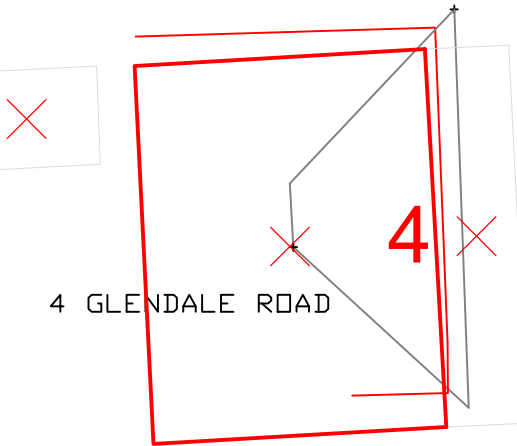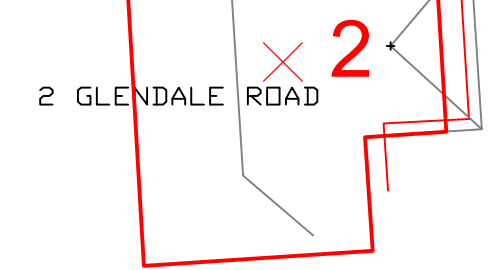

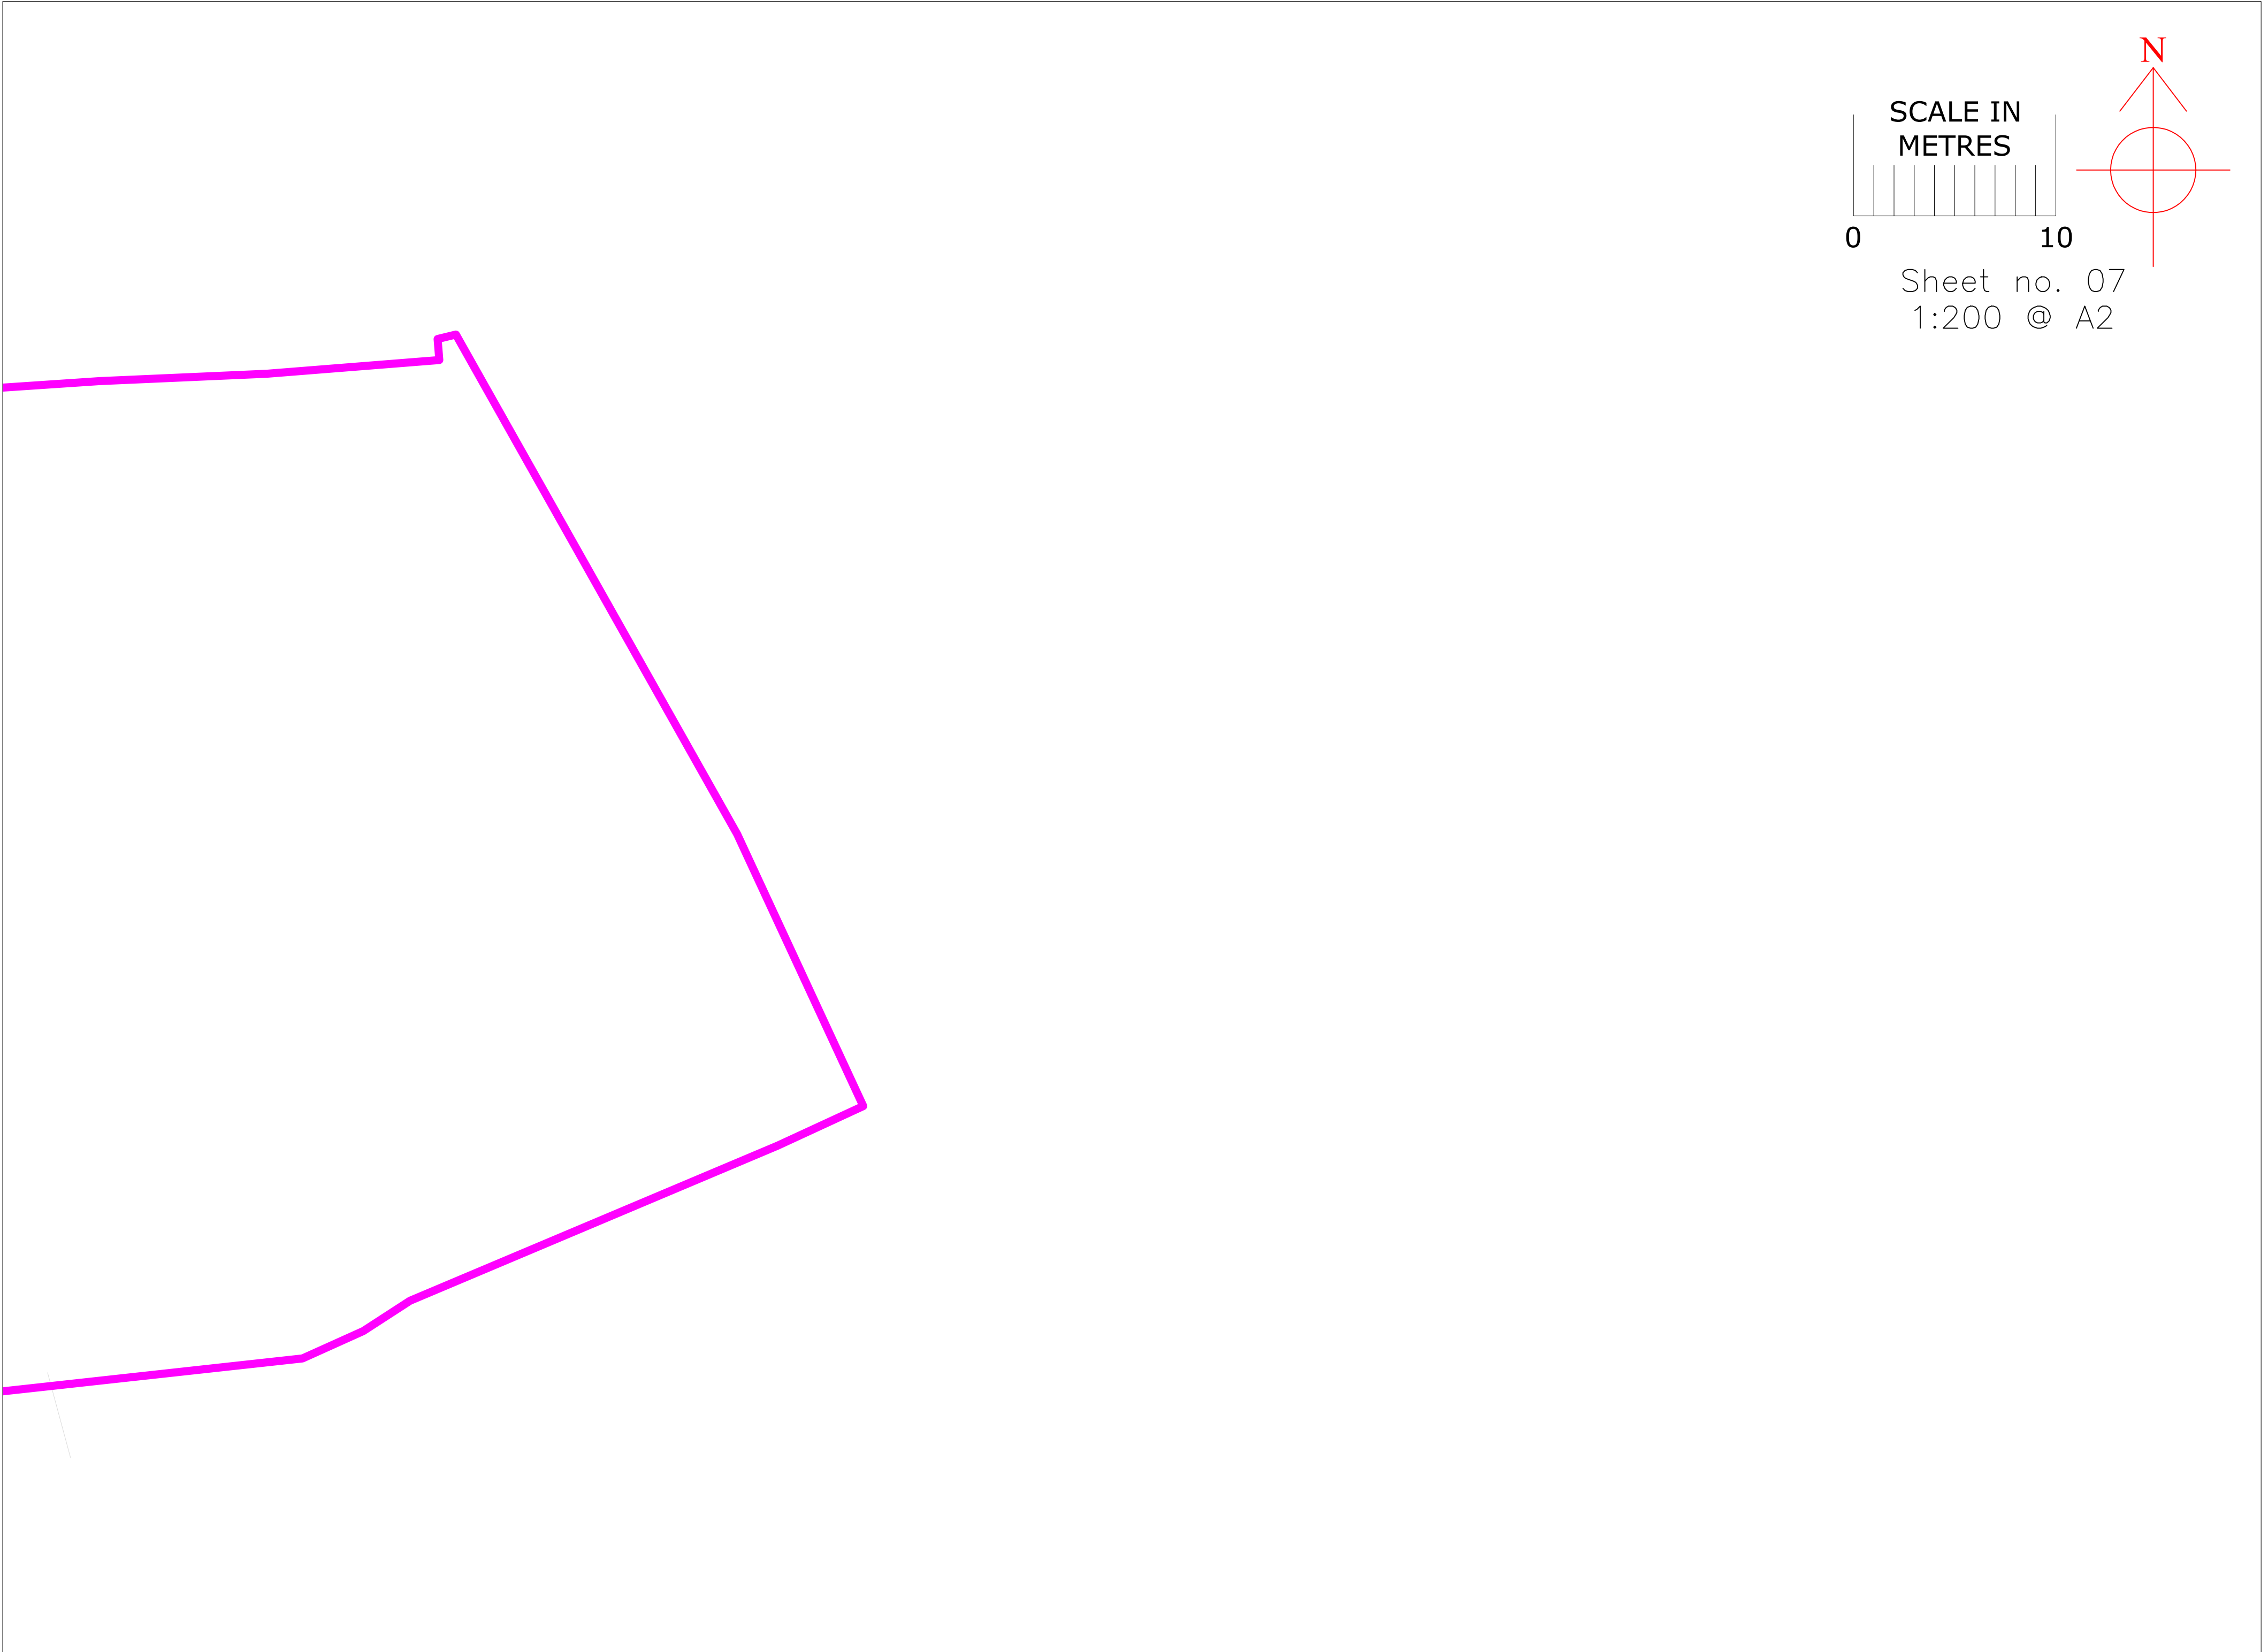

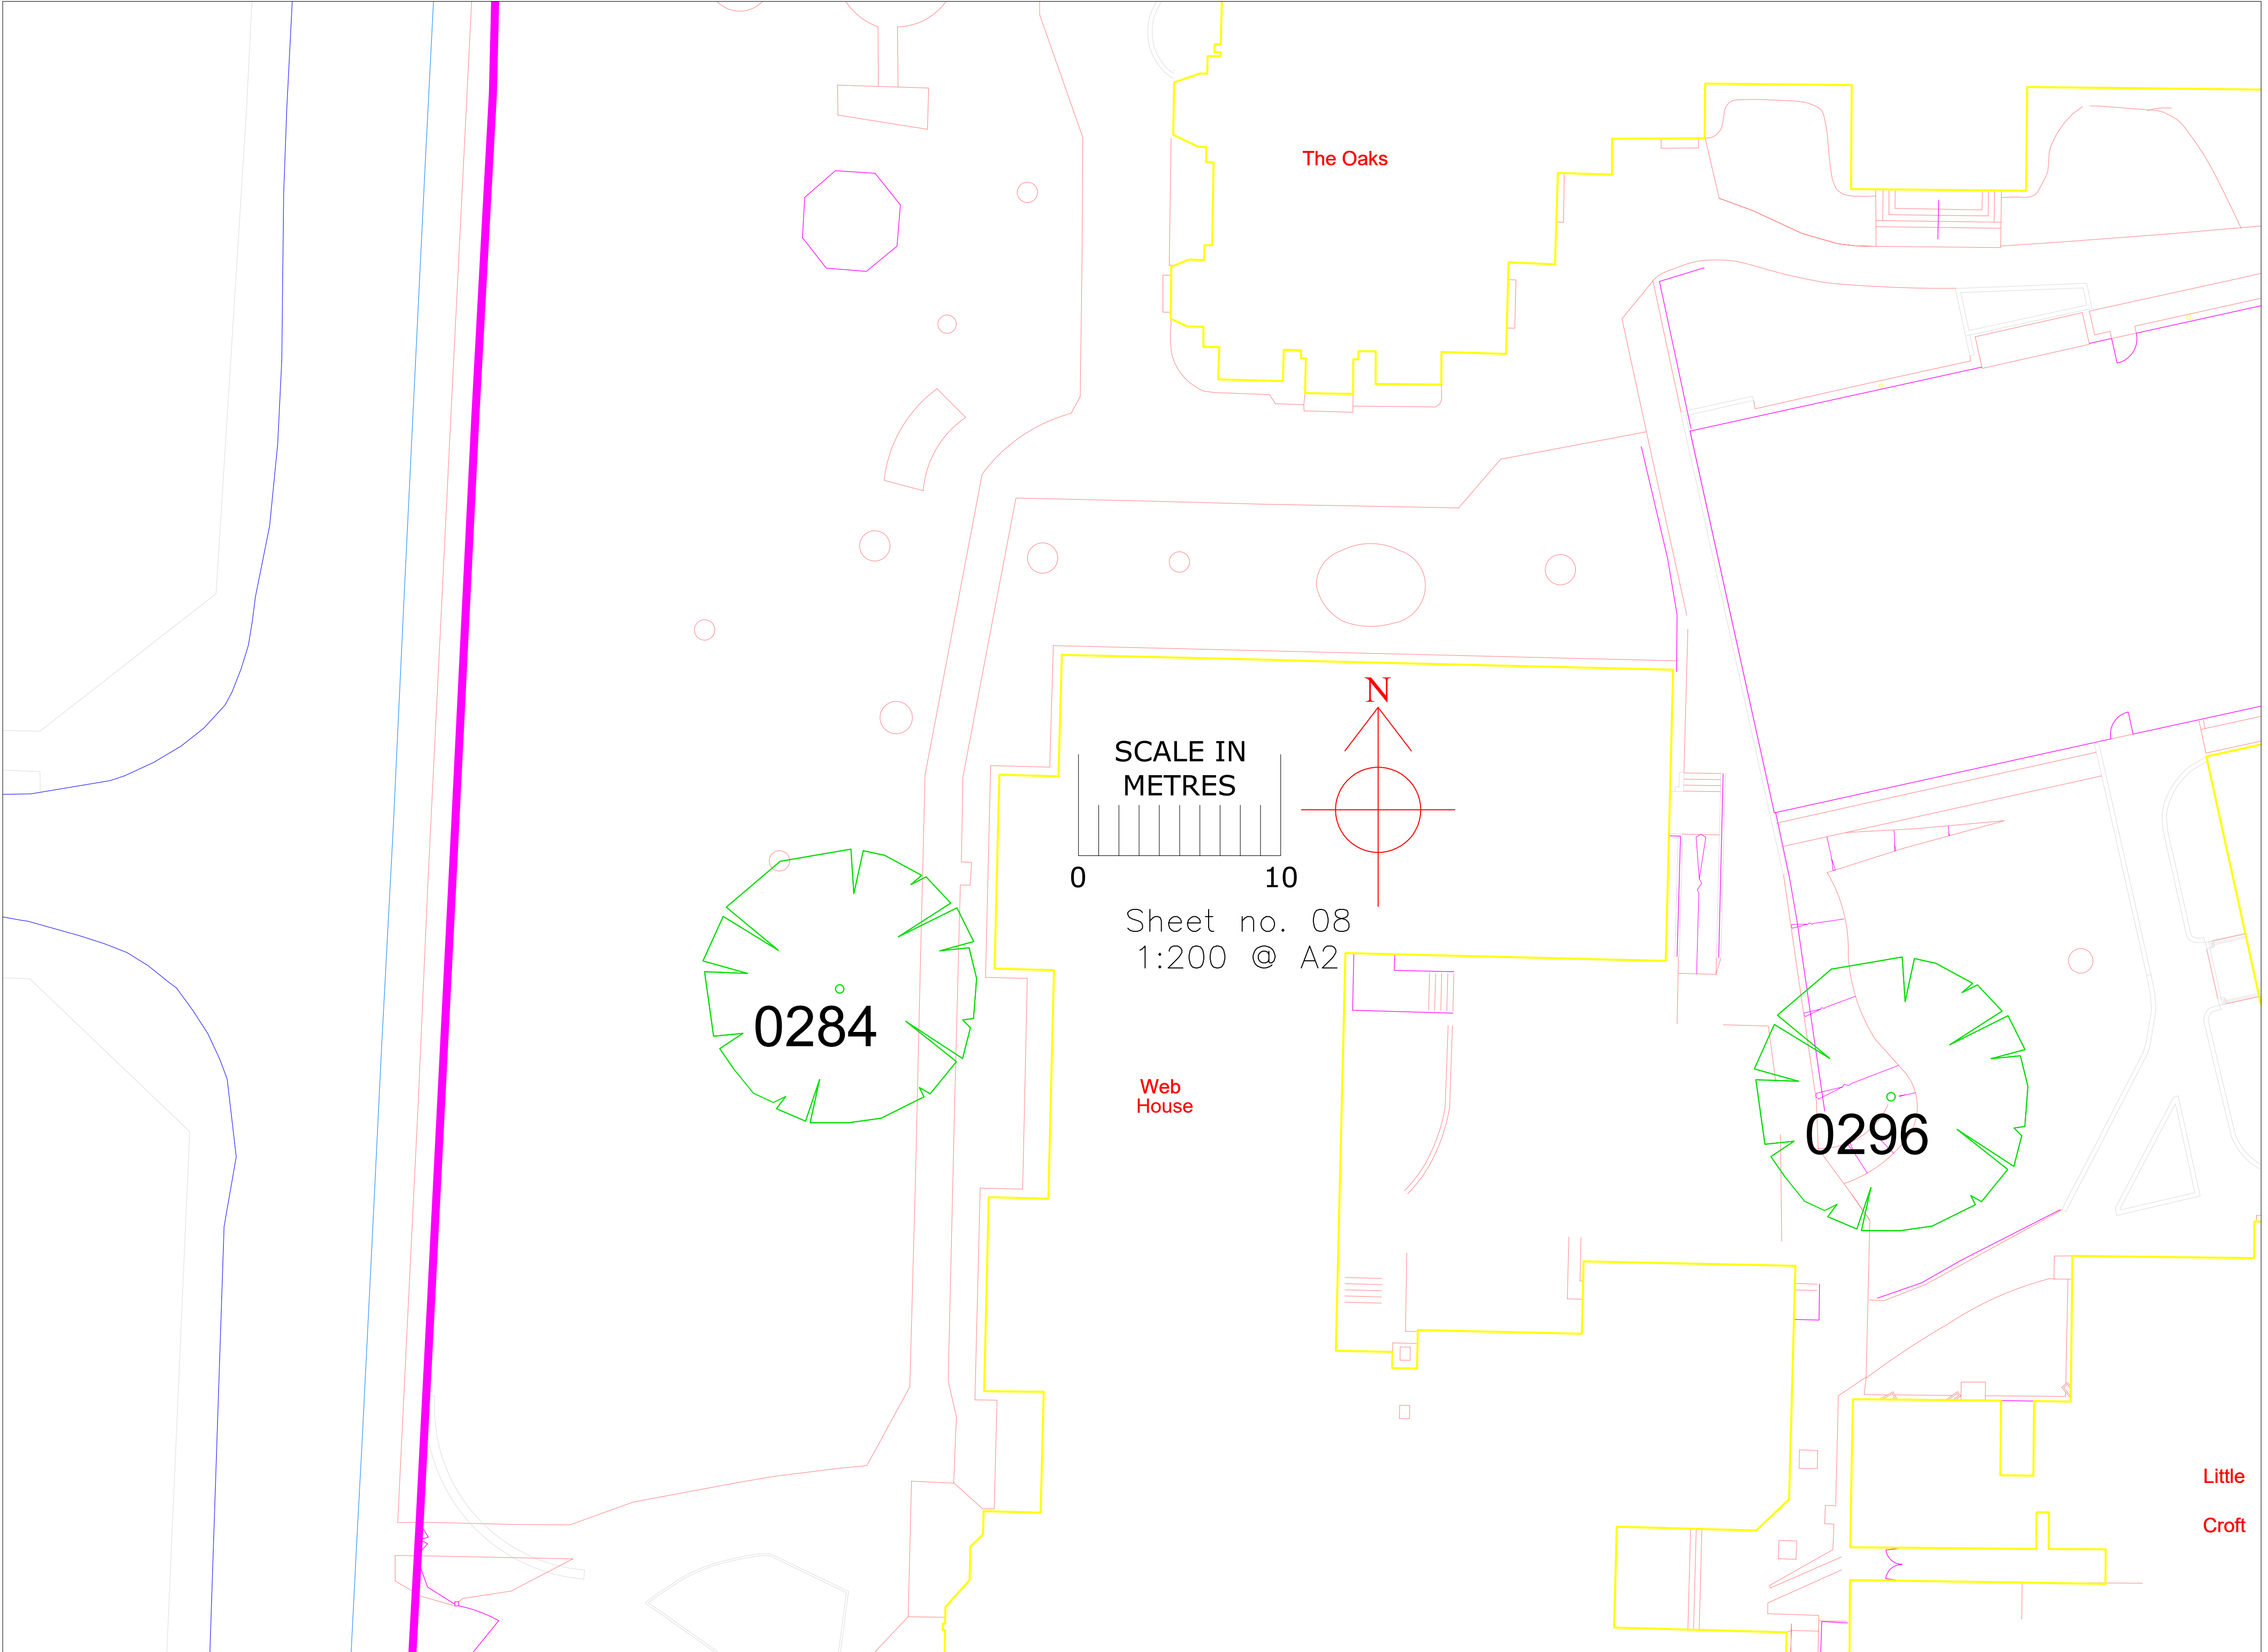

The Oaks

SCALE IN
METRES

0

10

Sheet no. 08
1:200 @ A2


N

0284

0296


Web
House

Little
Croft

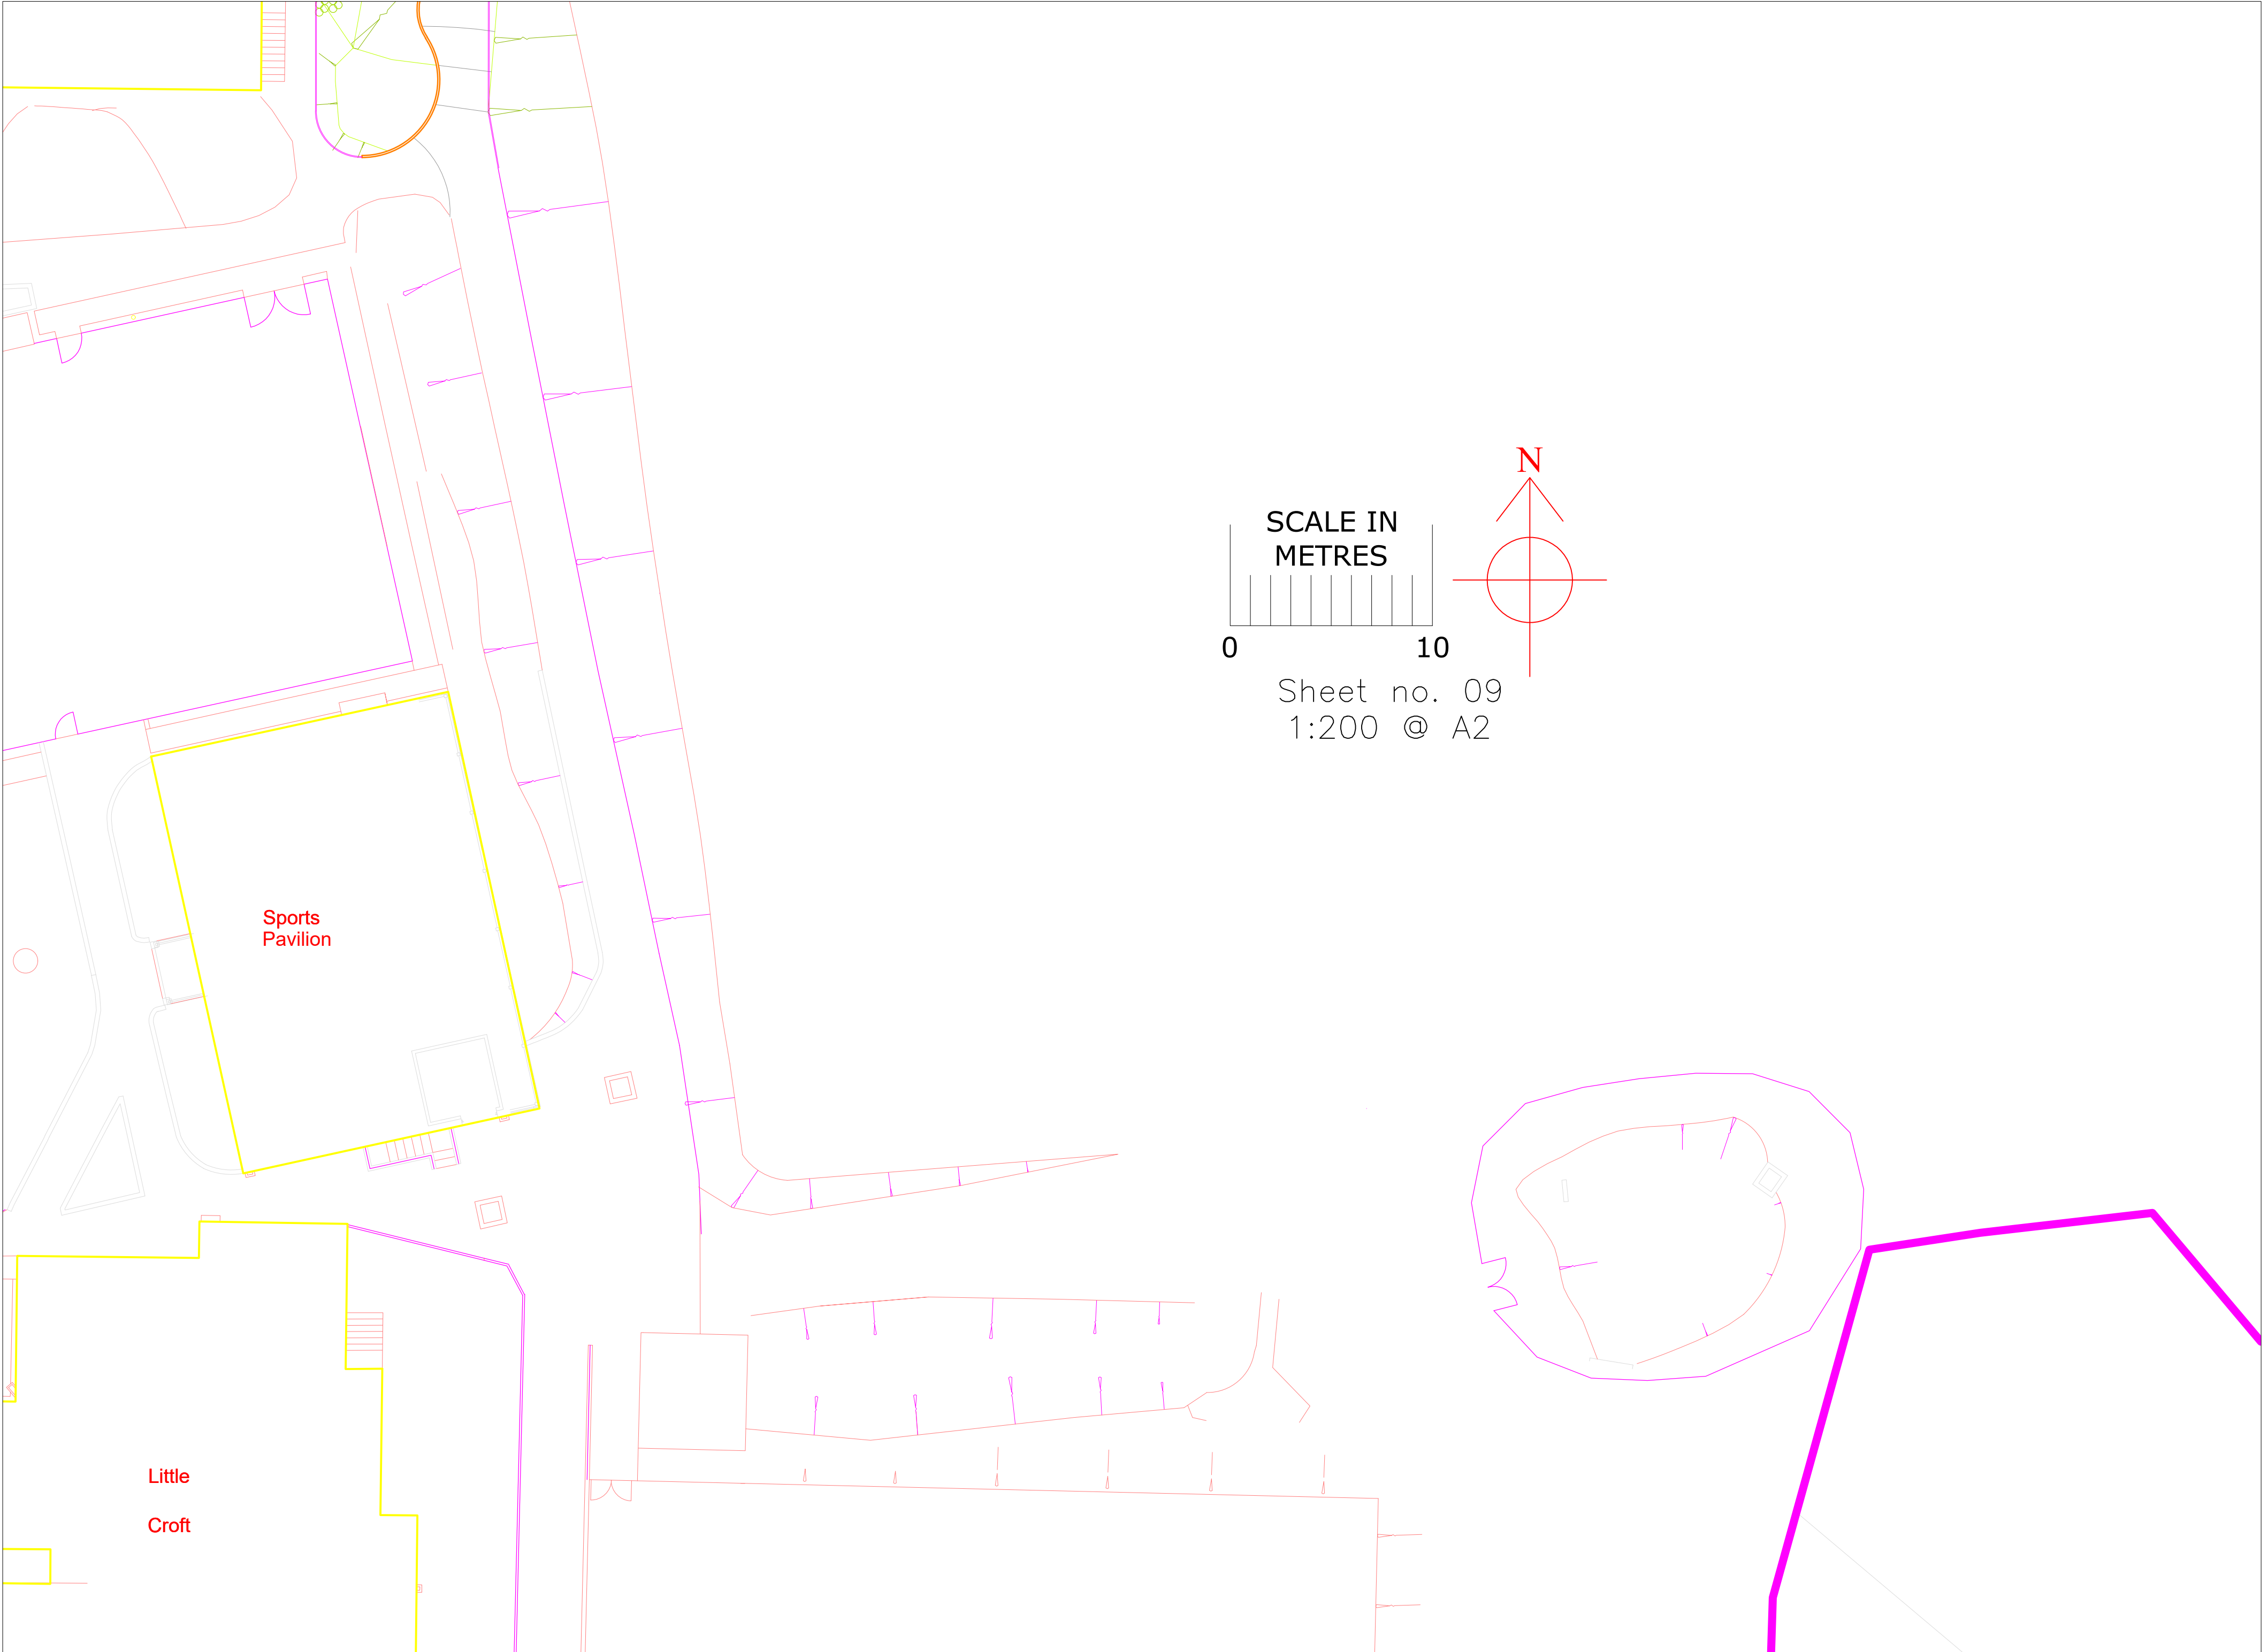



Sports
Pavilion

Little
Croft

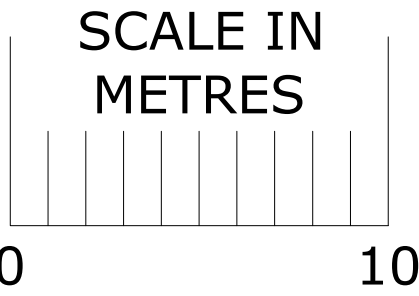

Sheet no. 09
1:200 @ A2

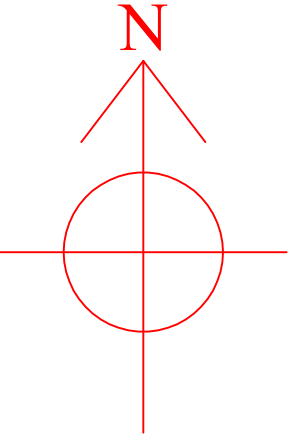

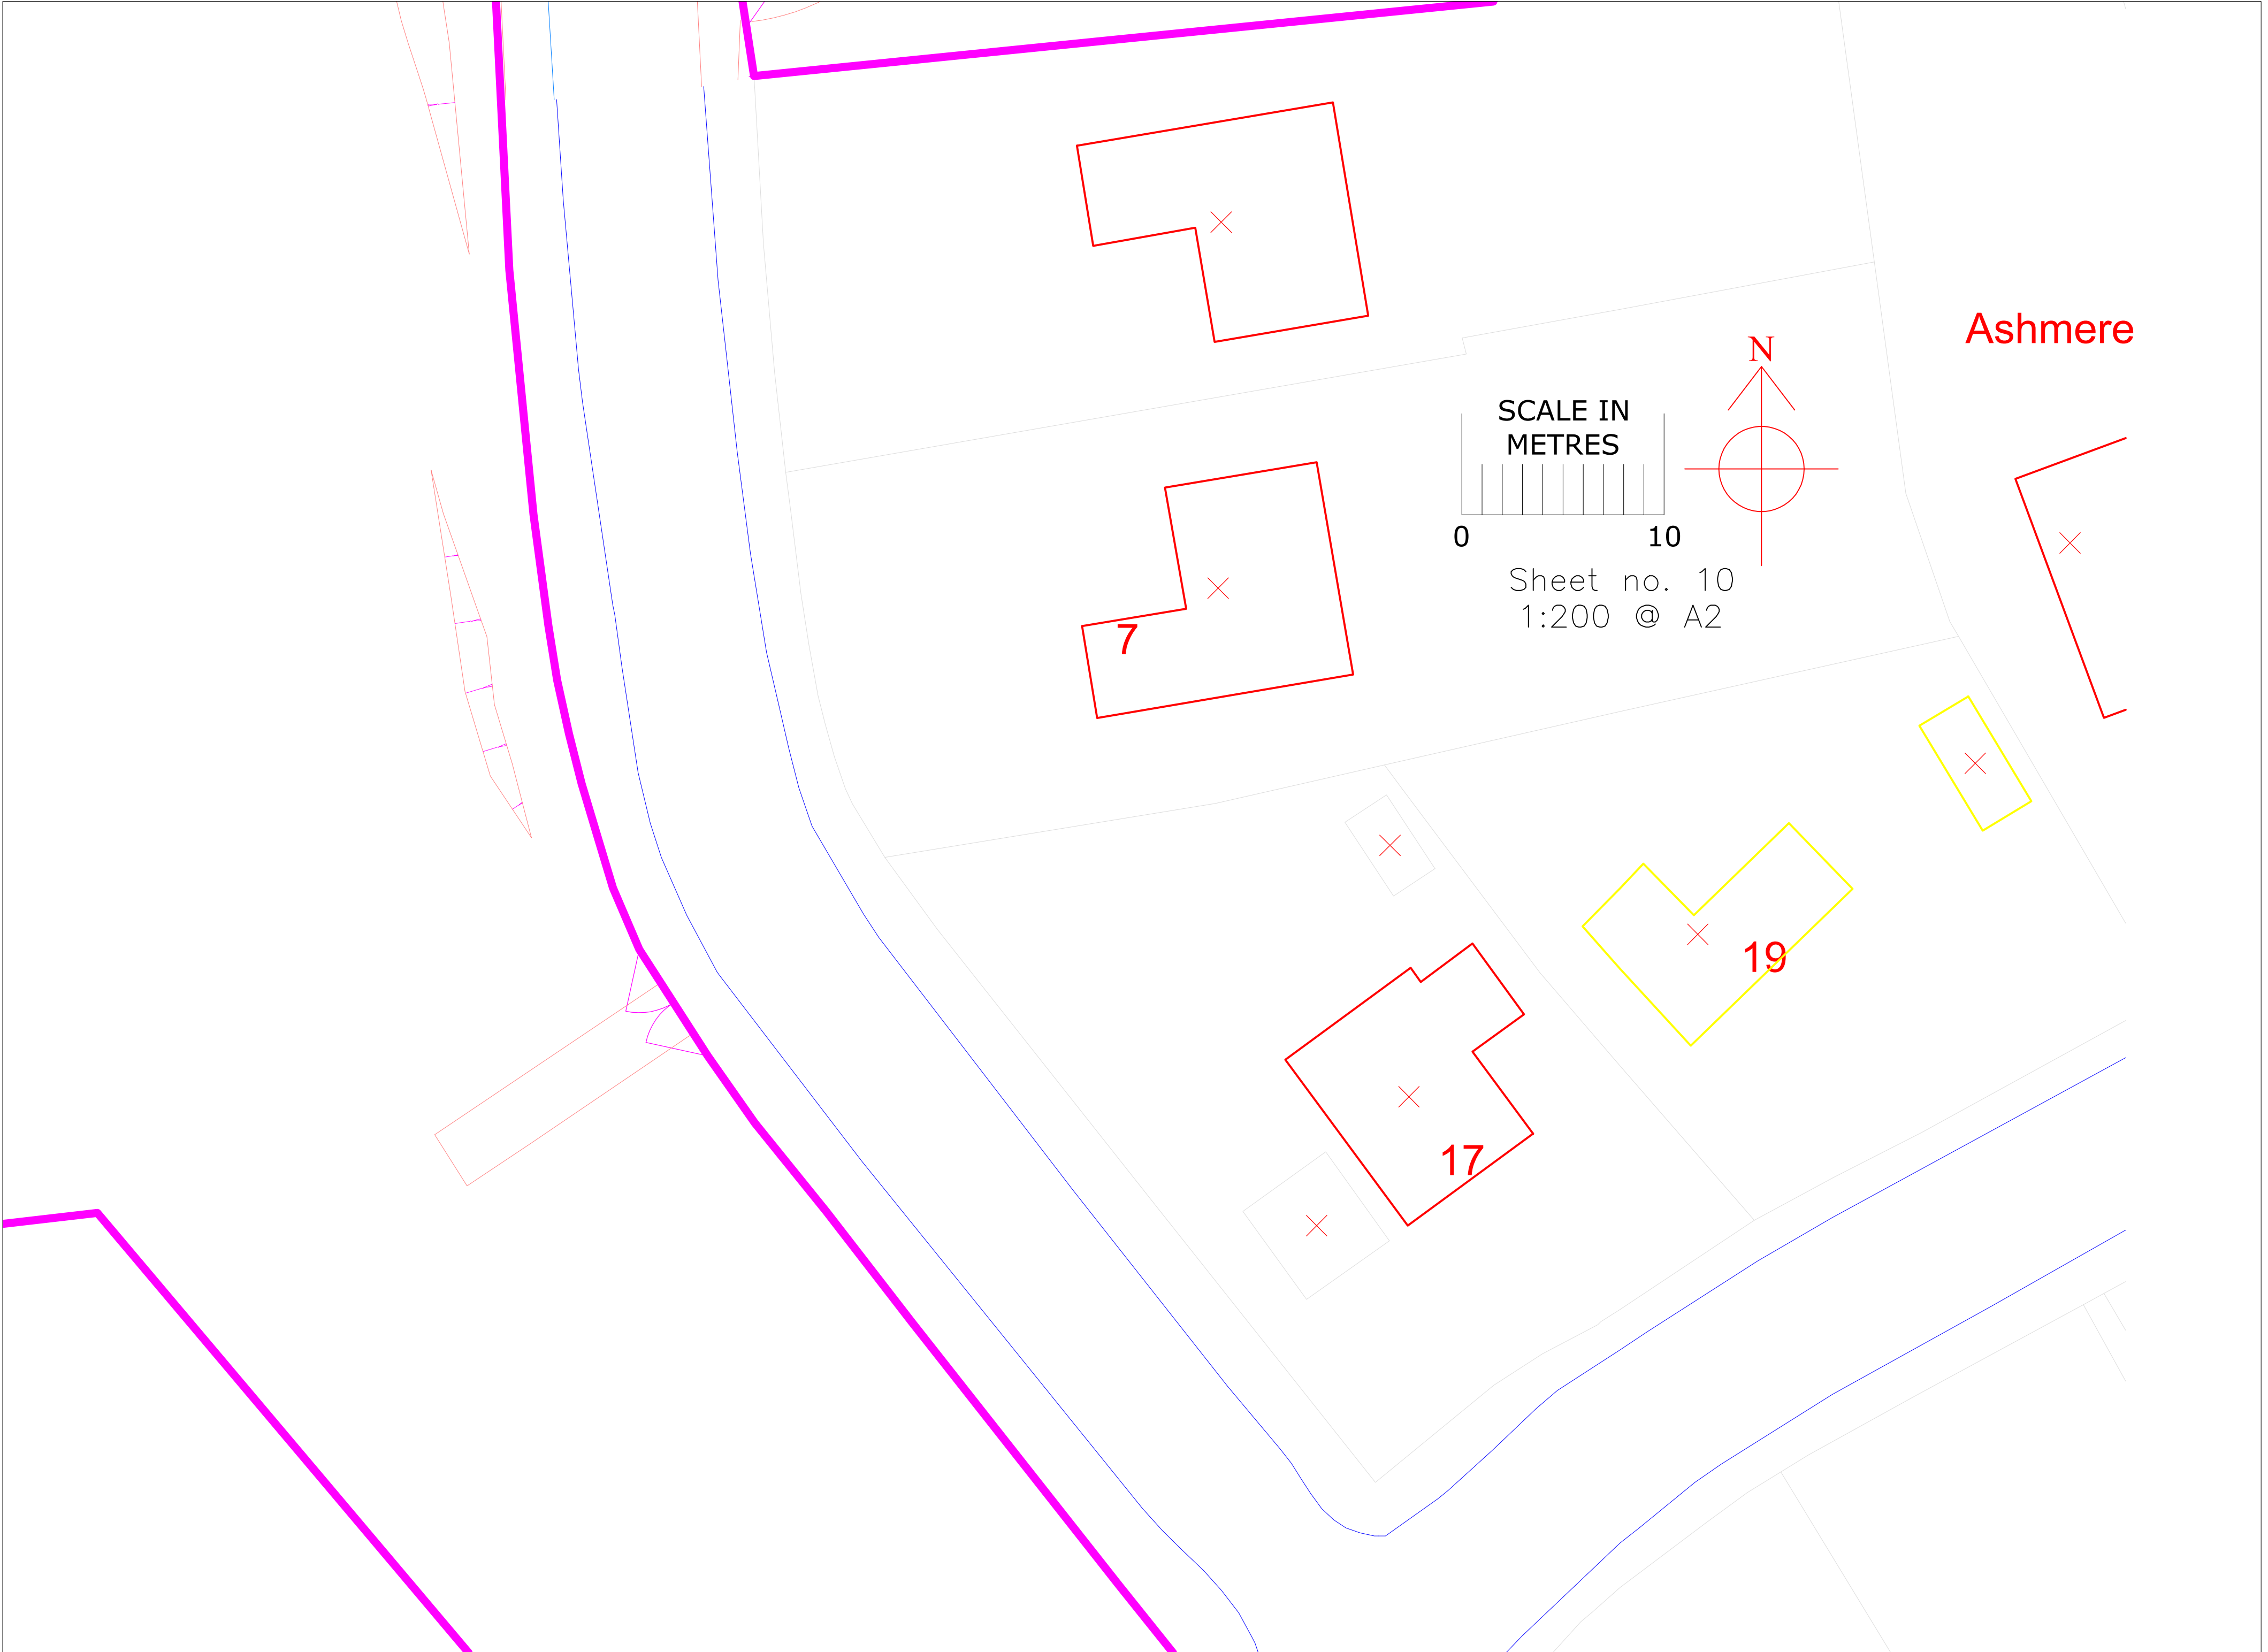

Ashmere

SCALE IN
METRES

0 10

Sheet no. 10
1:200 @ A2


N

7

17


19

Little
Croft

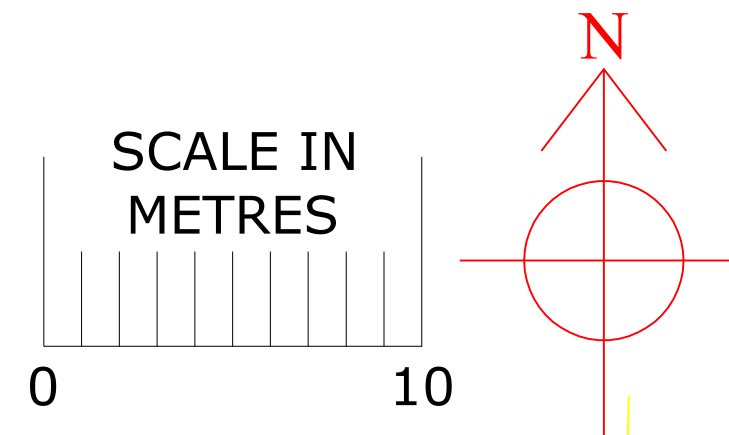


Sheet no. 11
1:200 @ A2

0.6m

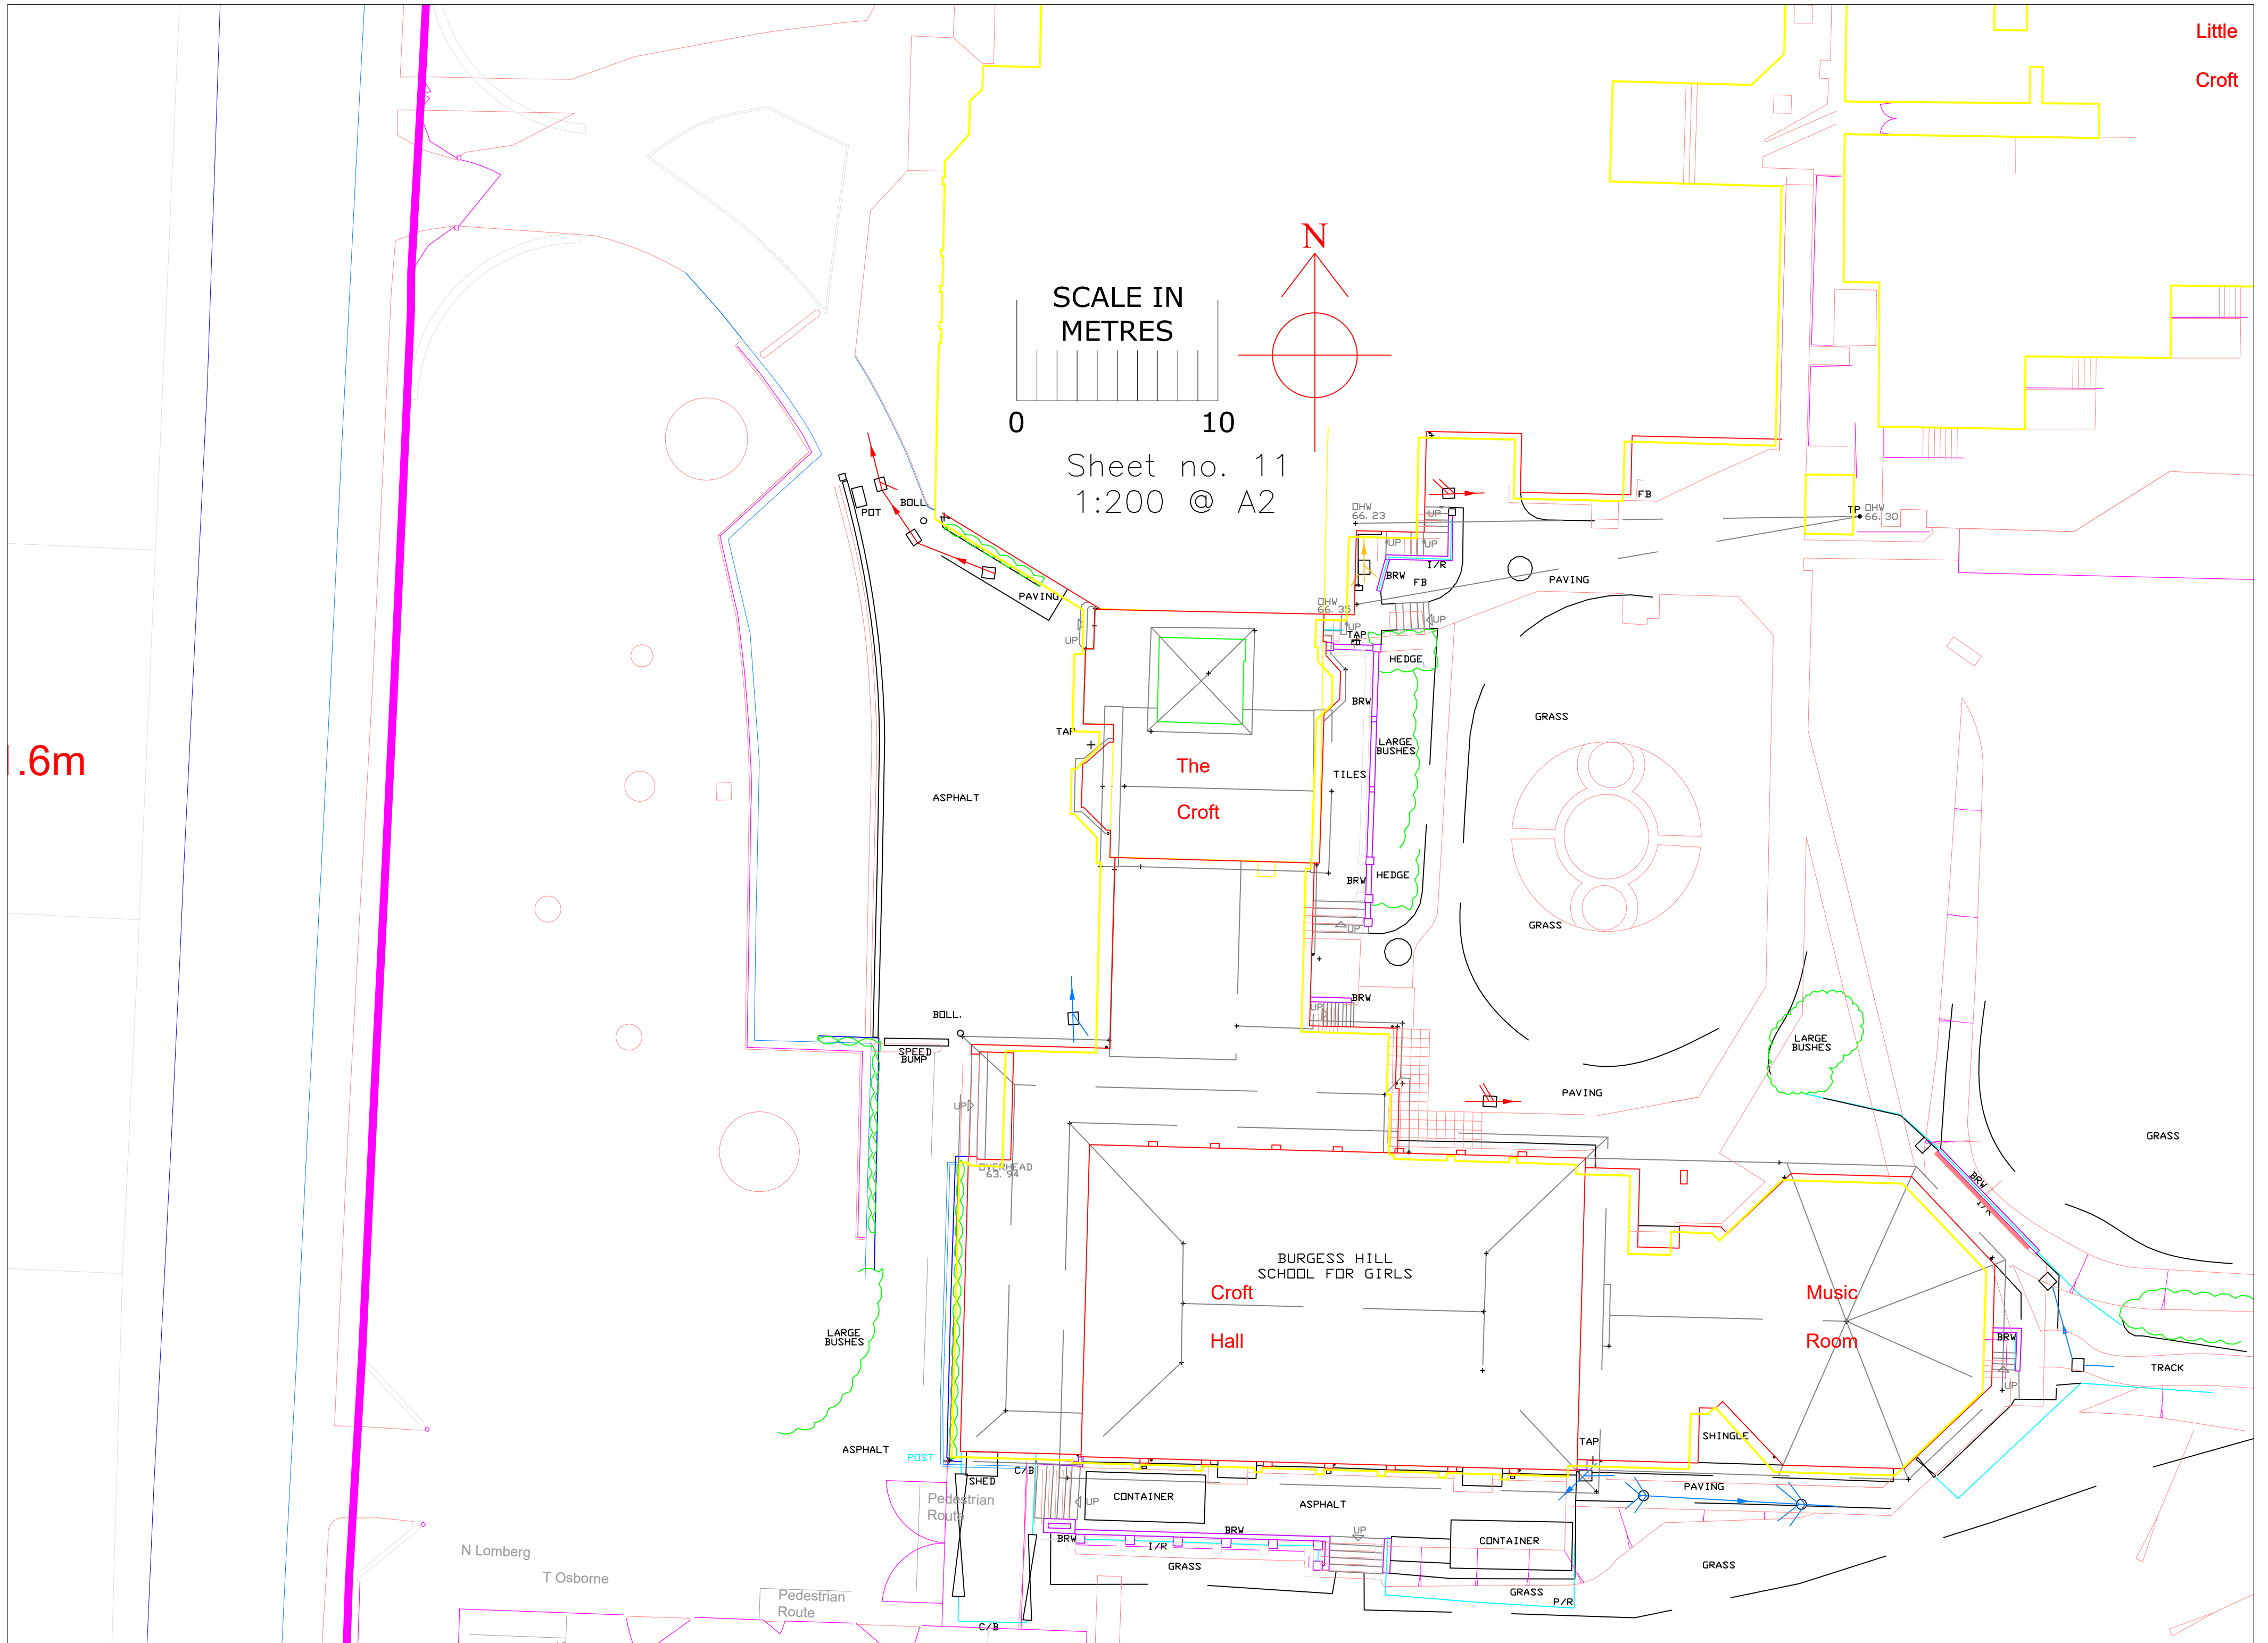


Little
Croft

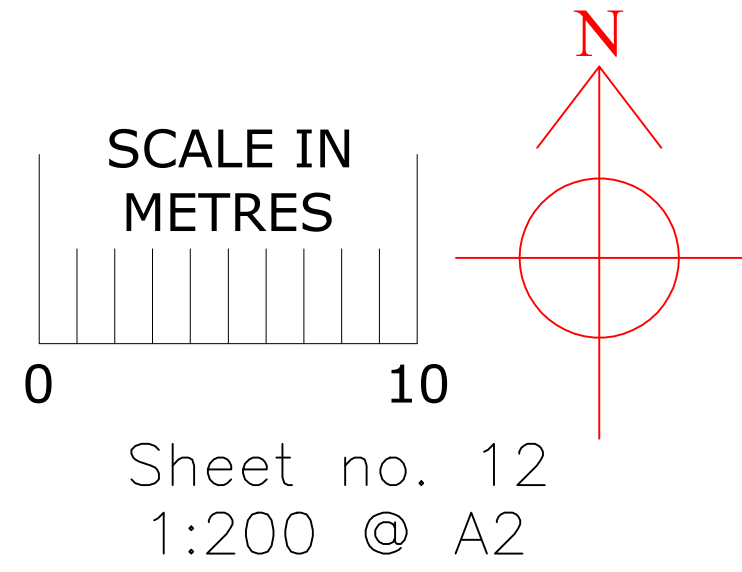



GRASS

TRACK


5

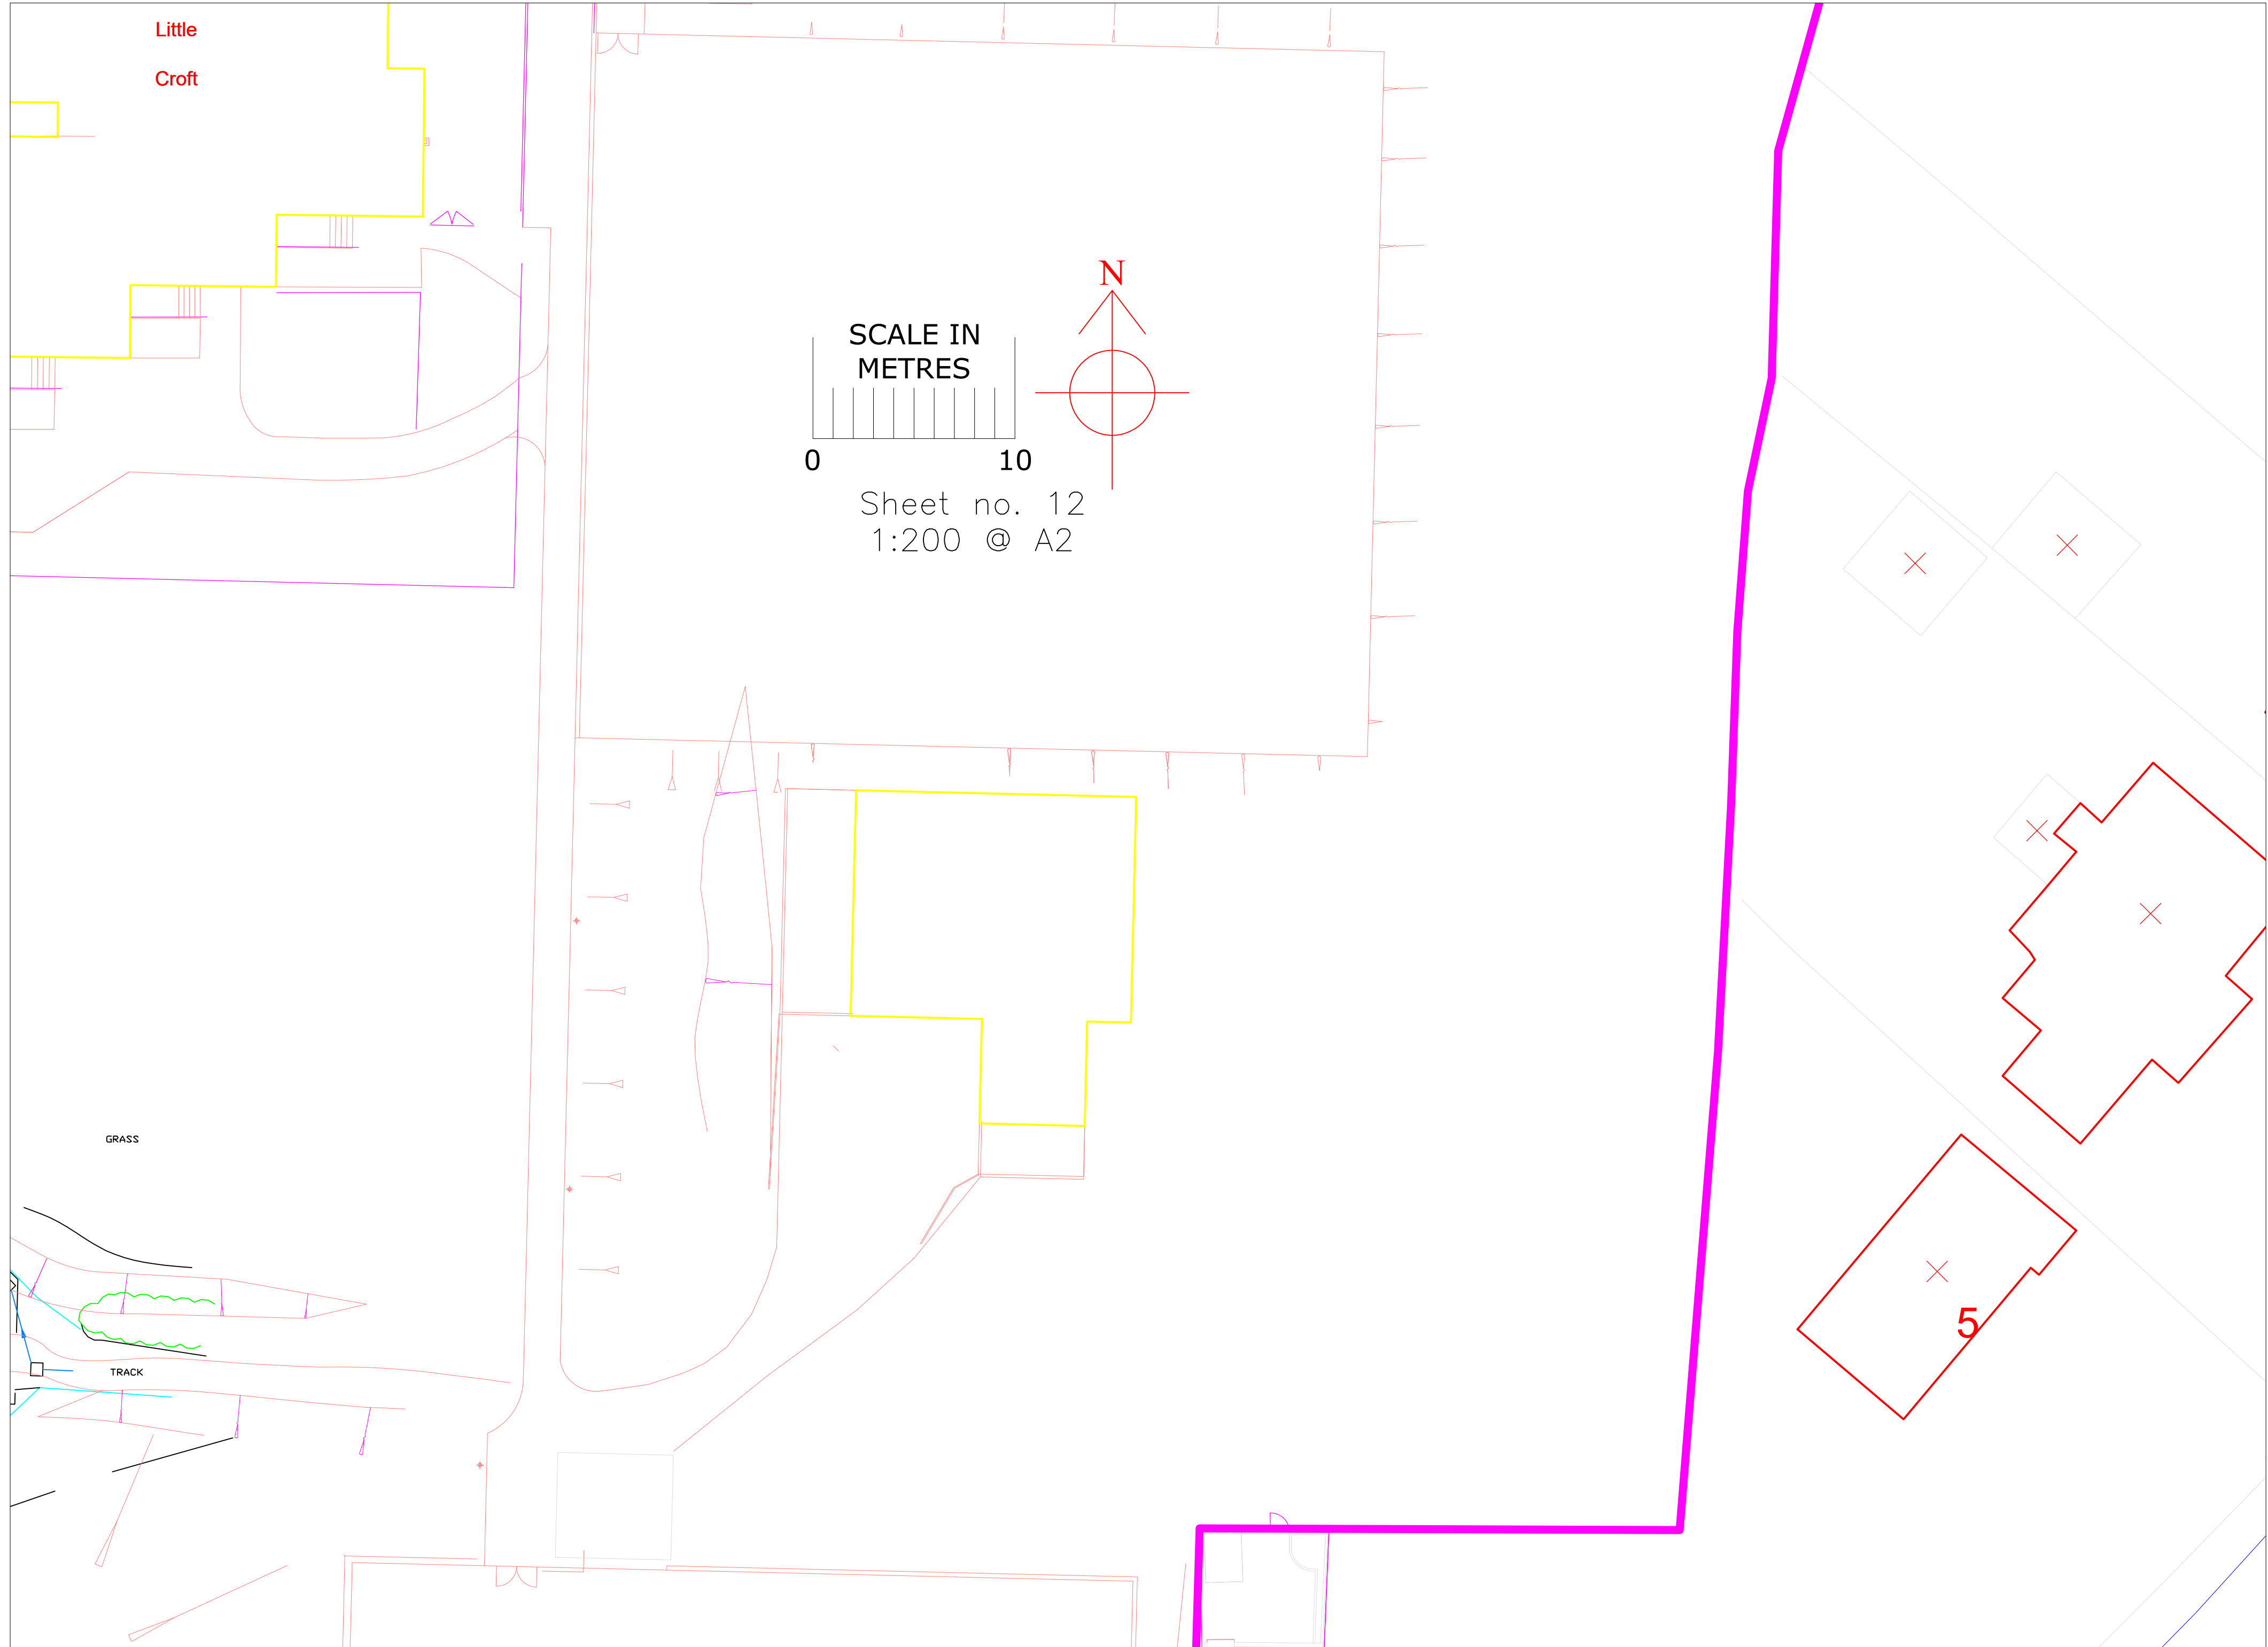

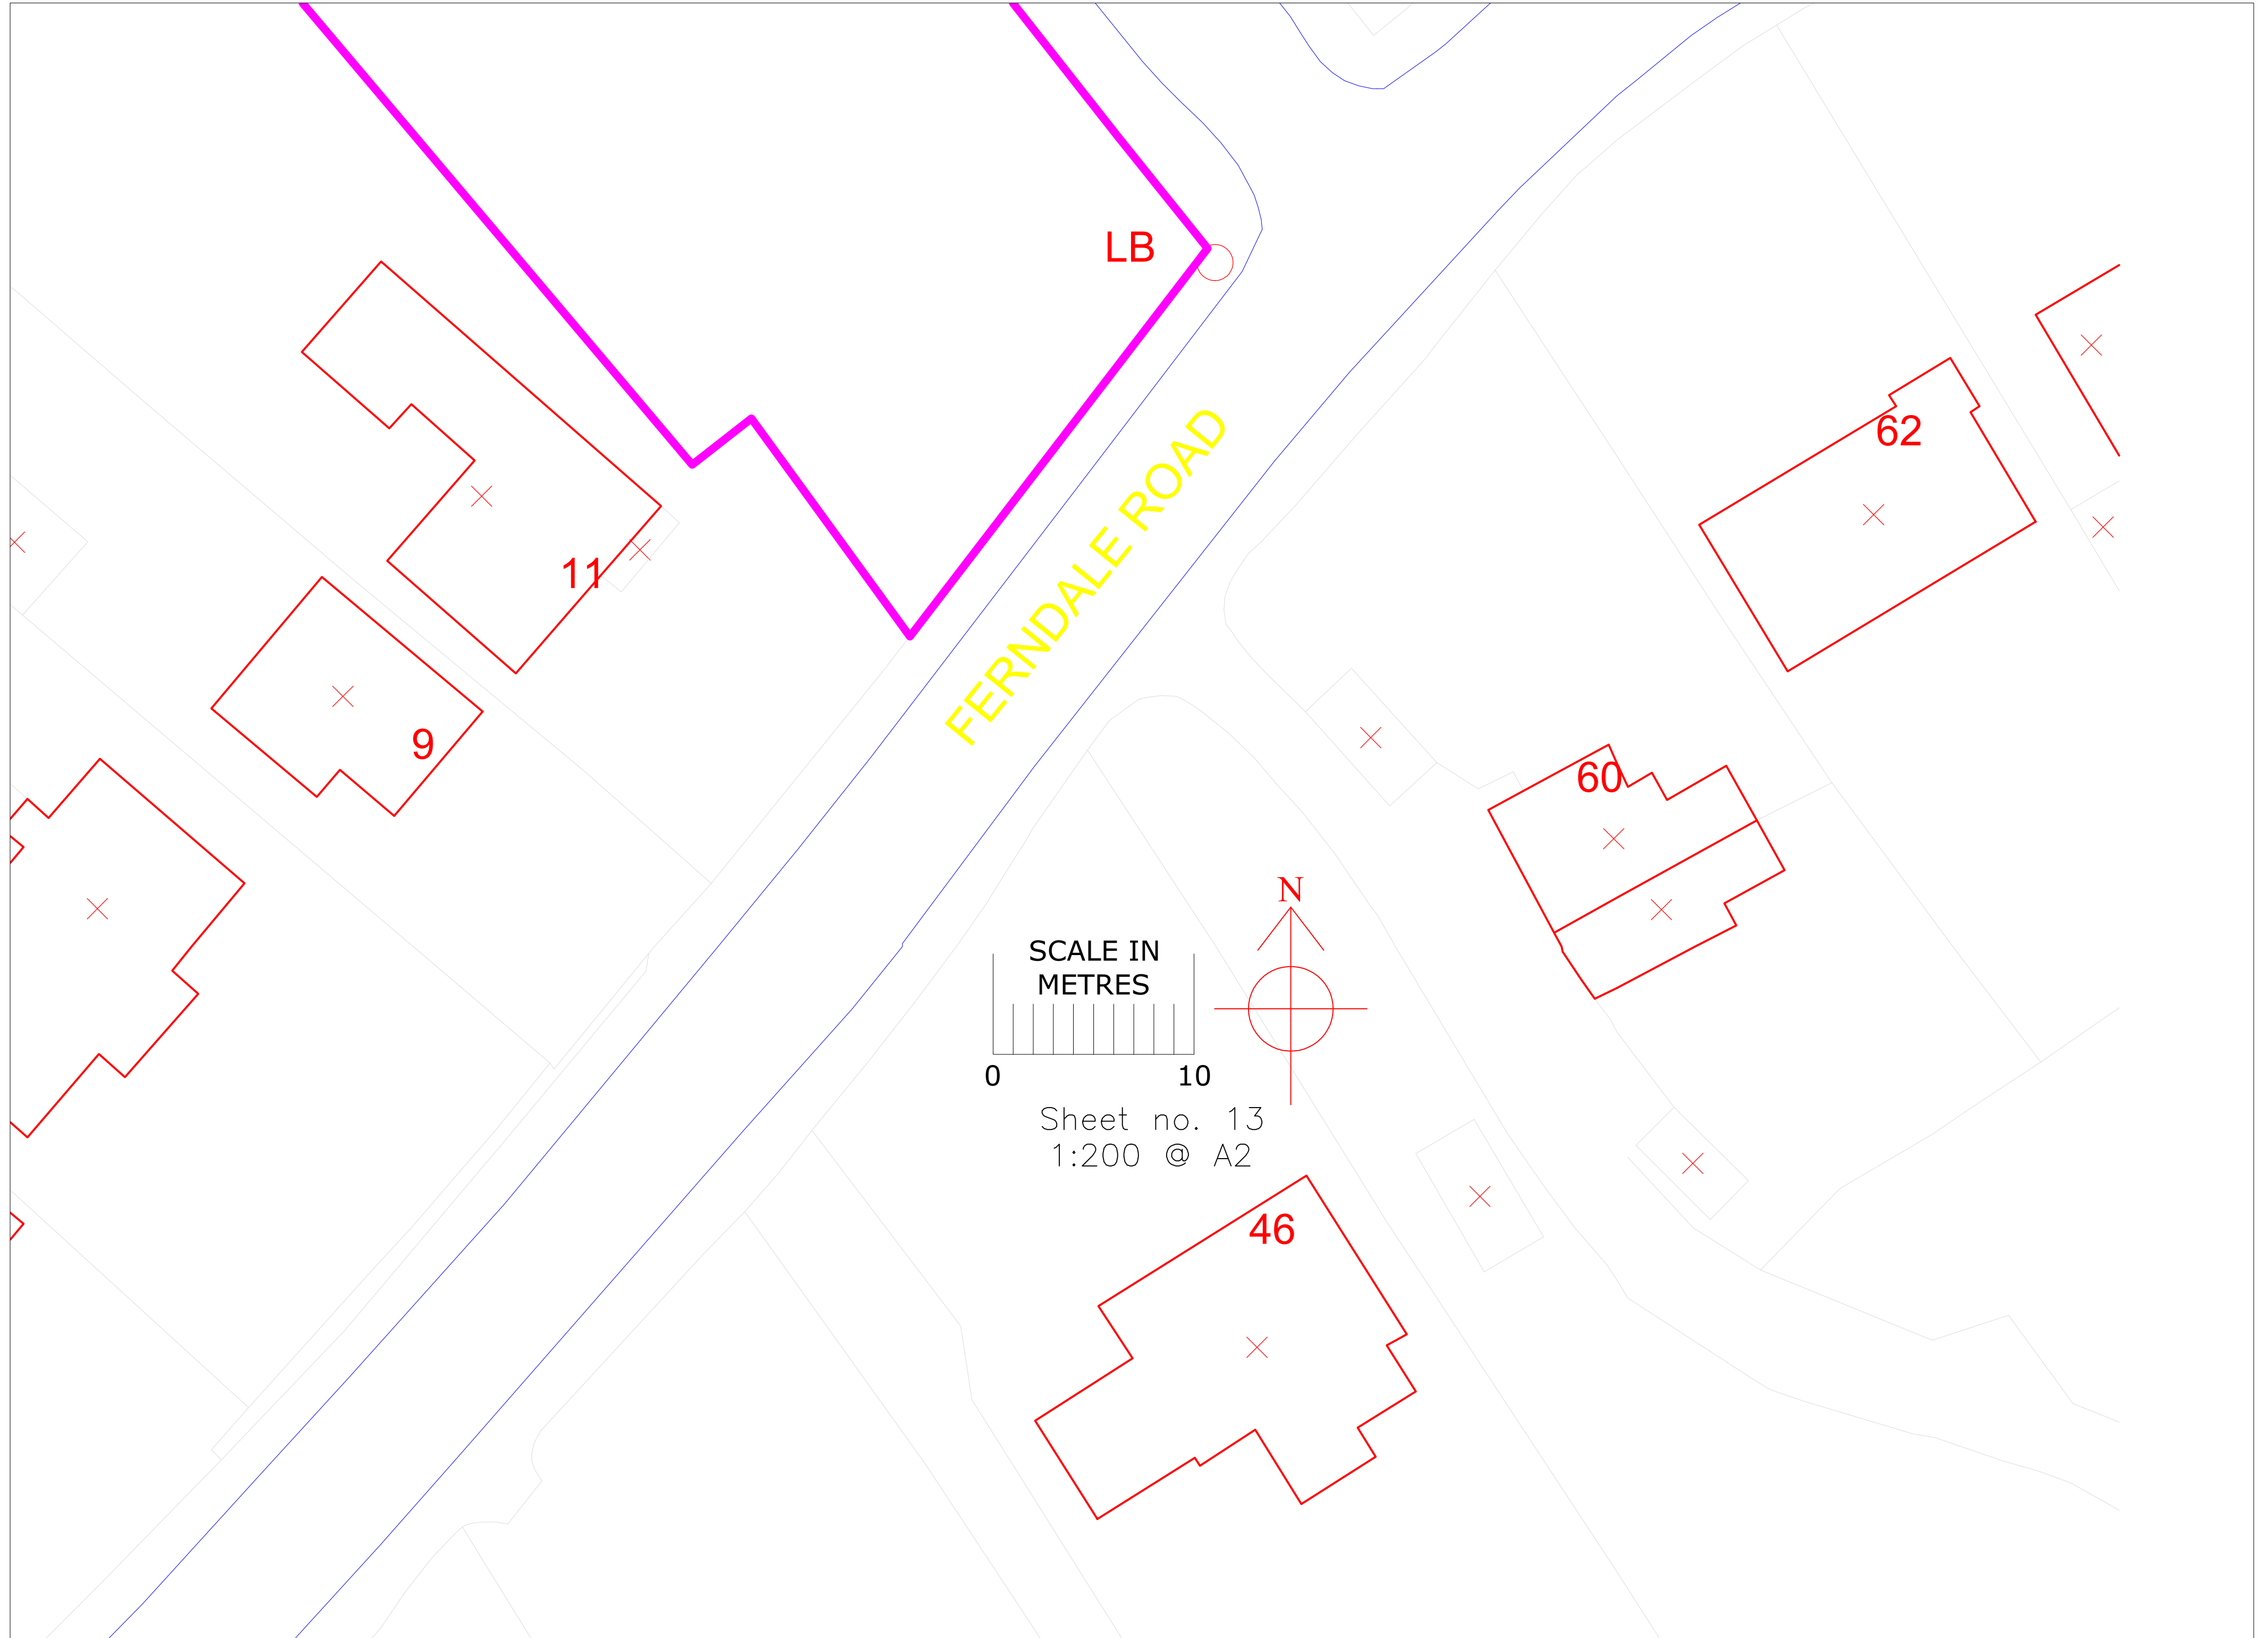


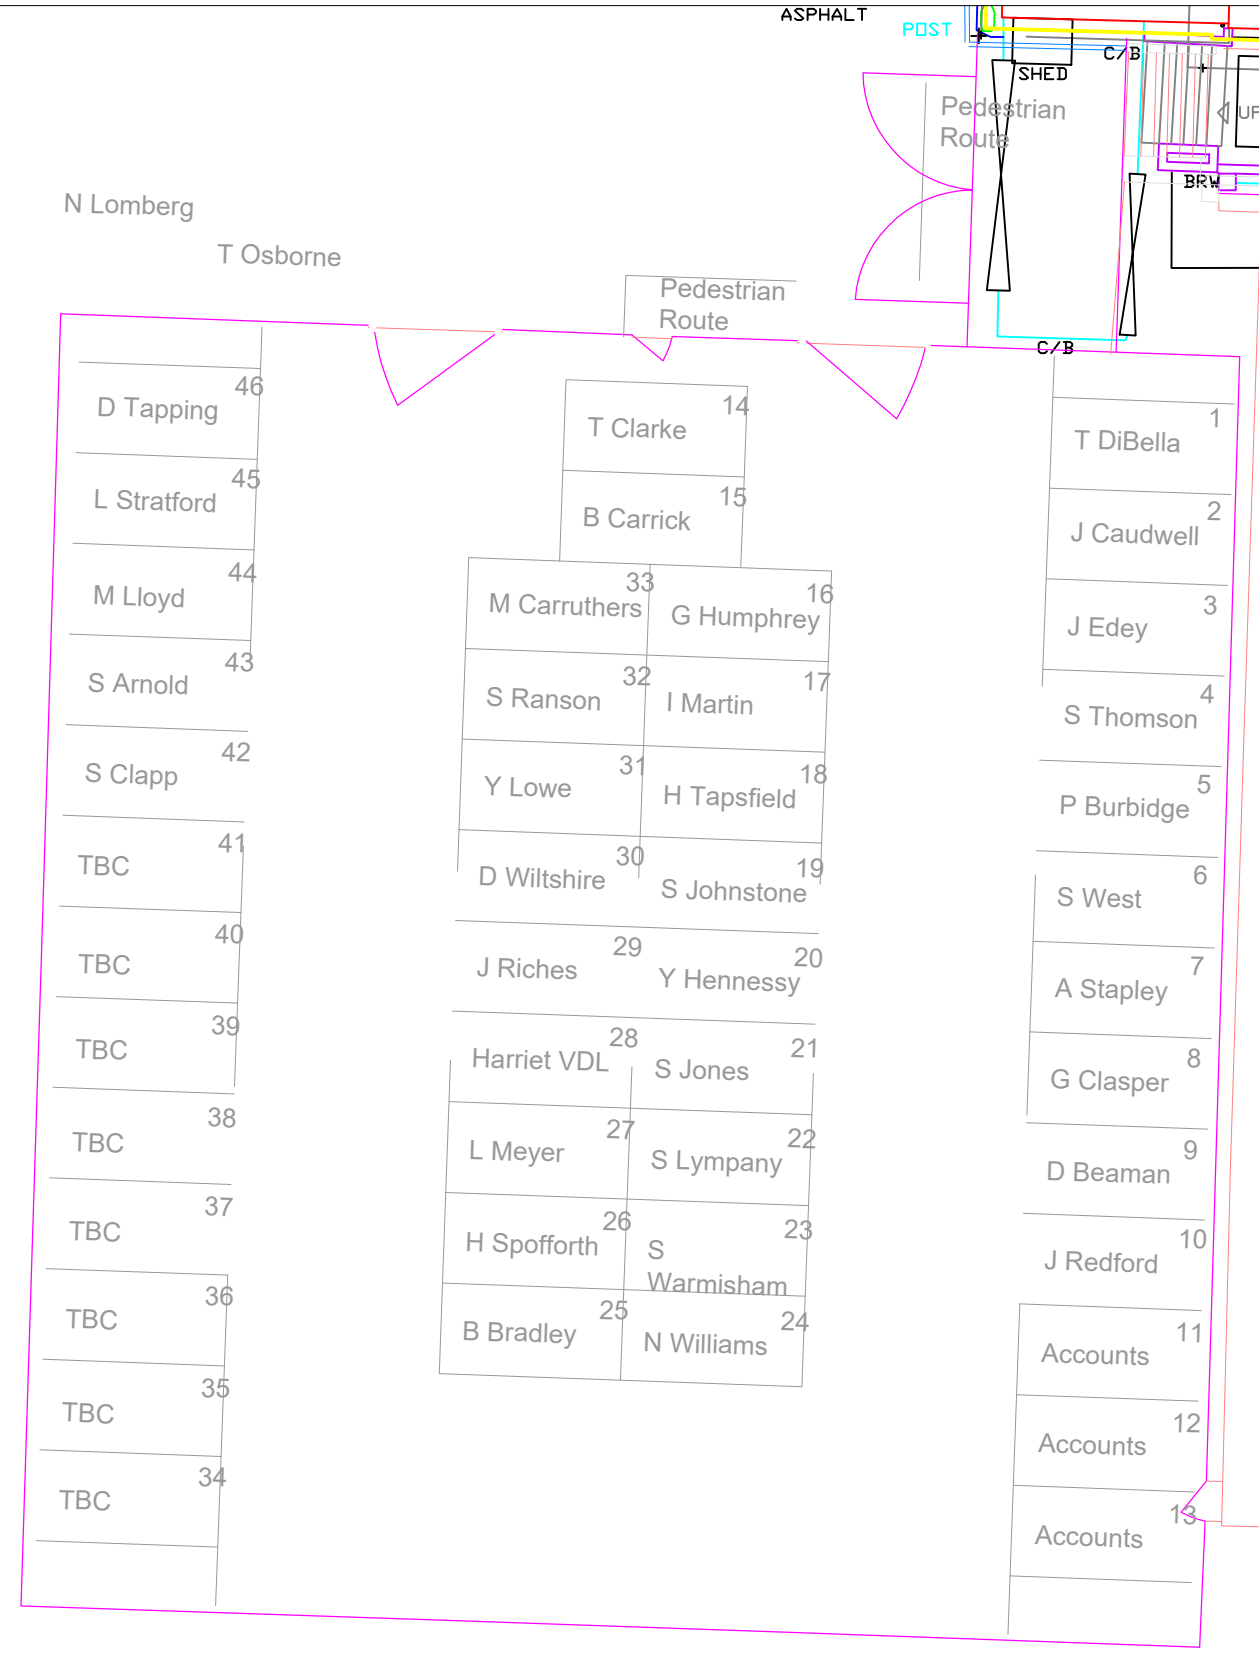


ROUGH TRACK PARTIALLY OBSCURED BY SNOW

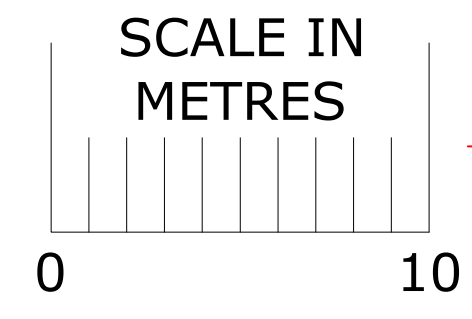

SCALE IN METRES

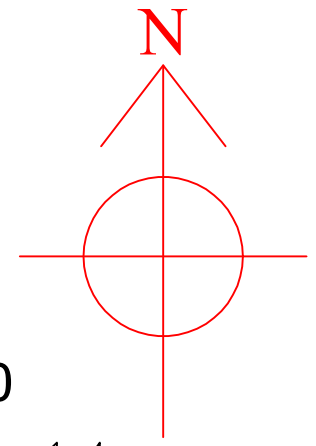

Sheet no. 14
1:200 @ A2

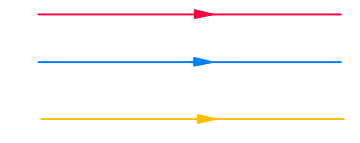

62.8m

