




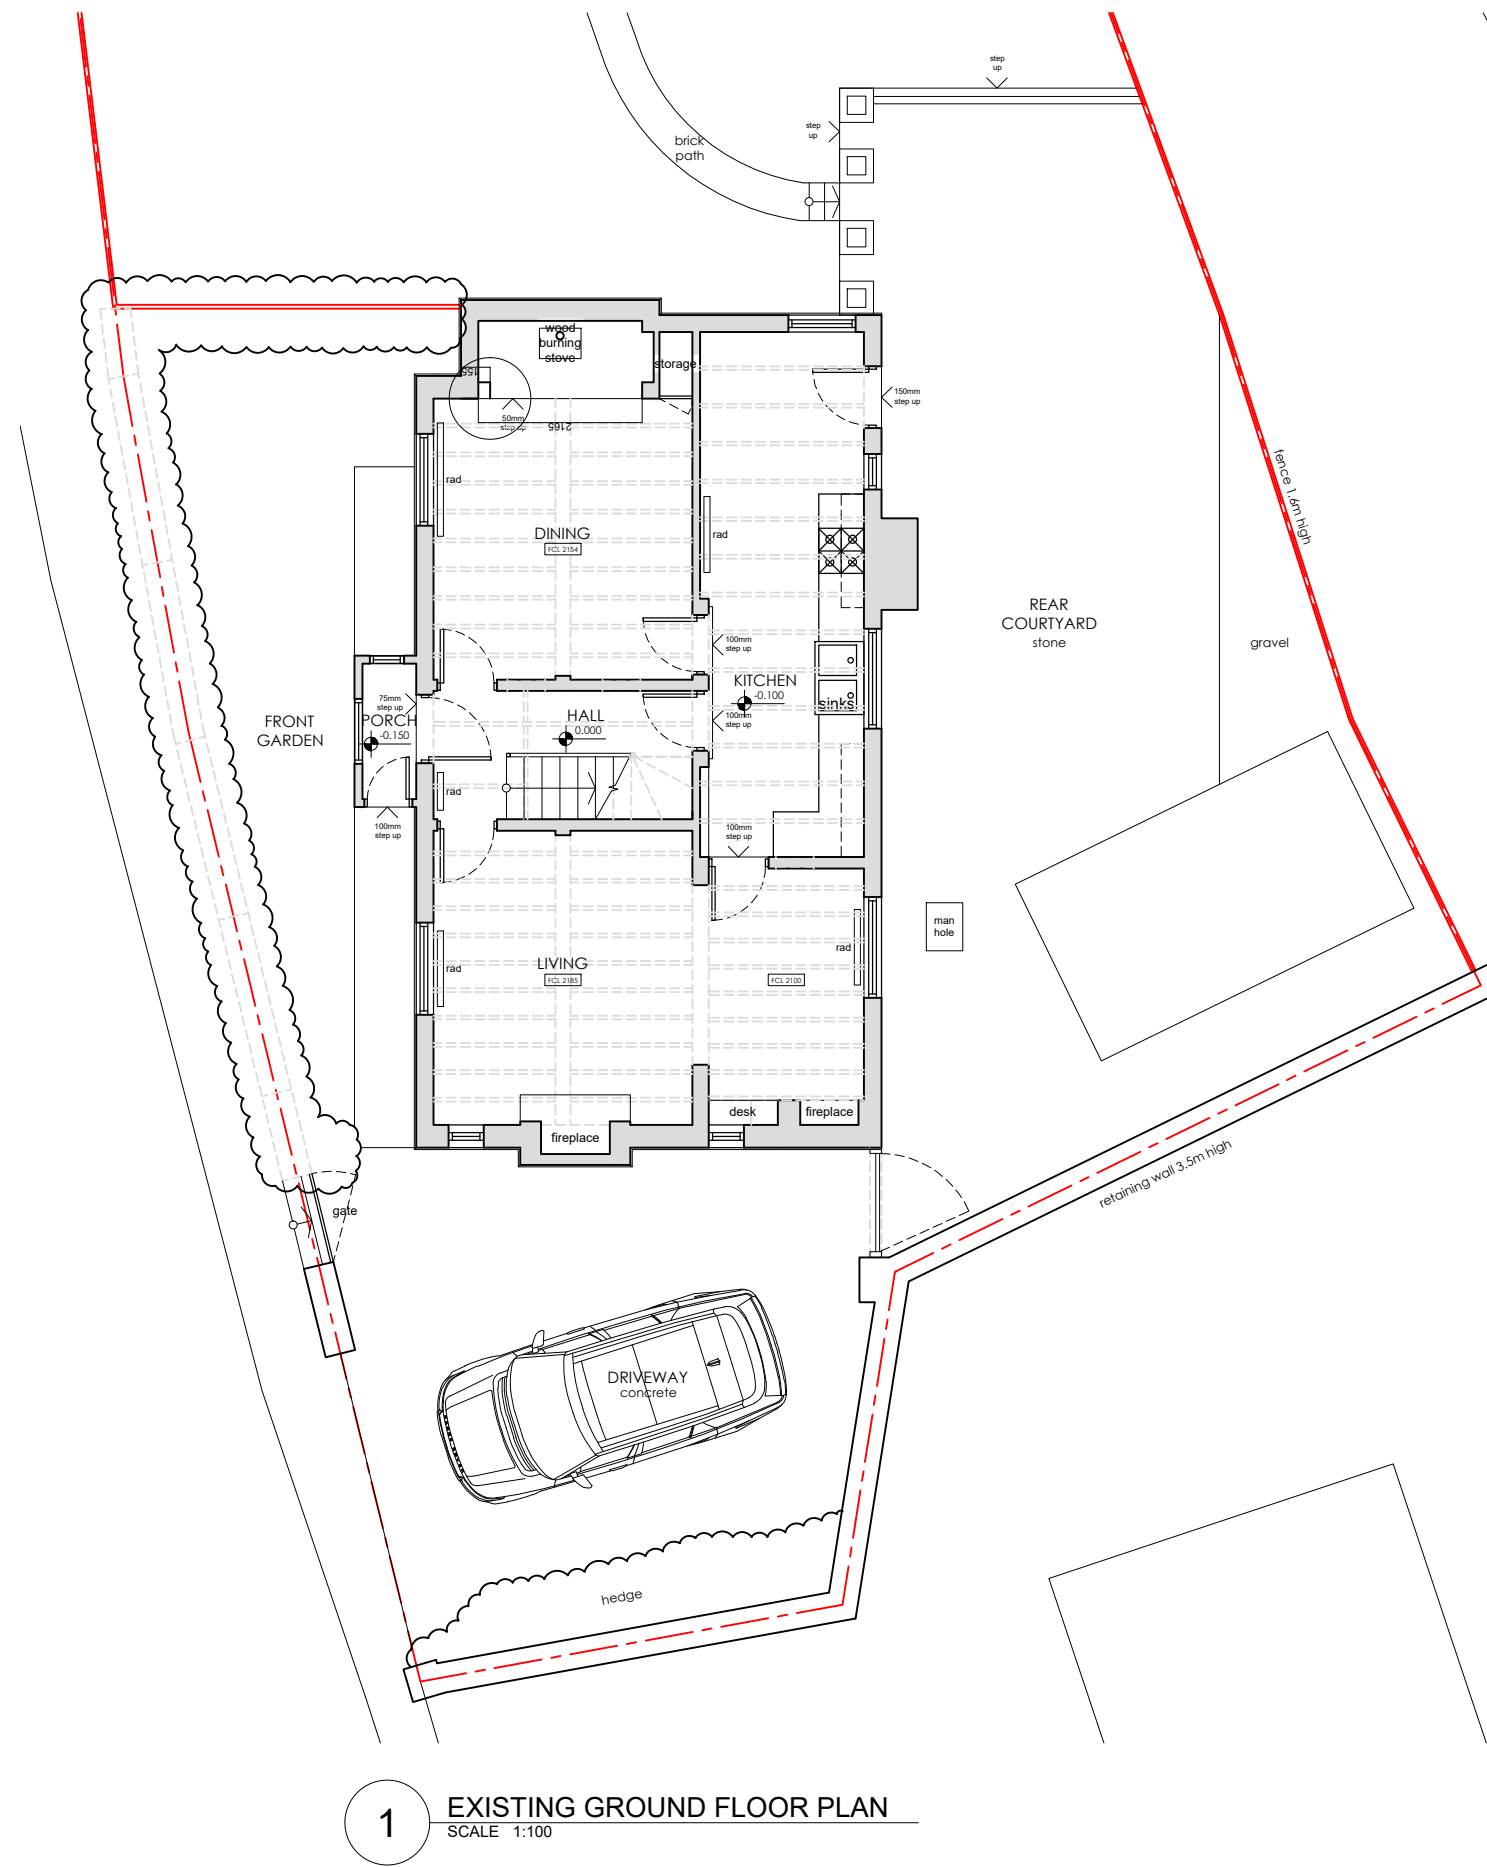


1 EXISTING GROUND FLOOR PLAN
SCALE 1:100

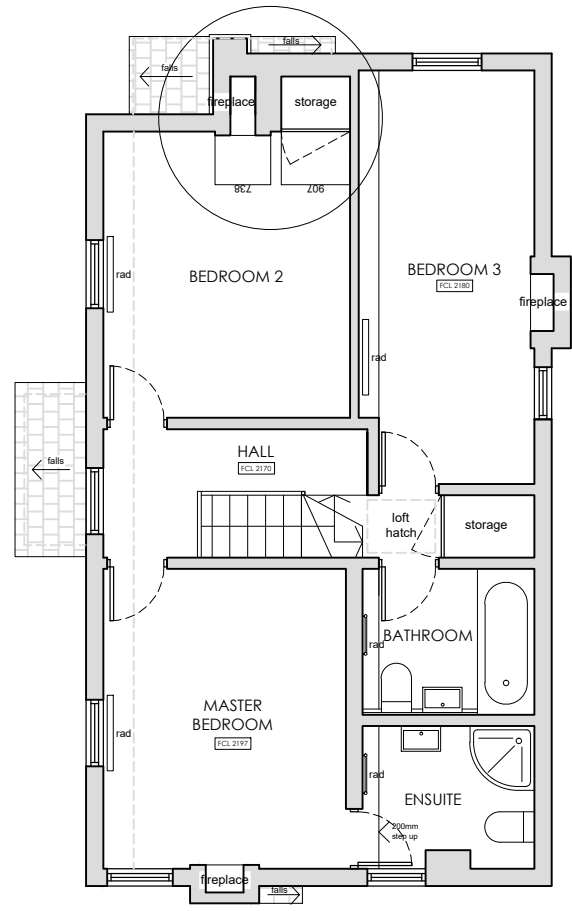

2 EXISTING FIRST FLOOR PLAN
SCALE 1:100

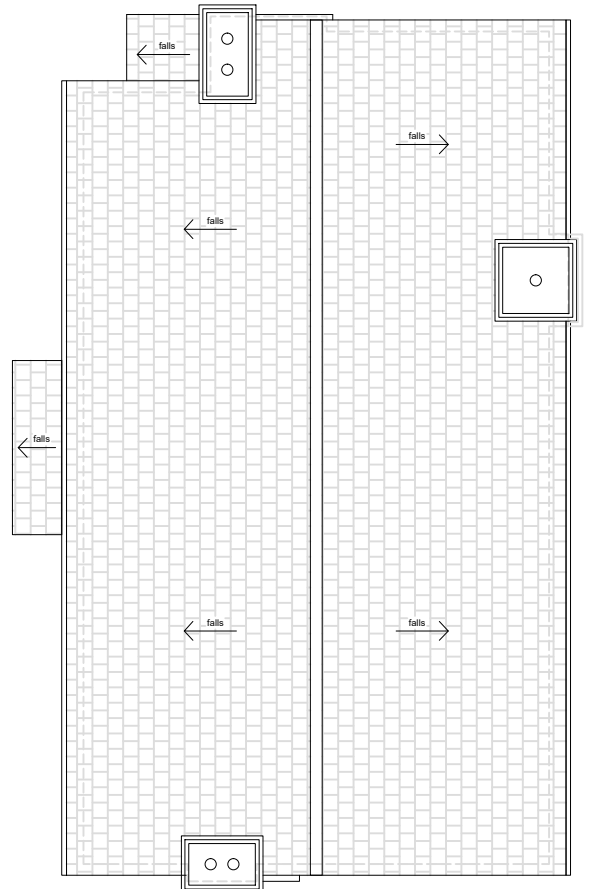

3 EXISTING ROOF PLAN
SCALE 1:100

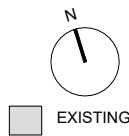

REVISIONS

STATUS
EXISTING

PROJECT
THE ROSARY, 104 LION LANE

TITLE
EXISTING PLANS

SCALE
1:100

DATE
2025.08.04

DRAWING NUMBER
002

REV
*

VICTORIA MUSTARD ARCHITECT

135 Crawley Down Road, Felbridge, East Grinstead RH19 2PS
Mob 07779 245 093 vicki@victoriarmustardarchitects.com