




1

PROPOSED FRONT WEST ELEVATION
SCALE 1:100

New porch with facing brick finish.

Traditional 2 panel door with glazed upper panel. Narrow glazing bars to upper panel.

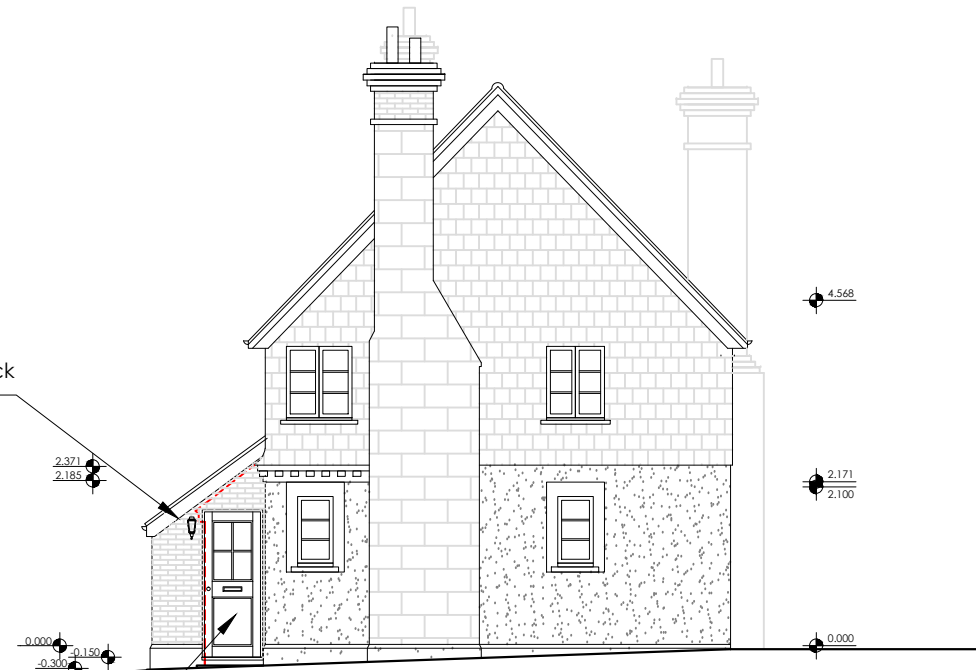

2

PROPOSED SIDE SOUTH ELEVATION
SCALE 1:100



3

PROPOSED REAR EAST ELEVATION
SCALE 1:100



4

PROPOSED SIDE NORTH ELEVATION
SCALE 1:100

New porch with facing brick finish. Roof pitch to match existing porch.



REVISIONS

* *

STATUS
PROPOSED

PROJECT
THE ROSARY, 104 LION LANE

TITLE
PROPOSED ELEVATIONS

SCALE
1:100

DATE
2025.08.11

DRAWING NUMBER
202

REV
*

VICTORIA MUSTARD ARCHITECT

135 Crawley Down Road, Felbridge, East Grinstead RH19 2PS
Mob 07779 245 093 vicki@victoriarmustardarchitects.com