



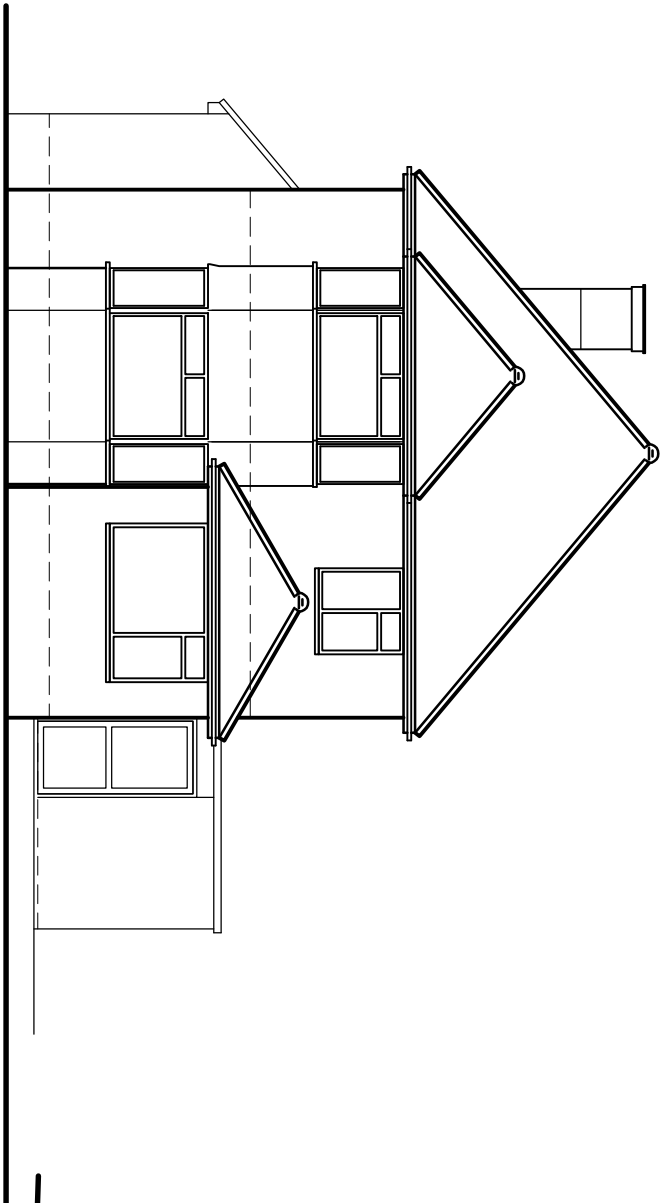


South Elevation

As Existing
1:100

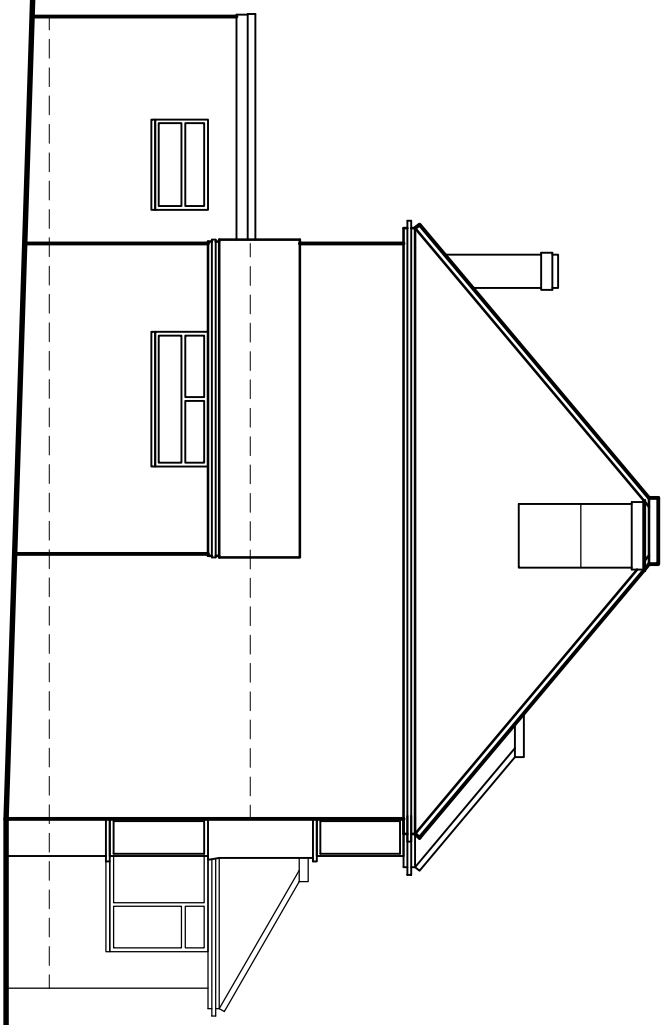


West Elevation

As Existing
1:100

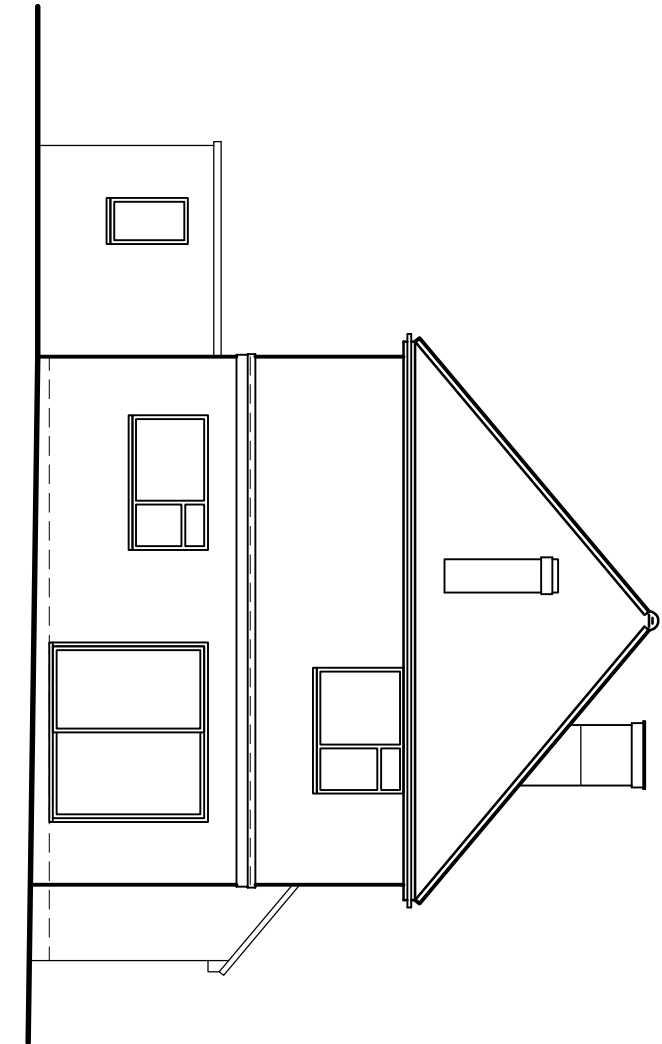


North Elevation

As Existing
1:100

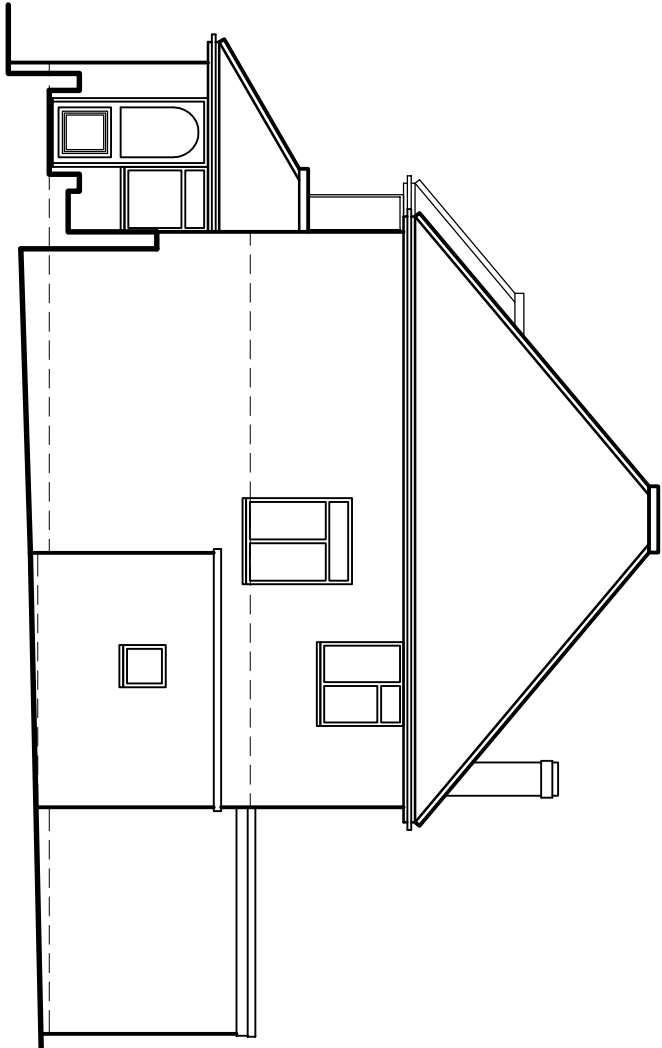


East Elevation

As Existing
1:100

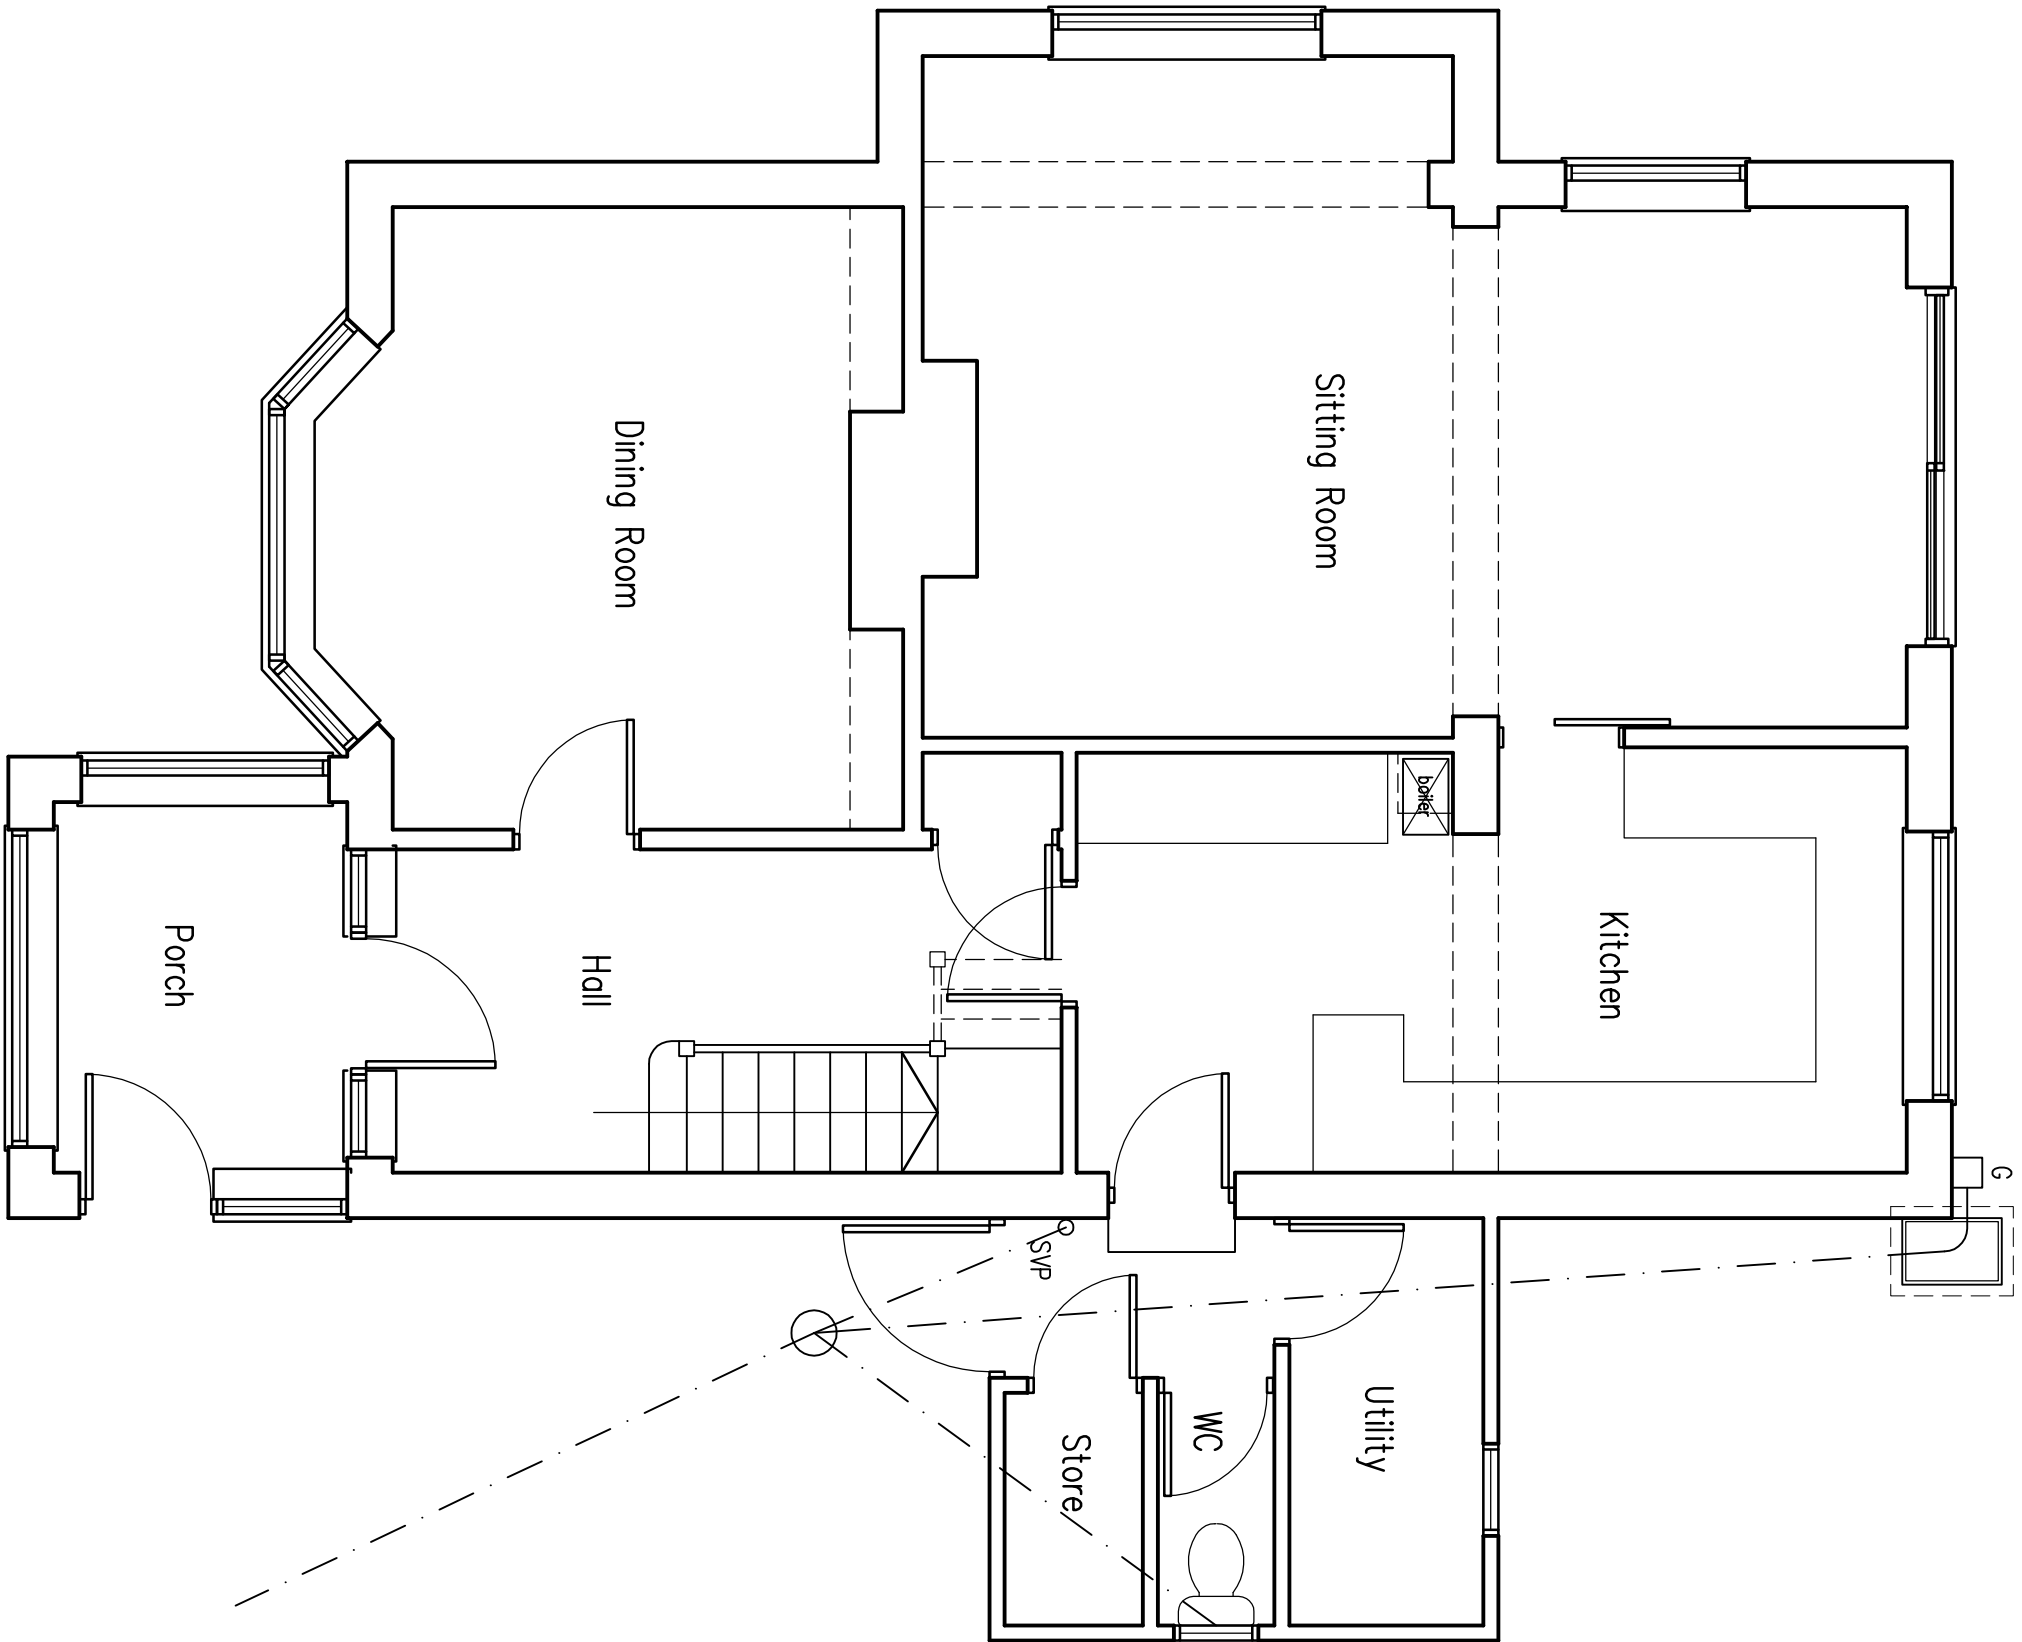


Ground Floor Plan

As Existing
1:50

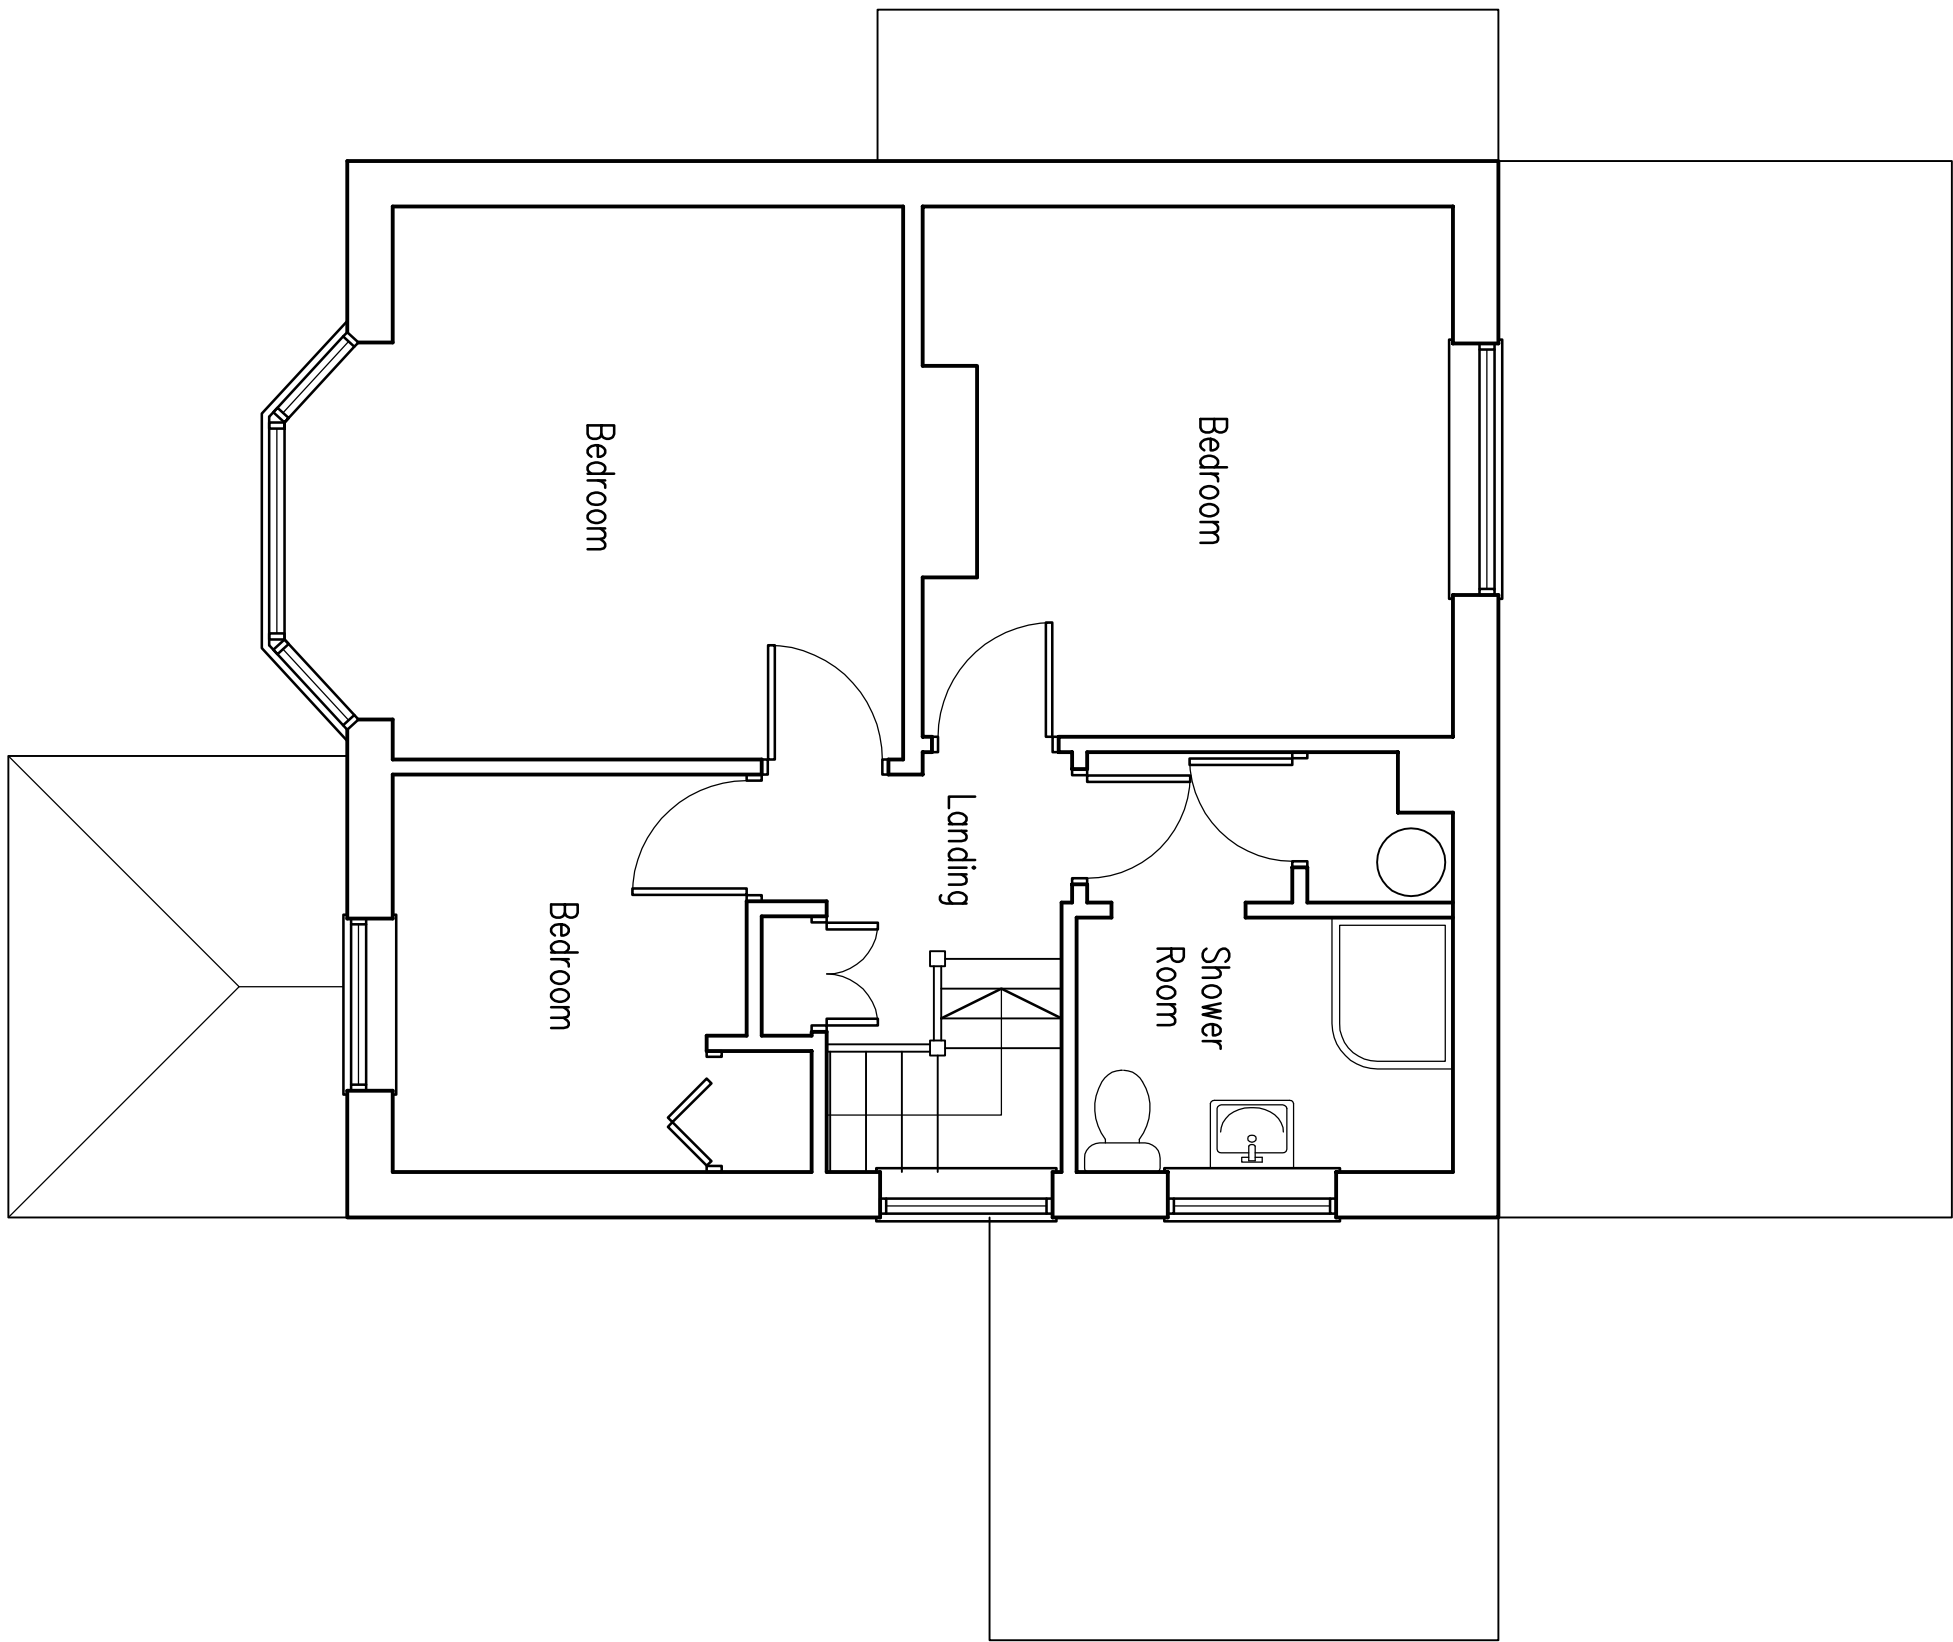

First Floor Plan

As Existing
1:50

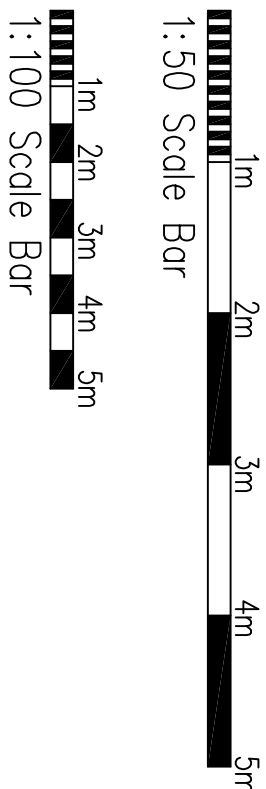

Project:
Proposed Extension at:
Braemar
Boreas Arms Road
Cophthorne

Drawing title:
Floor Plans & Elevations as
Existing

Client:
Mr & Mrs Kemp

Copyright of:
Clive Voller Associates
Chartered Building Surveyors
15 Station Road
Burgess Hill
West Sussex
RH15 9DE
Tel: 01444 871010
Fax: 01444 870099
Web: www.clivevoller.com



Scale:
1:50, 1:100

Date:
May 2026

Drawn:

Dwg. No. 4159-01

Rev'n