



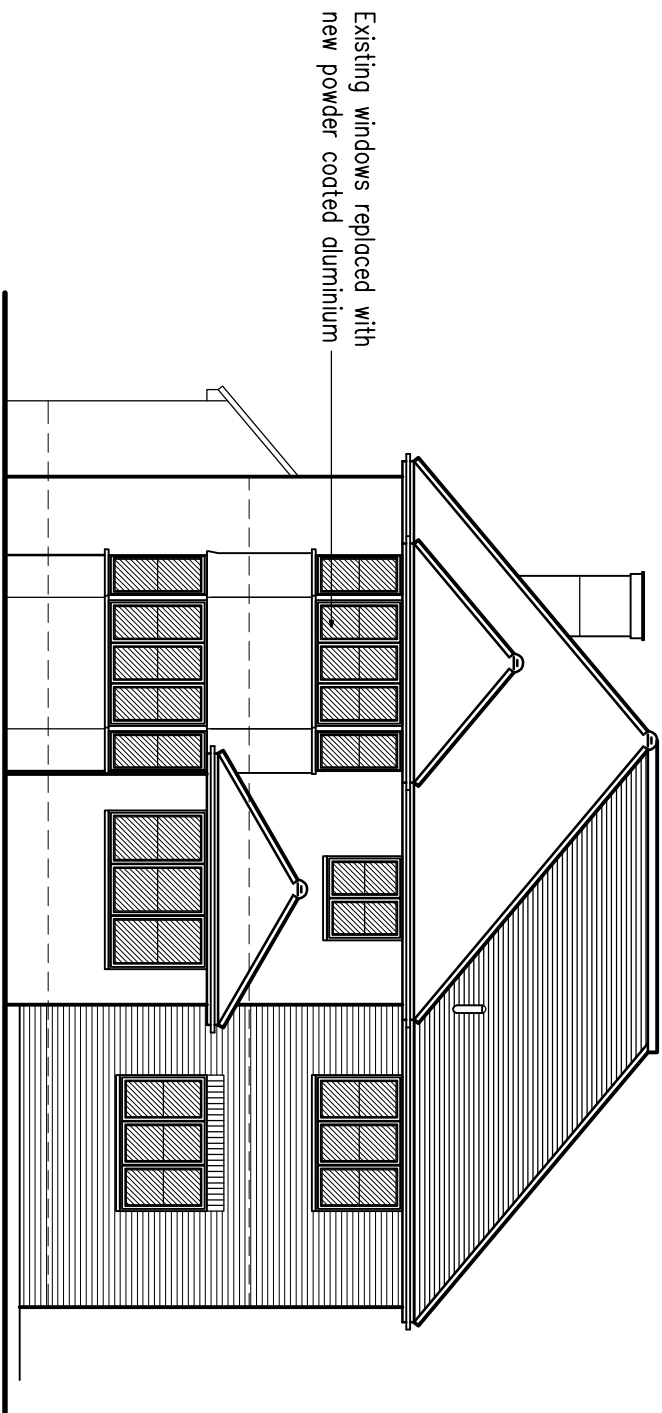


South Elevation

As Proposed
1:100

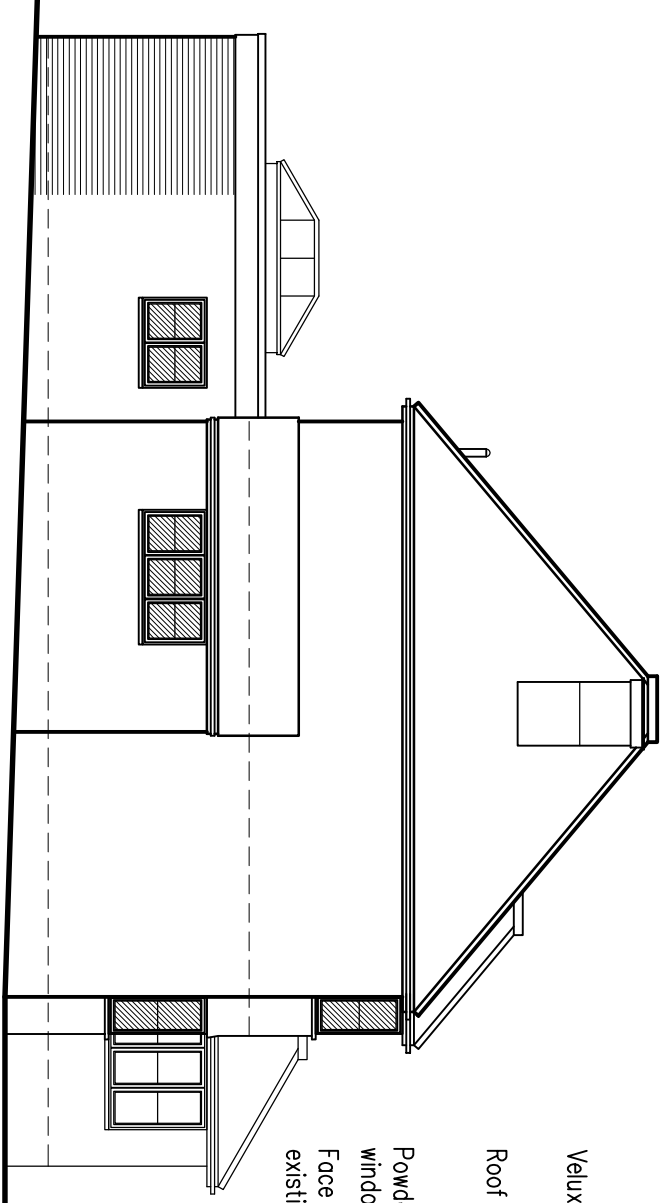


West Elevation

As Proposed
1:100

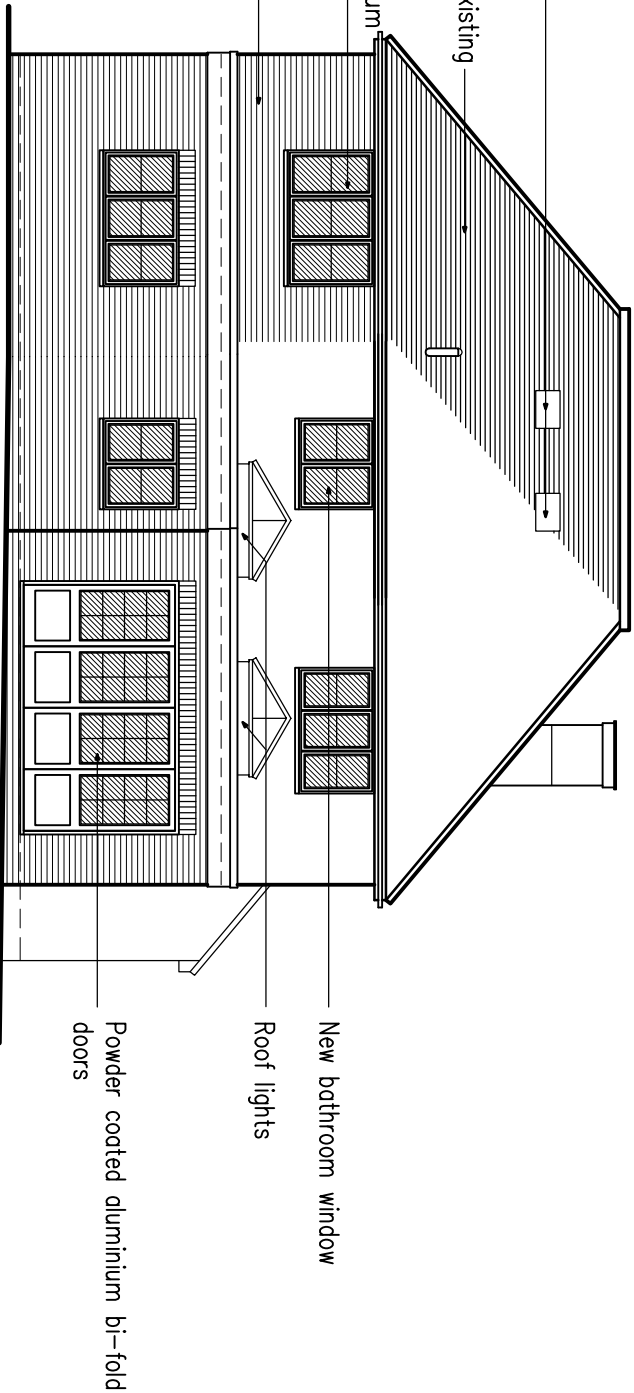



North Elevation

As Proposed
1:100

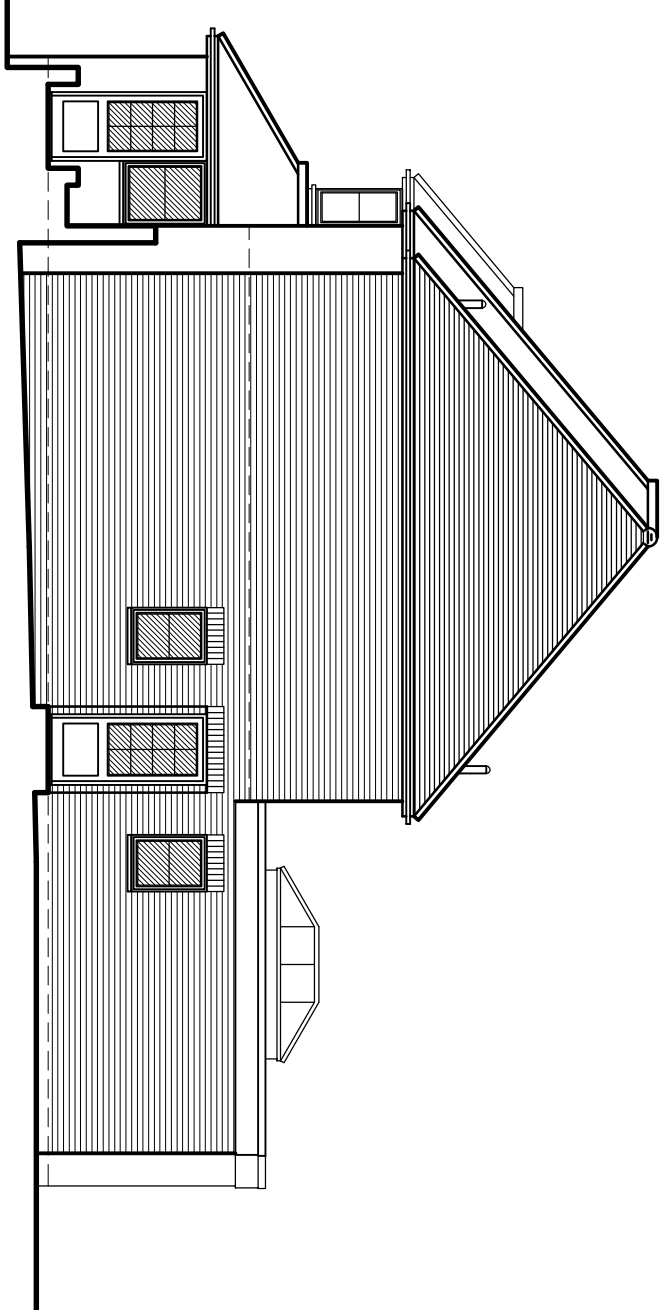


East Elevation

As Proposed
1:100

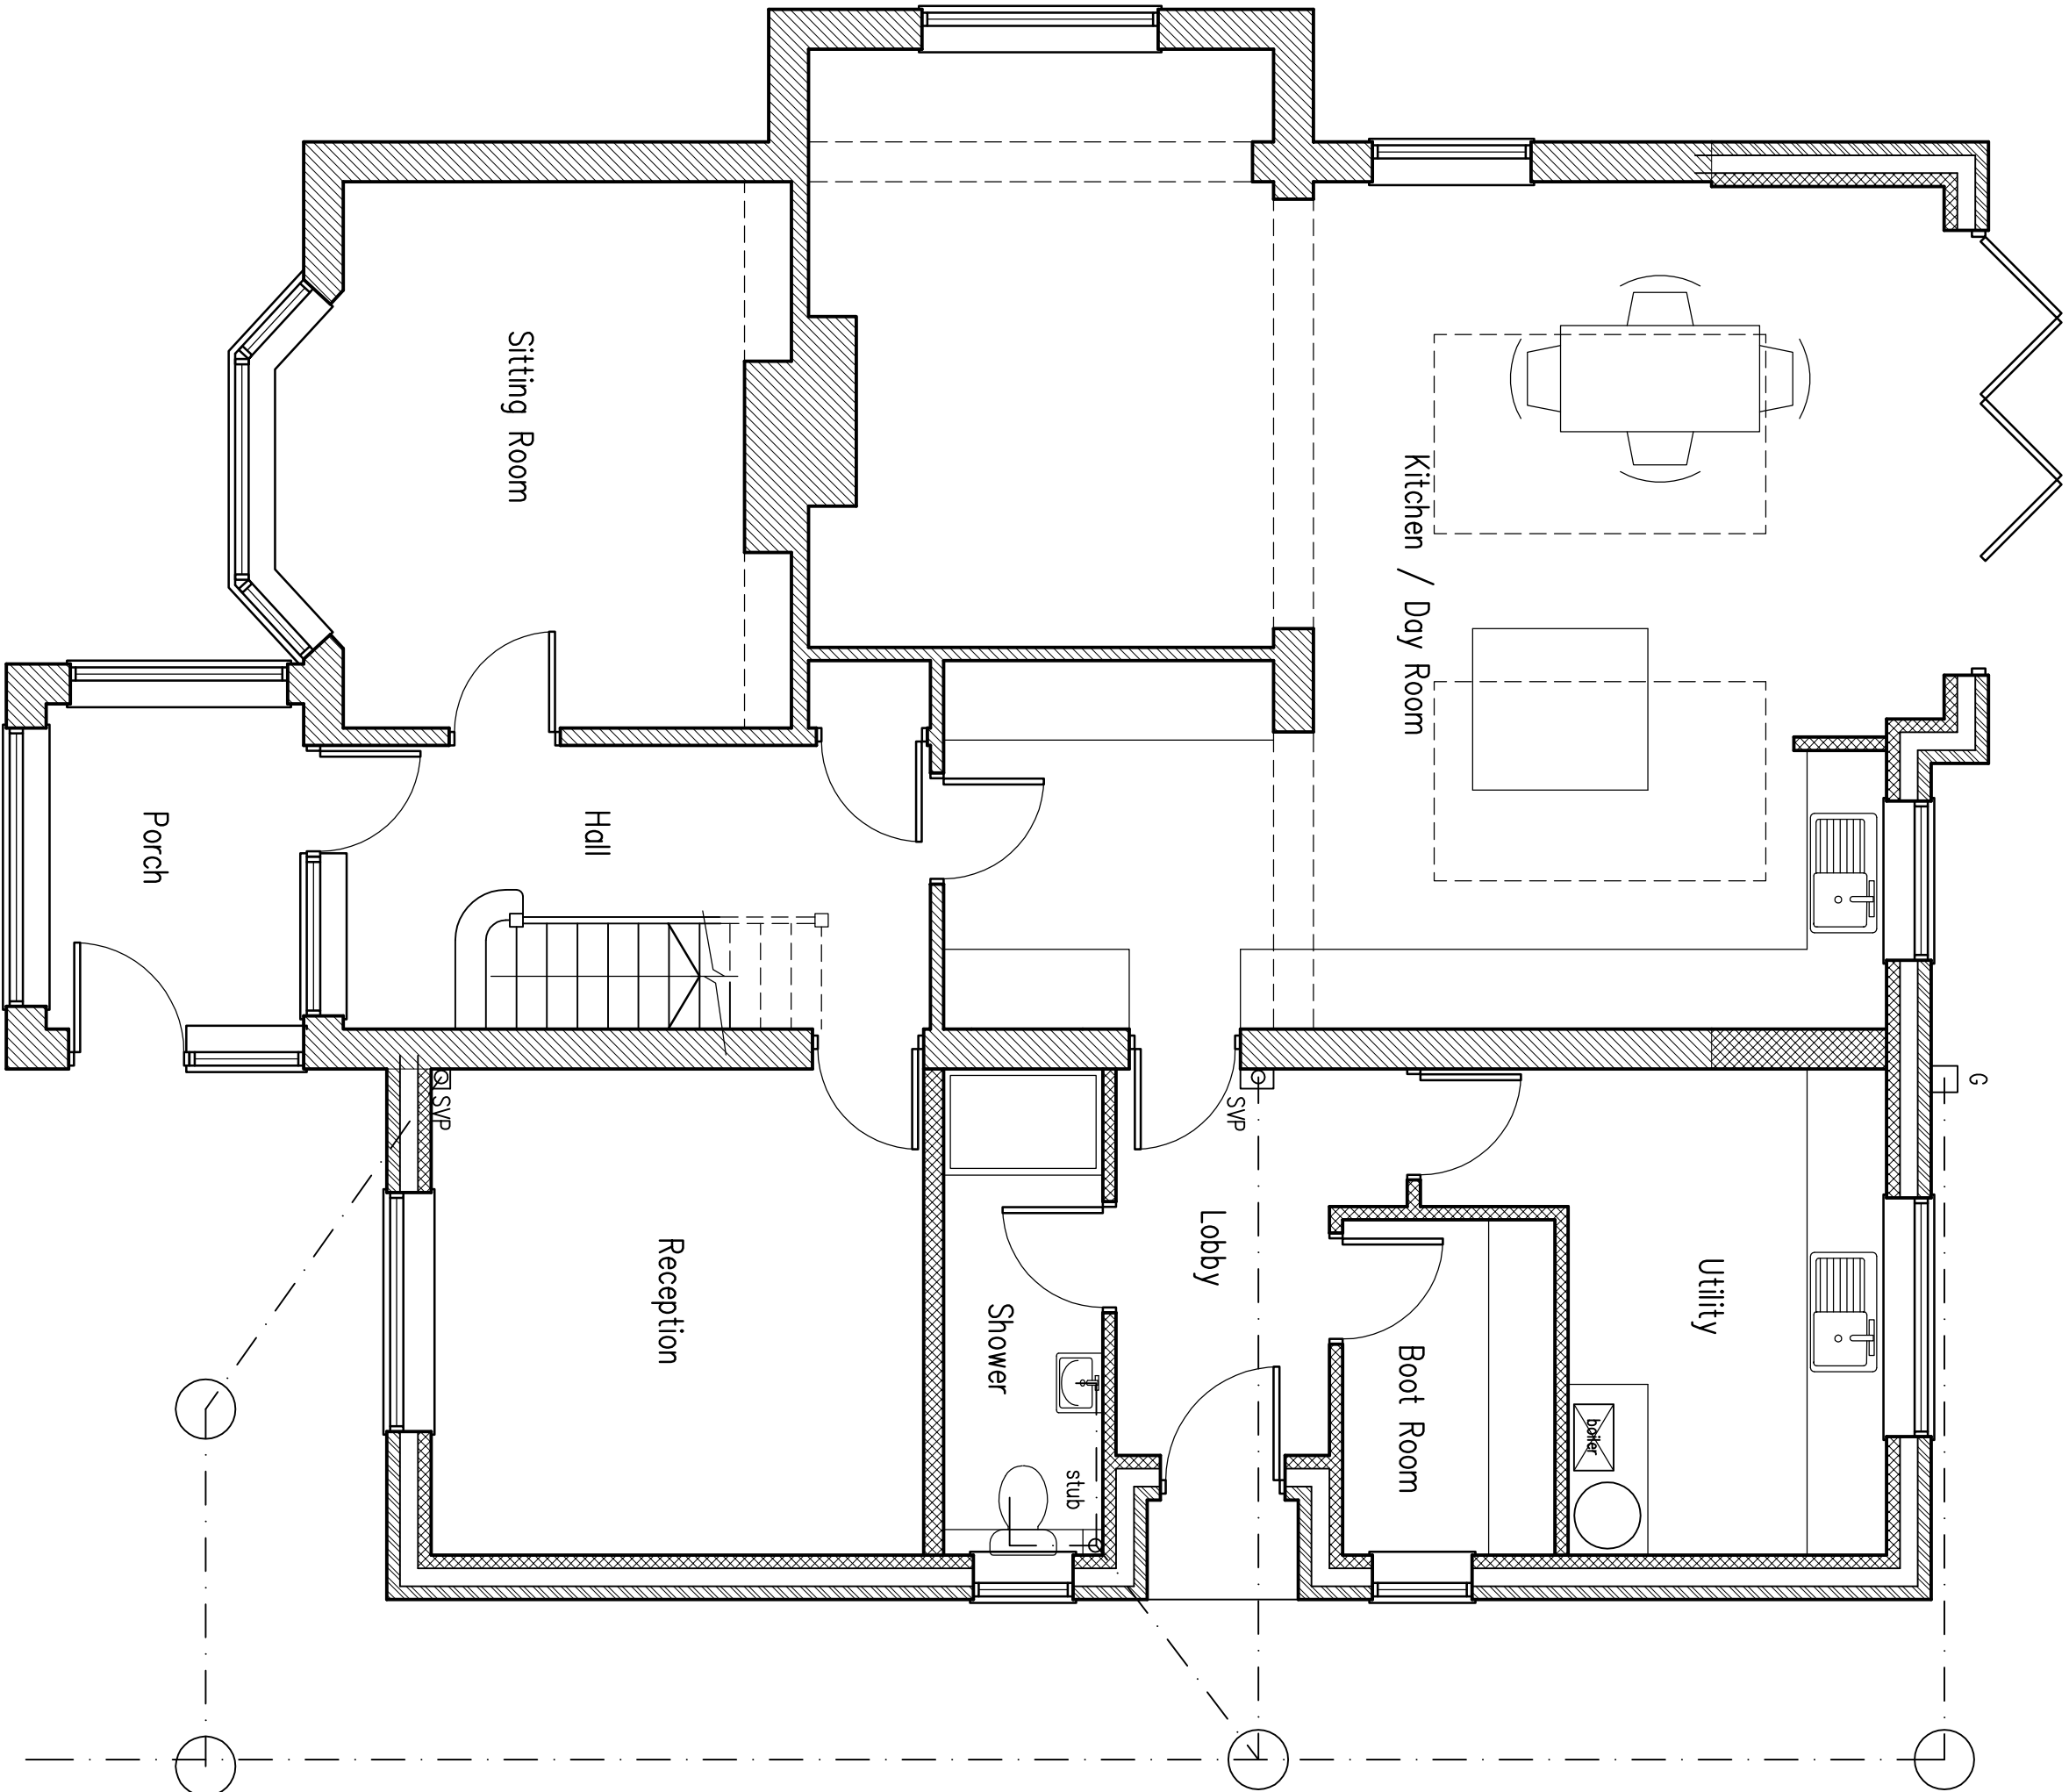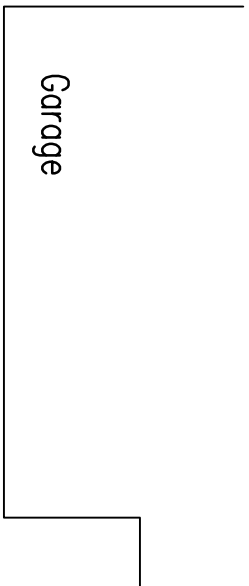


Ground Floor Plan

As Proposed
1:50

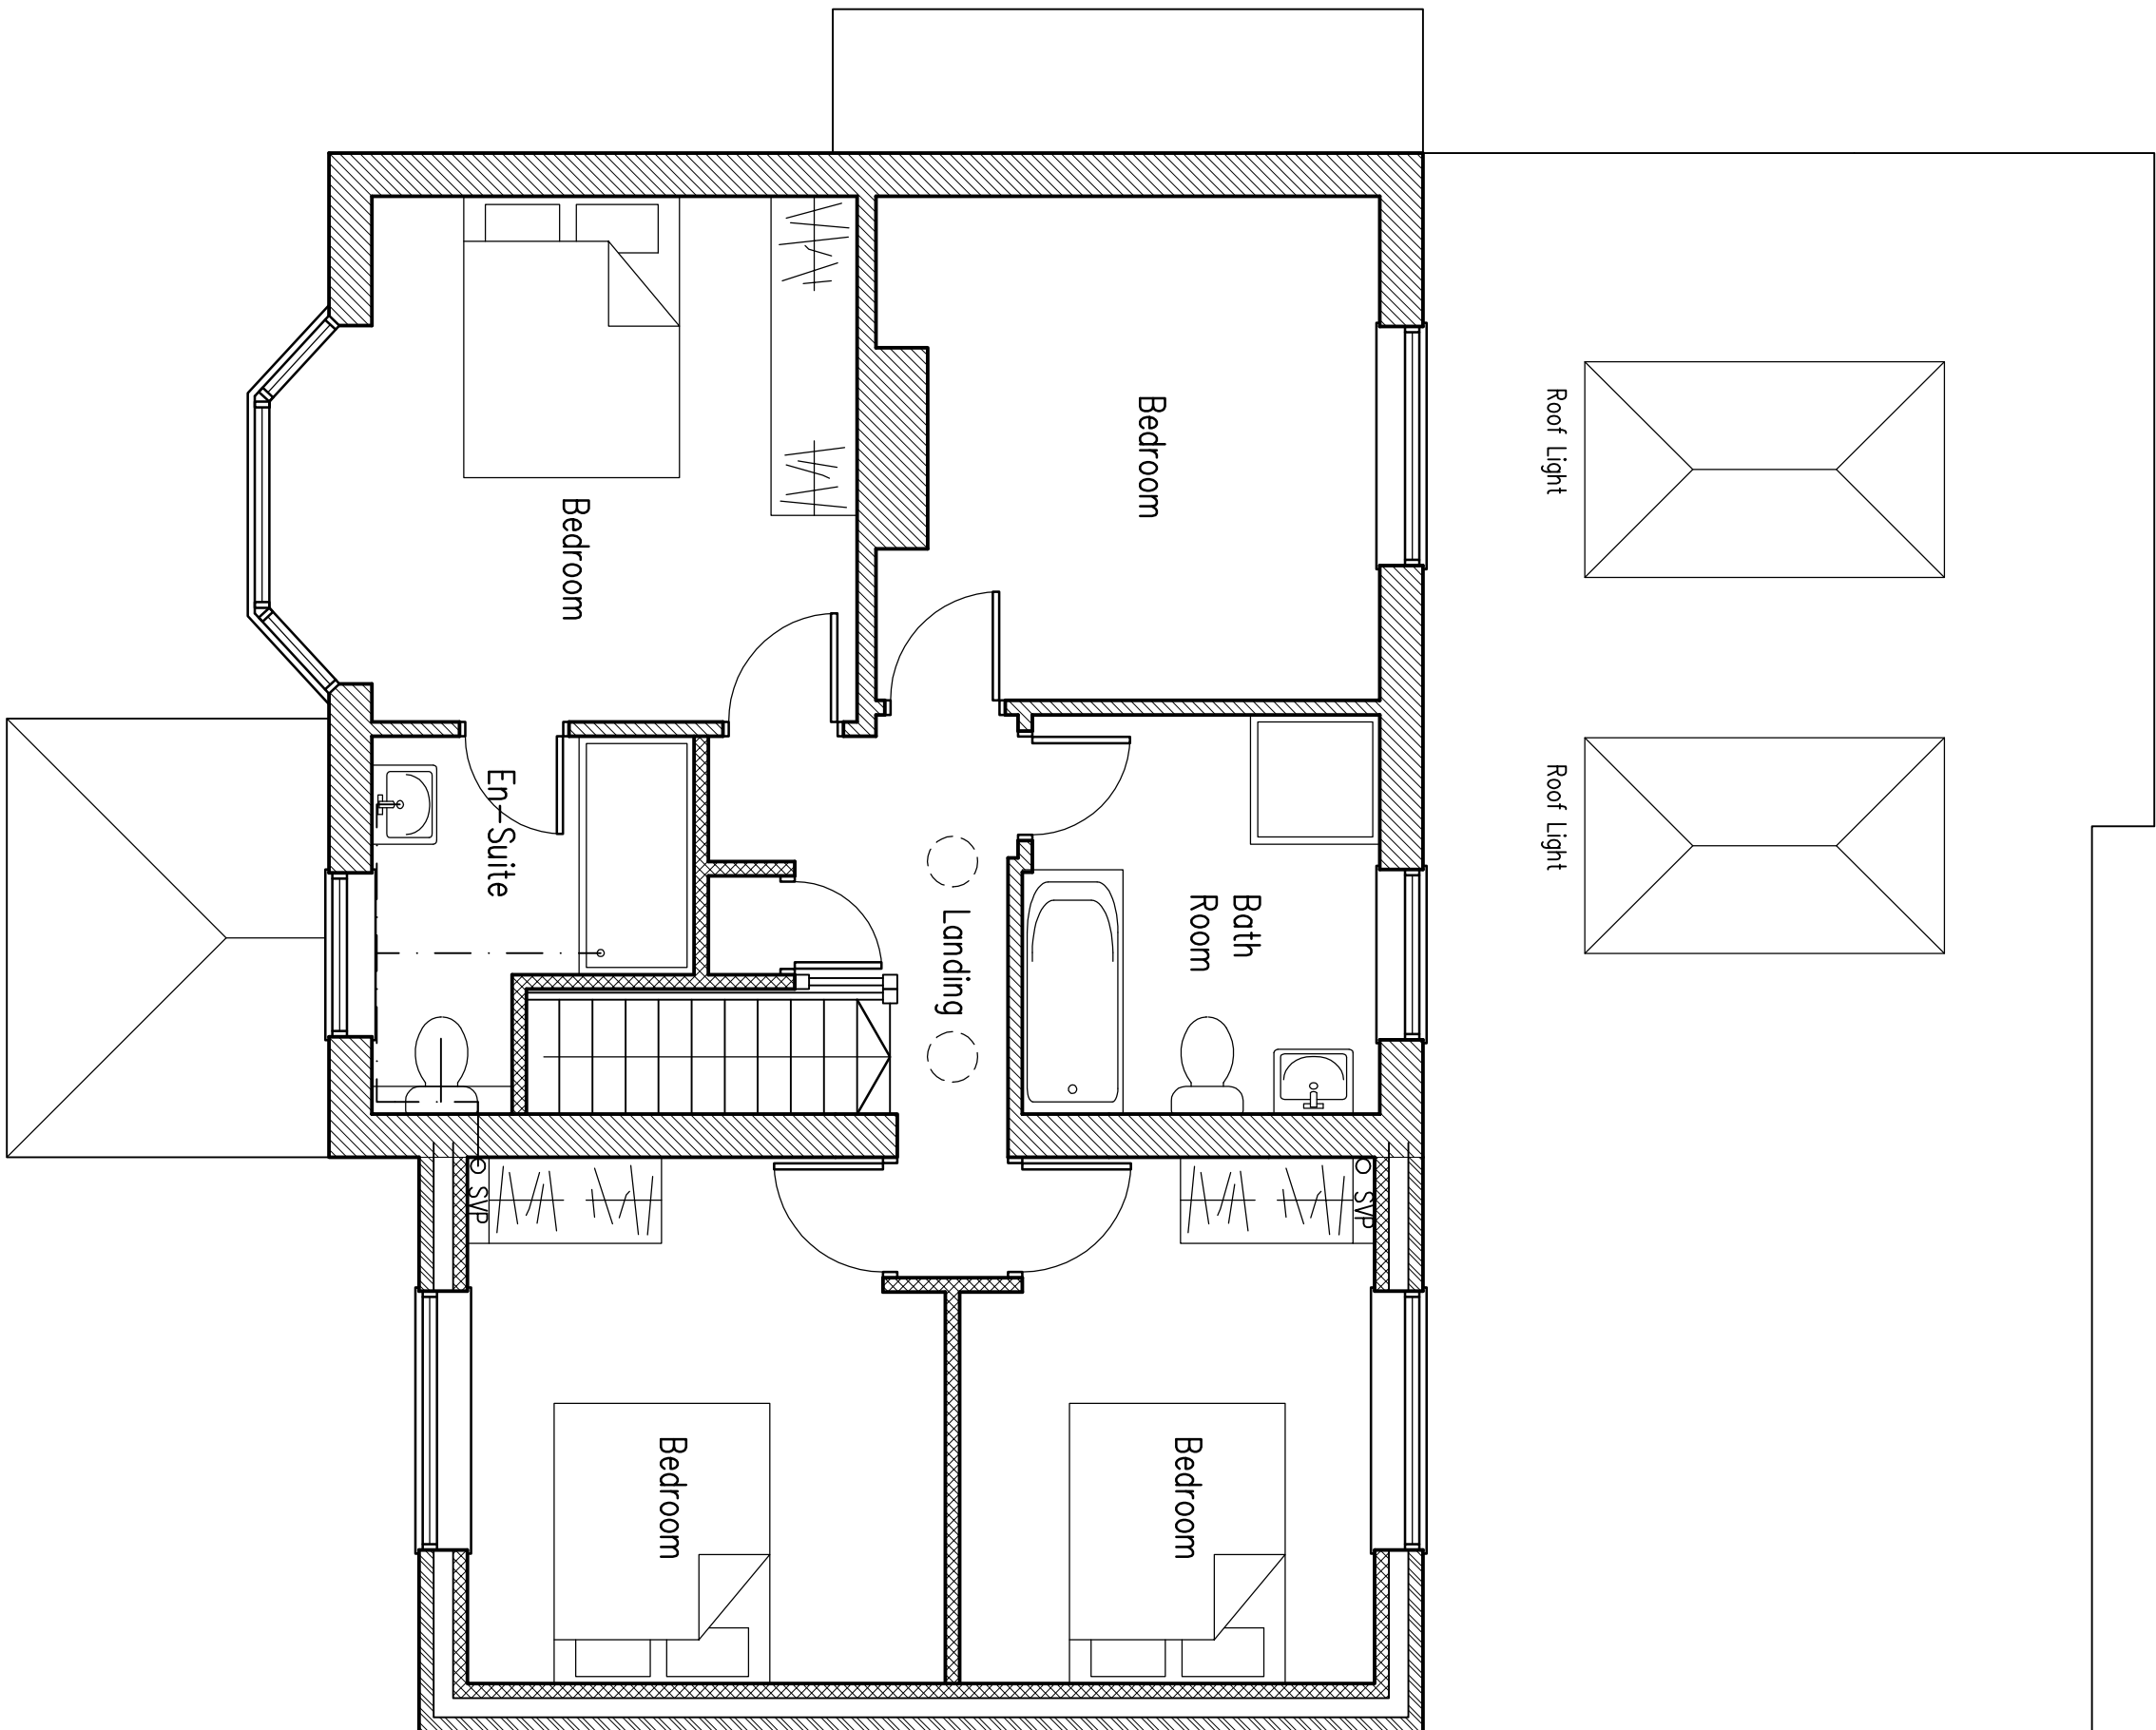

First Floor Plan

As Proposed
1:50

 

1:50 Scale Bar



1:100 Scale Bar

B May 2026 Garage added to plan
A May 2026 Approved to clients comments

Project:
Proposed Extension at:
Braemar
Borers Arms Road
Cophthorne

Drawing title:
Floor Plans & Elevations as
Proposed

Client:
Mr & Mrs Kemp

Copyright of:
Clive Voller Associates
Chartered Building Surveyors
15 Station Road
Burgess Hill
West Sussex
RH15 9DE
Tel: 01444 871010
Fax: 01444 870099
Web: www.clivevoller.com



Scale:
1:50, 1:100 @ A1

Date:
May 2026

Drawn:

Dwg. No. 4159-02

Rev'n
B