



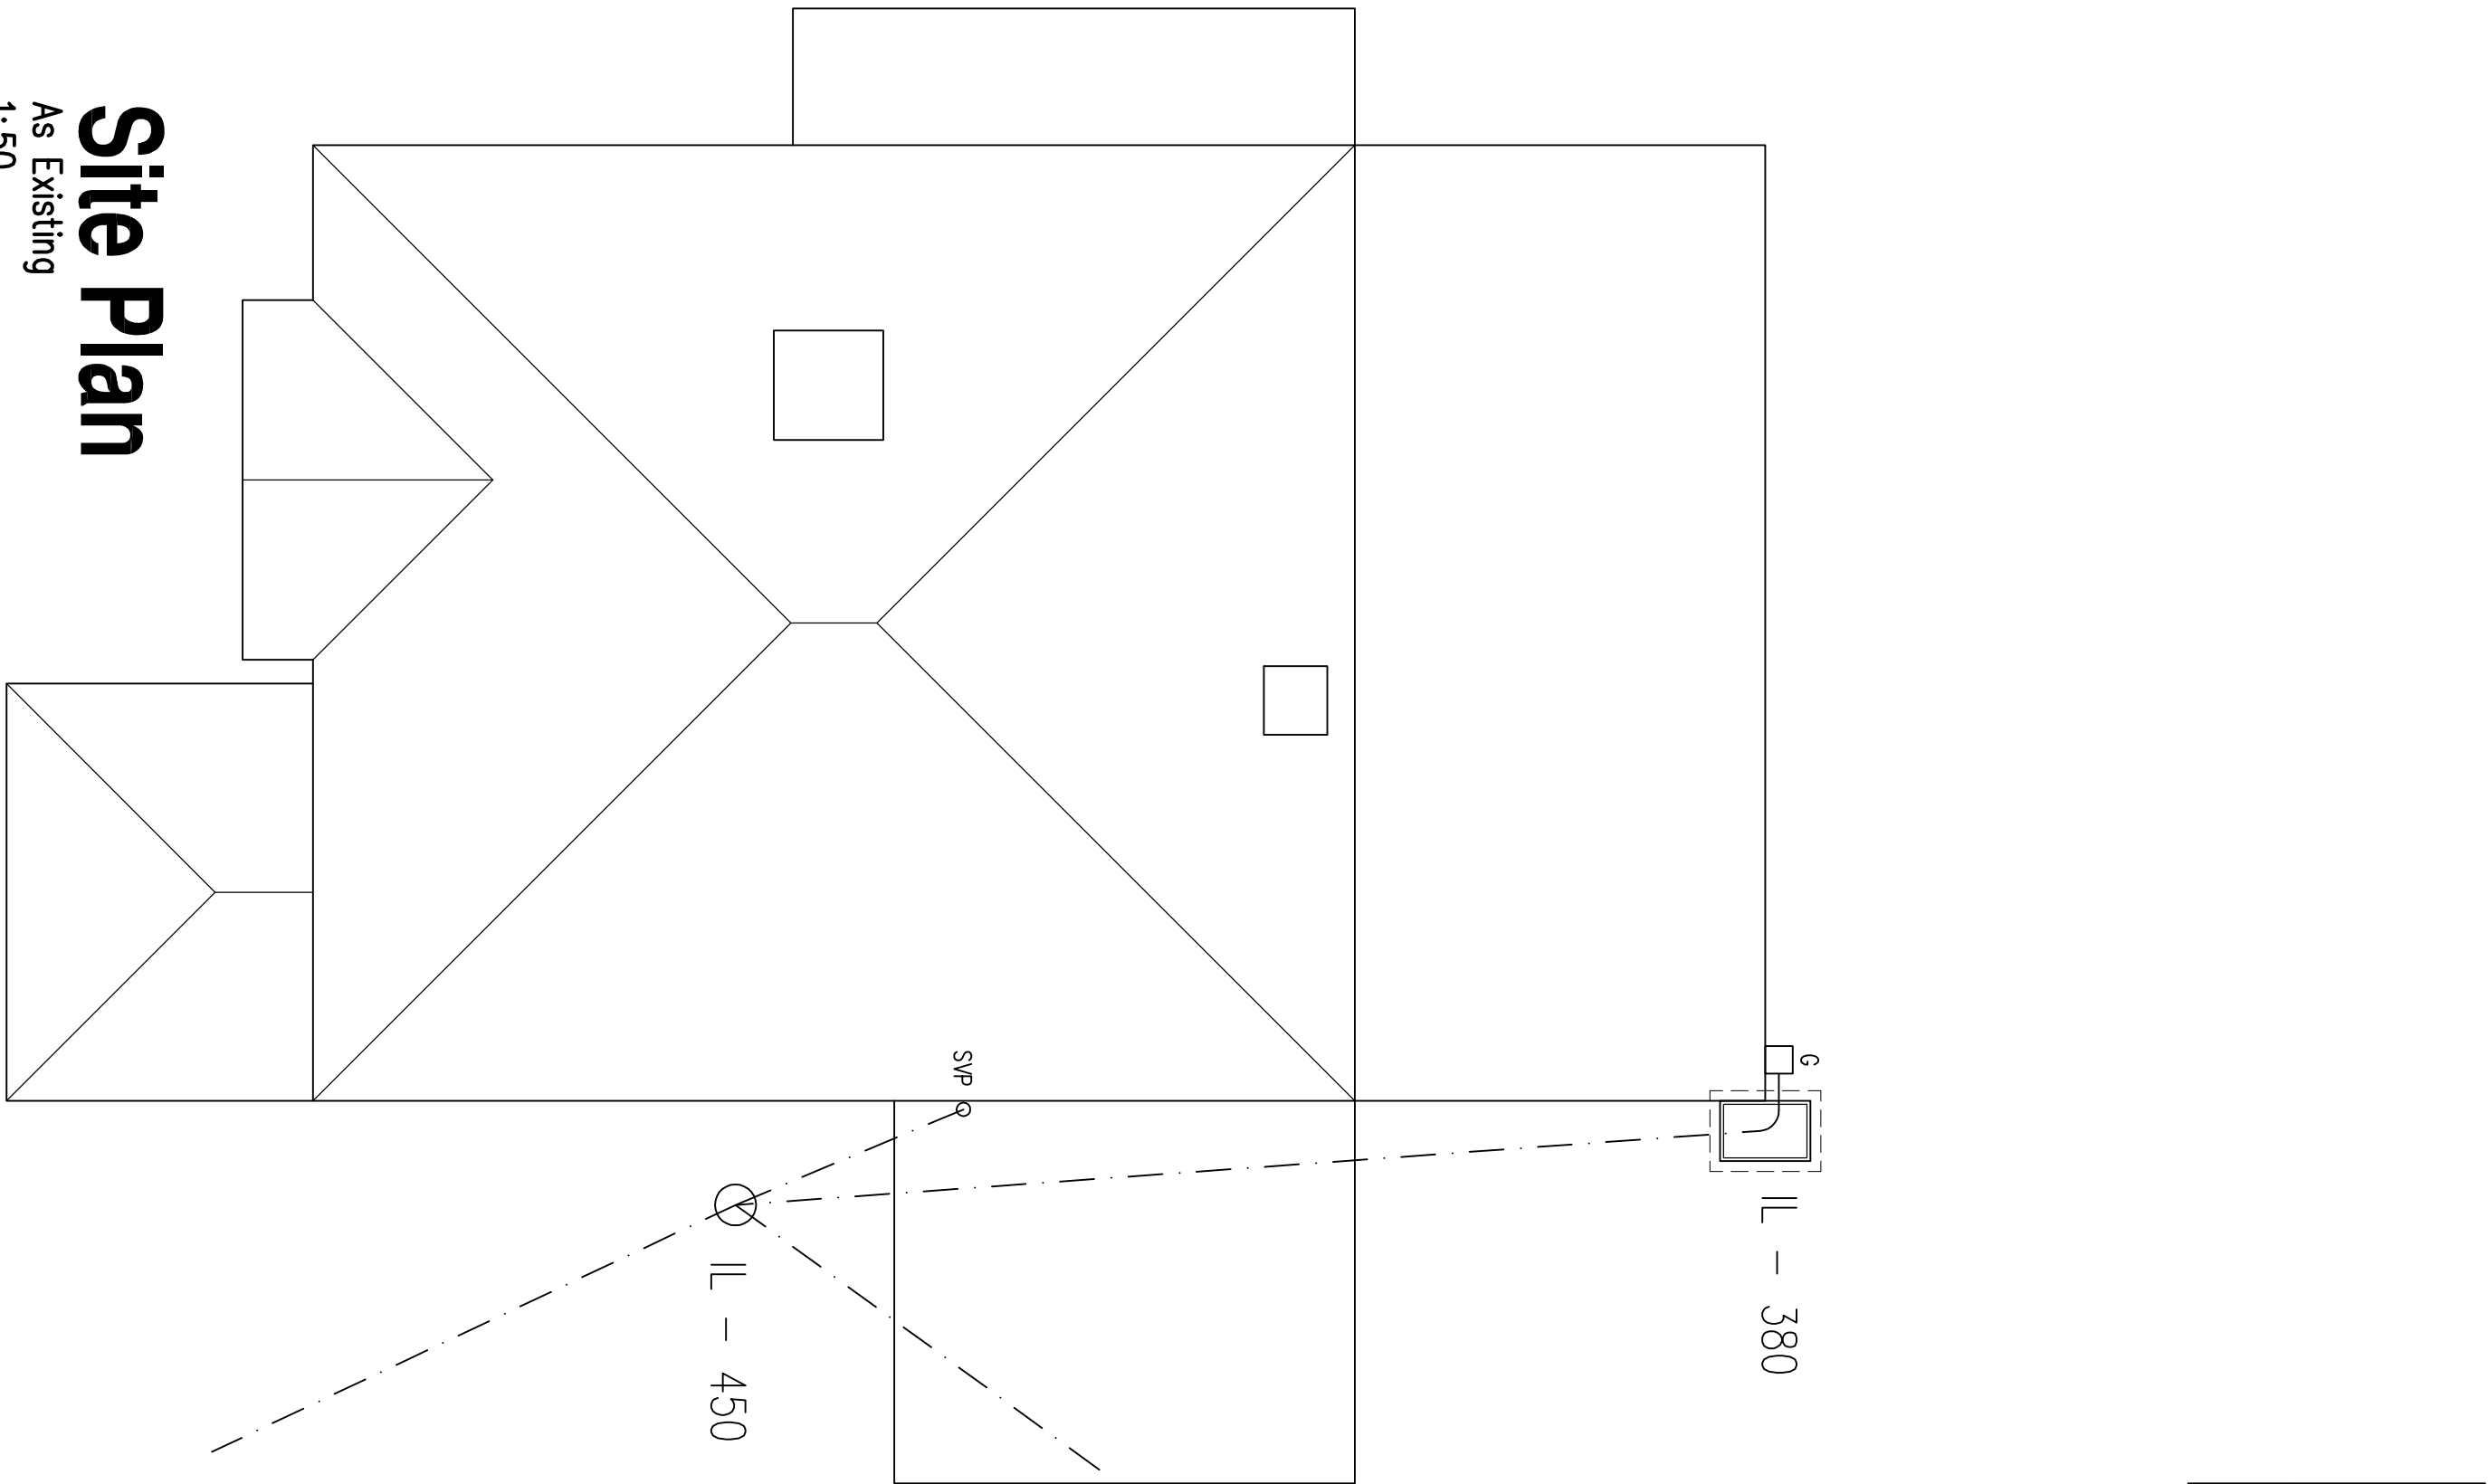

Site Plan

As Existing
1:50

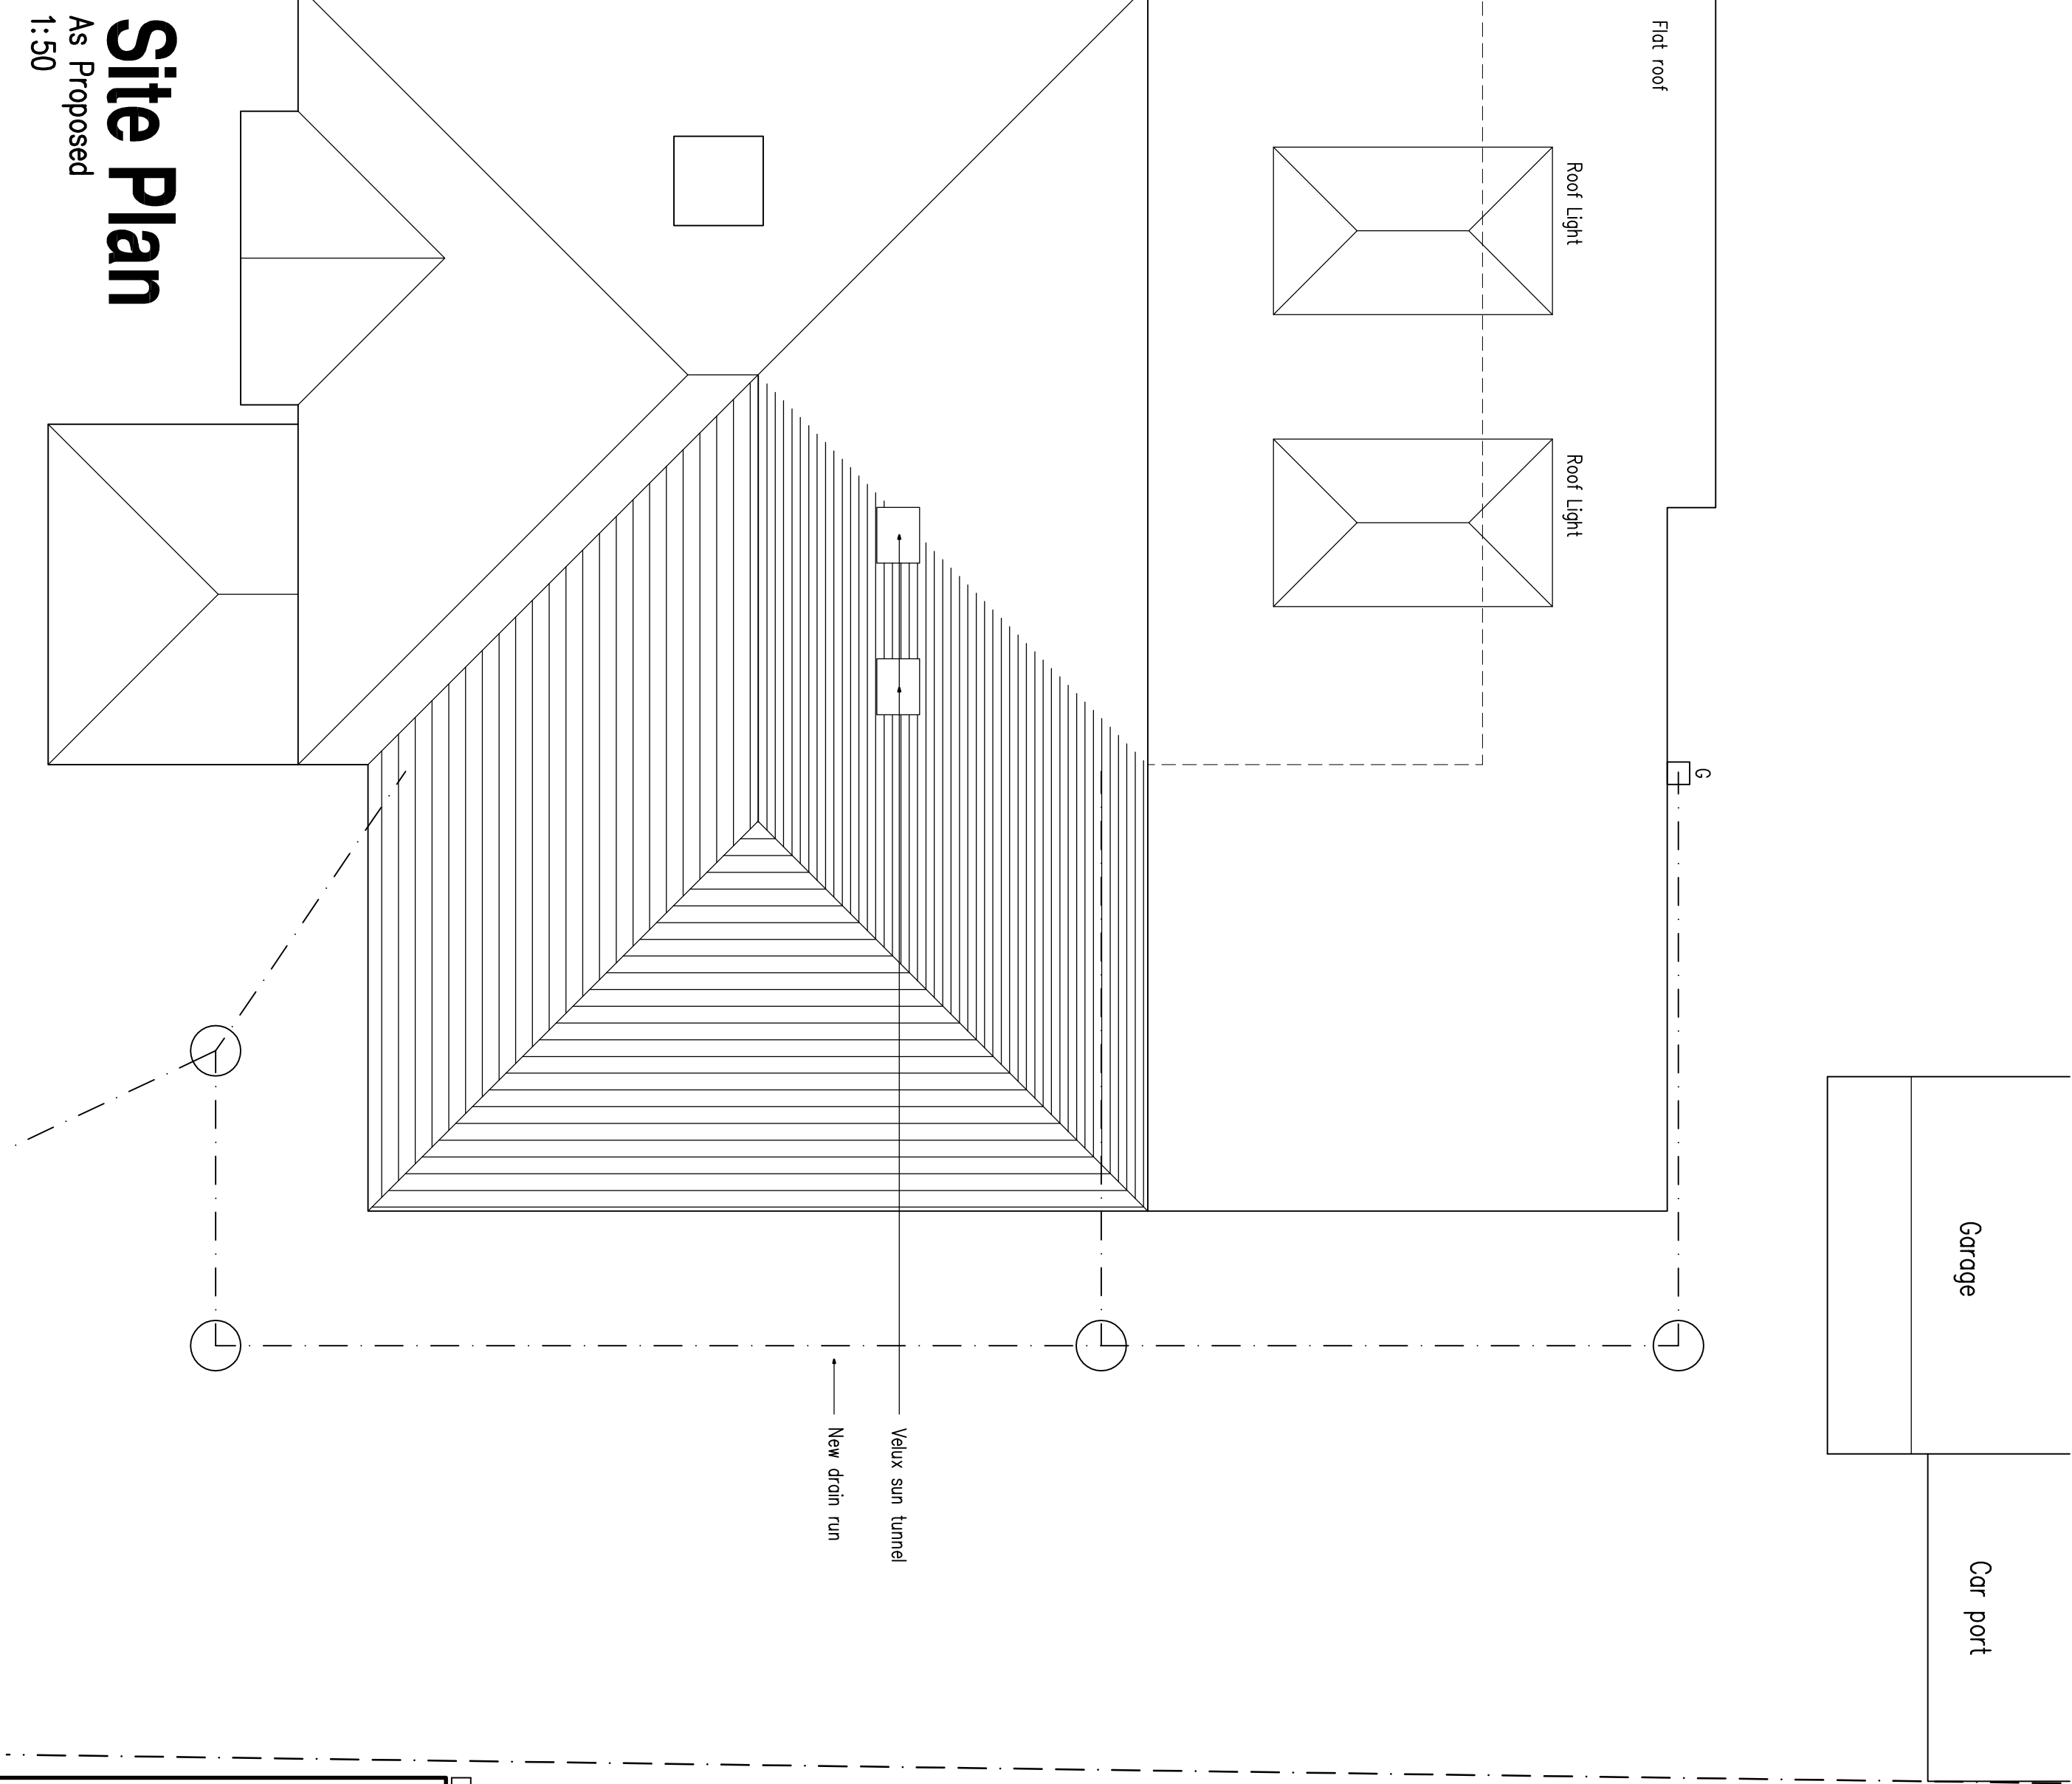


Site Plan

As Proposed
1:50




Location Plan

1:1250

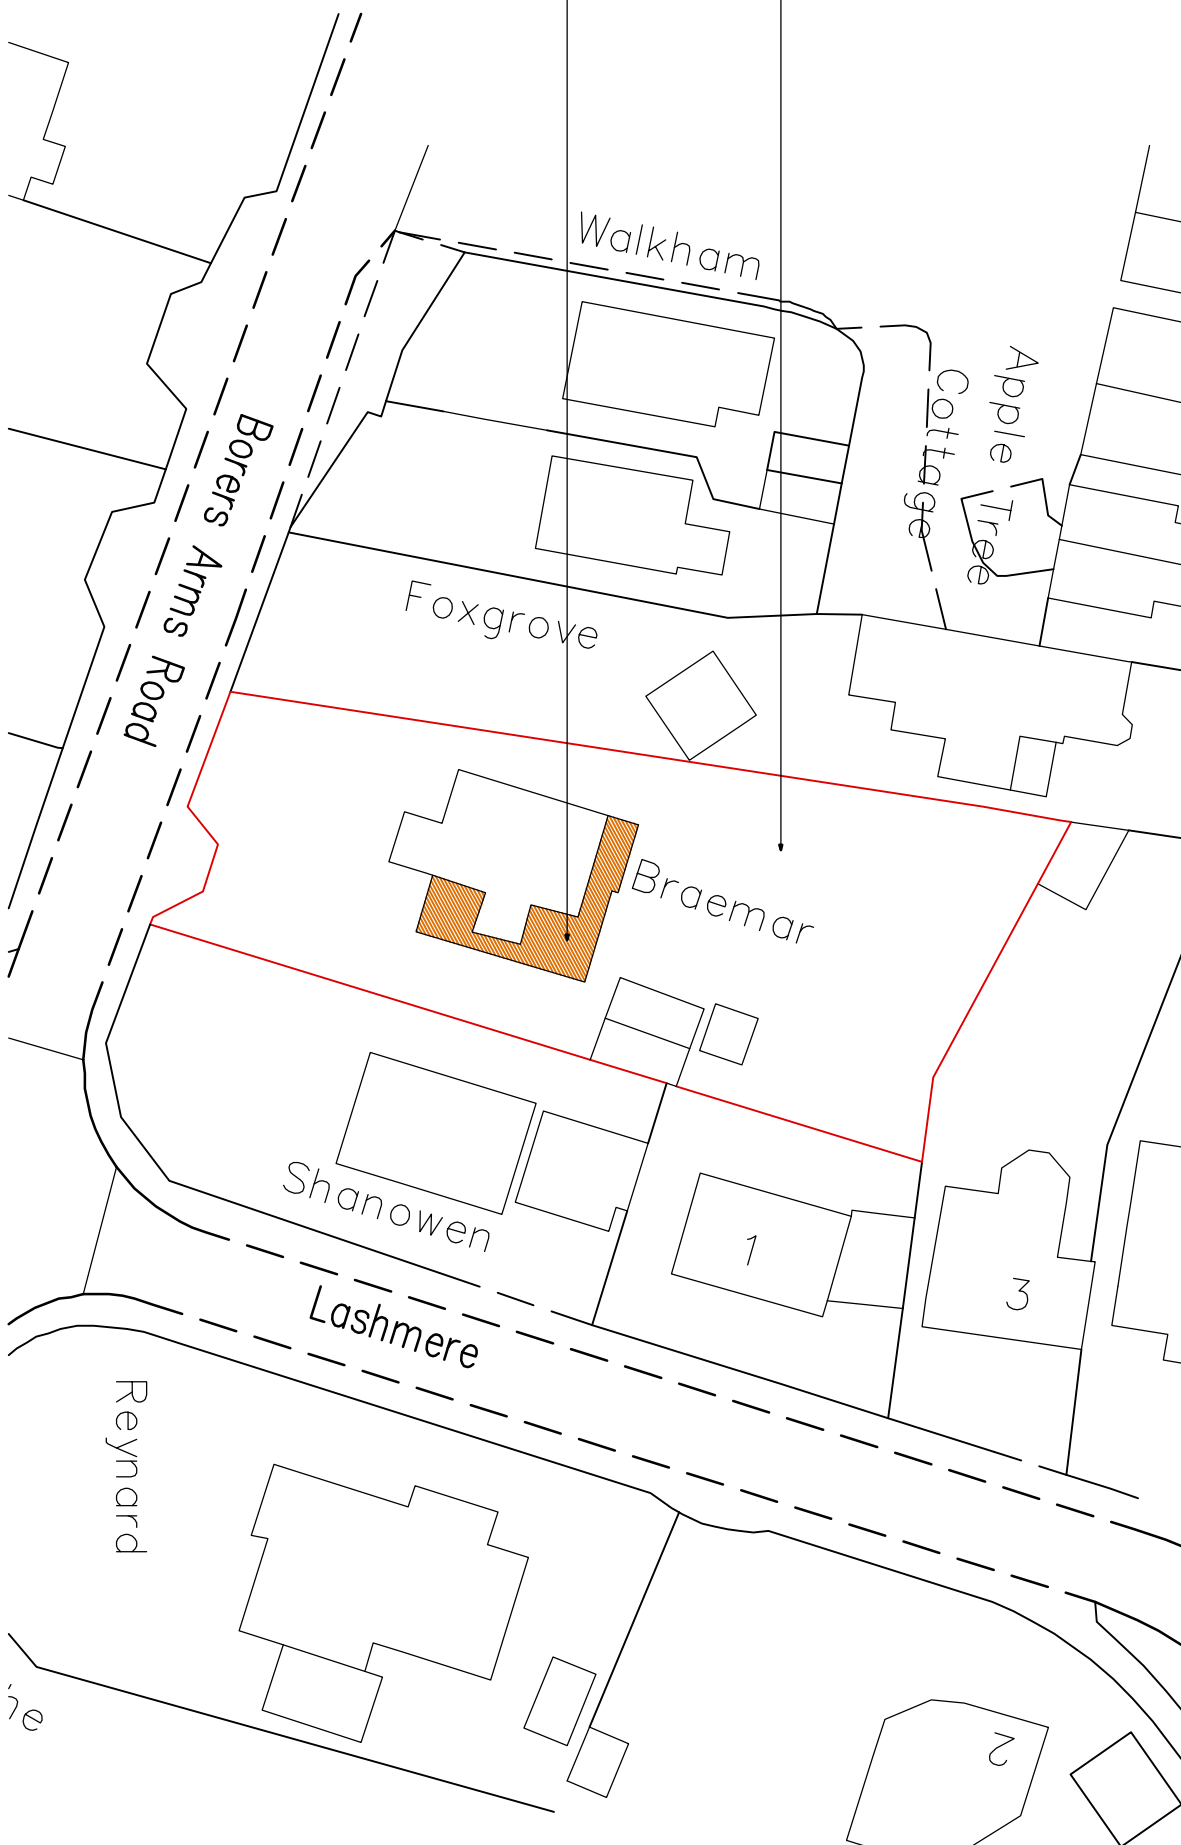

Block Plan

1:500

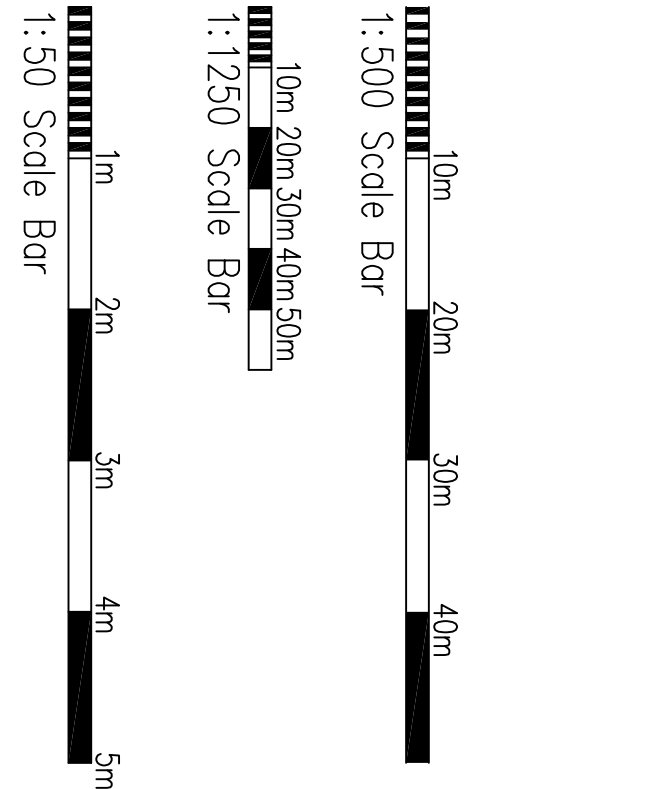

1:500 Scale Bar

1:1250 Scale Bar

11 May 2026 - Plan updated

Project:
Proposed Extension at:
Braemar
Bore's Arms Road
Cophthorne

Drawing title:
Site Plan
As Existing & Proposed
Block & Location Plans

Client:
Mr & Mrs Kemp

Copyright of:
Clive Voller Associates
Chartered Building Surveyors
15 Station Road
Burgess Hill
West Sussex
RH15 9DE
Tel: 01444 871010
Fax: 01444 870099
Web: www.clivevoller.com



Scale:
1:50, 1:500, 1:1250 © A1

Date:
May 2026

Dwg No. 4159-03

Rev'n
A