


ROOF PROFILE - 1:200




FRONT ELEVATION

* OBSCURE GLAZED WINDOWS

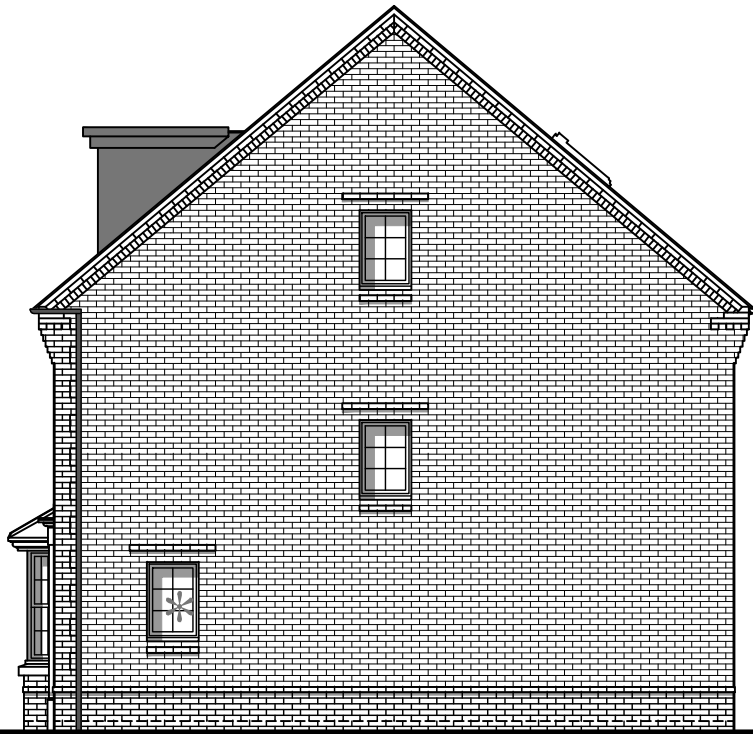


SIDE ELEVATION


* OBSCURE GLAZED WINDOWS

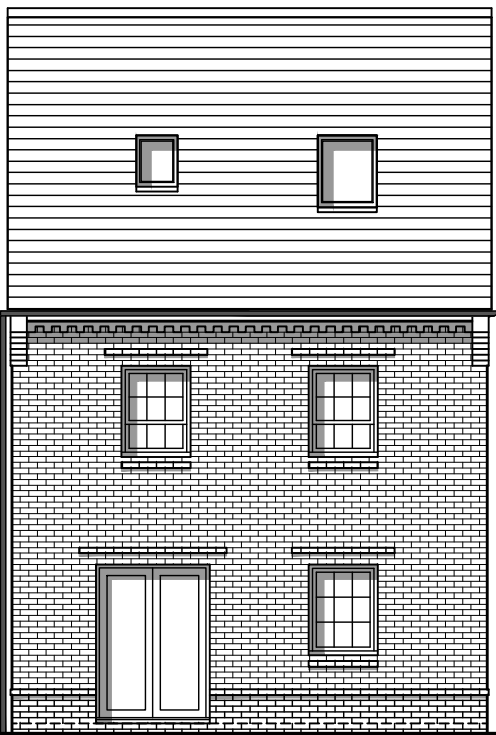

REAR ELEVATION

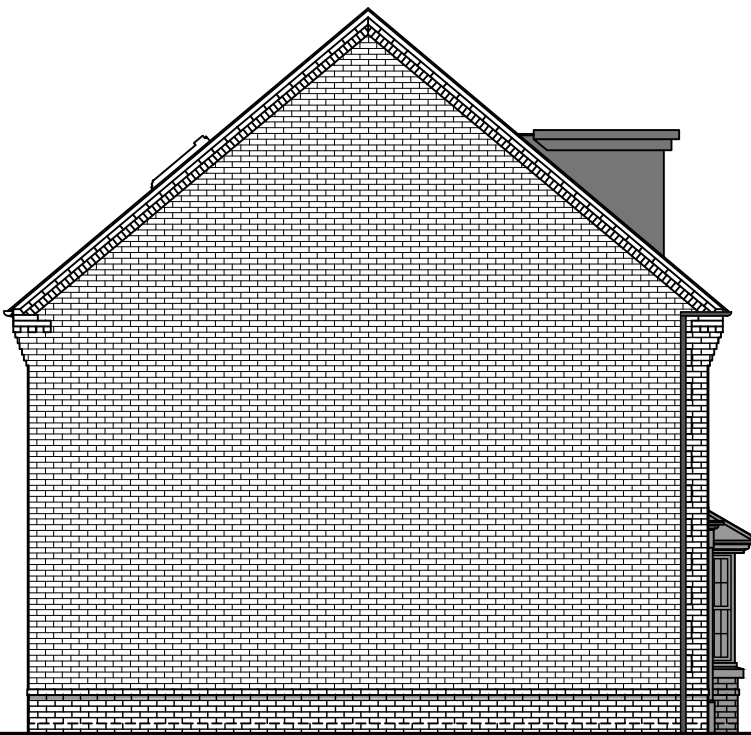


SIDE ELEVATION

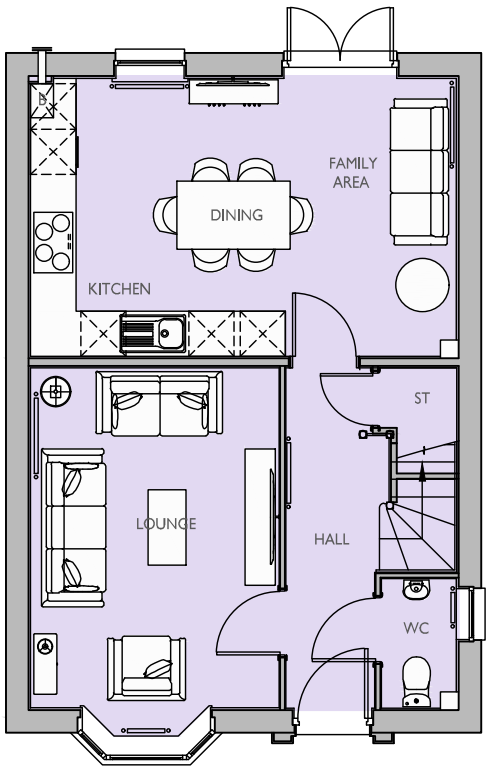


GROUND FLOOR PLAN

* OBSCURE GLAZED WINDOWS

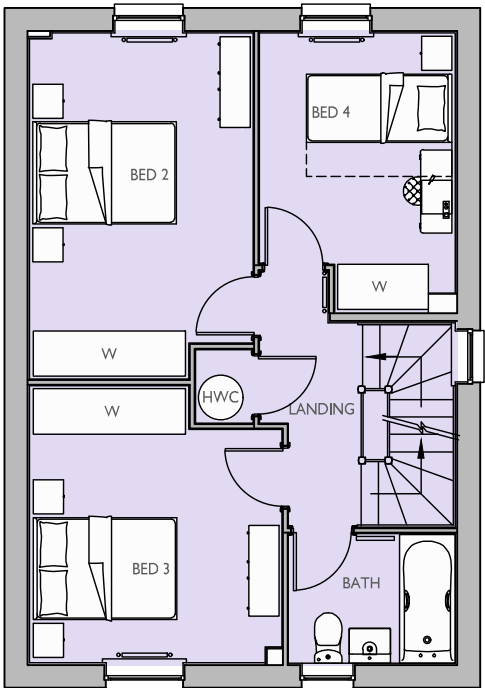

FIRST FLOOR PLAN

* OBSCURE GLAZED WINDOWS

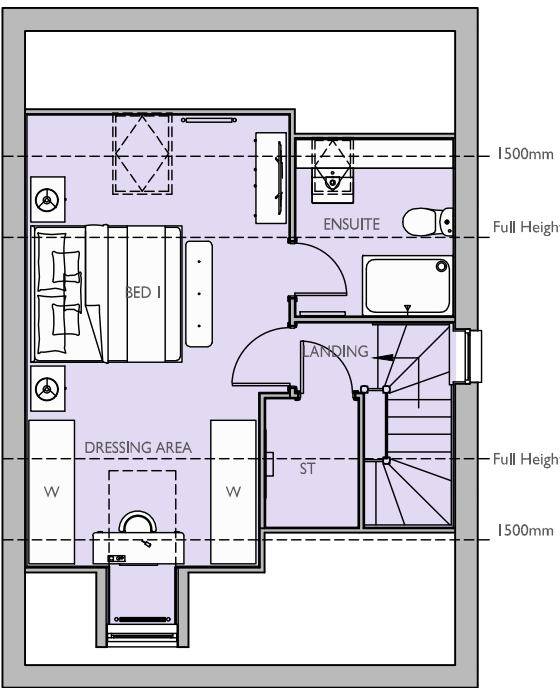

SECOND FLOOR PLAN

Housetype Name:		SUDBURY	
Occupancy:		4 BED / 7 PERSON	
Gross Area ft²:	Gross Area m²:	Net Area ft²:	Net Area m²:
1354	124.92		

For Colours of Material See External Finishes Layout (CB_37_437_308)	
Primary Material:	STRETCHER BOND MASONRY BRICKWORK.
Feature Material:	
Architectural Detail:	SPLAYED HEADERS AND STONE CILLS 15MM PROJECTING STRING STRETCHER COURSE. BRICK QUOIN DETAILING.
Window & Door Frames:	UPVC MOCK SASH WINDOW, WITH GLAZING BARS COMPOSITE FRONT DOOR. UPVC FRENCH DOOR.
Fascia, Soffit & Bargeboard:	WET VERGE ROOFING SYSTEM WITH CORBEL DETAIL TO EAVES.
Architectural Ornaments:	
Guttering & Drainage:	BLACK UPVC DRAINAGE SYSTEM.

Plot Numbers:
422 (OPP), 425 (OPP), 428 (OPP), 431 (OPP), 436 (AS), 439 (AS)



Scale @ A1:
0 1 2 3 4 5m
Scale 1:100

Rev

Date

Drawn

Checked

Date: MAY 2026

Drawn by: KJM

Org No: CB_37_437_300_PR_SUD_01

Checked by: BB

Rev:

Project:
LAND AT IMBERHORNE FARM,
EAST GRINSTEAD

Title:
SUDBURY
ELEVATIONS & FLOOR PLANS

Client:



DAVID WILSON HOMES

WHERE QUALITY LIVES



COOPER BAILLIE

Please note these drawings are not for construction but for concept design and planning applications purposes only.
Cooper Baillie Limited - Cornmough House, 24 Guildford Road, Bagshot, Surrey GU19 5JN - Telephone 01276 400039 - www.cooperbaillie.co.uk
This drawing and the marks depicted are the copyright of Cooper Baillie Ltd and may not be reproduced or amended without written permission. No liability will be accepted for any damage made by other parties.