



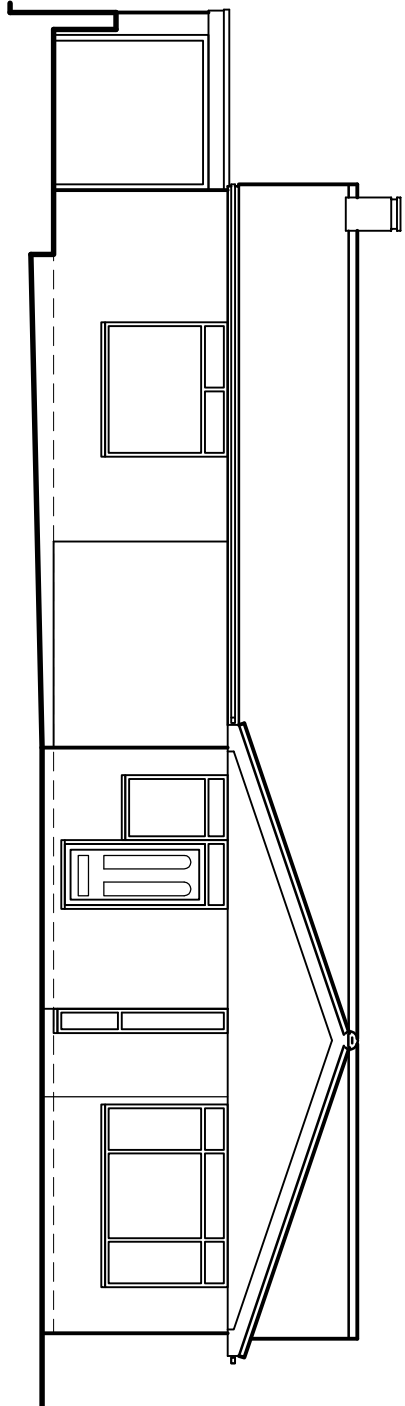


East Elevation

As Existing
1:100

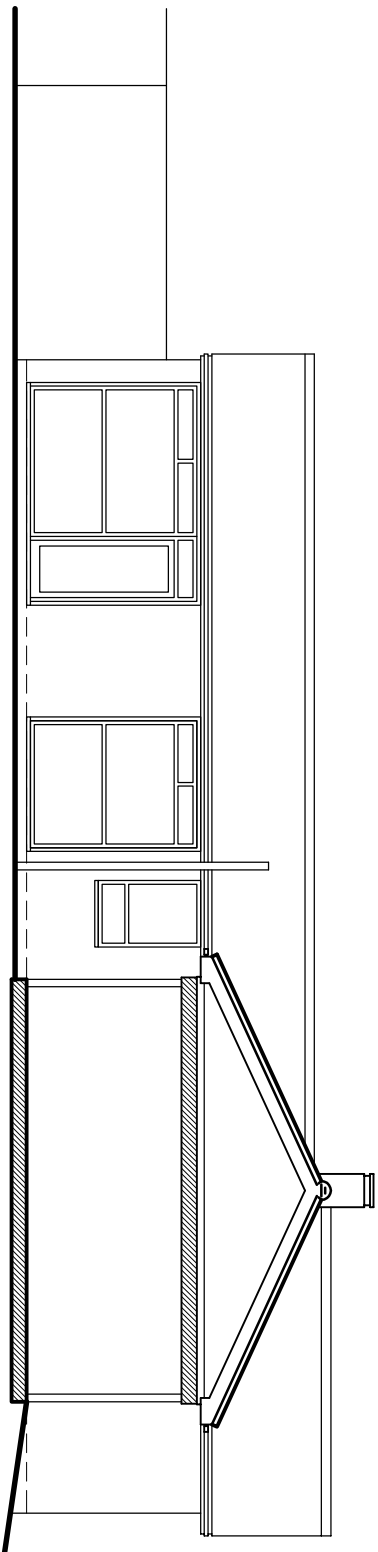


South Elevation

As Existing
1:100

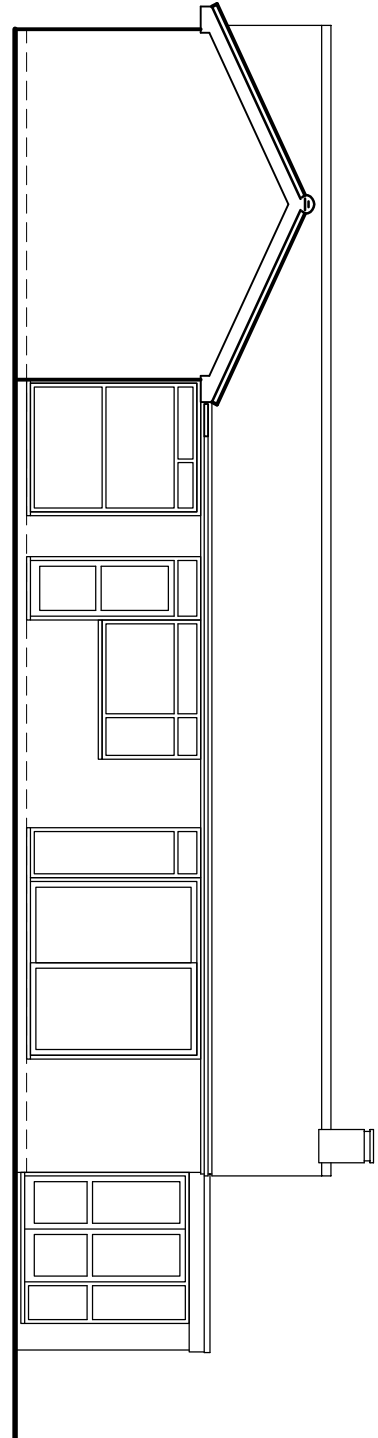


West Elevation

As Existing
1:100

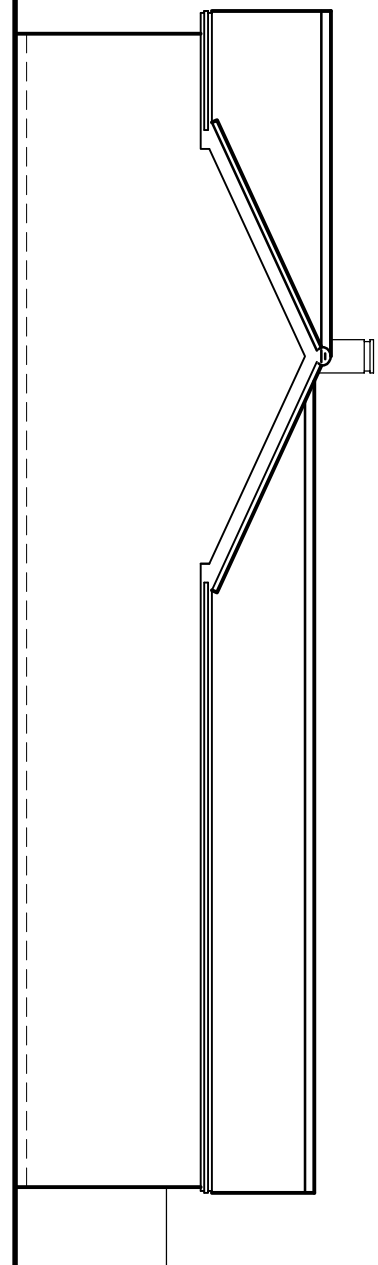


North Elevation

As Existing
1:100

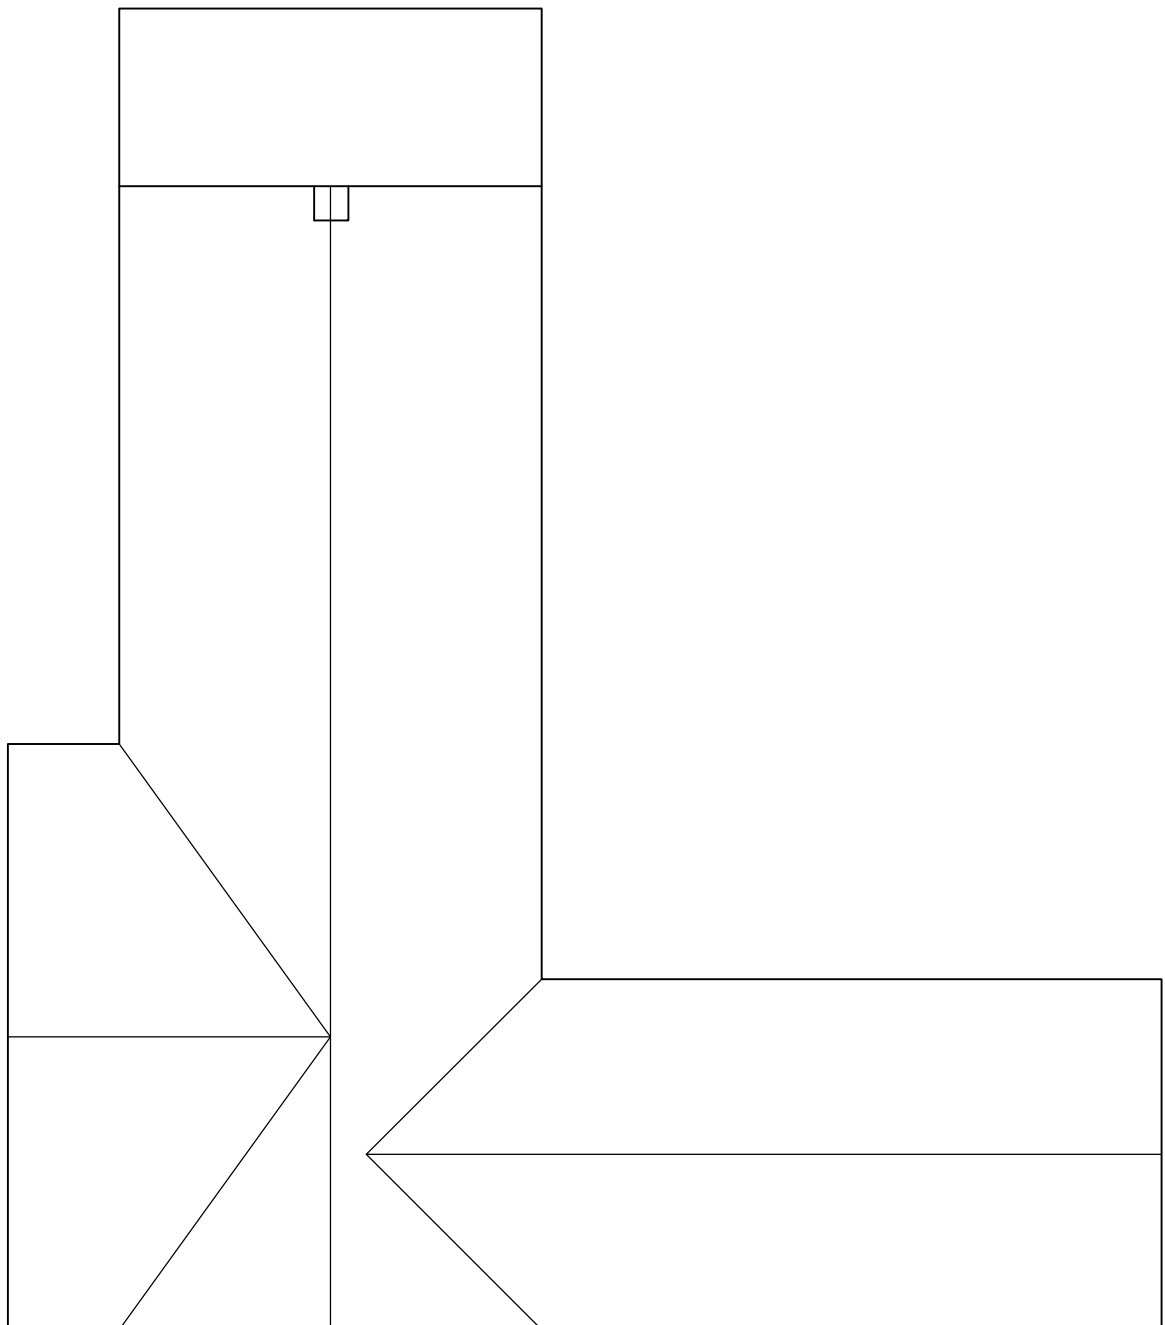


Roof Plan

As Existing
1:100

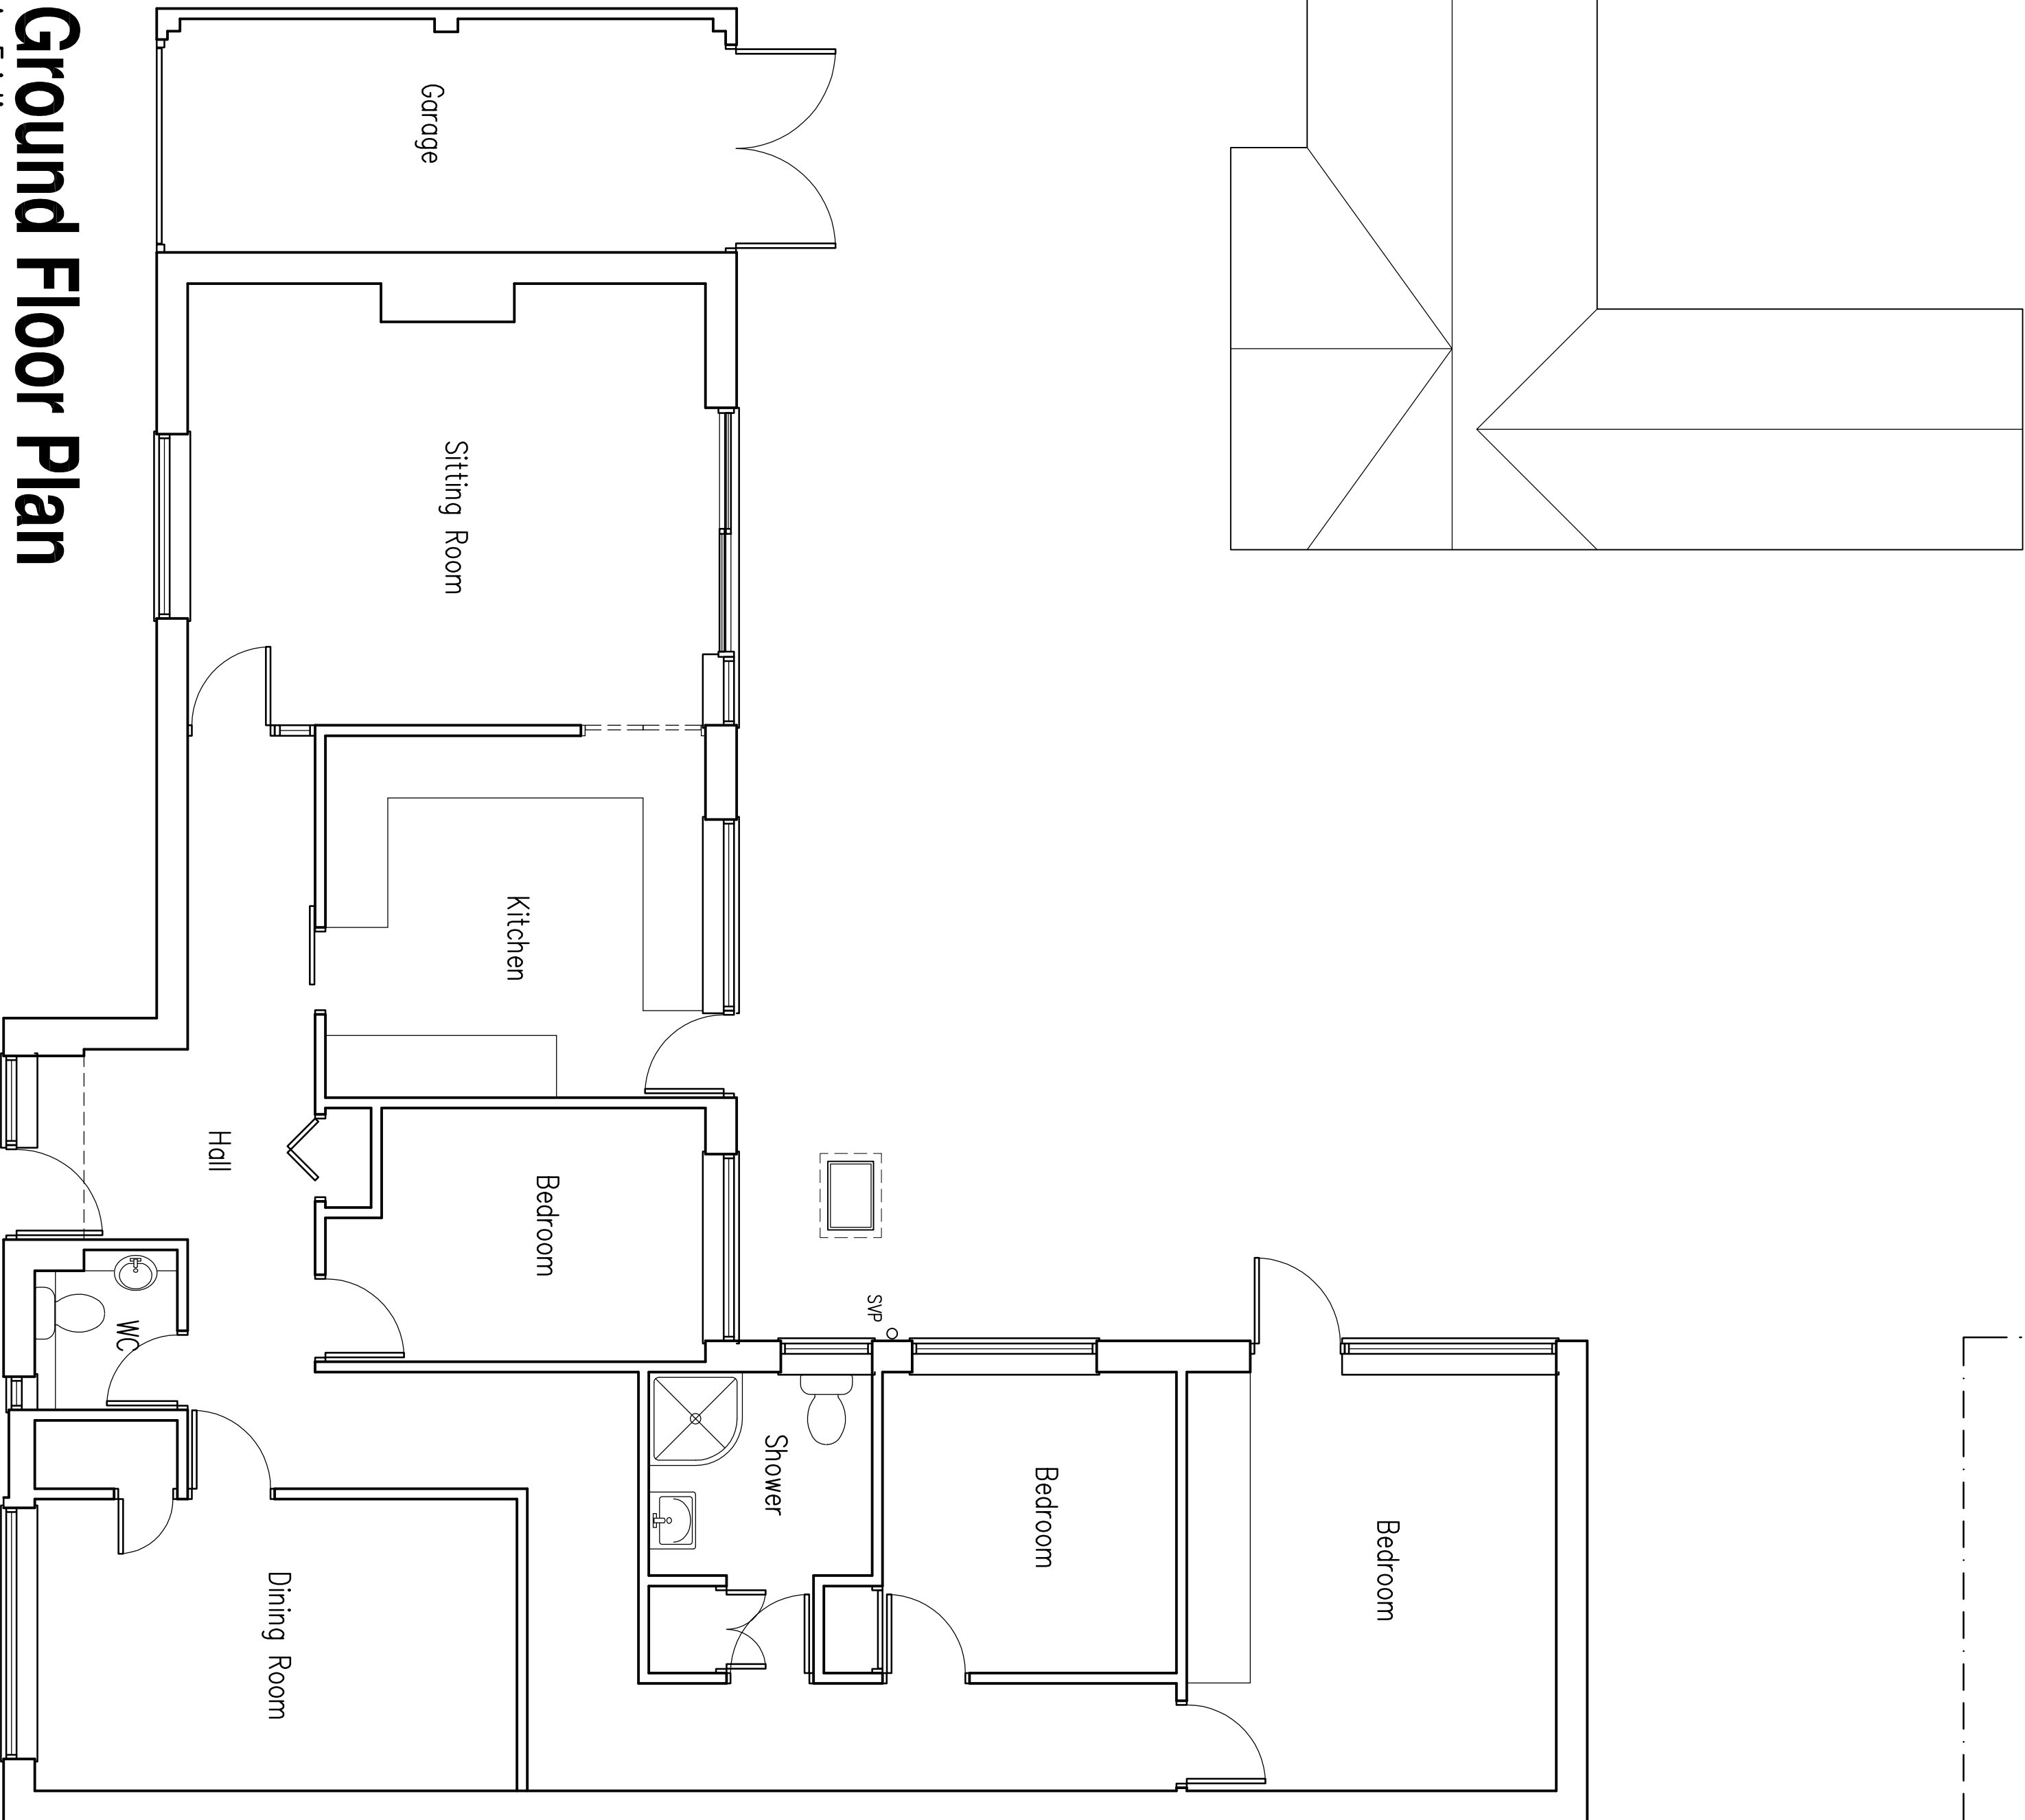


Ground Floor Plan

As Existing
1:50

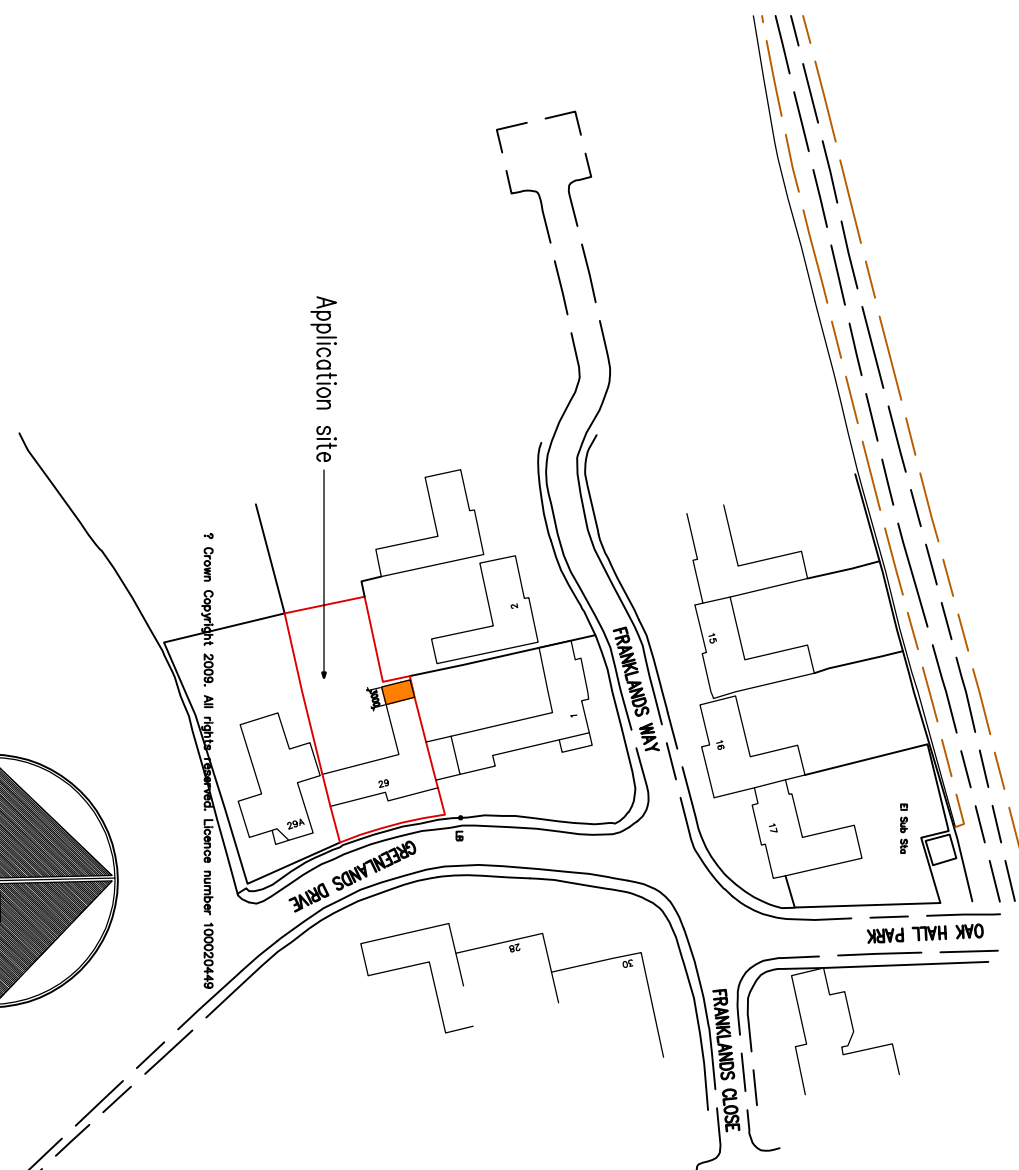


Location Plan

1:1250

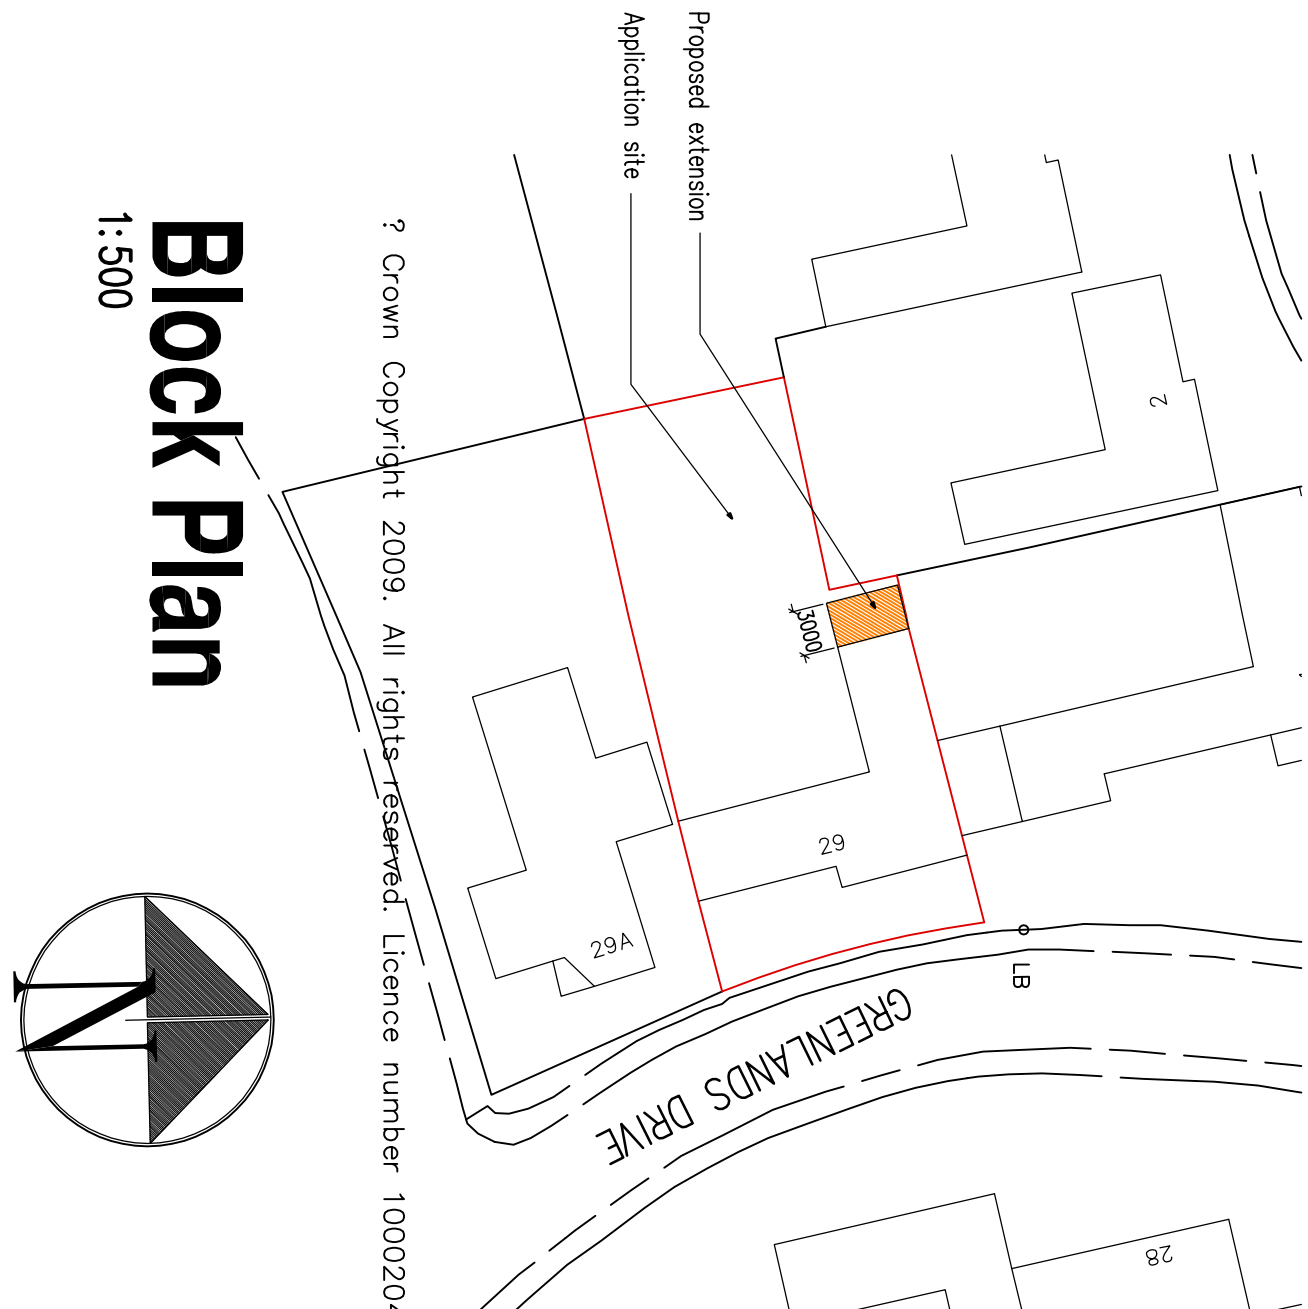

Block Plan

1:500

 

1:500 Scale Bar



1:1250 Scale Bar



1:50 Scale Bar



1:100 Scale Bar

13 Feb 2025	Issued to clients comments
09 Feb 2025	Final plan issued
01 Feb 2025	Revisions amended

Project:
Proposed Extension &
Internal Alterations at:
29 Greenlands Drive
Burgess Hill

Drawing title:
Floor Plans & Elevations
As Existing
Block & Location Plans

Client:
Mr & Mrs Hurley

Copyright of:
Clive Voller Associates
Chartered Building Surveyors
15 Station Road
Burgess Hill
West Sussex
RH15 9DE
Tel: 01444 871010
Fax: 01444 870099
Web: www.clivevoller.com



Scale:
1:50, 1:100 @ A1

Date:
Feb 2025

Drawn:

Dwg No. 4126-01

Rev'n
C