

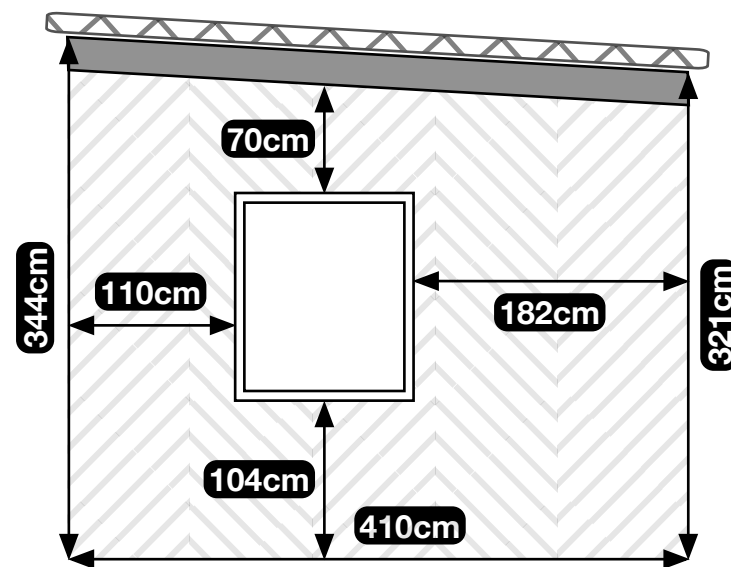



Floor Plan

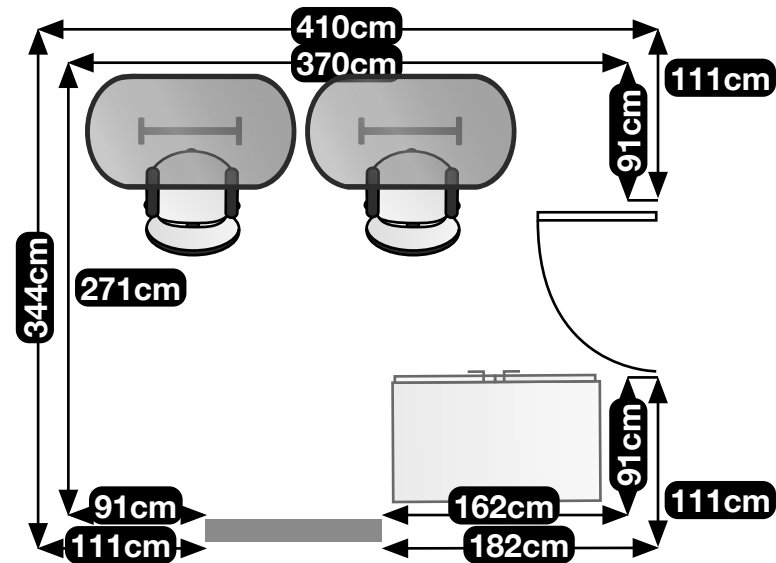


West Elevation with window

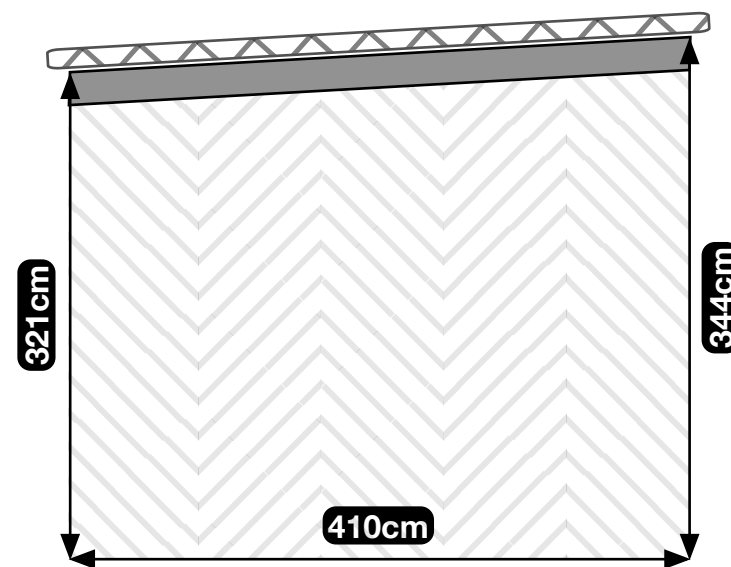


East Elevation

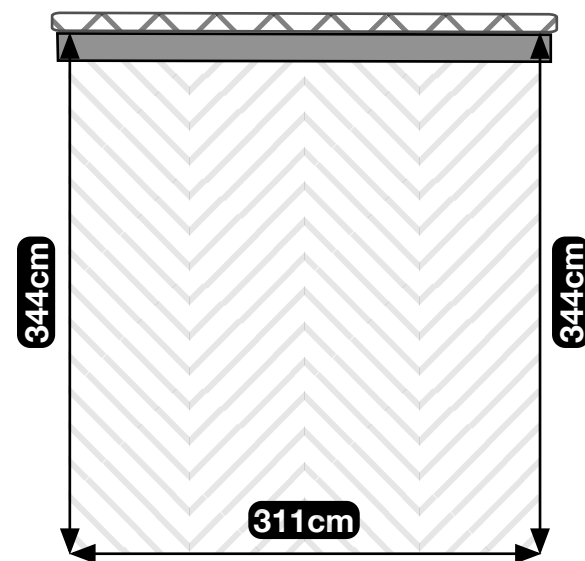

North Rear Elevation

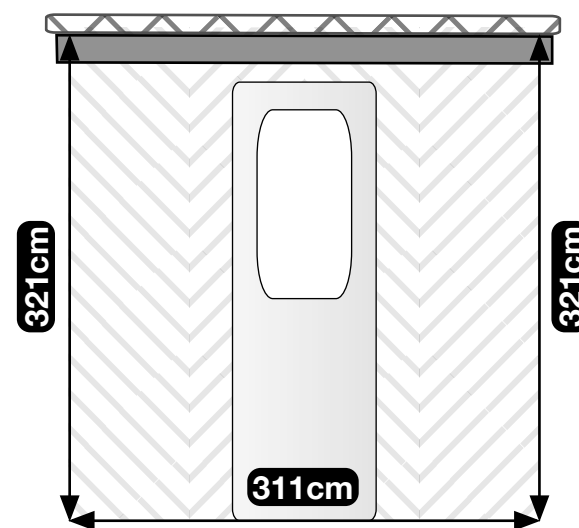

South Front Elevation with door

 

Blackland Farm Outdoor Centre
Grinstead Lane
East Grinstead
RH19 4HP
Tel: 01342 811327
Email: Info@blacklandfarm.org

Prefabricated Office Cabin

- > Steel frame construction
- > Internal insulated stud wall with drywall covering
- > Suspended/dropped ceiling with mineral fiber tiles
- > Outer cover is wooden cladding
- > Roof is overlapped box profile metal sheeting

Date: 01:09:2025

Drawn by: Nicholas Averre

Scale: 1:50