



SOUTH ELEVATION

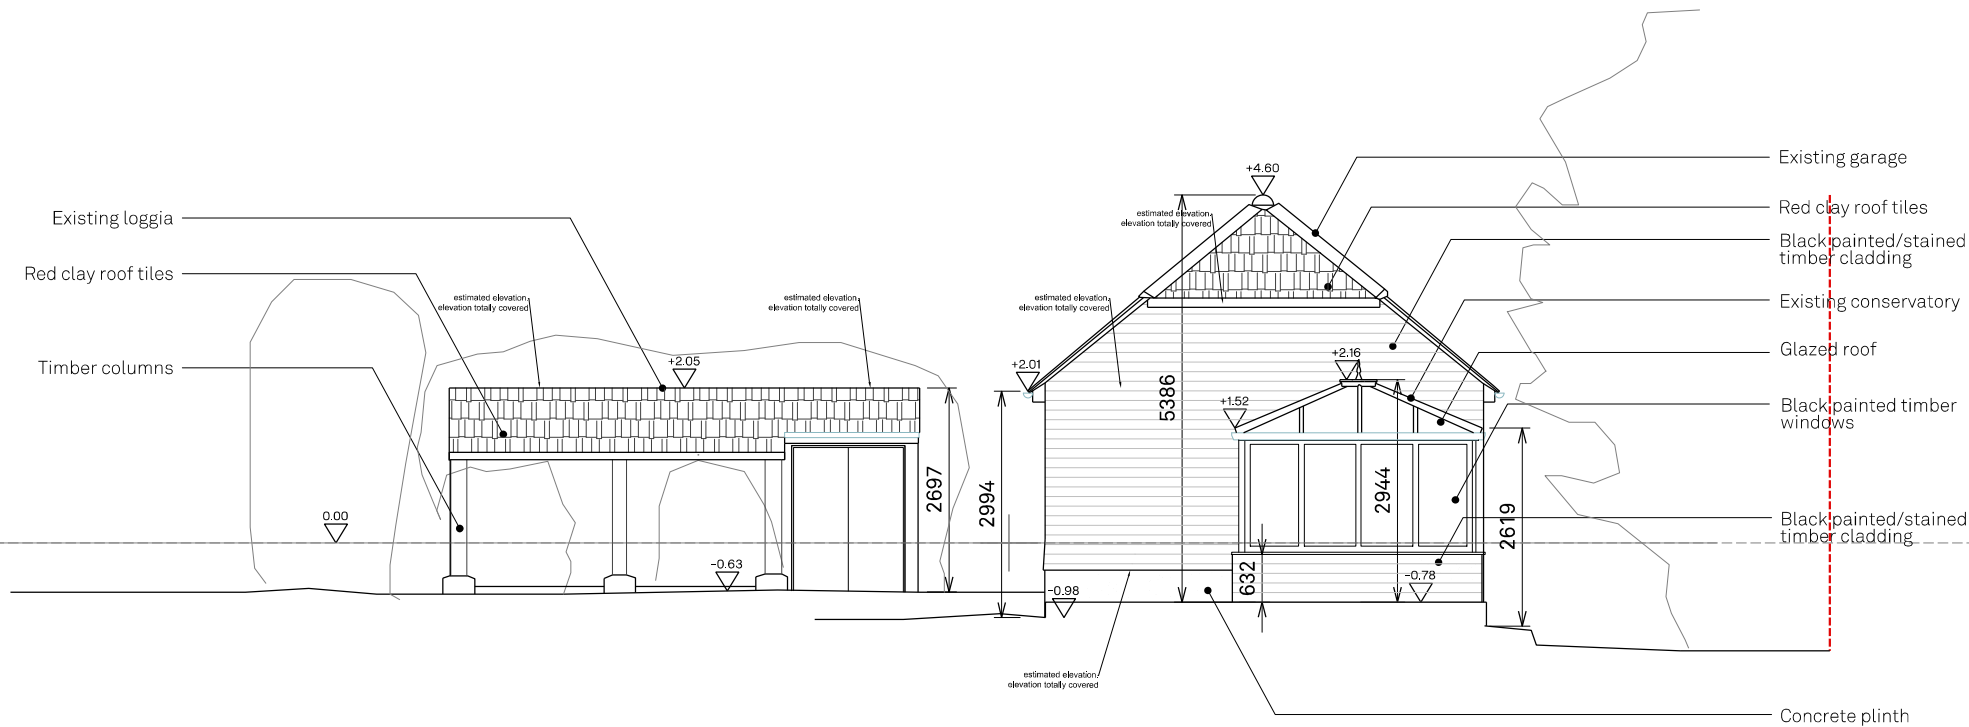

WEST ELEVATION

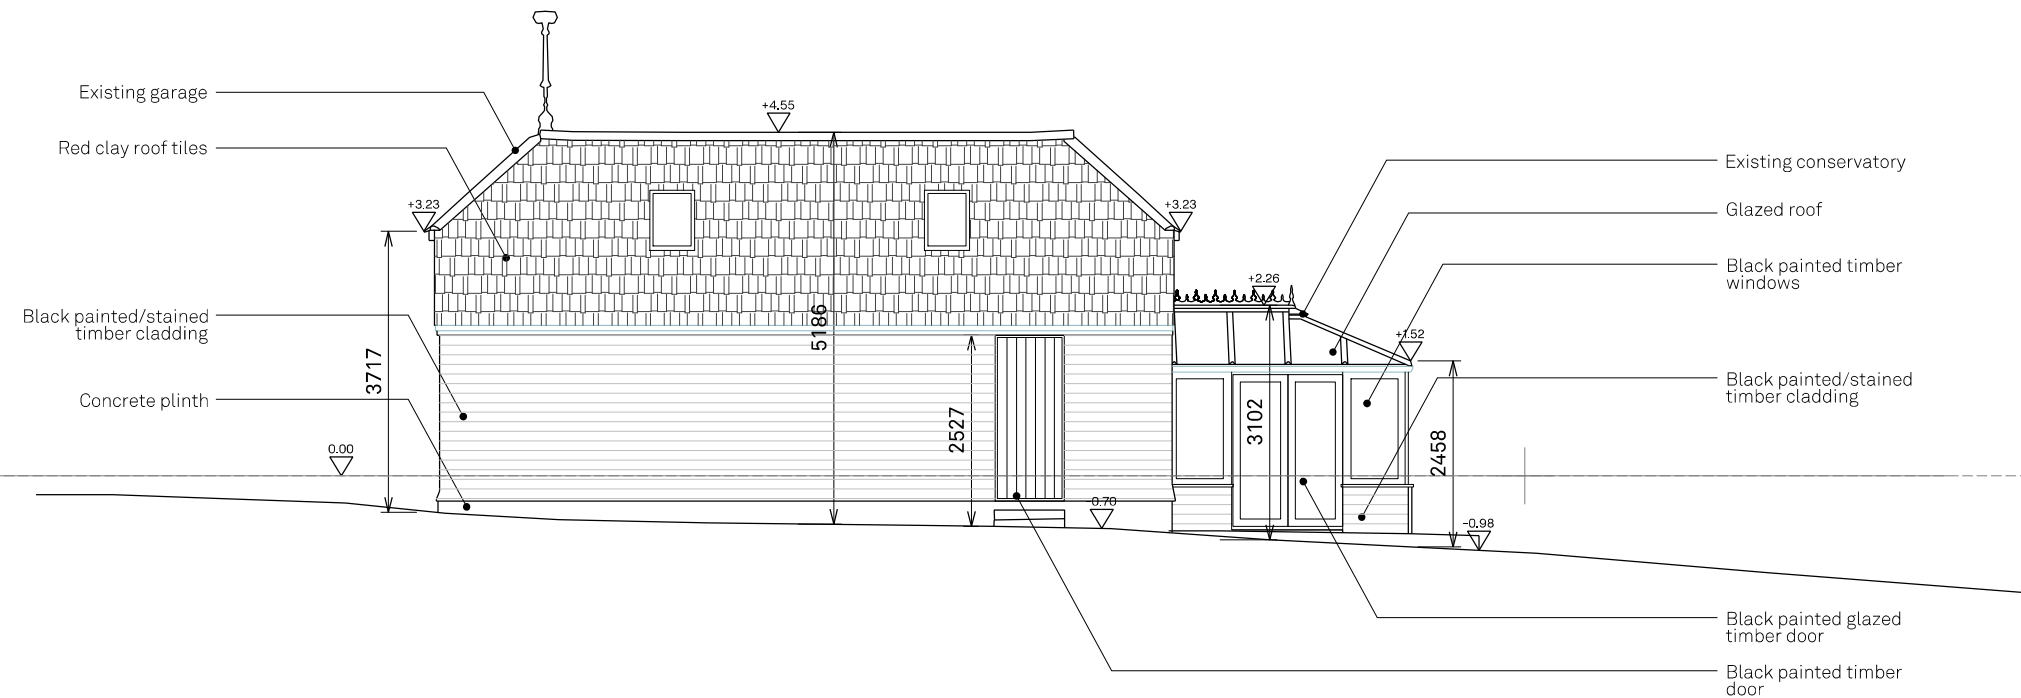

- Note
- All dimensions to be checked on-site.
 - Any discrepancies to be reported to the architect before any work commences.
 - All structural elements are to be confirmed by the structural engineer.
 - All illustrated material is subject to copyright

Client
Hayden Pearson & Becky Willan

Project
Lywood Barn

Title
Garage:
Existing South & West Elevations

Drawing No.	Rev
116 00 025	P2
Scale	Sheet
1:100	A3
Drawn	Checked
FD	UJ

Drawing Status
Planning Application

Rev	Date	Reason	Chk
P1	02.12.2024	Planning	FD
P2	02.07.2024	Planning	FD

Studio Mango

Studio 54
54 Rivington Street
London EC2A 3QN

studiomango.co.uk
info@studiomango.co.uk

