





1 Front Elevation

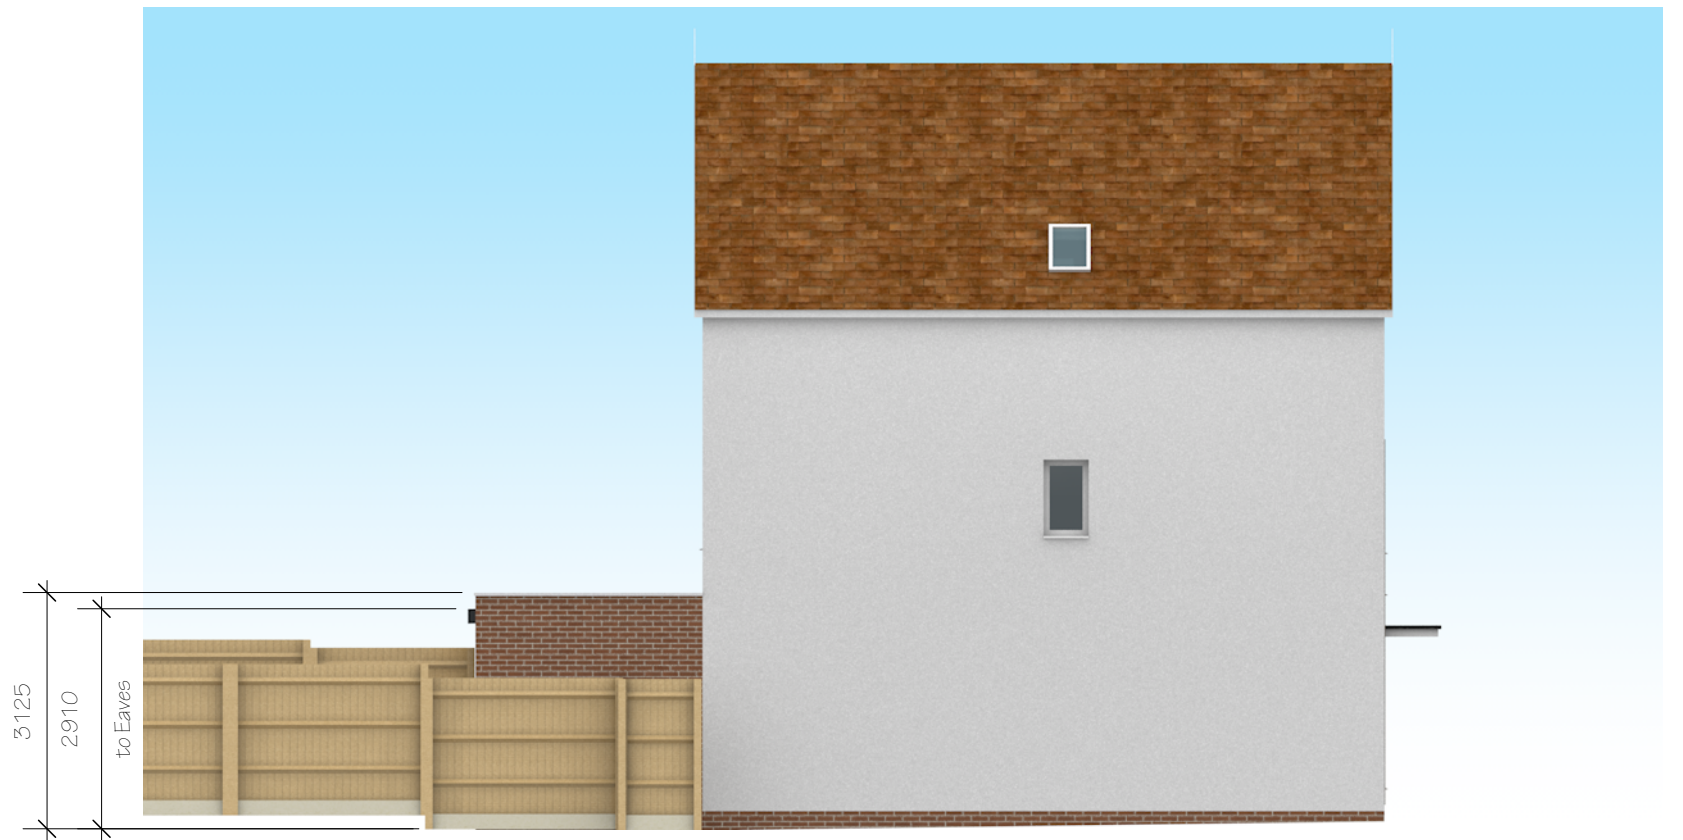

3 Side Elevation (Left)



2 Rear Elevation

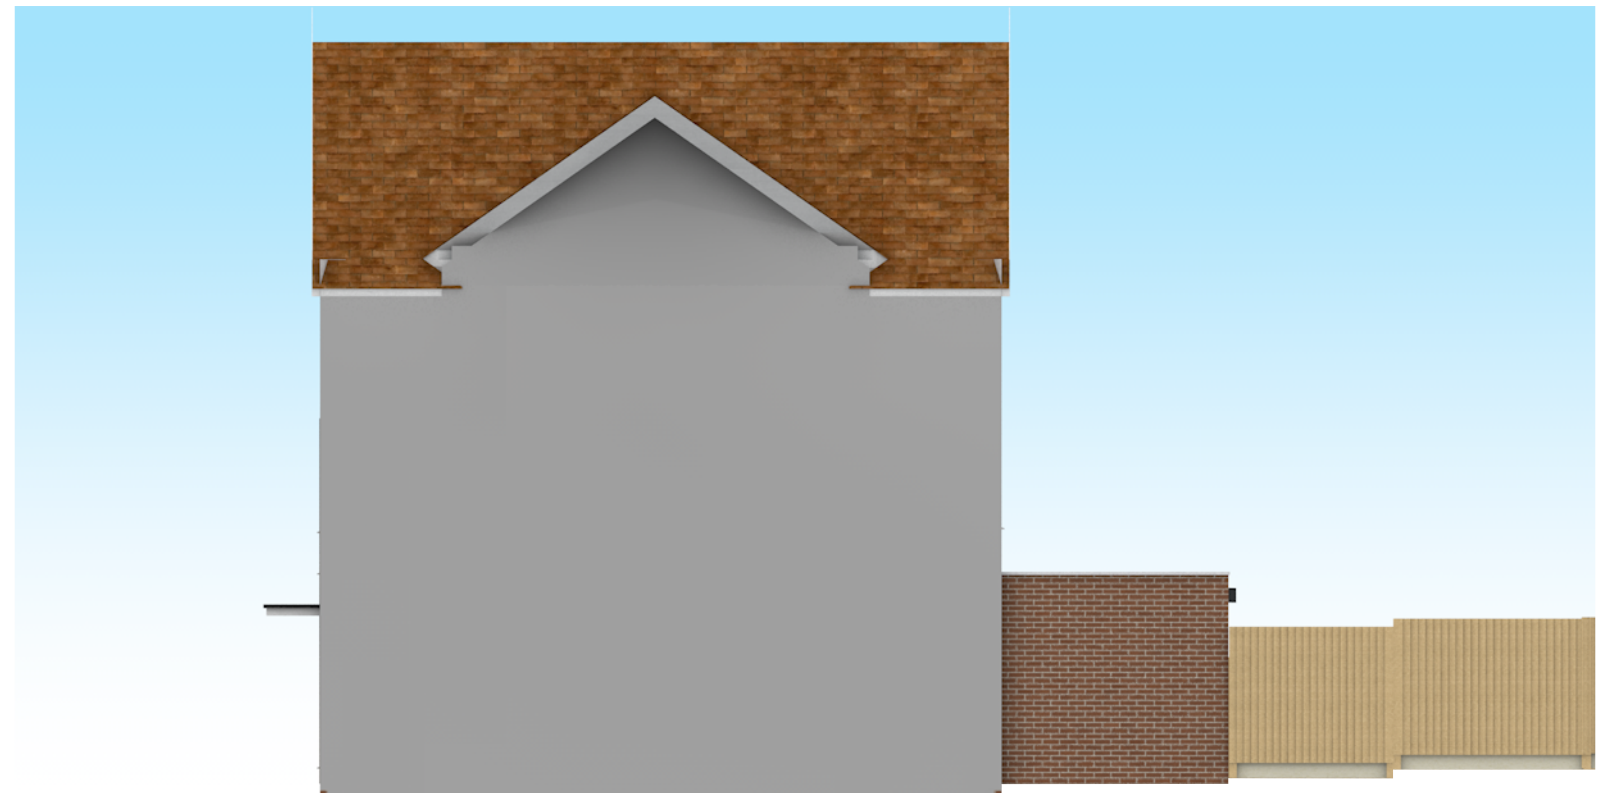

4 Side Elevation (Right)

TITLE
Proposed Elevations

DRAWING No.
4087-04

DRAWN ISSUE DATE

CLIENT
Mr & Mrs Richards

PROJECT ADDRESS
16 Yarrow Gate, Haywards
Heath RH16 2GB.

SCALE
1:100 at A3



Arkitectly
hello@arkitectly.co.uk