



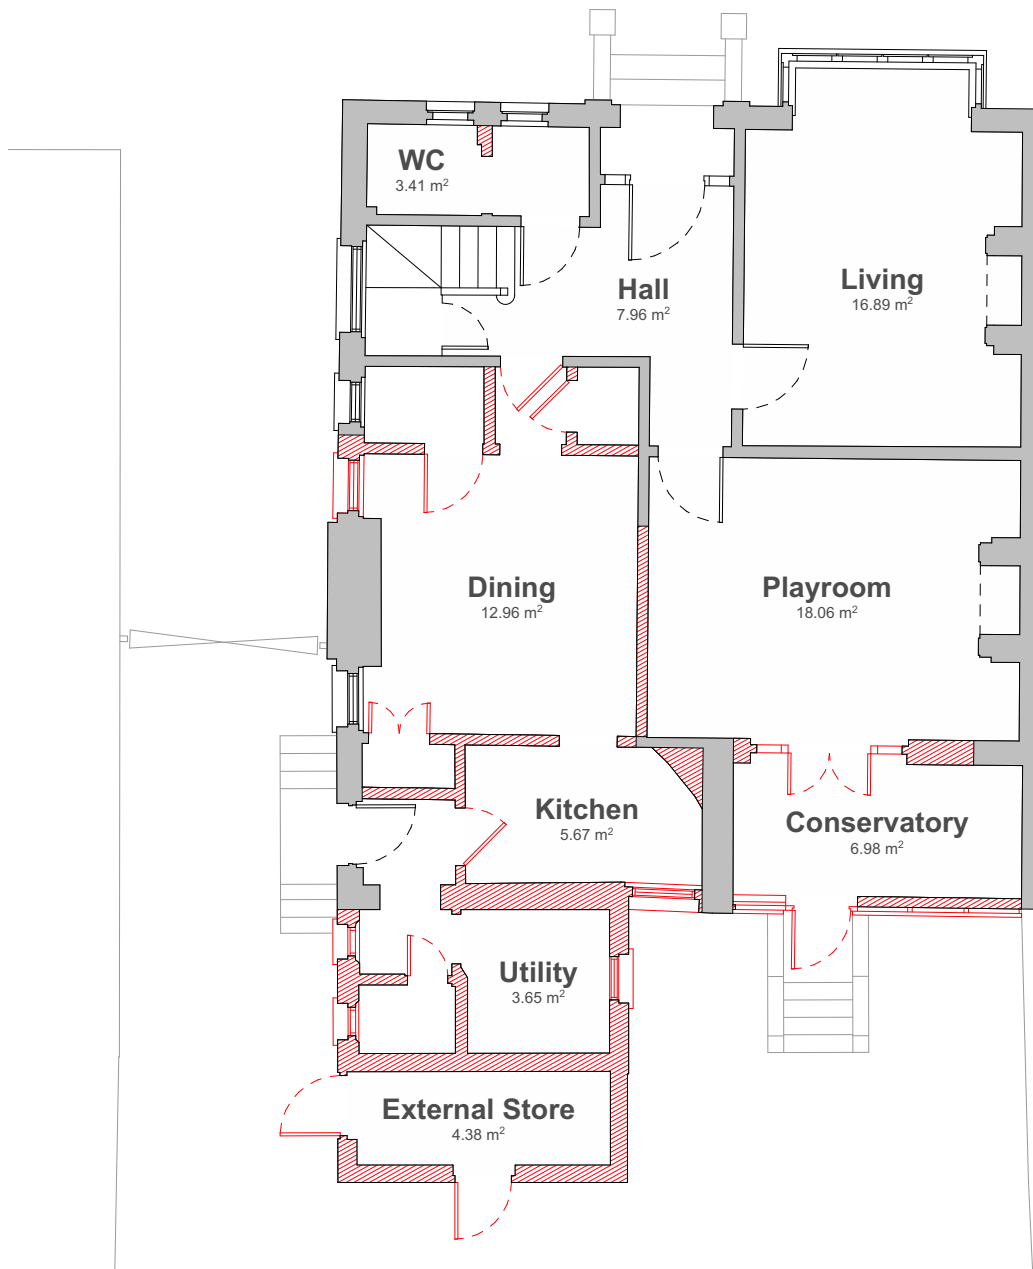

Existing Ground Floor Plan
Scale 1:100 @A3

Floor Level	Area (m2)
Ground Floor	98.99
	98.99 m²

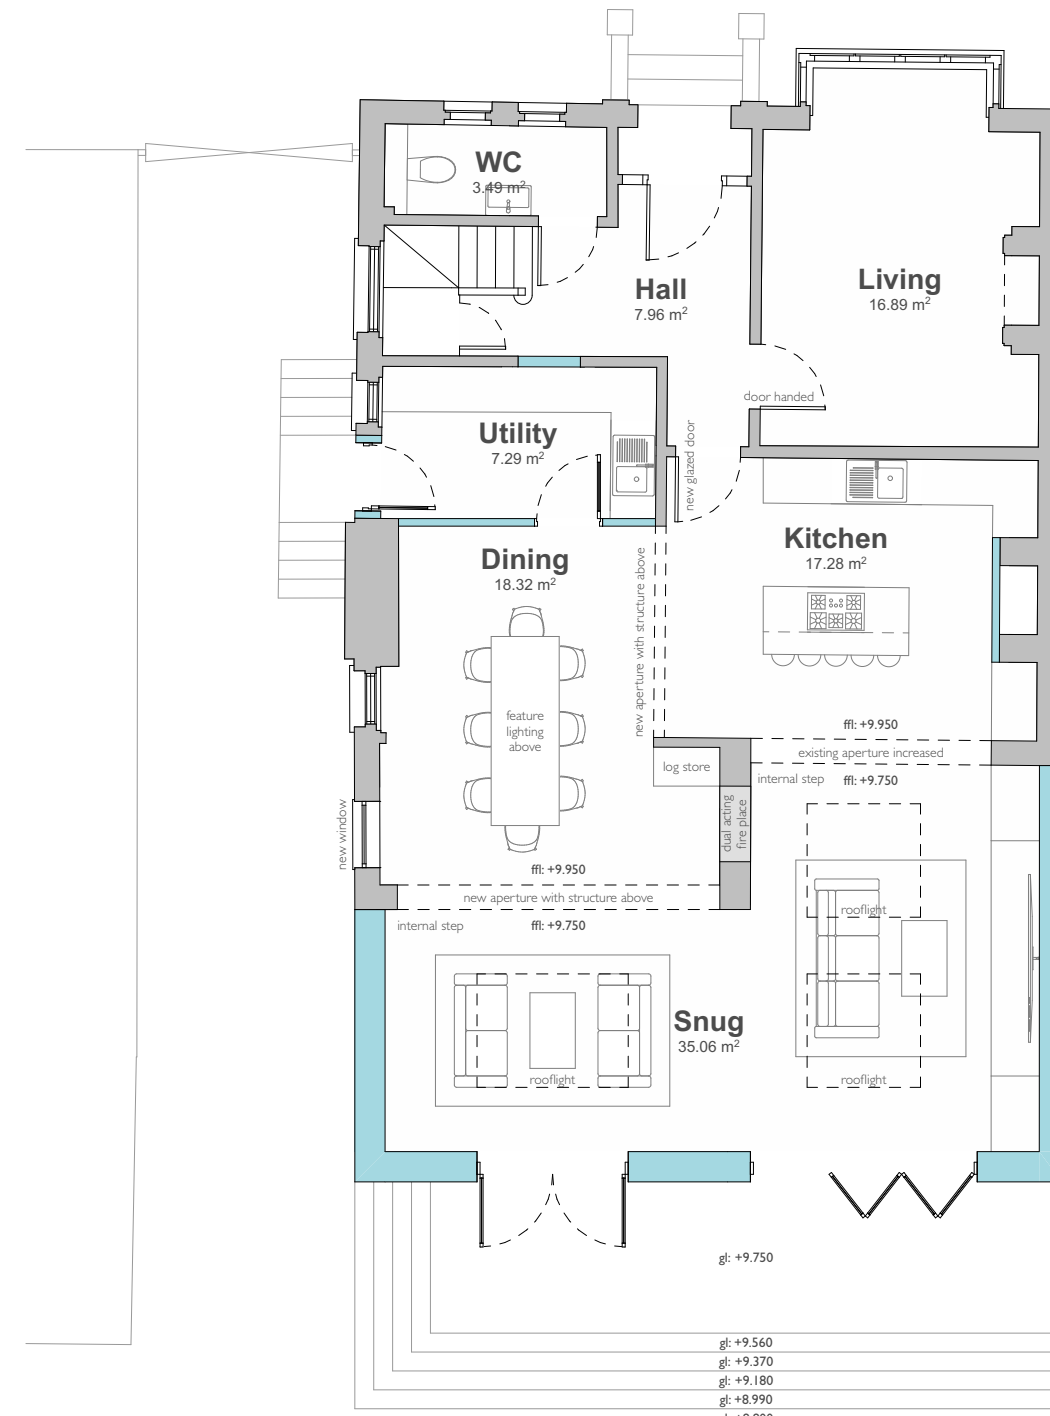

Proposed Ground Floor Plan
Scale 1:100 @A3

Floor Level	Area (m2)
Ground Floor	116.52
	116.52 m²



Client: Mr And Mrs Kiernan
Project: 7 Park Road, Burgess Hill, West Sussex, RH15 8EU
Drawing Title: Existing and Proposed Floor Plans
Drawing No: 25.07_PL_100
Revision:
Date: July 2025
Status: PLANNING
Scale: 1:100 @A3

Sheridan House
 112 - 116 Western Road
 Hove, BN3 1DD
 01273 980820
 brighton@pmr-architecture.co.uk
 www.pmr-architecture.co.uk

