




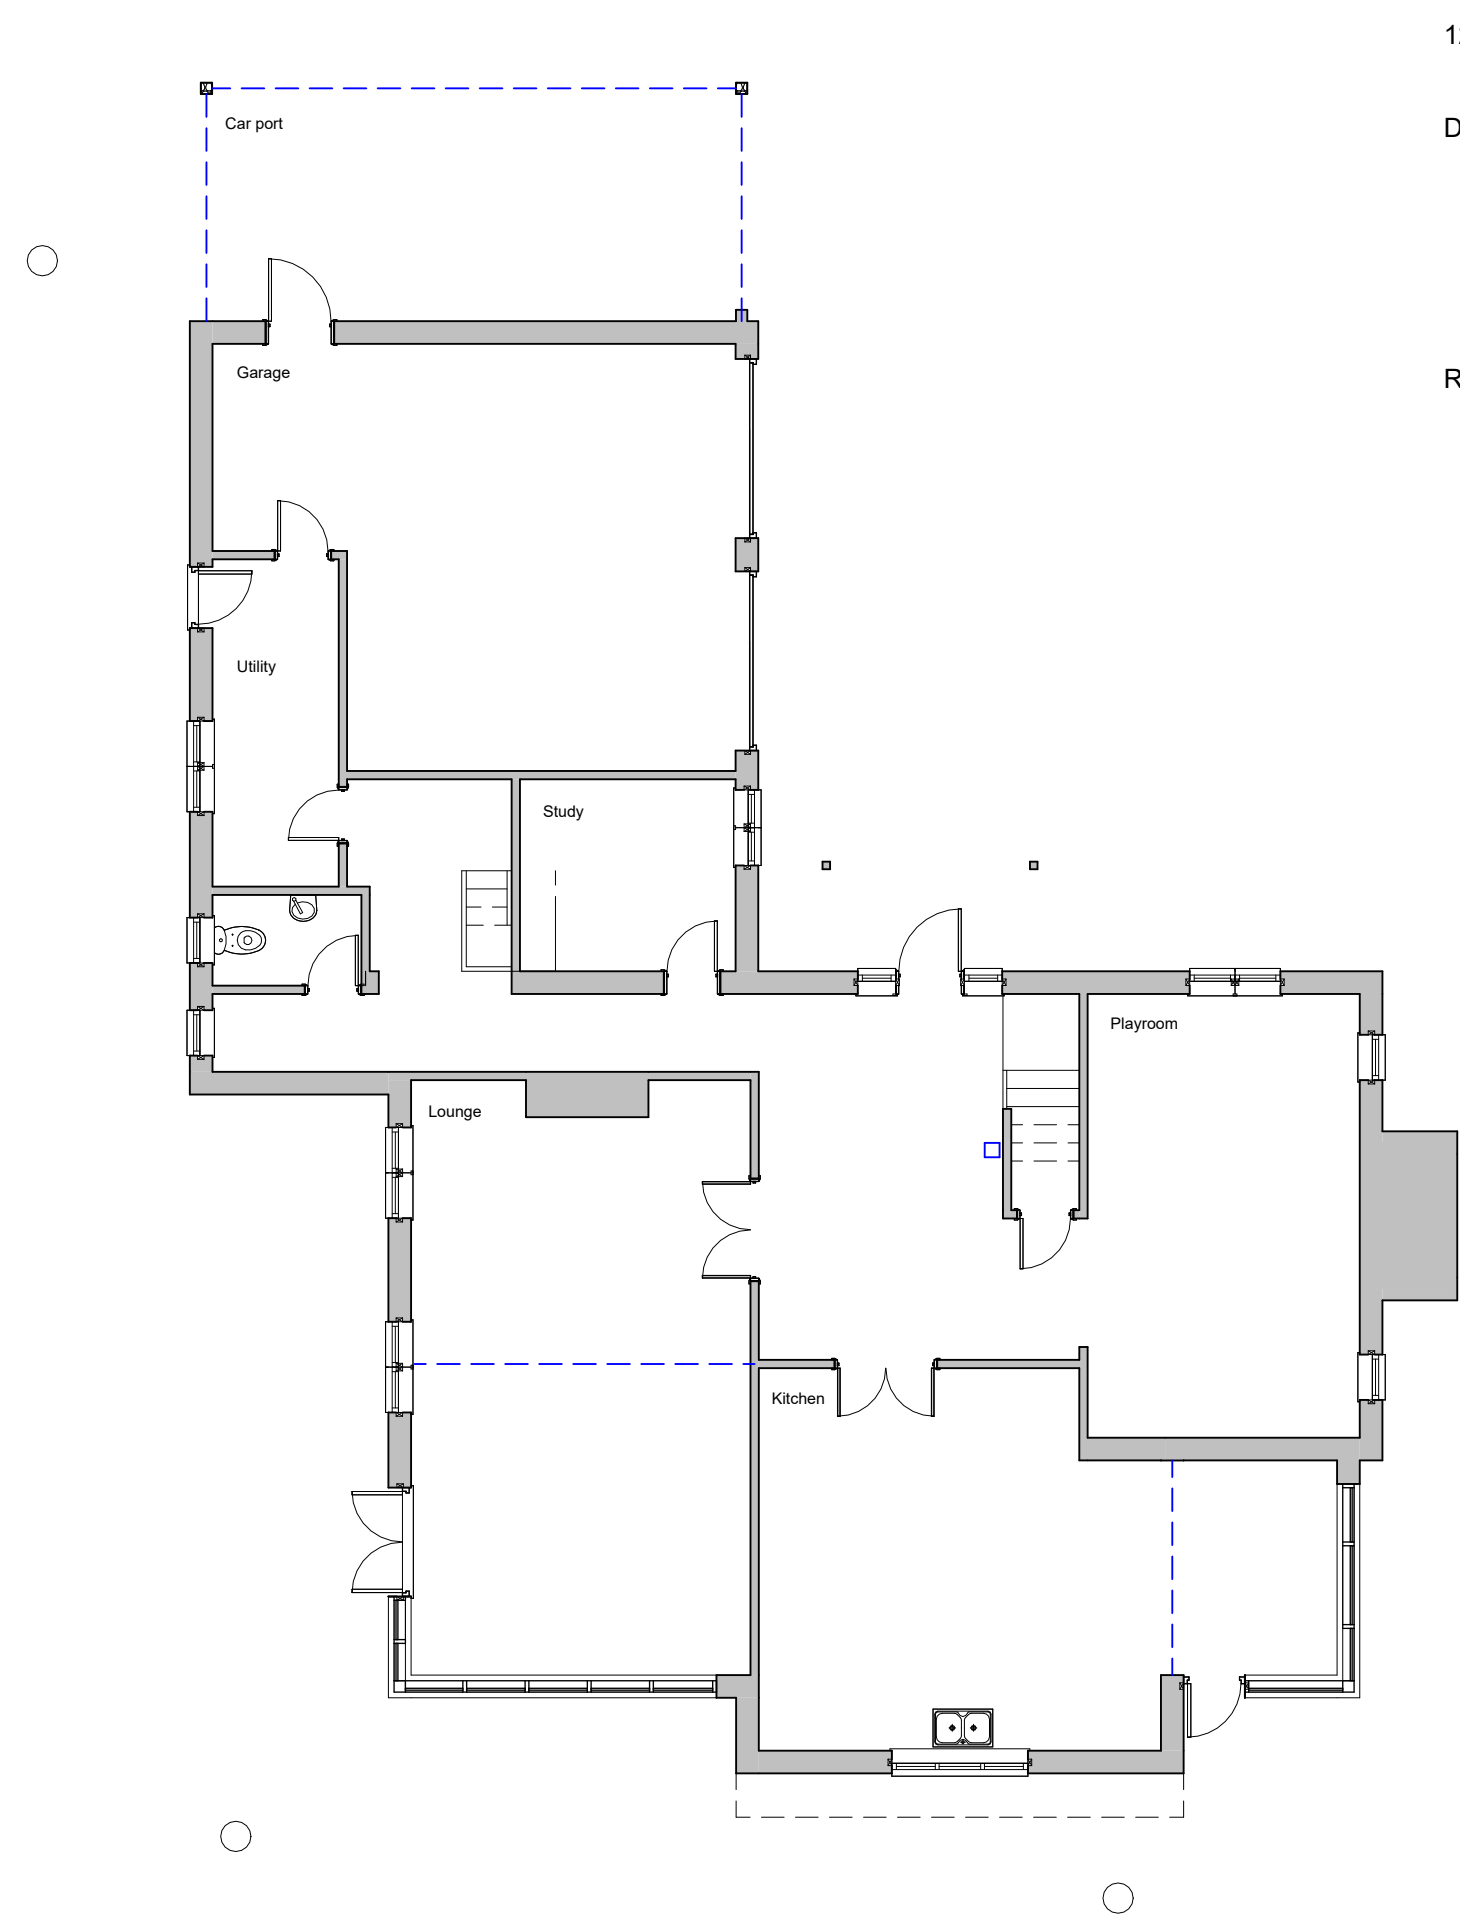

Ground Floor

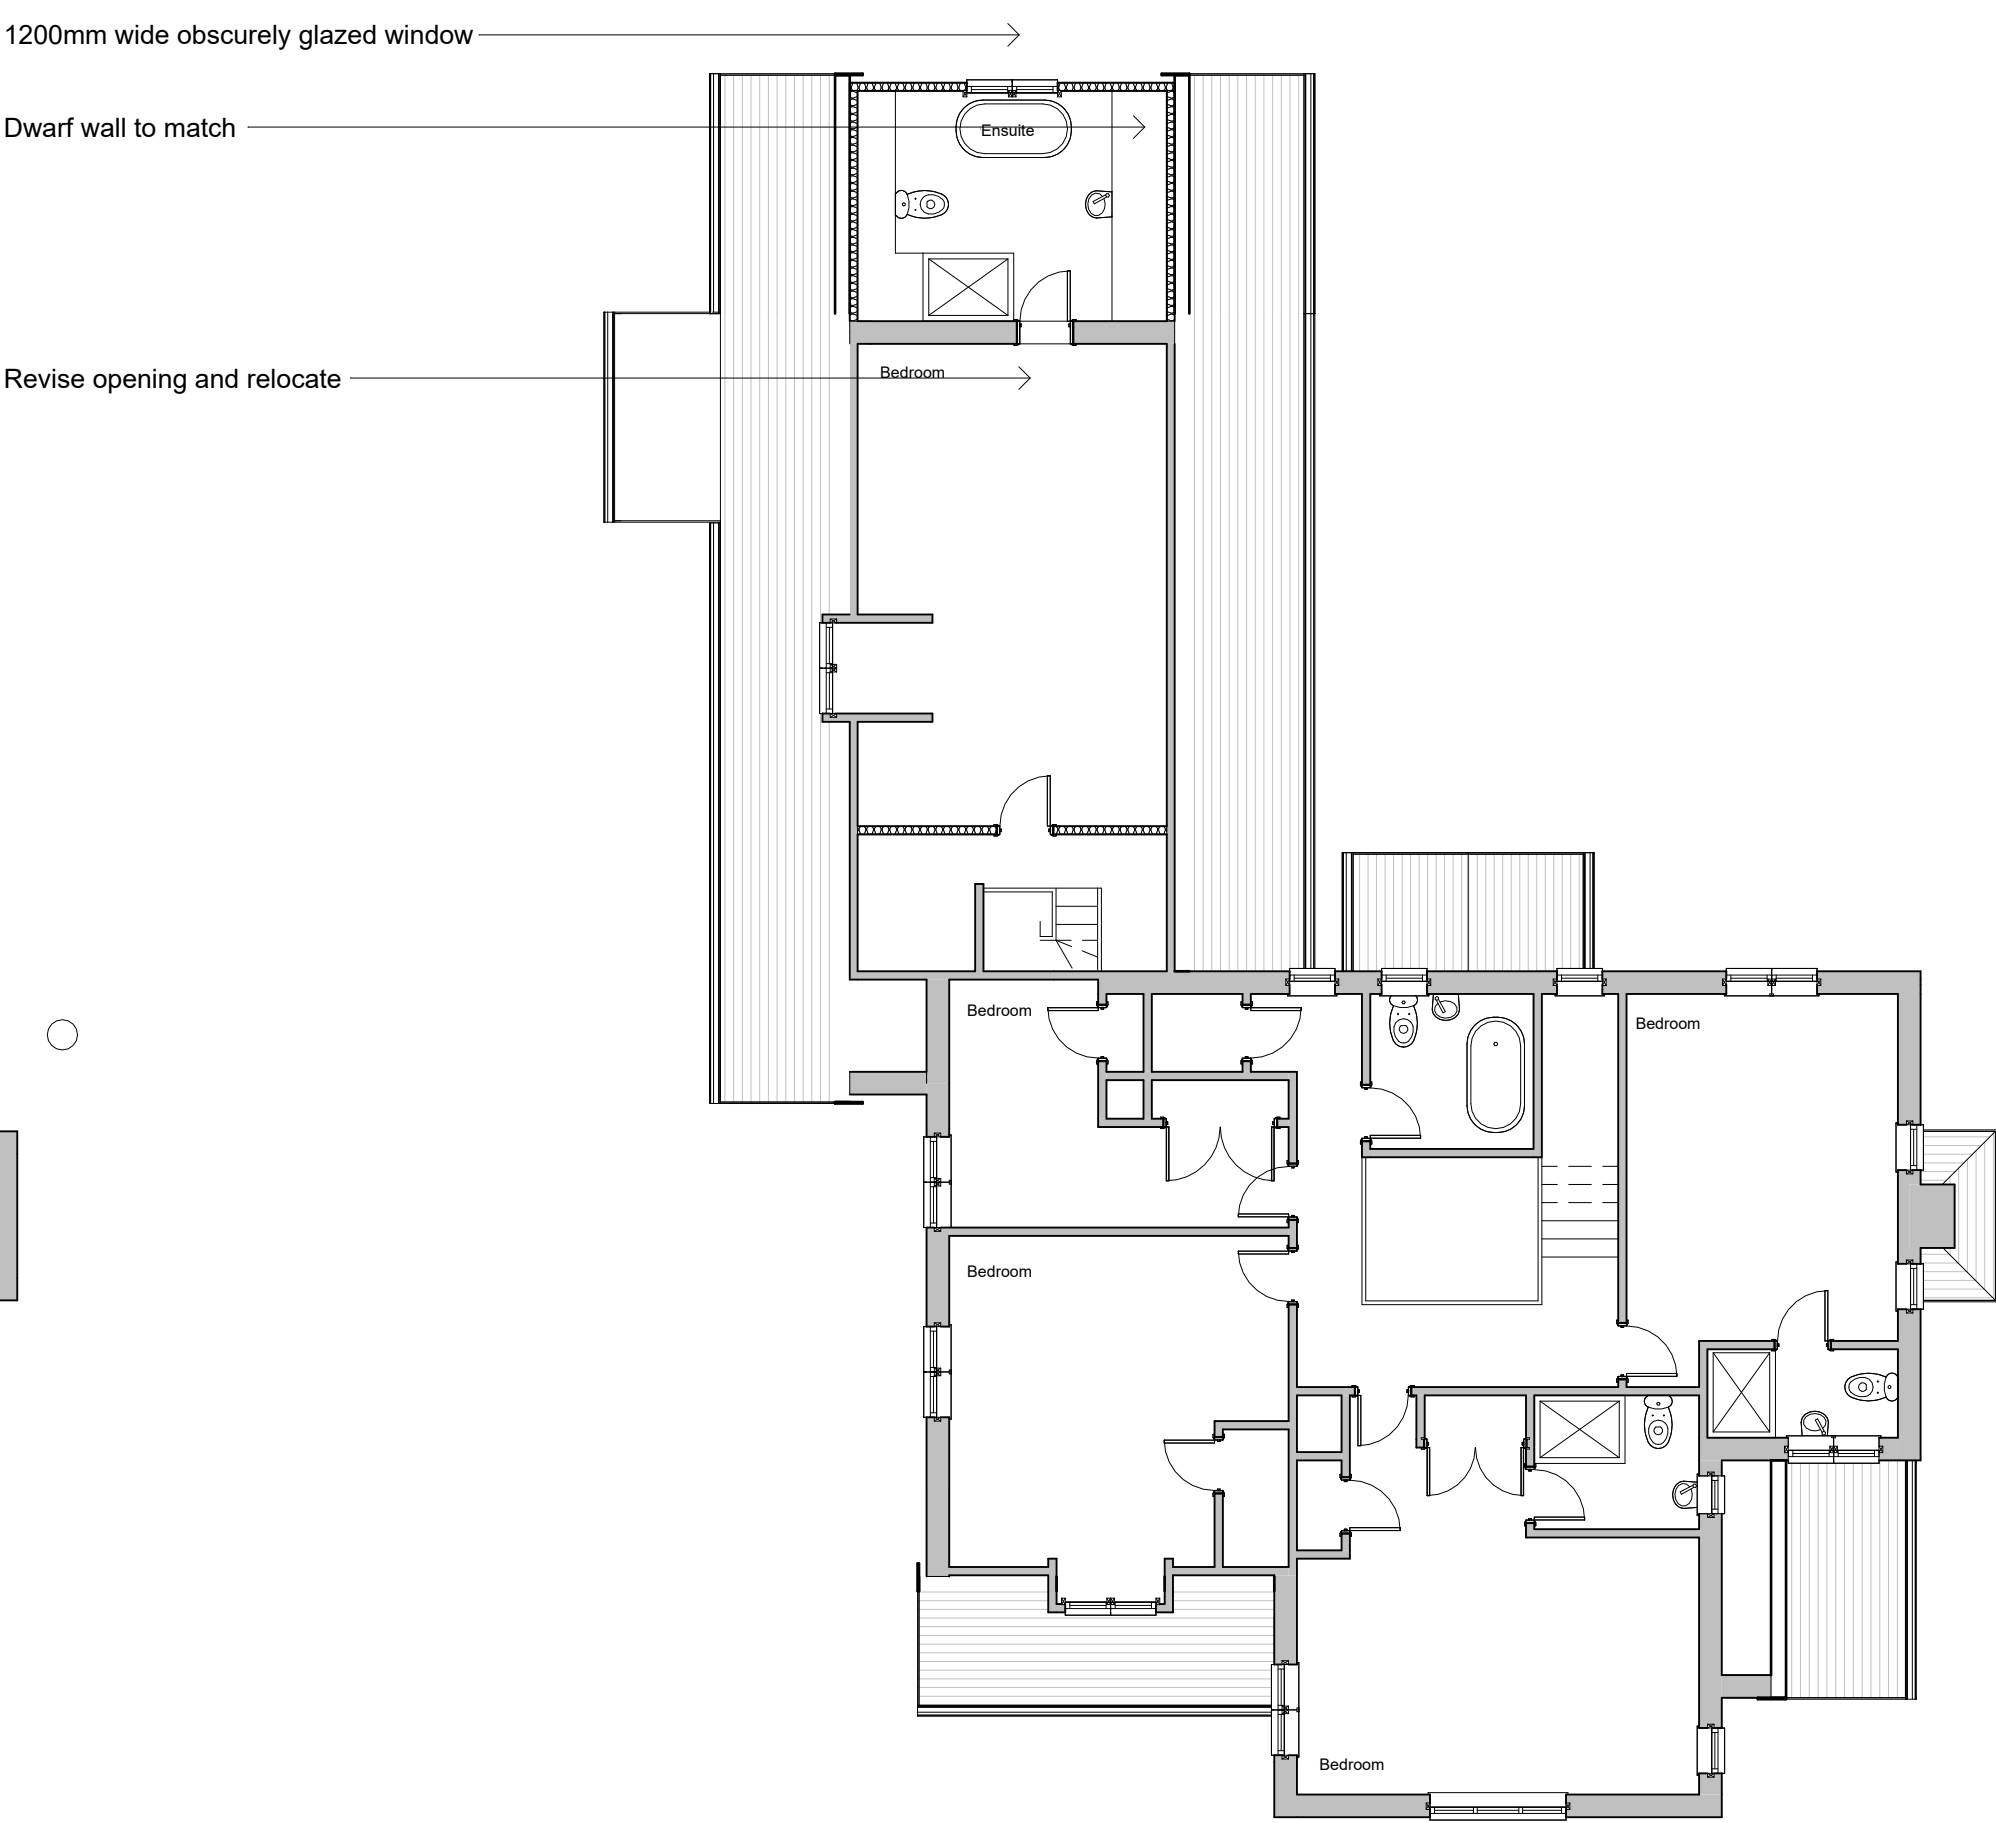

First Floor

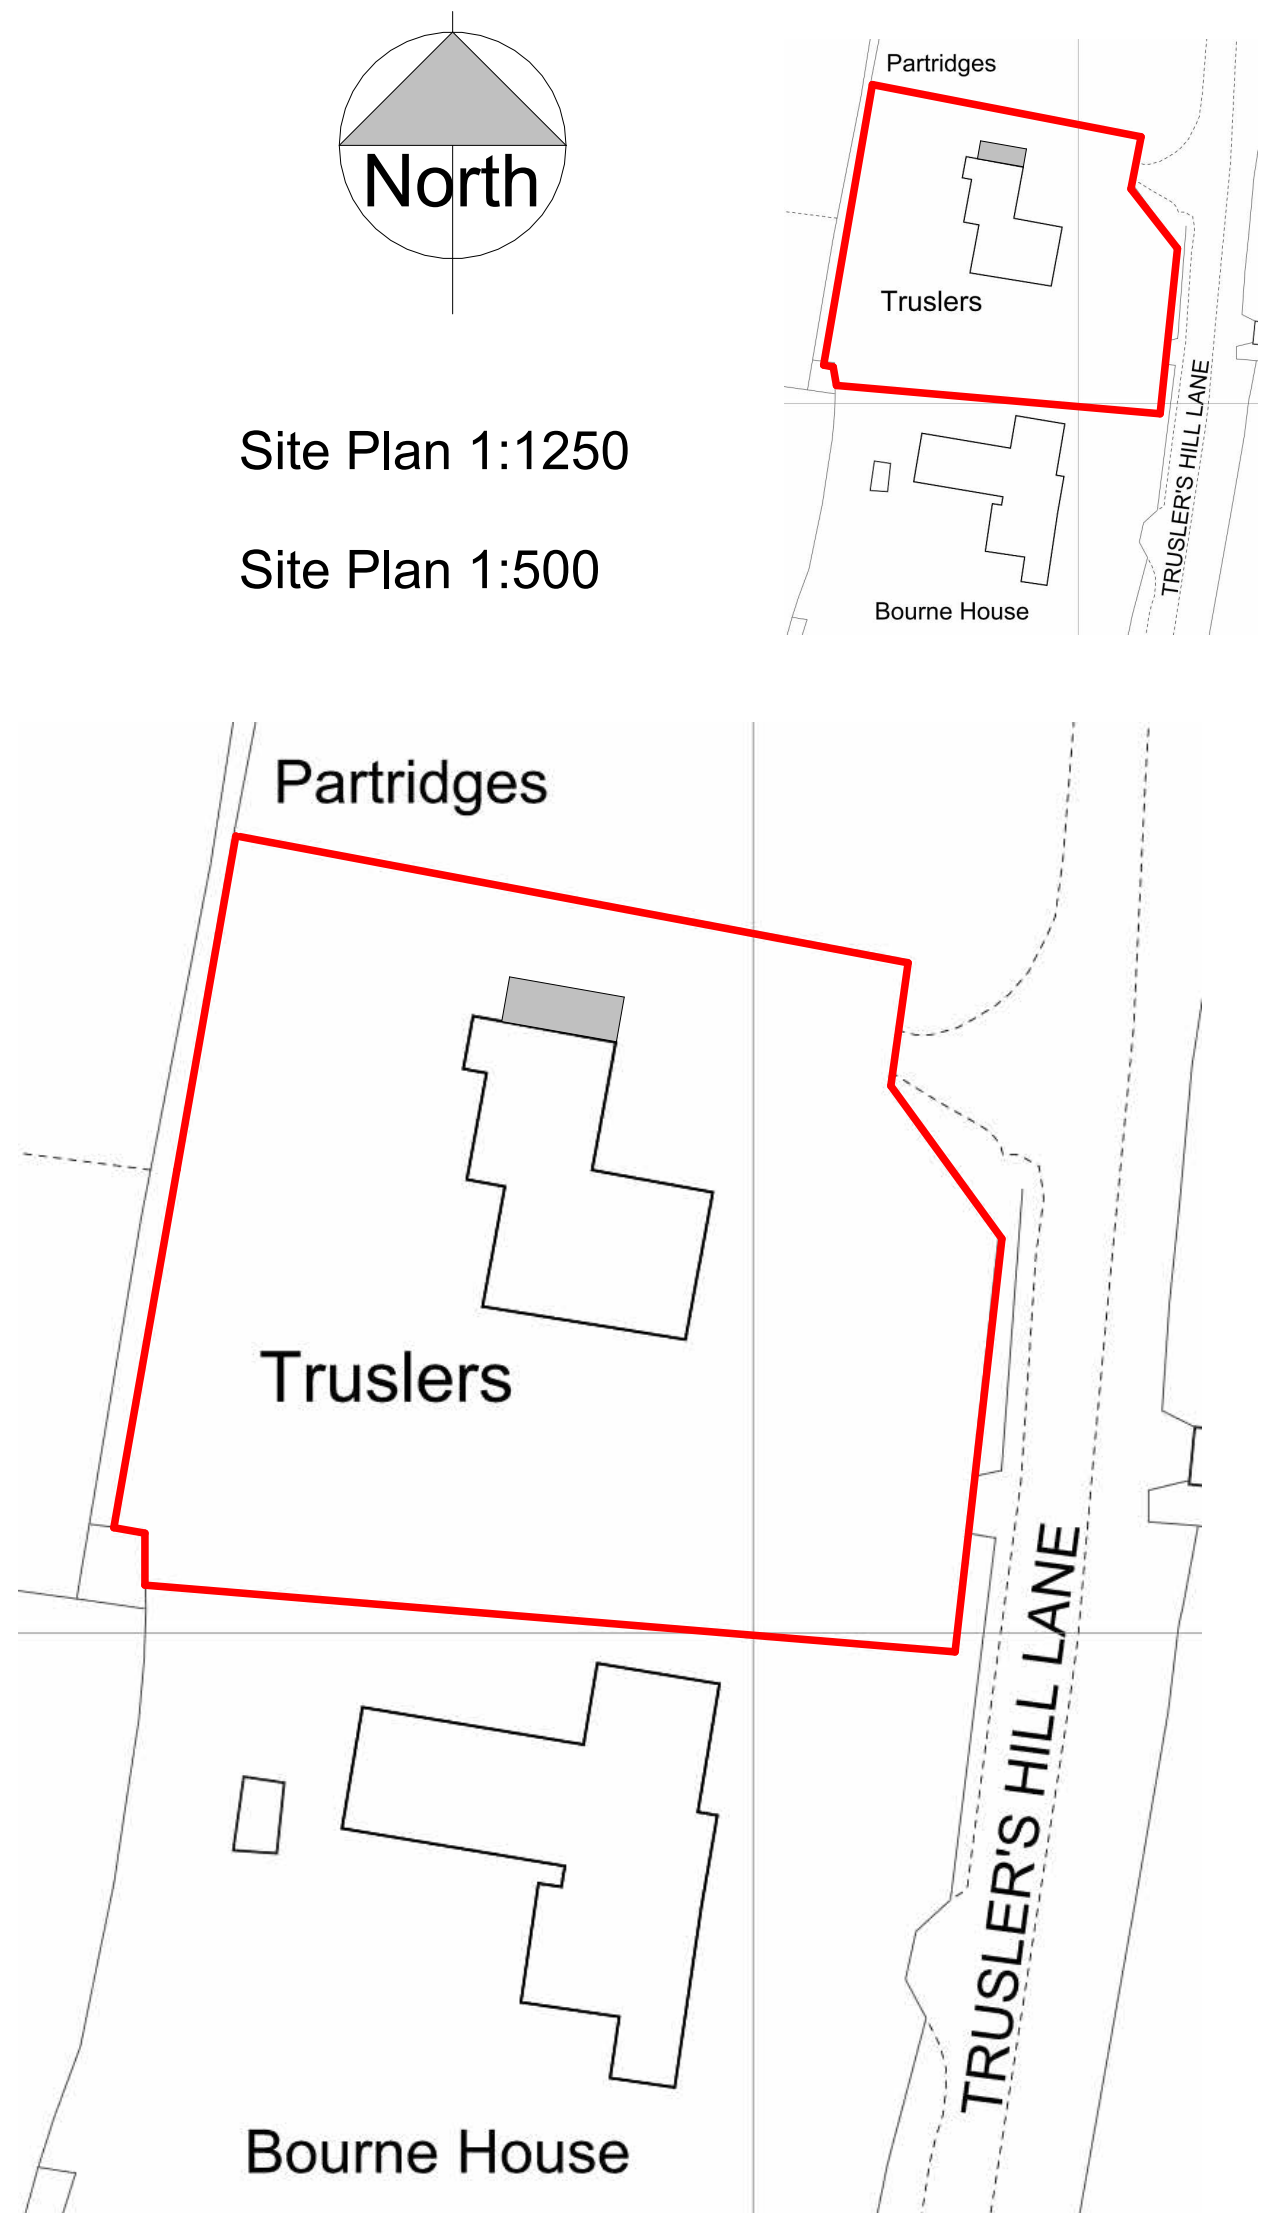

Site Plan 1:1250

Site Plan 1:500



Side Elevation



Front Elevation



Side Elevation



Rear Elevation

Revisions	
0.5	0
SCALE 50	1
1	0
SCALE 100	1
5	0
SCALE 500	1
10	0
SCALE 1250	1

Materials

Drawing Number 2026/145

Sheet 1 of 1

Size A1

Scale 1:50, 1:100, 1:500, 1:1250

Project

Proposed details
August 2026

Job Title

Truslers
Turslers Hill Lane
Albourne
Hassocks

Do Not scale from this drawing except for planning as photocopies will be subject to distortion
Drawings to be read in conjunction with all other Designers and structural engineers contract drawings and specifications:
Any discrepancies must be brought to the attention of the Designer immediately.
The contractor must verify all dimensions by site measurement before ordering materials or manufacturing components
Substitute materials and products to those named will be acceptable if proven to be of equal or higher performance and not in conflict with other elements

M.J.Humphrey
Ltd



Mel Humphrey MRICS, MBEng
9 Aldsworth Avenue
Goring By Sea
West Sussex
BN12 4XQ
Adam Humphrey
4 Thalassa Road
Worthing
West Sussex
BN11 2HH

Mel@mjhumphrey.co.uk
07701055182
Adam@mjhumphrey.co.uk
07812419142