



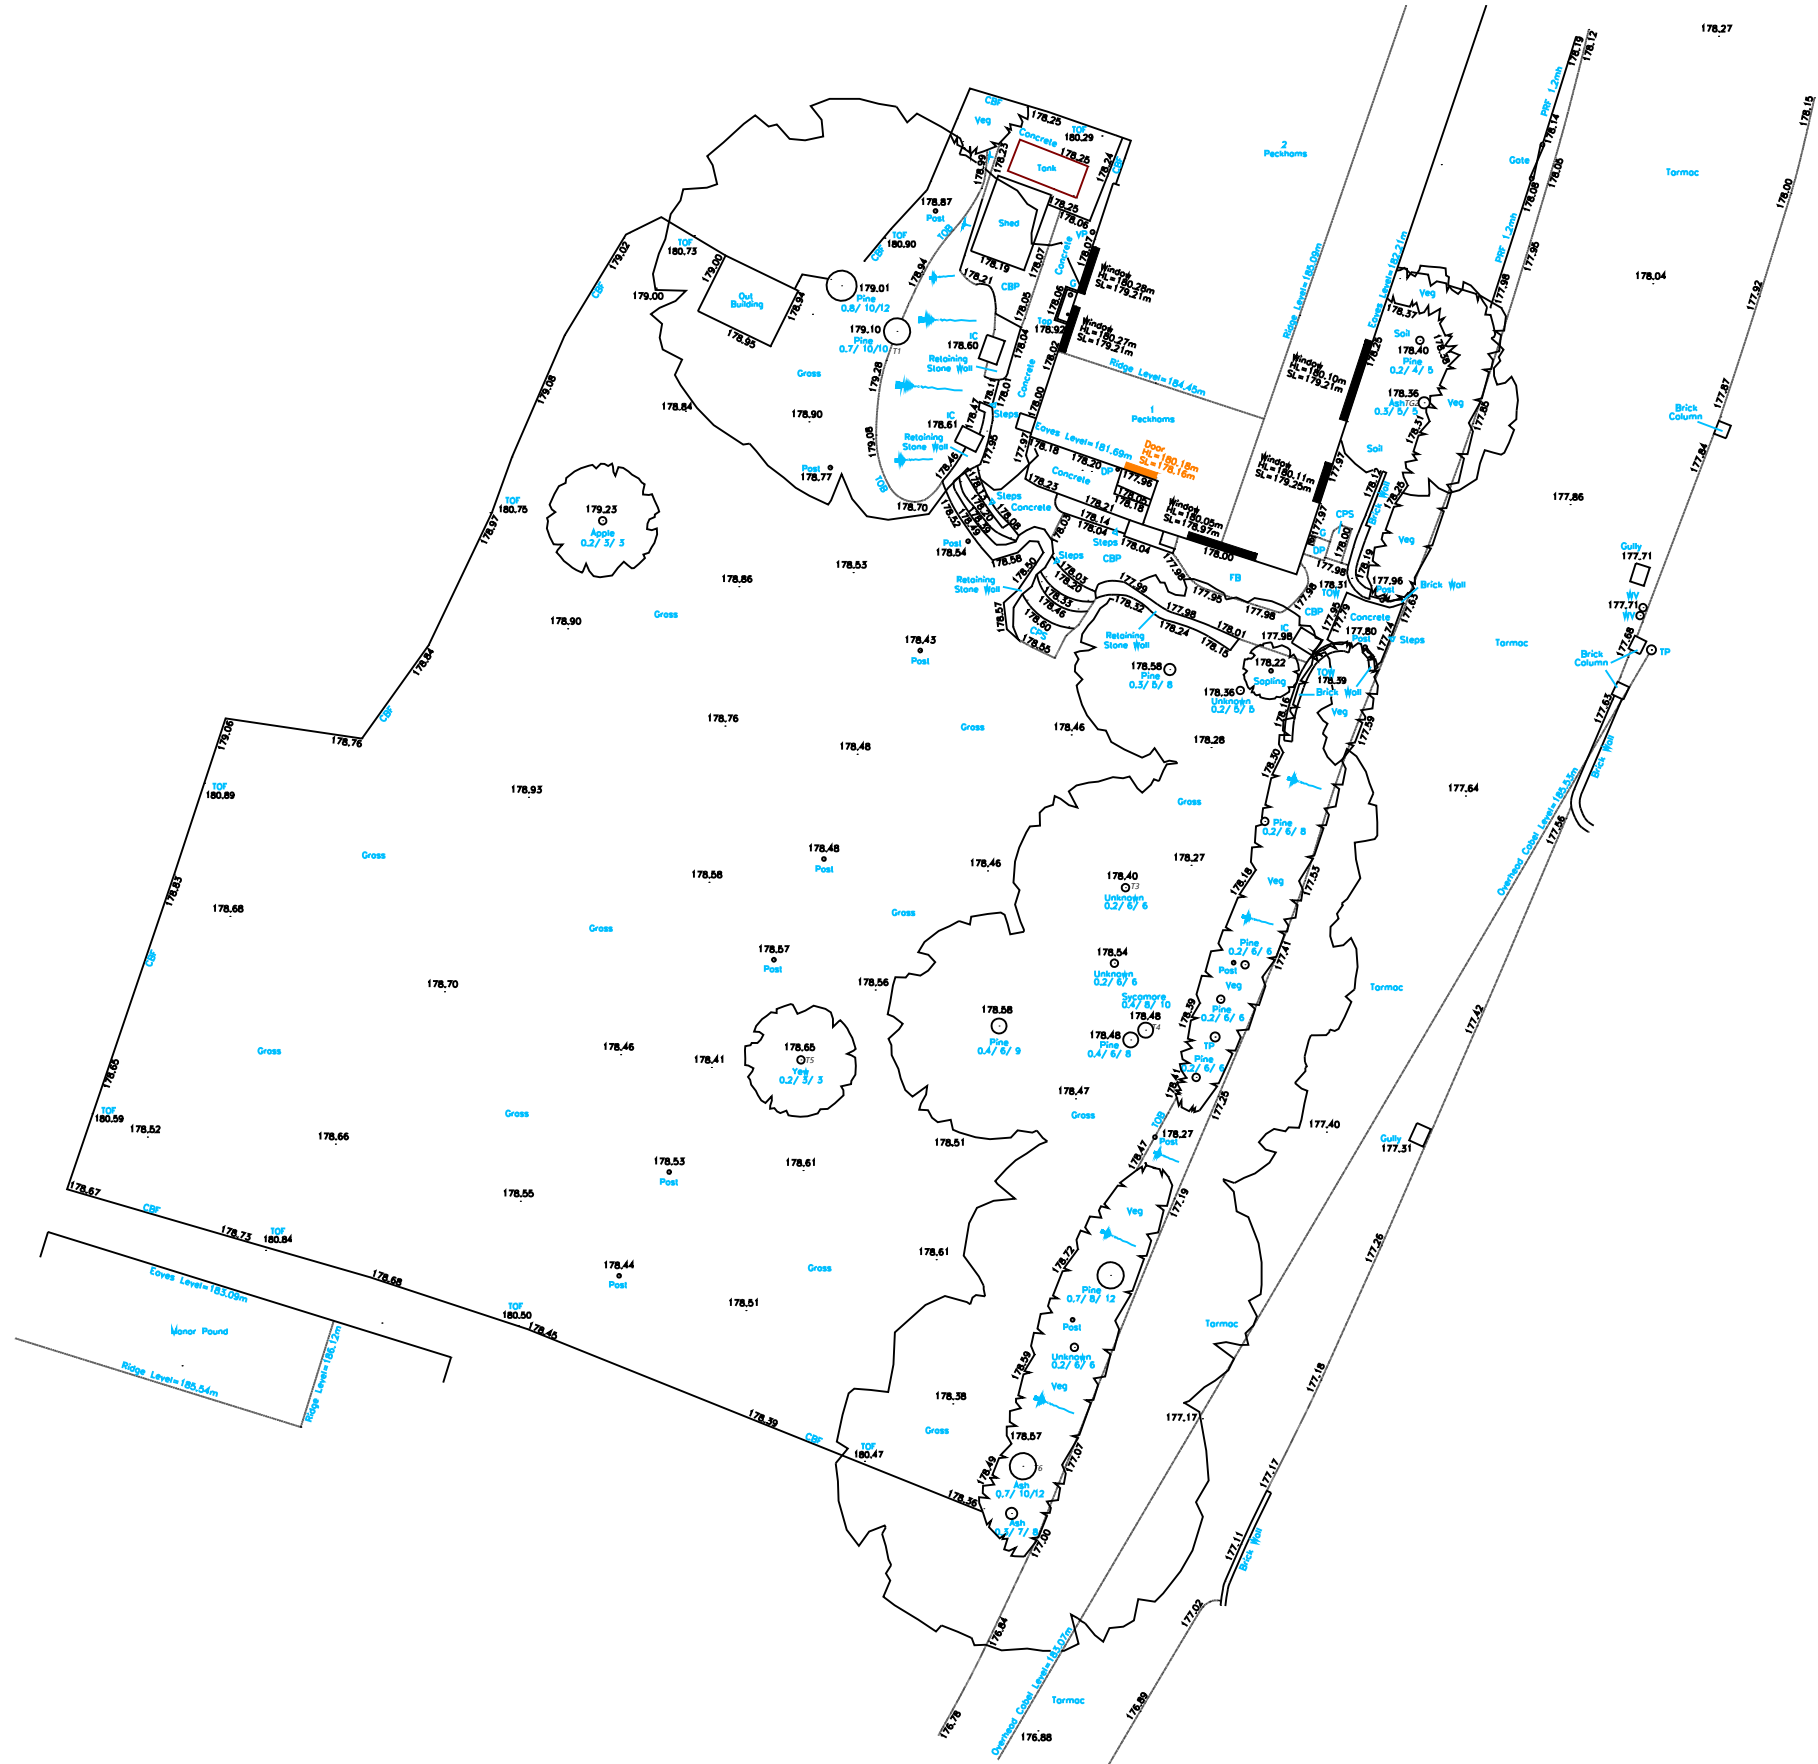

Site Plan
Scale 1:200

For Construction: Do not scale from this drawing.
Figured dimensions only to be taken. Check all
dimensions prior to setting out. Report all
discrepancies to the Architect.

Revisions

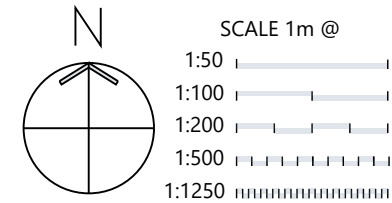

CARTER DAVEY
Architects LLP

T. 07525643101
E. chelsey.cda@gmail.com
davey.cda@gmail.com

Client.
Mr & Mrs O'Leary

Project.
1 Peckhams North Lane
West Hoathly RH19 4QF

Drawing Title.
Existing Site Plan

Scale.
1:200 @ A3

Date.
Aug 26

Drawing No.
26057/301

Revision:
--

< Original size 60mm - A3 at full size >