


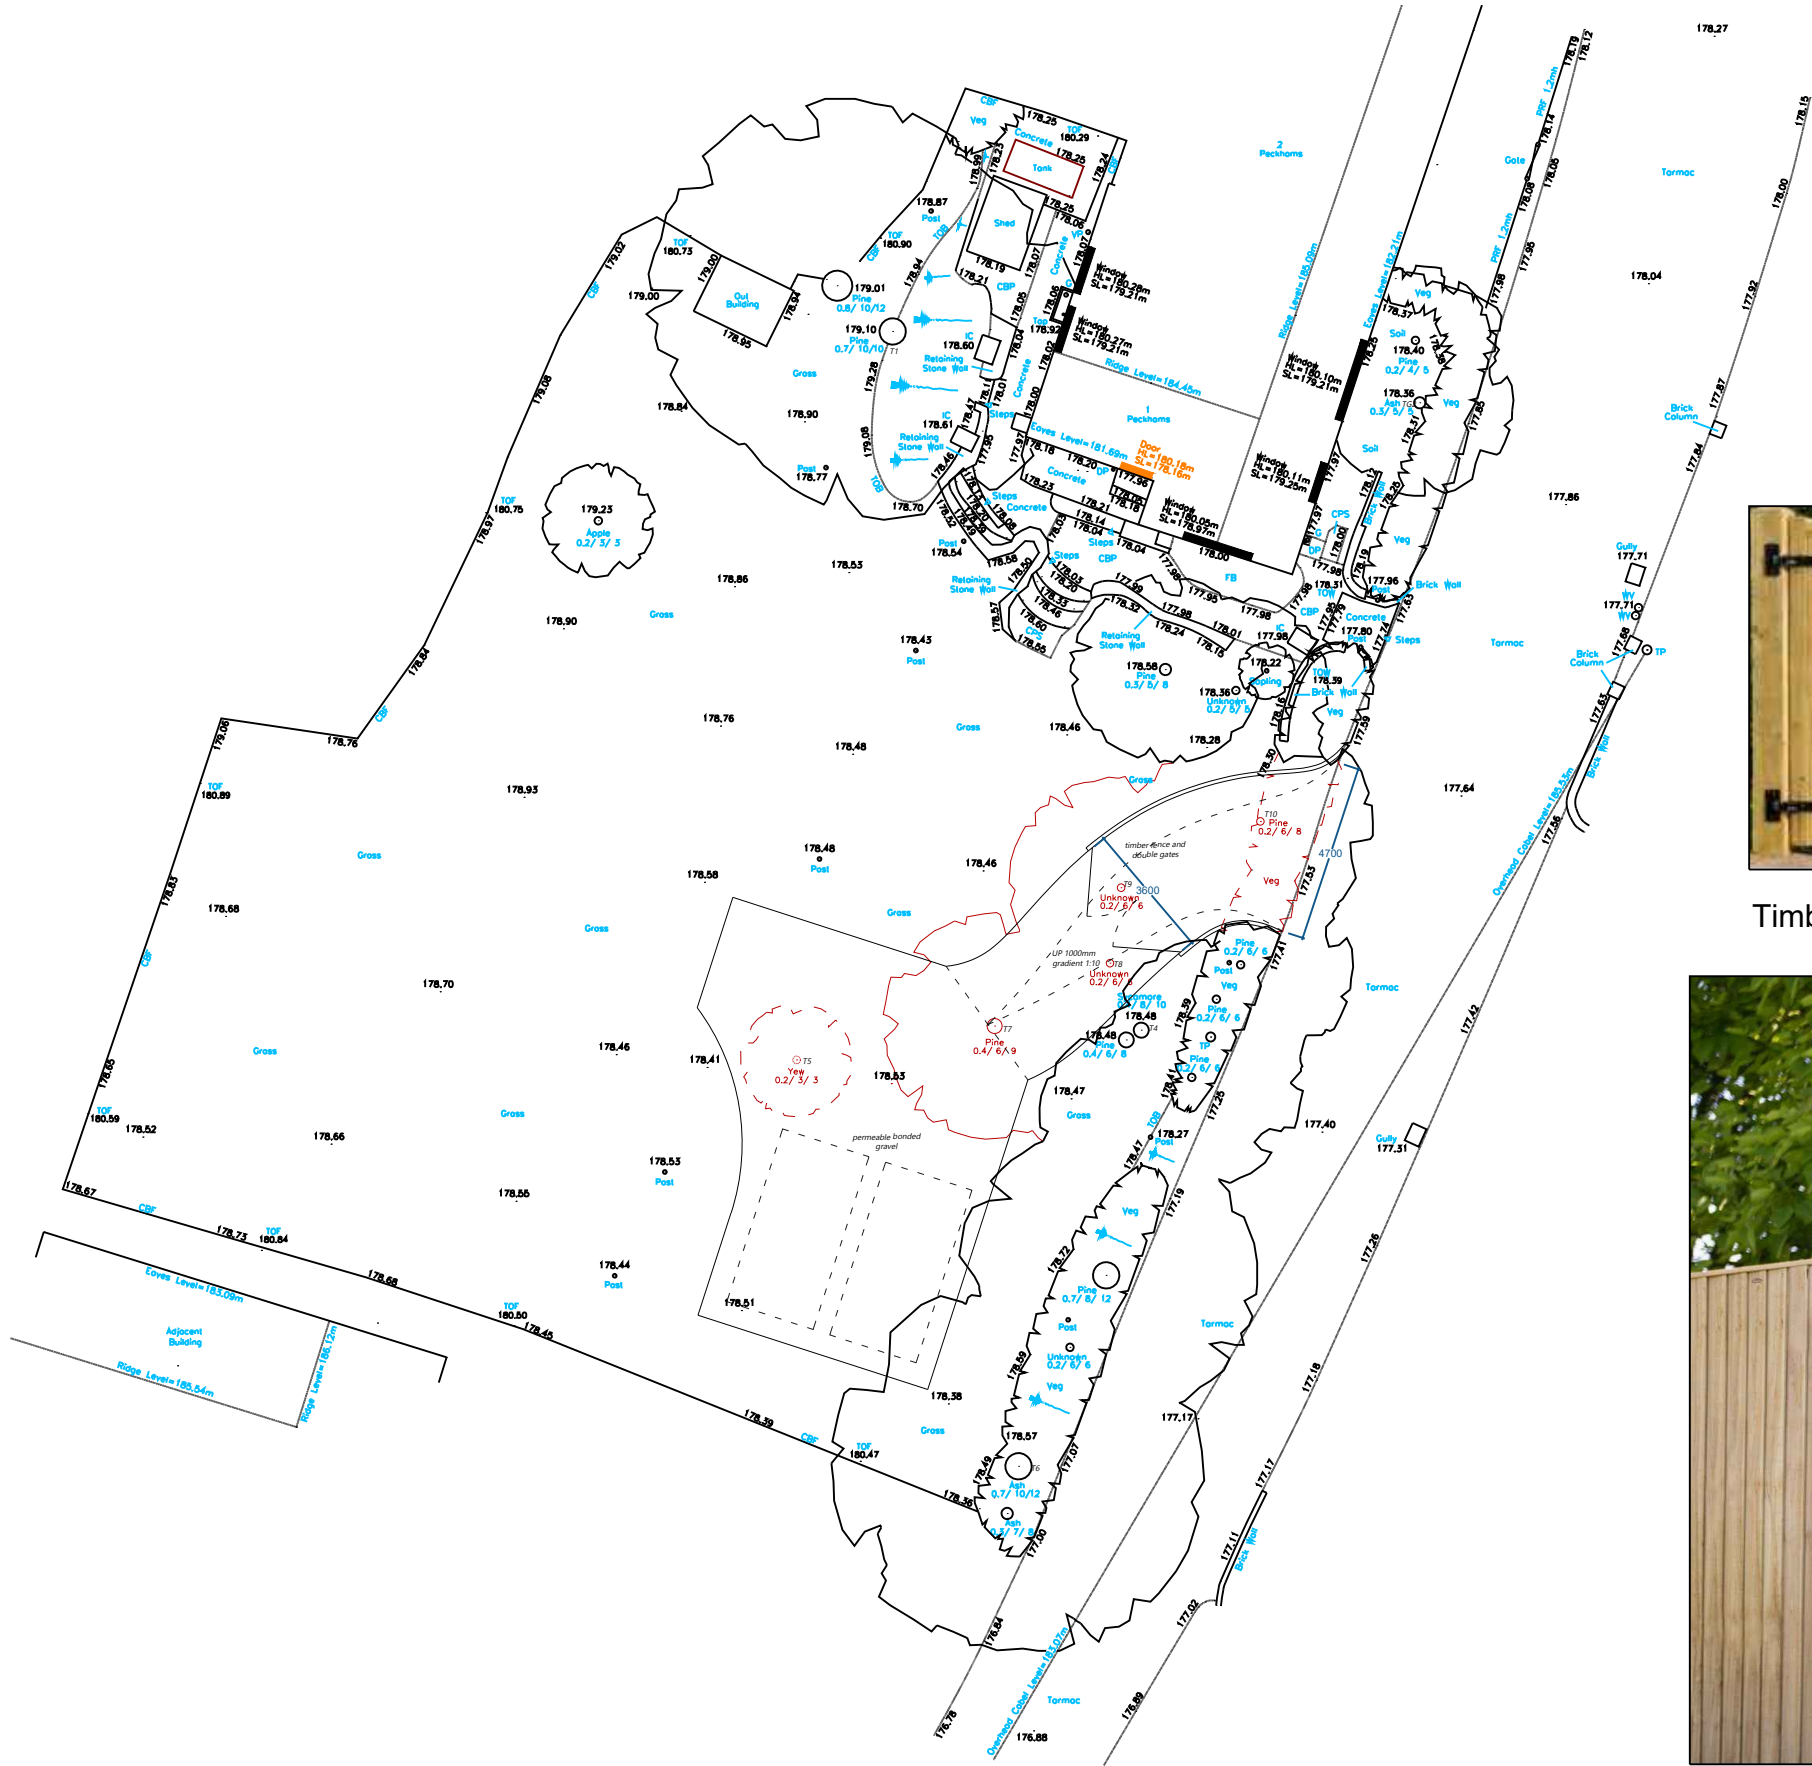

Site Plan  
Scale 1:200




Timber Gates



Timber Fence - to match existing elsewhere on the site

For Construction: Do not scale from this drawing. Figured dimensions only to be taken. Check all dimensions prior to setting out. Report all discrepancies to the Architect.

Revisions

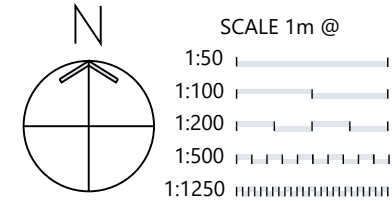

CARTER DAVEY  
Architects LLP

T. 07525643101  
E. chelsey.cda@gmail.com  
davey.cda@gmail.com

**Client.**  
Mr & Mrs O'Leary

**Project.**  
1 Peckhams North Lane  
West Hoathly RH19 4QF

**Drawing Title.**  
Proposed Site Plan

**Scale.**  
1:200 @ A3

**Date.**  
Aug 26

**Drawing No.**  
26057/401

**Revision:**  
--

< Original size 60mm - A3 at full size >