




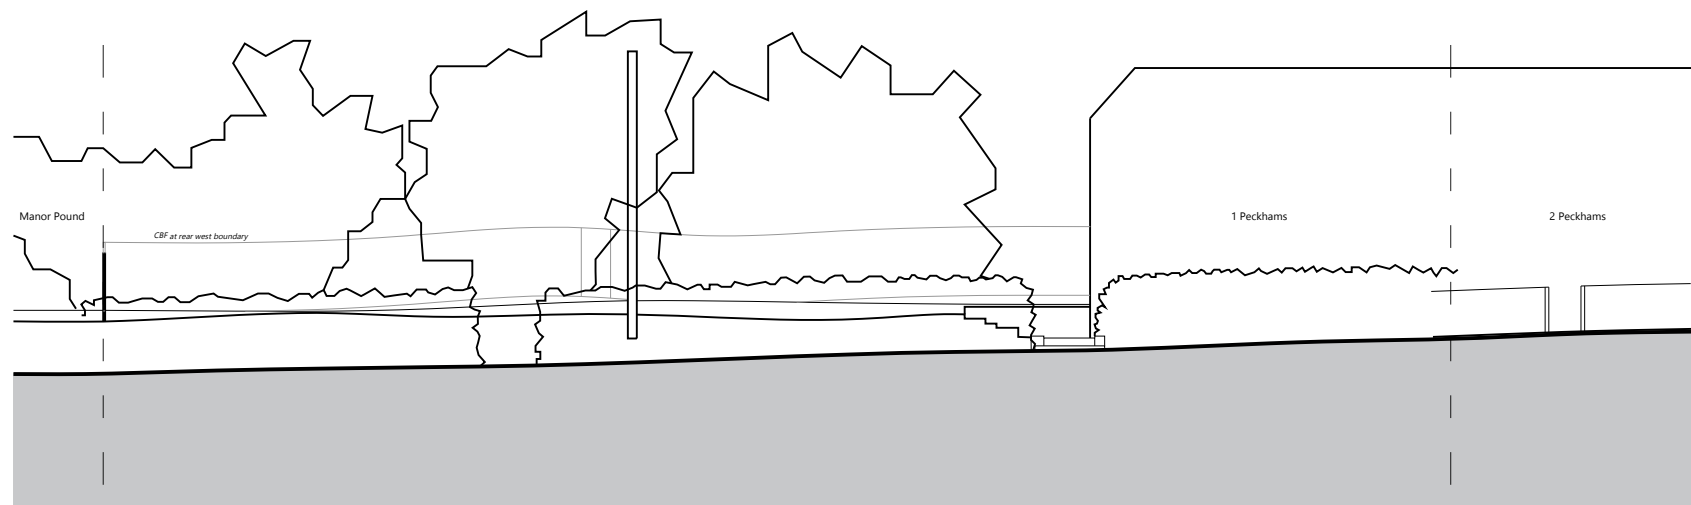

Existing Site Section AA
Scale 1:200

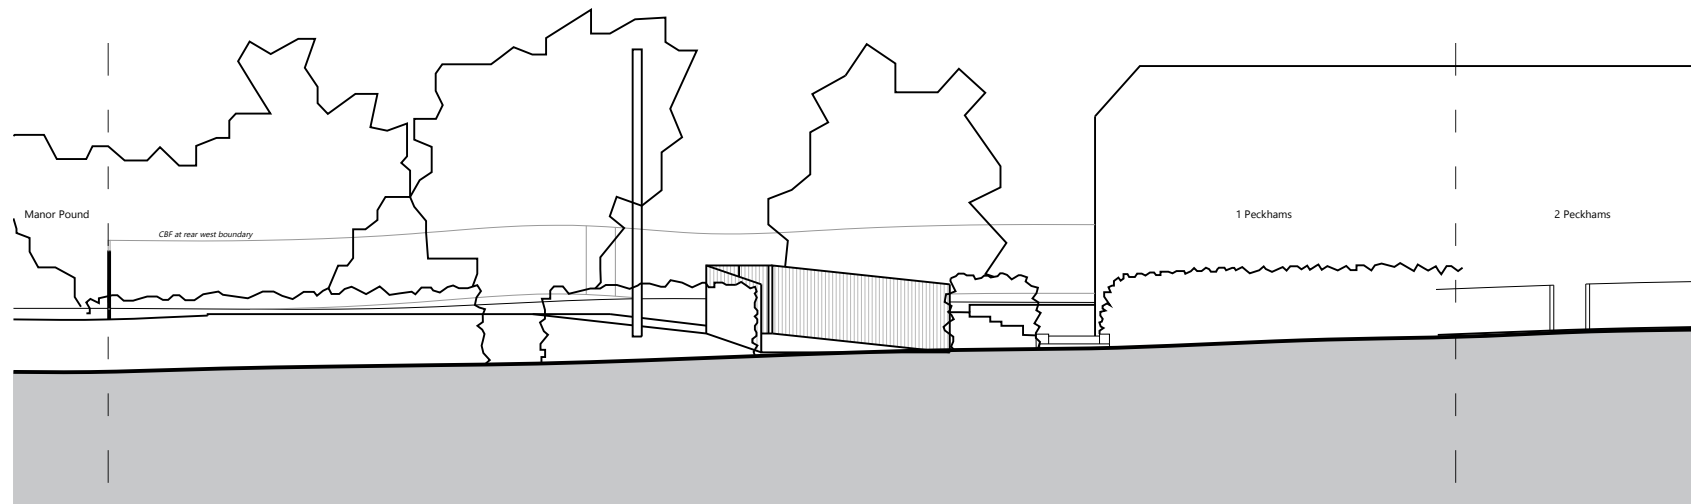


Proposed Site Section AA
Scale 1:200

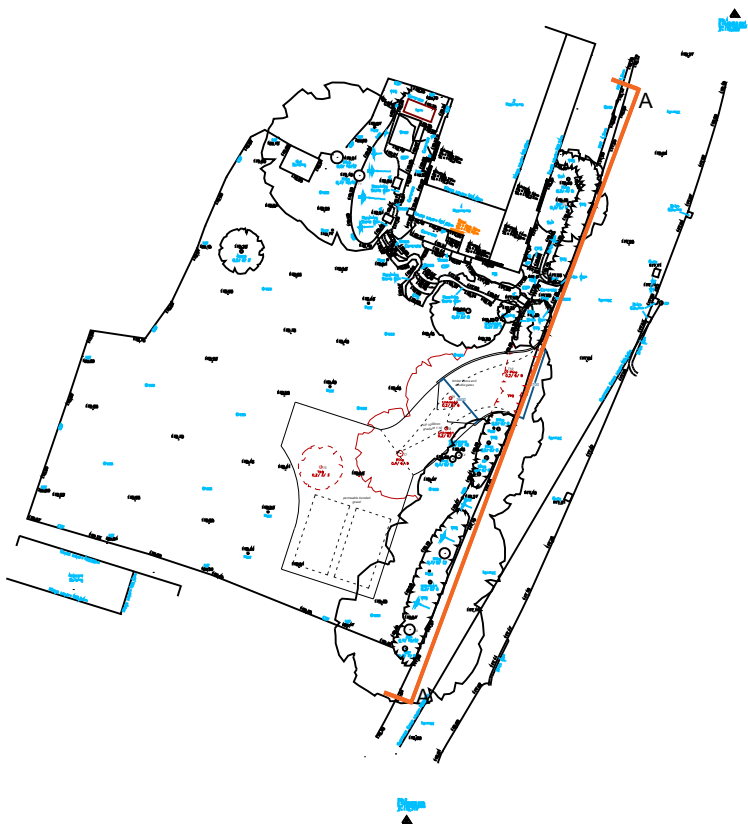

Proposed Site Plan
Scale 1:500

For Construction: Do not scale from this drawing.
Figured dimensions only to be taken. Check all
dimensions prior to setting out. Report all
discrepancies to the Architect.

Revisions

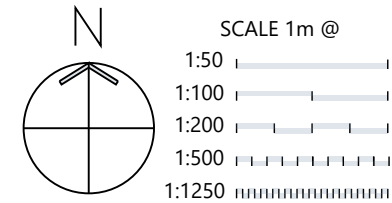

CARTER DAVEY
Architects LLP

T. 07525643101
E. chelsey.cda@gmail.com
davey.cda@gmail.com

Client.
Mr & Mrs O'Leary

Project.
1 Peckhams North Lane
West Hoathly RH19 4QF

Drawing Title.
Proposed Site Sections

Scale.
1:200 @ A3

Date.
Aug 26

Drawing No.
26057/402

Revision:
--

< Original size 60mm - A3 at full size >