


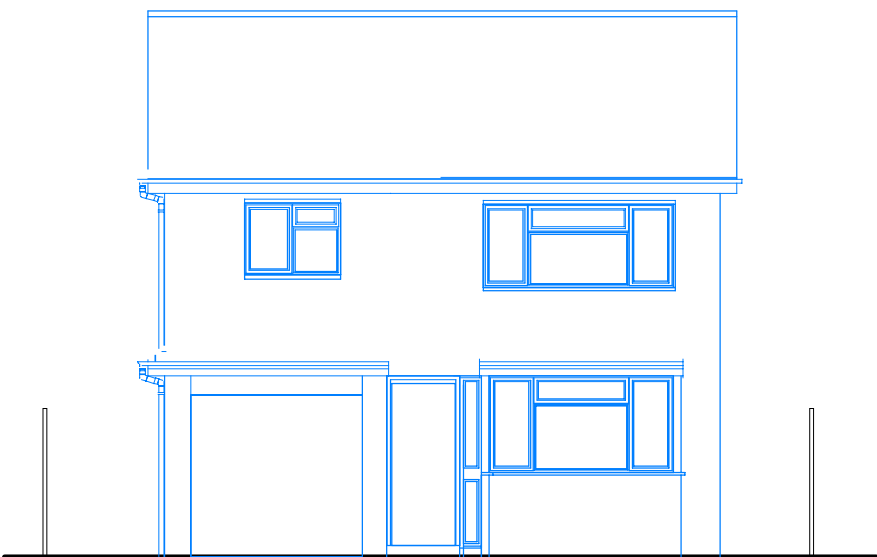


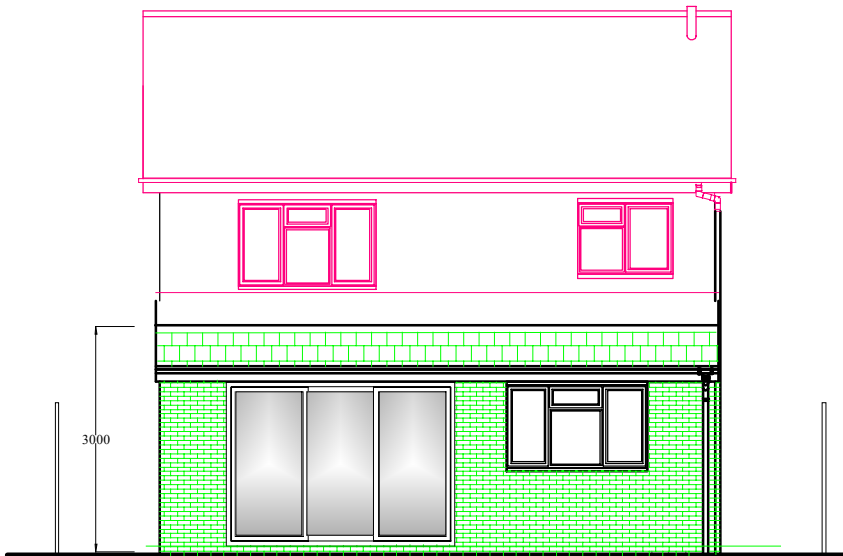


FRONT ELEVATION N

 


REAR ELEVATION S

 

FLANK ELEVATION E

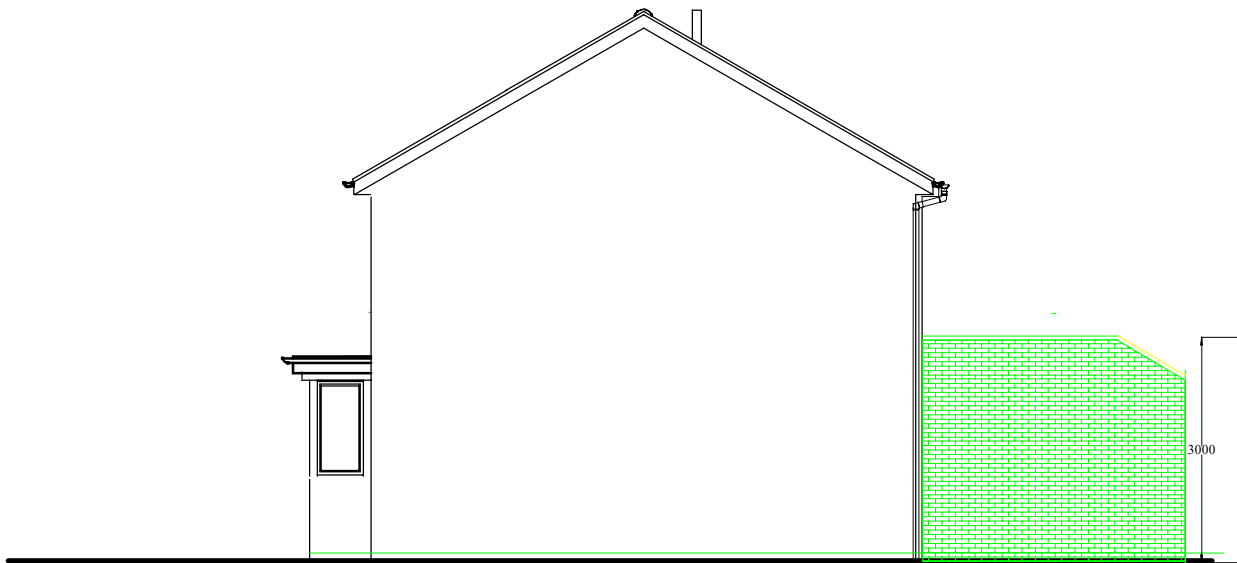

FLANK ELEVATION W

 

DO NOT SCALE DRAWINGS, USE DIMENSIONS IF IN DOUBT ASK DRAWINGS ARE PRODUCED ON THE BASIS THAT THEY ARE SUFFICIENT FOR COMPETENT PROFESSIONALS AND CONTRACTORS				REV		DATE	DESCRIPTION
THE CONTRACTOR IS RESPONSIBLE FOR ALL TEMPORARY WORKS AND THE STABILITY OF THE NEW AND EXISTING BUILDINGS WHILE THE WORKS ARE PROCEEDING. THE CONTRACTOR MUST ENSURE THAT ADEQUATE RISK ASSESSMENTS AND SAFETY MEASURES HAVE BEEN TAKEN.		DO NOT SCALE DIMENSIONS OFF DRAWINGS (EXCEPT FOR PLANNING APPLICATION PURPOSES). IF THEY COULD NOT BE SHOWN CALCULATE FROM OTHERS. FOR CRITICAL REQUIREMENTS AND IN EXISTING BUILDINGS TAKE SITE DIMENSIONS. REFER TO ADS IF THERE ARE DISCREPANCIES.		ADS		This drawing is the sole copyright of ADS Ltd. Do not reproduce without written authority. A. D. S. Ltd. BUILDING ENGINEERS & SURVEYORS BROCKHAM HOUSE, 4 SMALLFIELD ROAD, HORLEY, RH6 9AU TEL: 01293 782670 MOB: 07876338893 EMAIL: INFO@ADSLTD.OFFICE.COM	
CDM REGULATIONS 2015 & PARTY WALL ETC. ACT 1996. CLIENTS AND CONTRACTORS ARE REMINDED THAT THE PROJECT IS WITHIN THE SCOPE OF THESE REGULATIONS. ADS LTD. ARE ENGAGED AS DESIGNER ONLY AND WILL NOT ACCEPT ANY LIABILITY FOR FAILURE OF THOSE PARTIES TO CARRY OUT THEIR DUTIES AS REQUIRED BY THESE STATUTES.		CLIENTMr & Mrs Caiger 6 Bramble Close Cophorne RH10 3QB PROJECT6 Bramble close Rear extension				DRAWINGSDRAWING NO. AUG 26PLN 04 PROPOSED ELEVATIONS SCALE1:100 REV	