

A3384 / 101 : EXISTING PLANS AND ELEVATIONS




EXISTING FRONT ELEVATION
1 : 100

EXISTING SIDE ELEVATION
1 : 100




EXISTING REAR ELEVATION
1 : 100


EXISTING SIDE ELEVATION
1 : 100

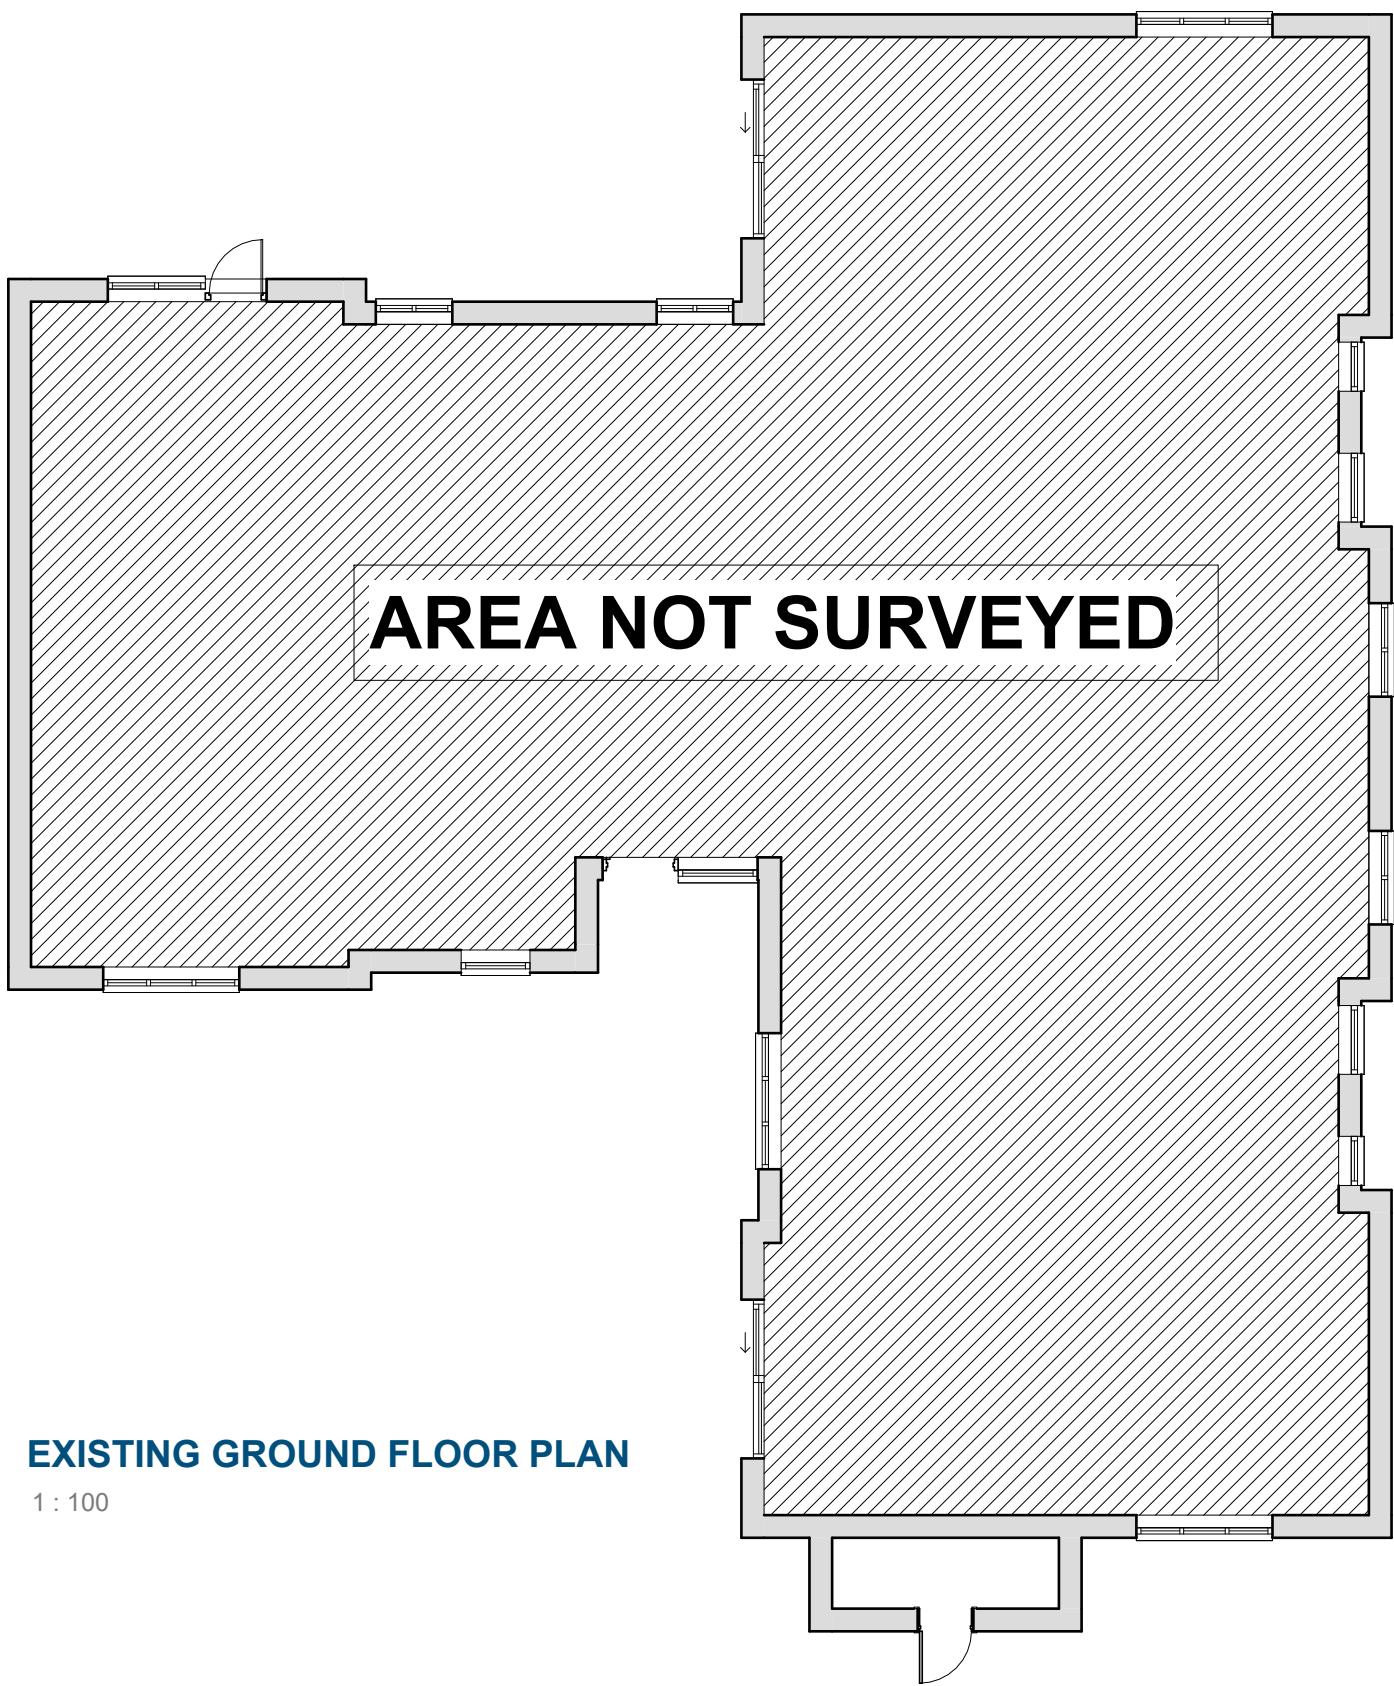


EXISTING GROUND FLOOR PLAN
1 : 100

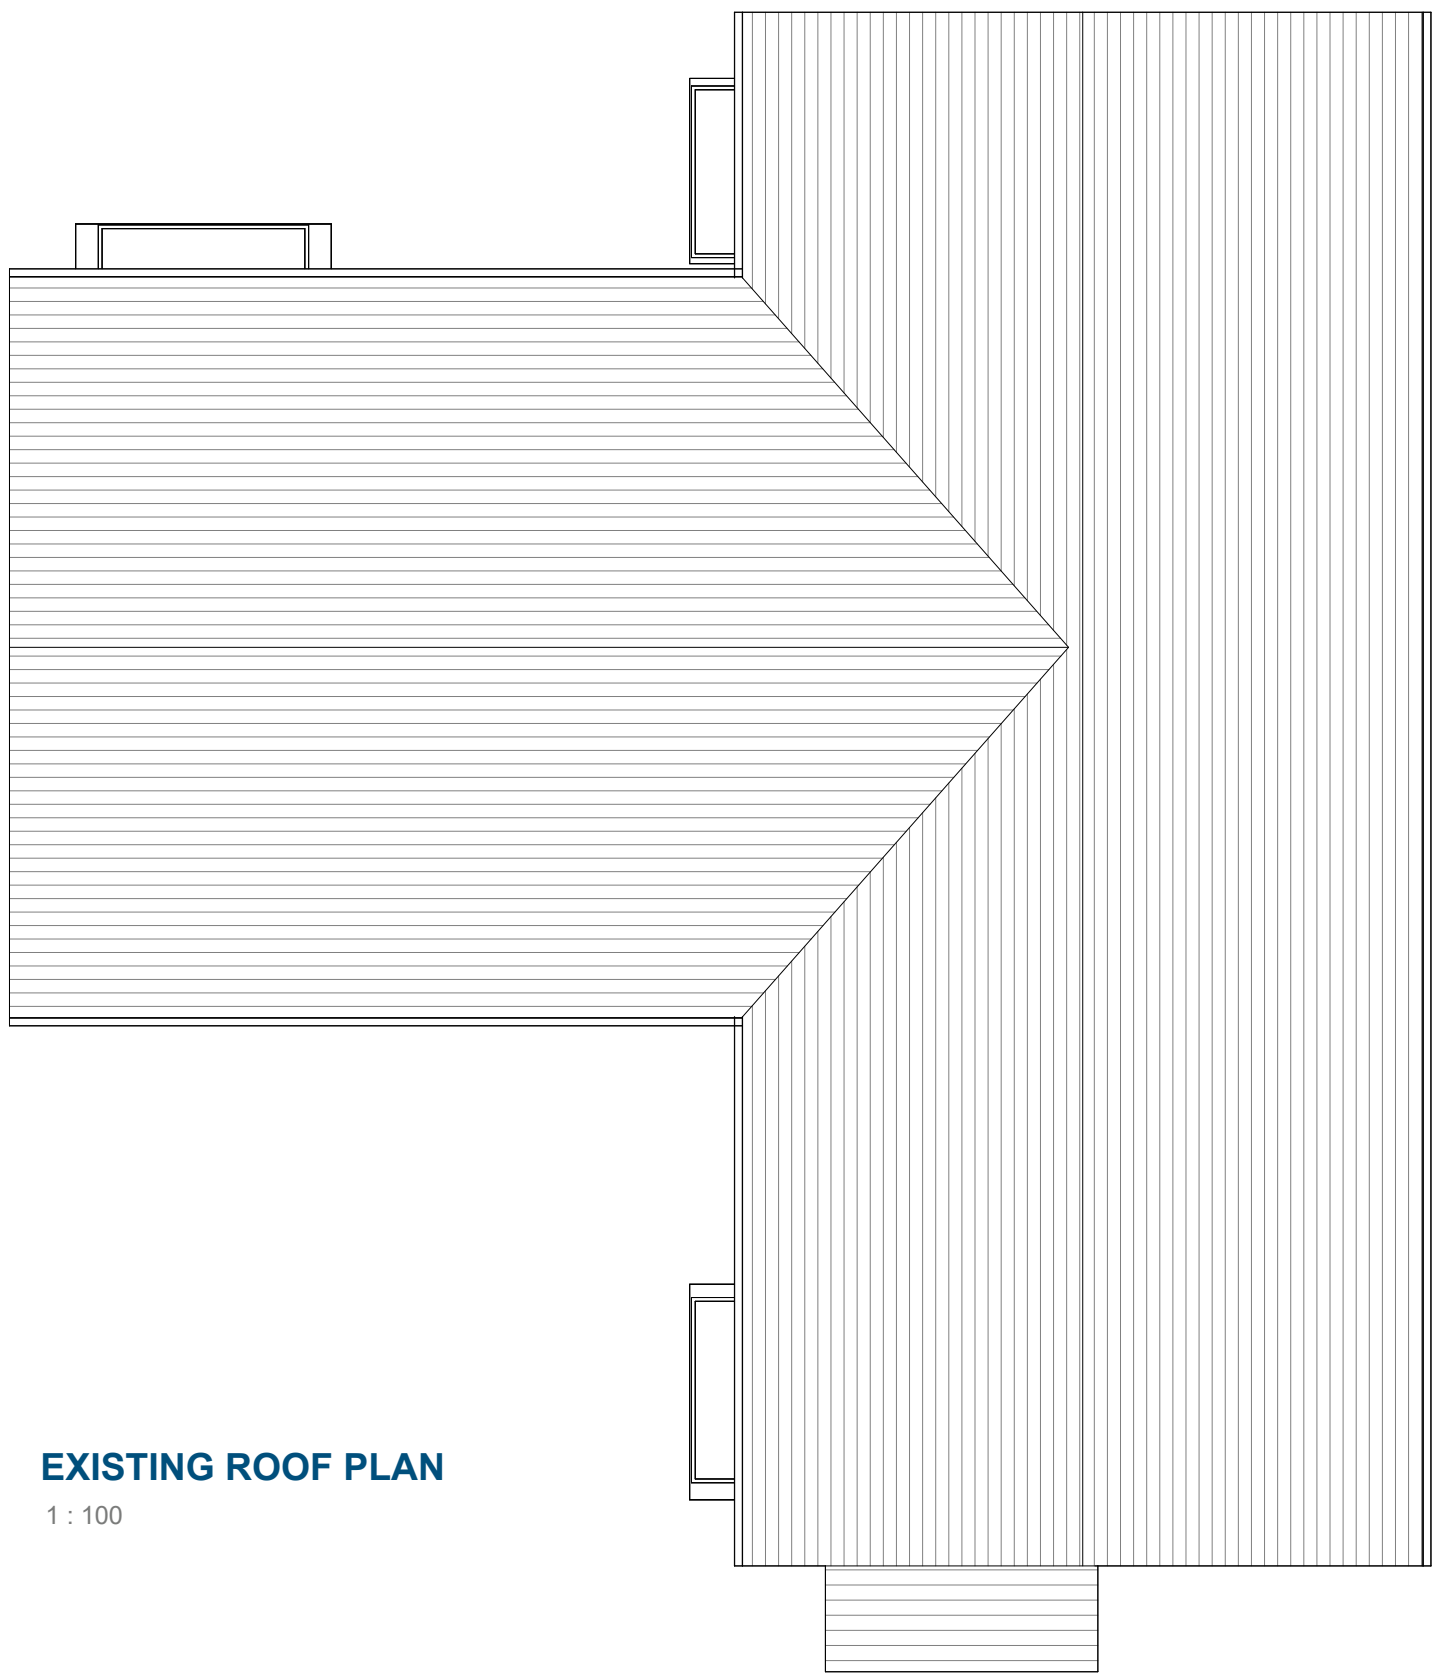

EXISTING ROOF PLAN
1 : 100

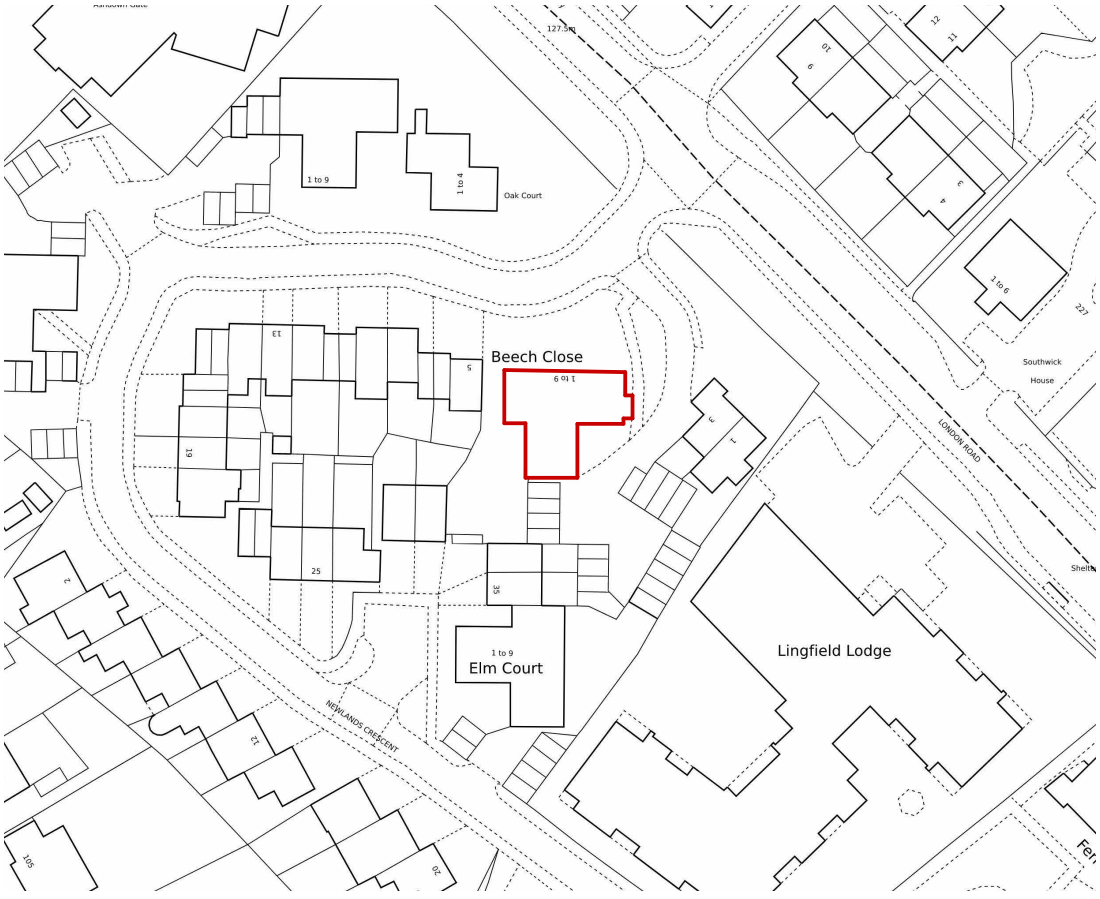

SITE LOCATION PLAN
1 : 1250

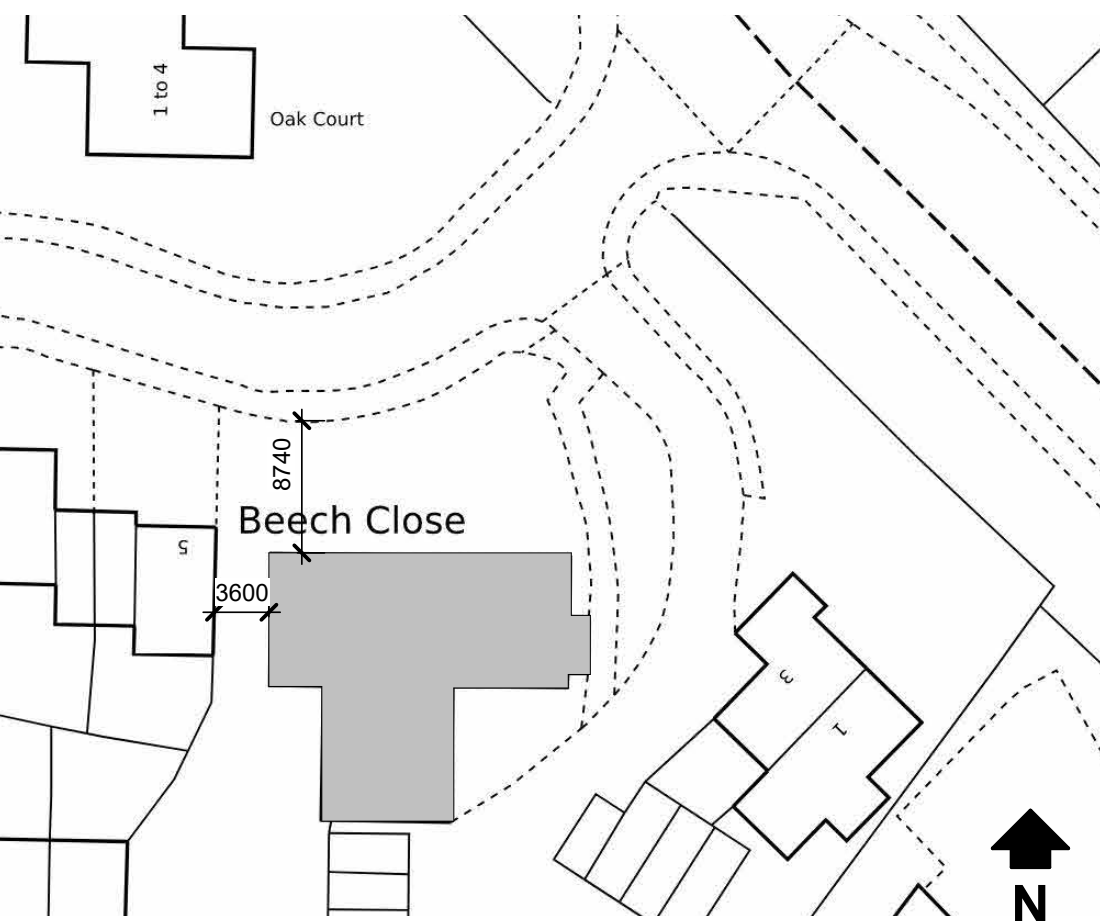



BLOCK PLAN
1 : 500

Notes

All dimensions to be verified on site before work commences.

Do not scale from this drawing for construction purposes.

All discrepancies to be notified to the Contract Administrator.

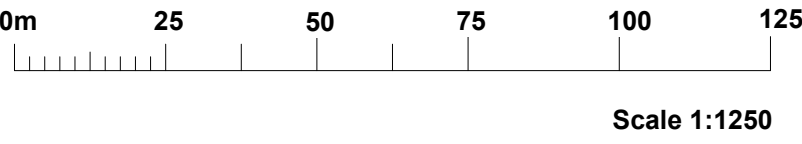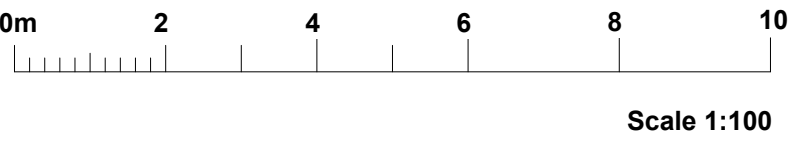

Rev	Date	Description
-----	------	-------------

Drawing Status: **PLANNING**

Sheet Size: **A1**



Alderton Associates
CHARTERED BUILDING SURVEYORS

3 Brassie Wood
Chelmsford
CM3 3FP

01245 460 222

aldertonassociates.co.uk

Client

Hastoe Housing Association

Site

Beech Close
Newlands Crescent, East Grinstead
RH19 1LJ

Project

Refurbishment

Date	Scale	Drawn	Checked
13/11/2025	As indicated	JC	LM

Title:

EXISTING PLANS AND ELEVATIONS

DWG No: **A3384 / 101**

Rev: