





South Elevation (Front)

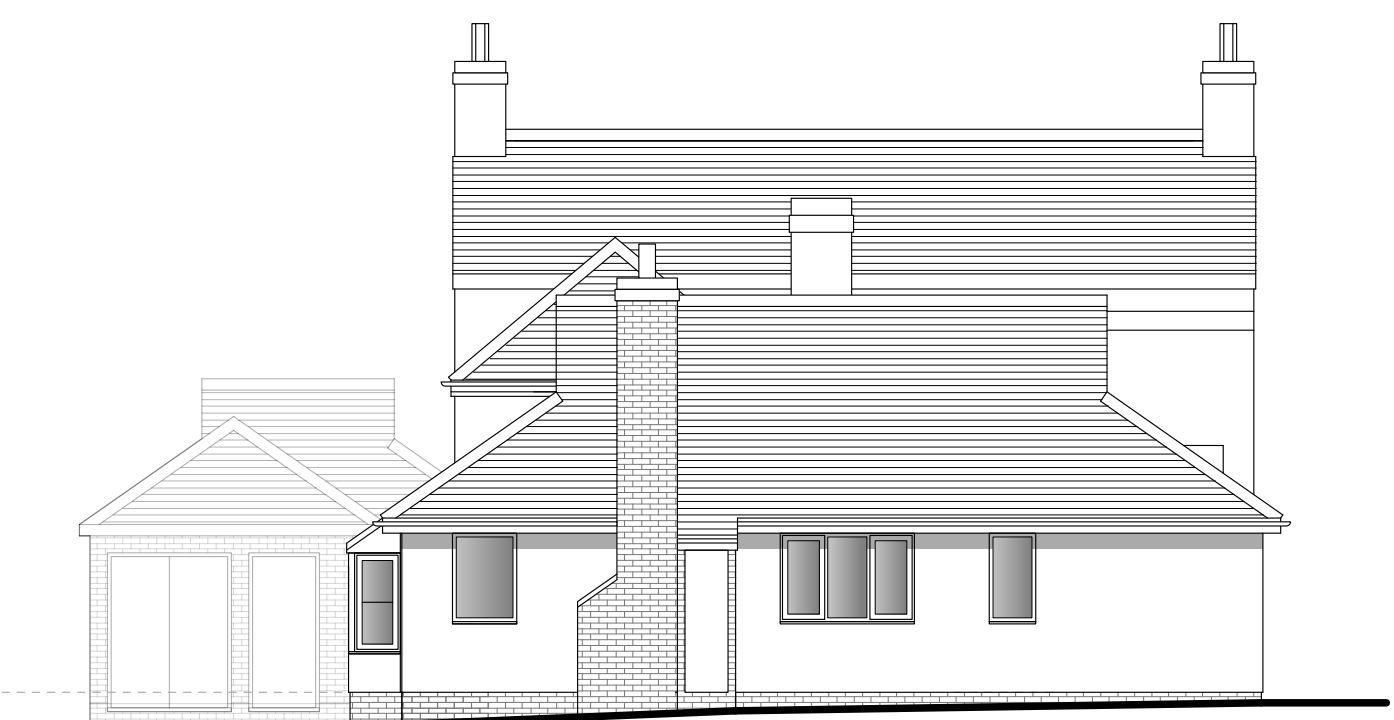

East Elevation (Side)



North Elevation (Rear)

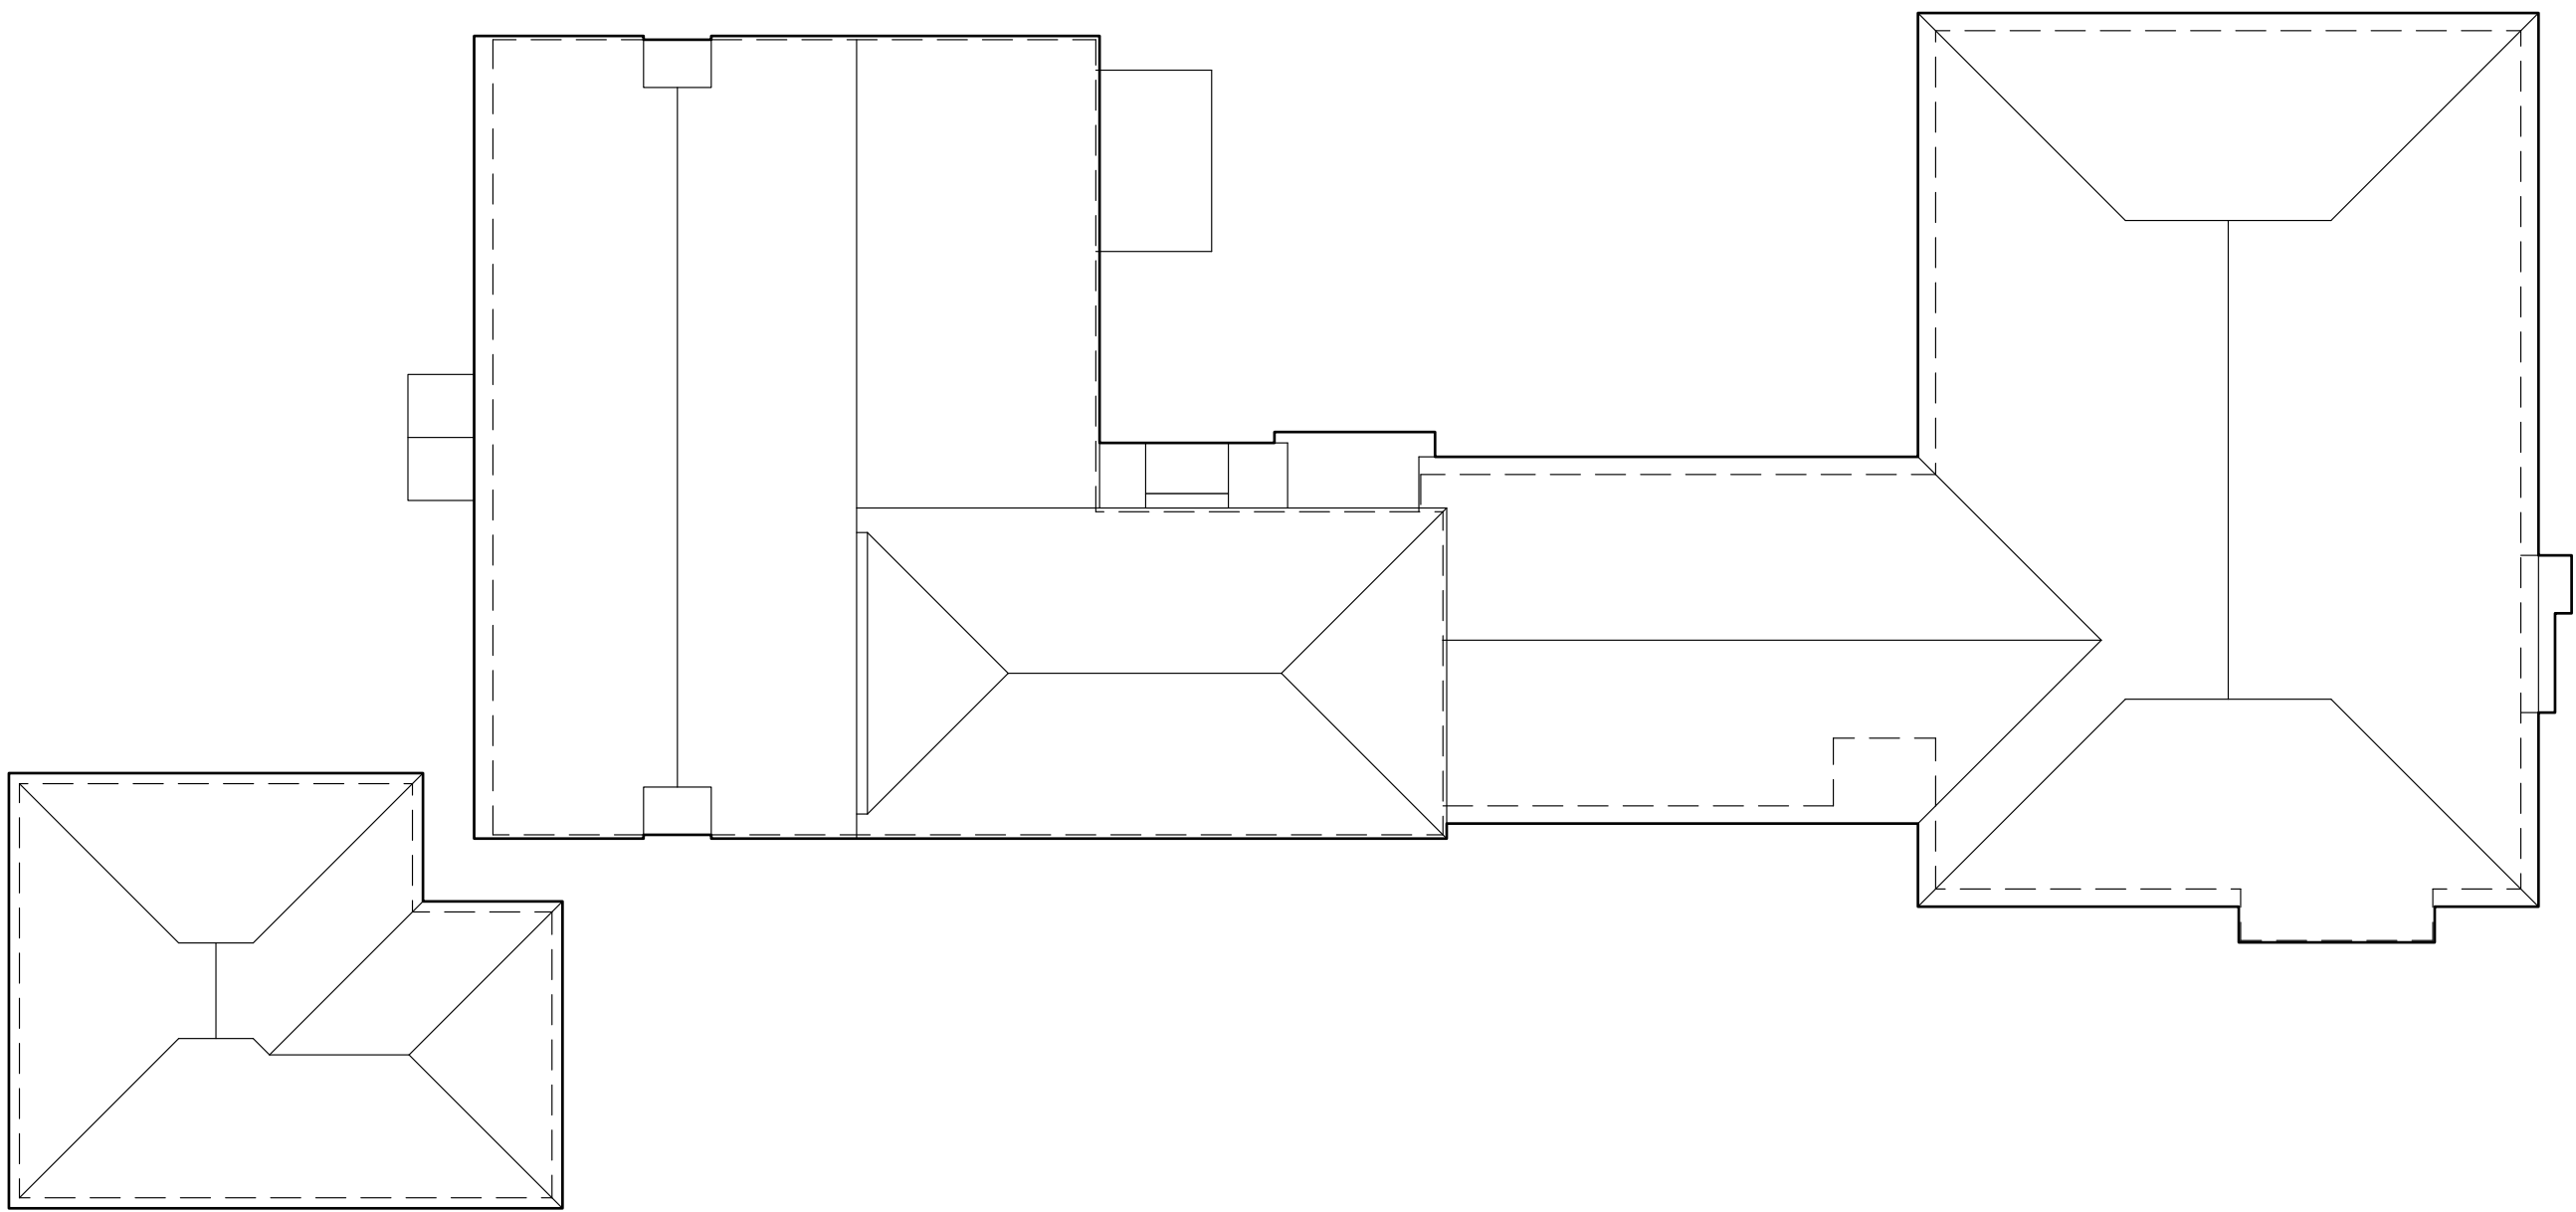

Roof Plan

Revisions
- 09/09/2026 First issue



CKA Architectural Ltd
36 Church Street, Eastbourne, BN21 1HS
01323 729516 ckaa.co.uk

Client

Project address

Broadhill Farmhouse
Ockley Lane
Keymer BN6 8PA

Project description

Single storey extension

Drawing title

Existing Elevations and Roof Plan

Scale 1:100 @ A1

Job N°

3538

Drawing N°

03

Revision

Existing Elevations and Roof Plan

