





South Elevation (Front)

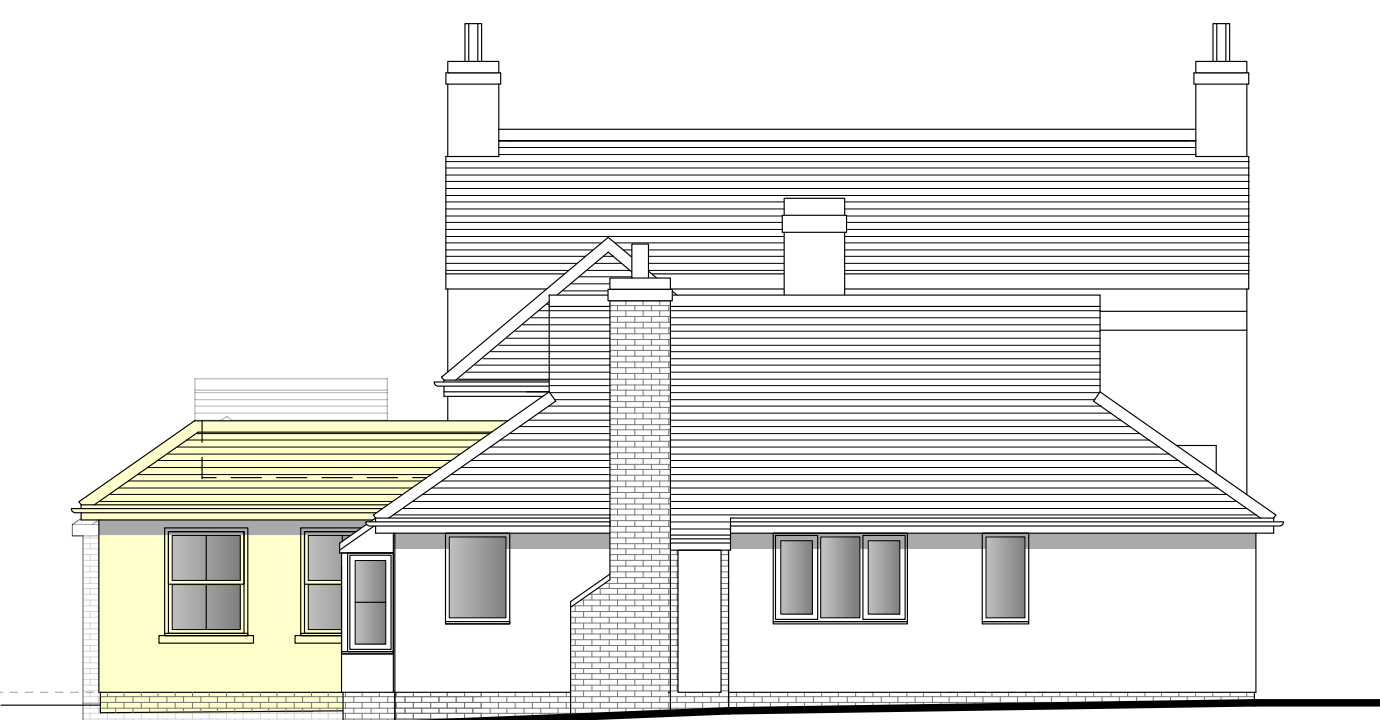

East Elevation (Side)



North Elevation (Rear)

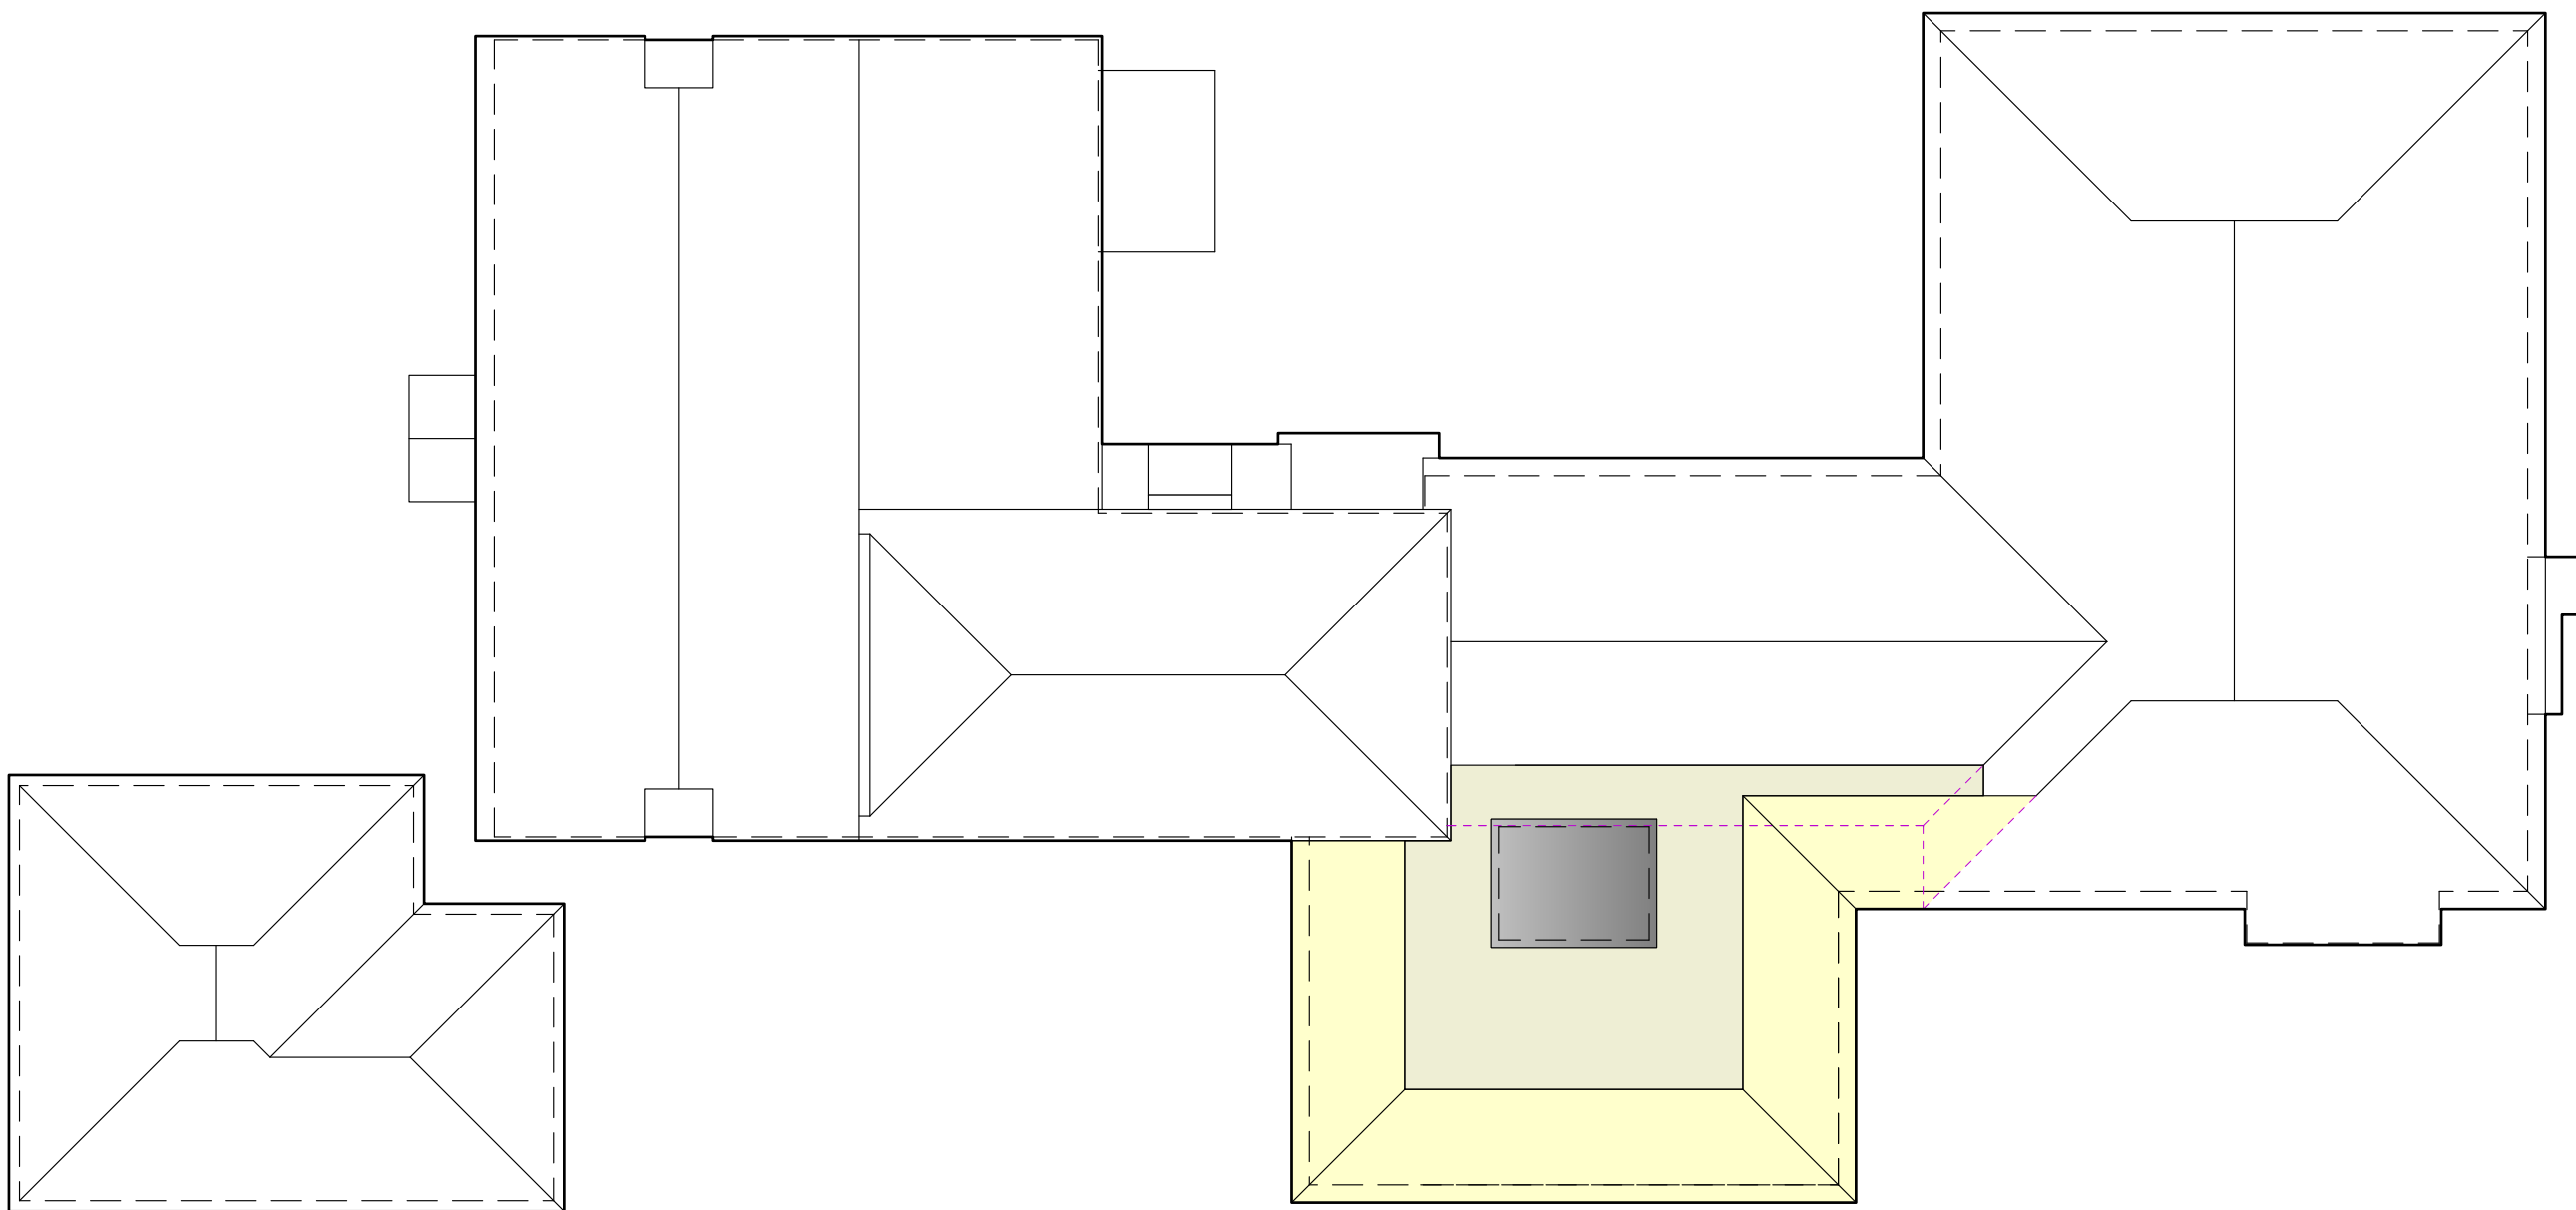

Roof Plan

Proposed Elevations and Roof Plan

Revisions

- 09/09/2026	First issue
A 08/09/2026	Updated
B 09/09/2026	Updated
C 09/09/2026	Updated



CKA Architectural Ltd
36 Church Street, Eastbourne, BN21 1HS
01323 729516 ckaa.co.uk

Client

Project address

Broadhill Farmhouse
Ockley Lane
Keymer BN6 8PA

Project description

Single storey extension

Drawing title

Proposed Elevations and Roof
Plan

Scale 1:100 @ A1

Job N°	Drawing N°	Revision
3538	05	C

