



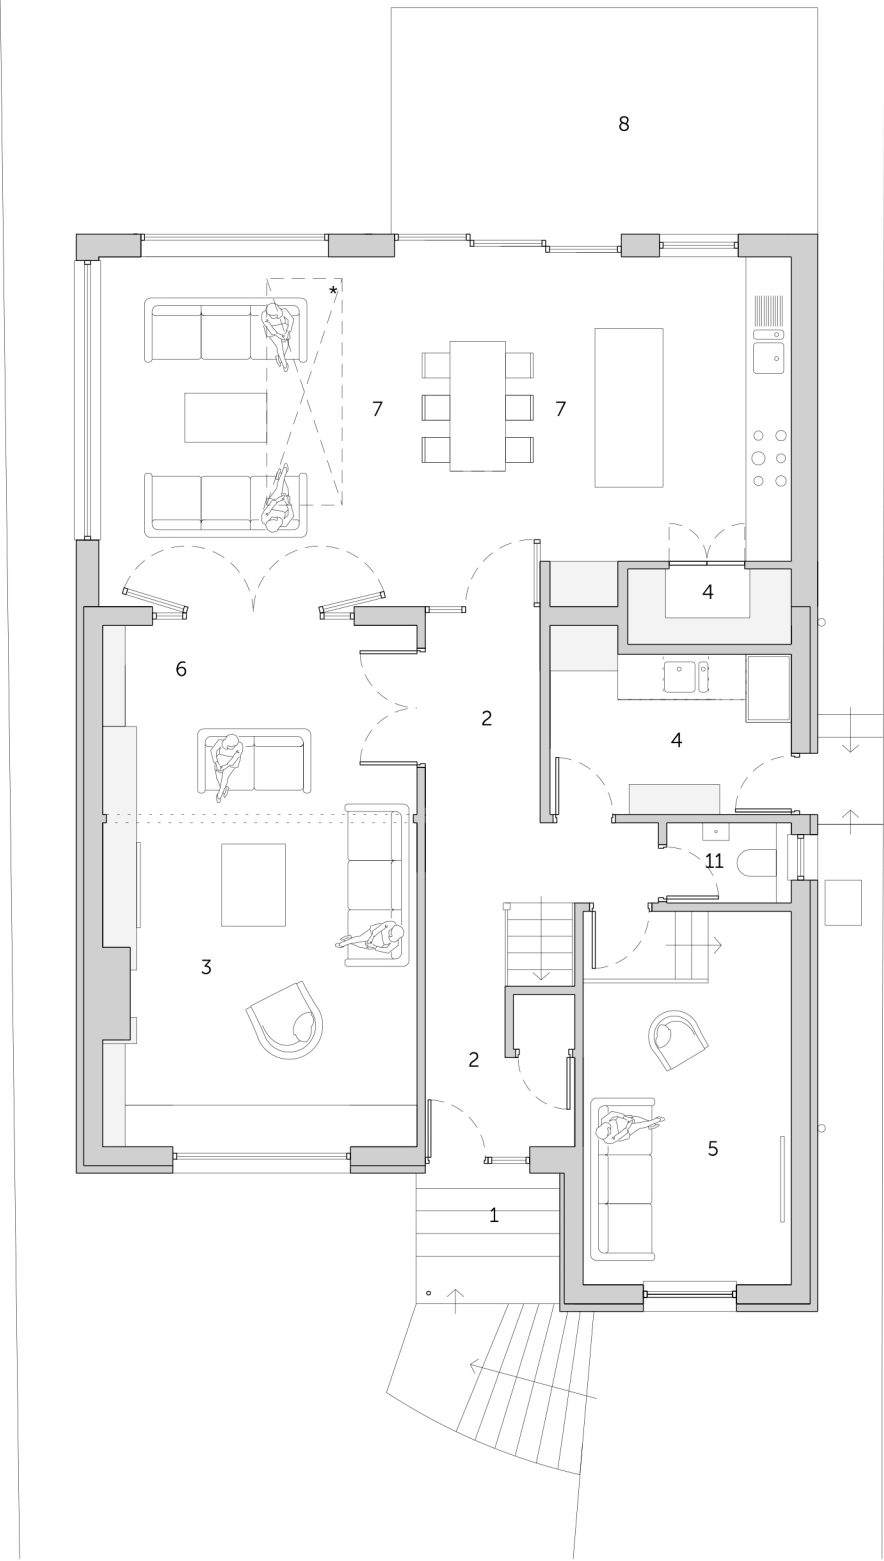

PROPOSED GROUND FLOOR PLAN 1:100

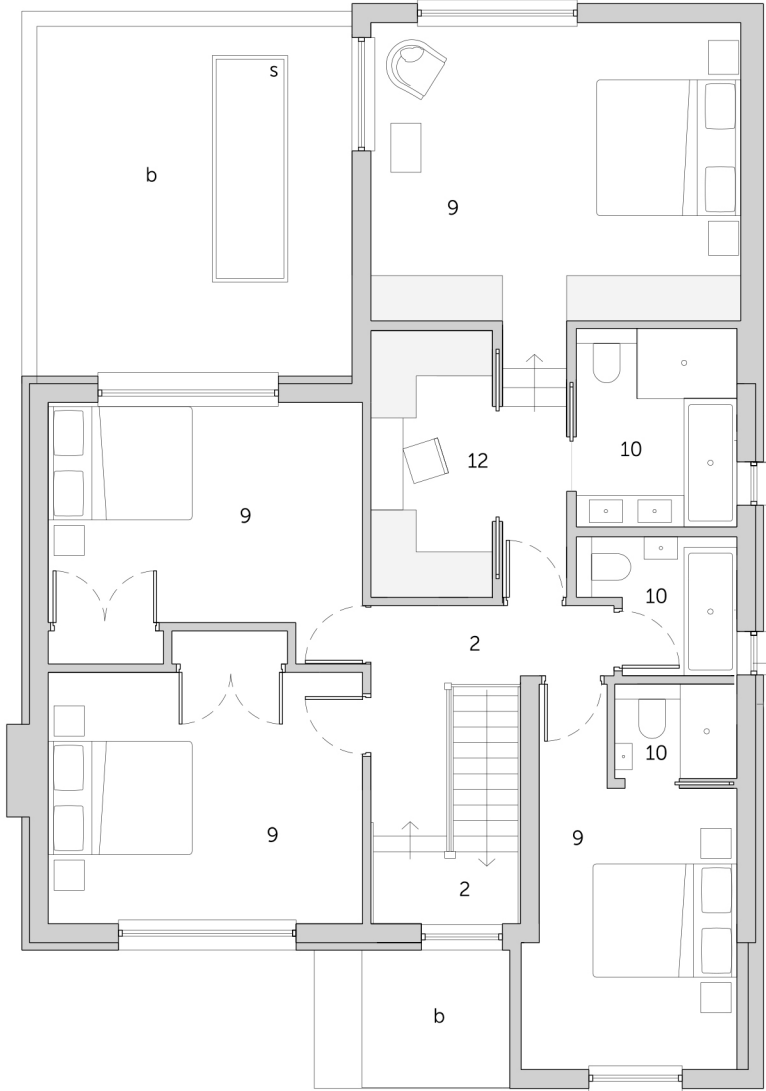

PROPOSED FIRST FLOOR PLAN 1:100

- 1

entrance porch
- 2

hallway / landing
- 3

reception
- 4

utility
- 5

tv room / games room
- 6

library
- 7

kitchen / dining
- 8

patio / terrace
- 9

bedroom
- 10

bathroom / en-suite
- 11

wc
- 12


dressing room
- *

skylight above
- a

tiles
- b

grp
- s

skylight

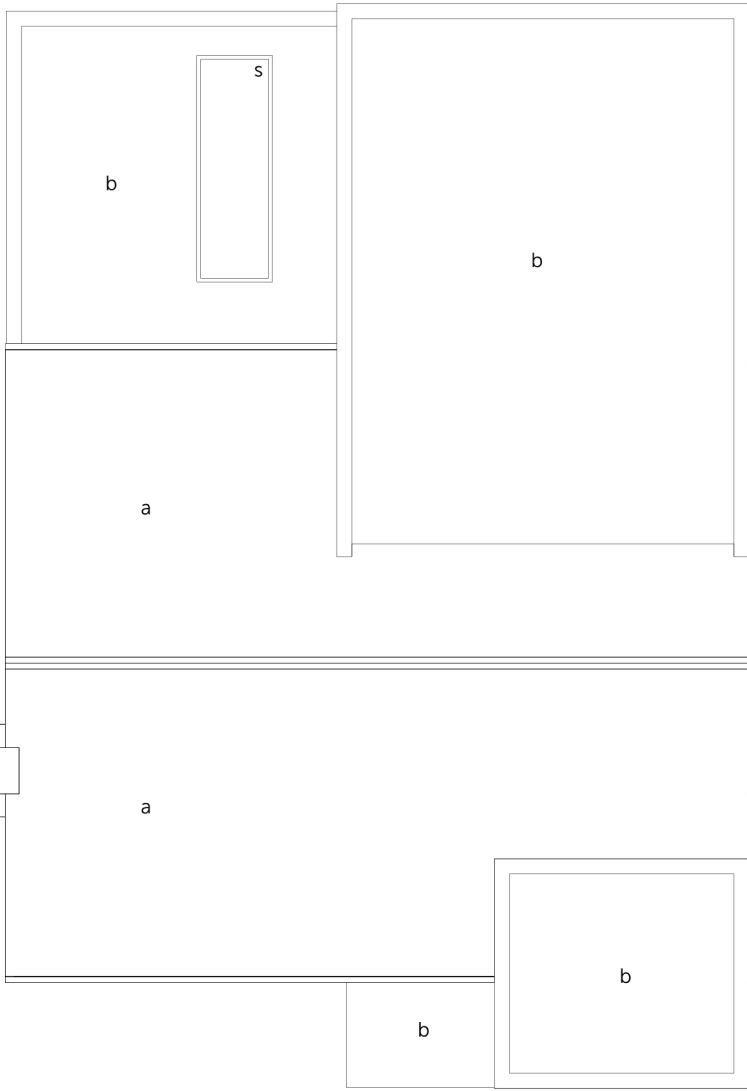

PROPOSED ROOF PLAN 1:100



Status: Householder Planning
Scale: 1:100 @ A3

NOTE: This drawing is to be scaled for planning purposes only

Dwg No: 0854 PR 01 - REV A
Drawing: Proposed Floor Plans

Date: May 2026

Project: Extensions and Alterations
Address: 38 Savill Road, Haywards Heath RH16 2NX

Client: A & P Birley

CONTEXT
// Architecture

Studio 1, 5a Priory Grove, London SW8 2PD
info@context-architecture.co.uk www.context-architecture.co.uk