



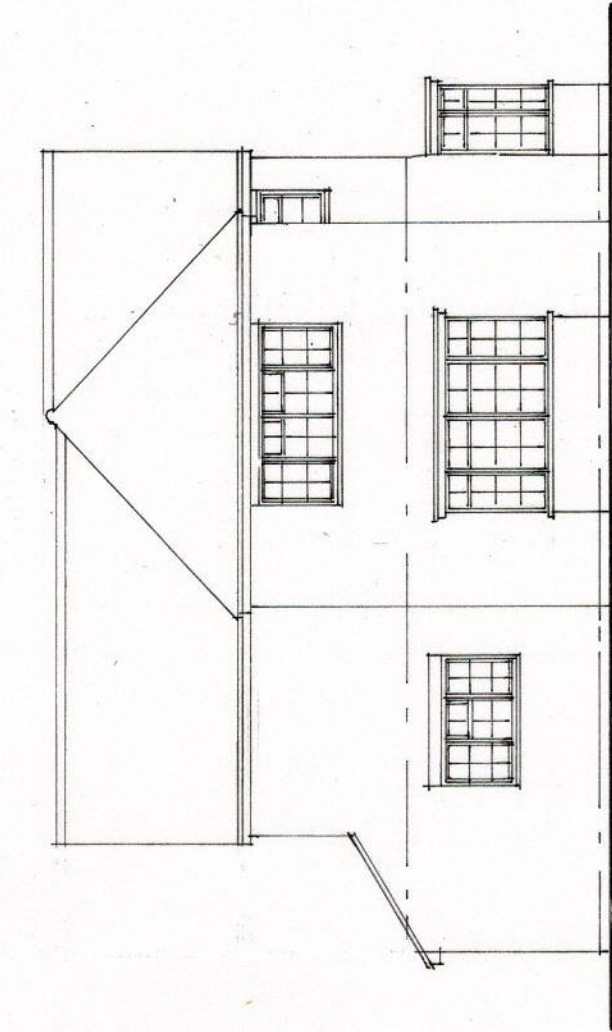

SIDE · SOUTH

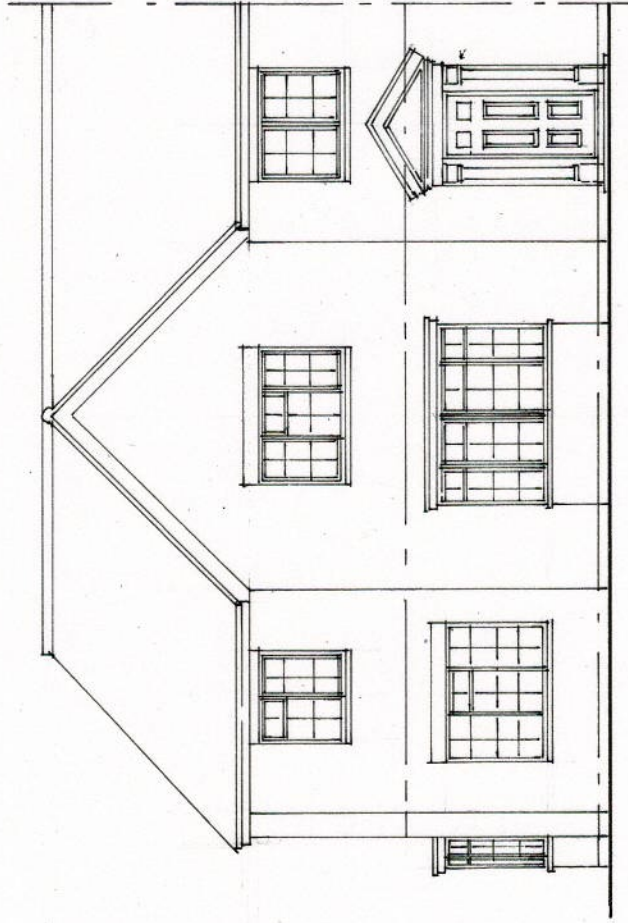

FRONT · EAST

Belmont Designs Practice Limited

37 Ashenground Road
Haywards Heath
West Sussex
RH16 4PS
email: james.belmontdesigns@btconnect.com

Architectural Practice

Client Ms H Gregg
Site Howdean
High Street
Cuckfield
RH17 5EL
Project Proposed replacement windows

Date June 2025
Scale 1:100 @ A3
Drawn JTM
Drawing No B.024.25.02

copyright and all
dimensions to be
checked prior to
commencement

Existing East & South Elevations

scale bar 1:100

