




Proposed New Dwelling floor plans 1:100 @ A4

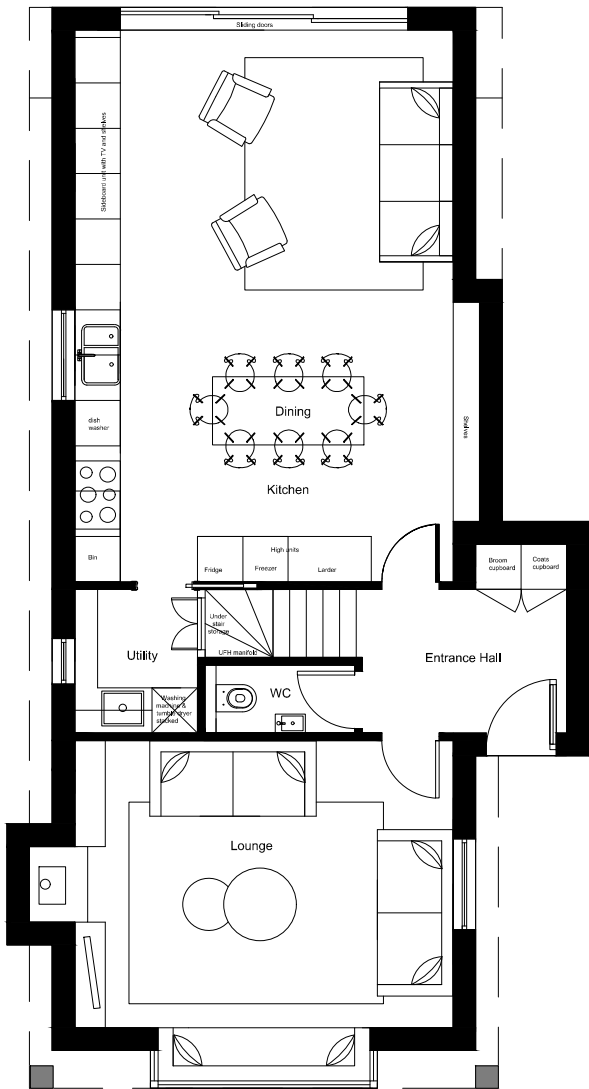

Ground floor

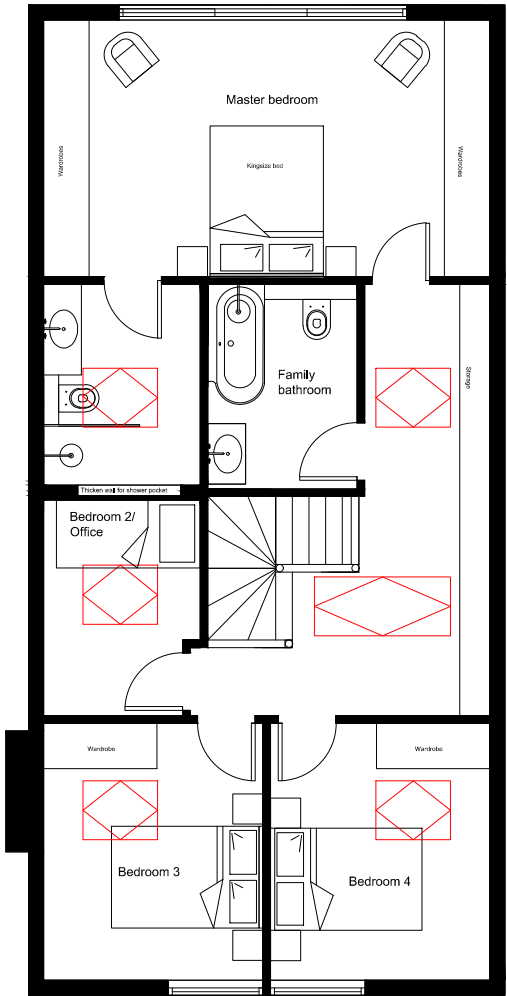

First floor

 



KATIE ELIZABETH
3 West Common, Lindfield Haywards Heath RH16 2AE
Tel: 07812589094 | e-mail: info@katieelizabethdesign.com
www.katieelizabethdesign.com

Client: Mr & Mrs Knight		
Site Address: 3 West Common Lindfield Haywards Heath RH16 2AE		
Drawing Title: Proposed - New dwelling		
Date: 03.12.24	Drawing No: 1	Revision: 02
Drawn by: KK	Scale: 1:100 @ A4	

Note: No dimensions are to be scaled from this drawing. All dimensions stated must be checked on site. Errors, discrepancies and inconsistencies must be notified to the Contract Administrator immediately.