


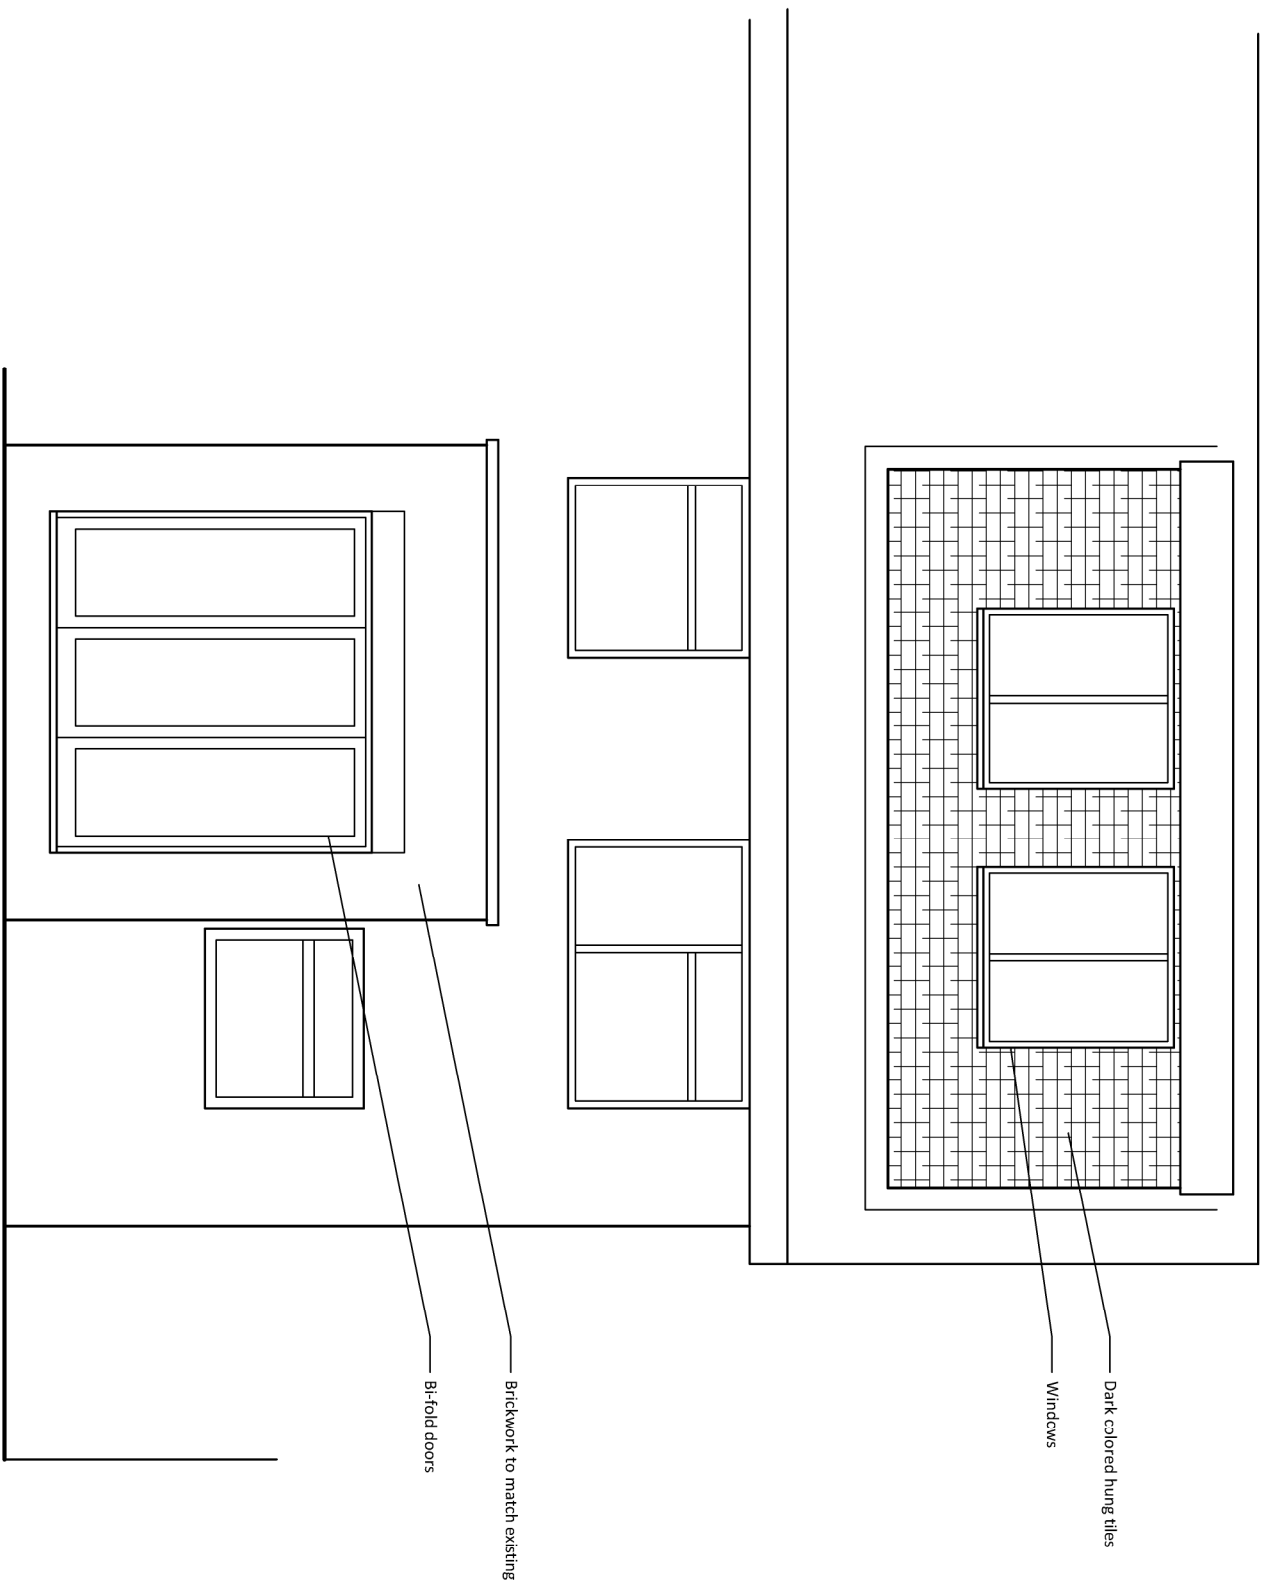

Client:
Mr A Williams
Project:
143 Priory Way,
Haywards Heath,
RH16 3NS
Drawing:
Proposed Rear Elevation

PLANNING

Drawing Number	Date
0069-001-312 Rev A	March 2025
Scale	Paper Size
1:50	A3
Drawn	Checked
JT	JT

E-mail info@jtalimited.co.uk
Telephone 07956 870 019
Web www.jtalimited.co.uk

Web www.jtalimilej.co.uk

Web www.jtalimilej.co.uk



Rev	23.05.25	Tiles included to dormer
Date/By	JT	
Revision Note		

in England and Wales with registered number 1370771 whose registered office is at 56 Condon Avenue, Haywards Heath, RH12 5LF