



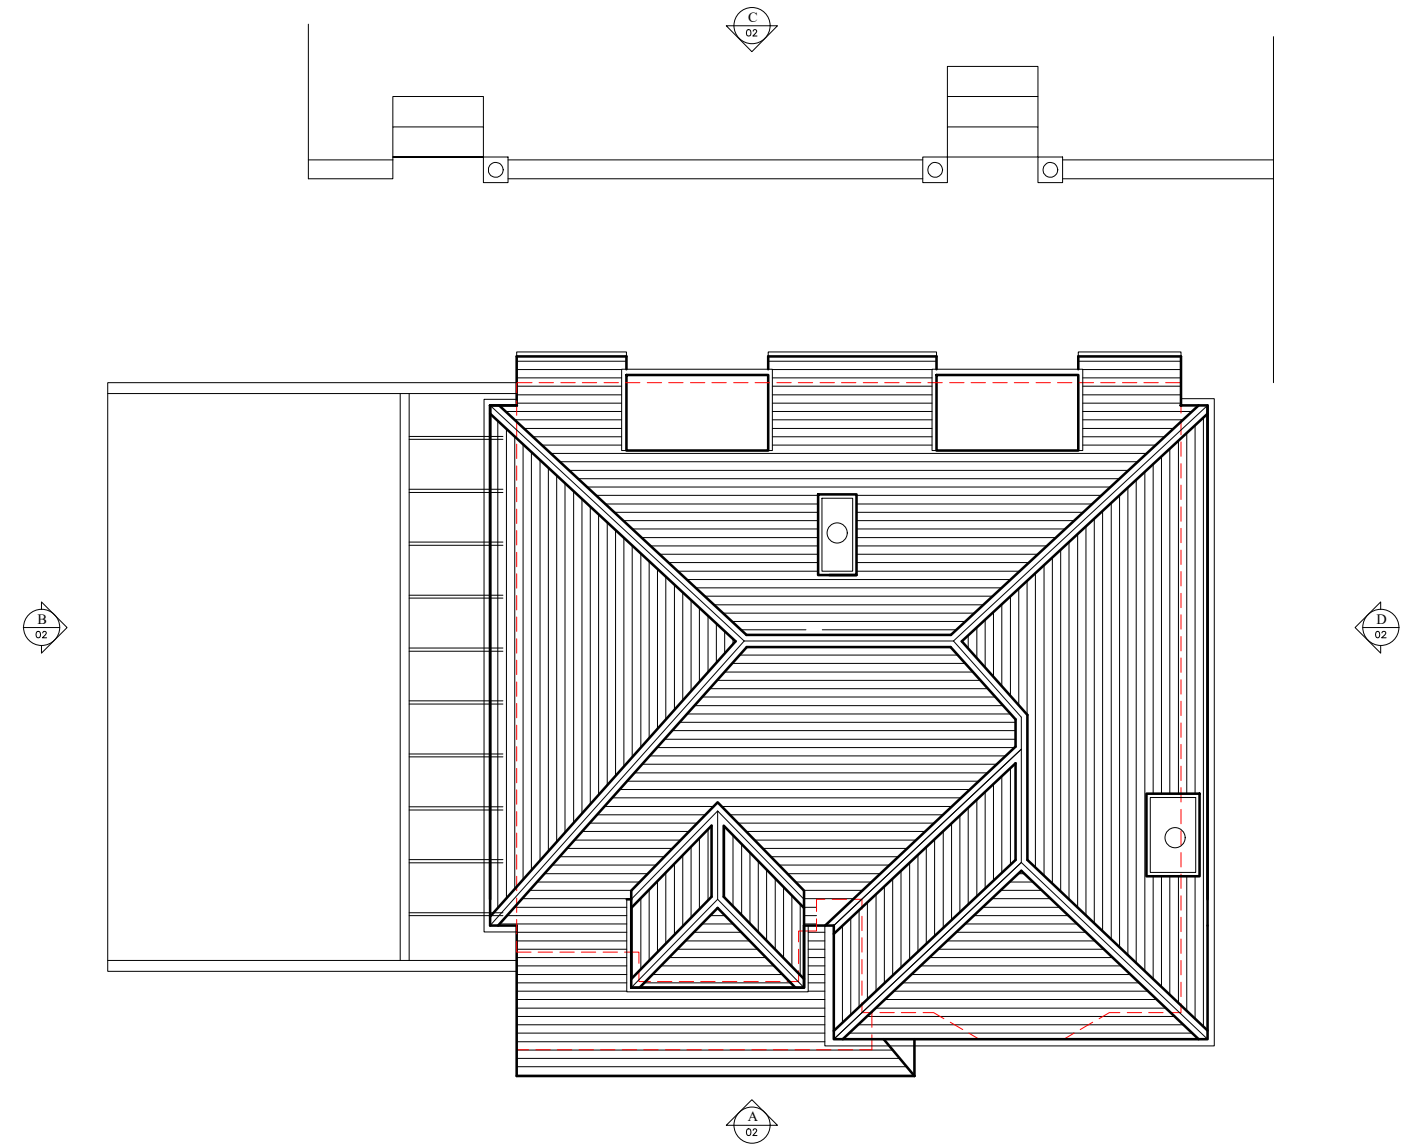

Existing Roof Plan

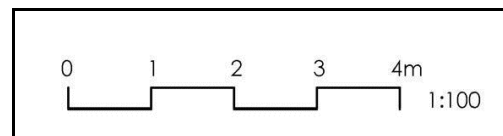

PLANNING DRAWING



Title Existing Roof Plan				SARAH BREEZE RIBA	
Drawn by SB		Checked by YM&AM		Client Yulia Mukhametshina	
Scale A3 @ 1:100		Date 22/05/2025		Project 29 Wickham Way Haywards Heath West Sussex RH16 1UJ	
Project no. BA208	Dwg. no. 01	Revision --	Prelim.		