



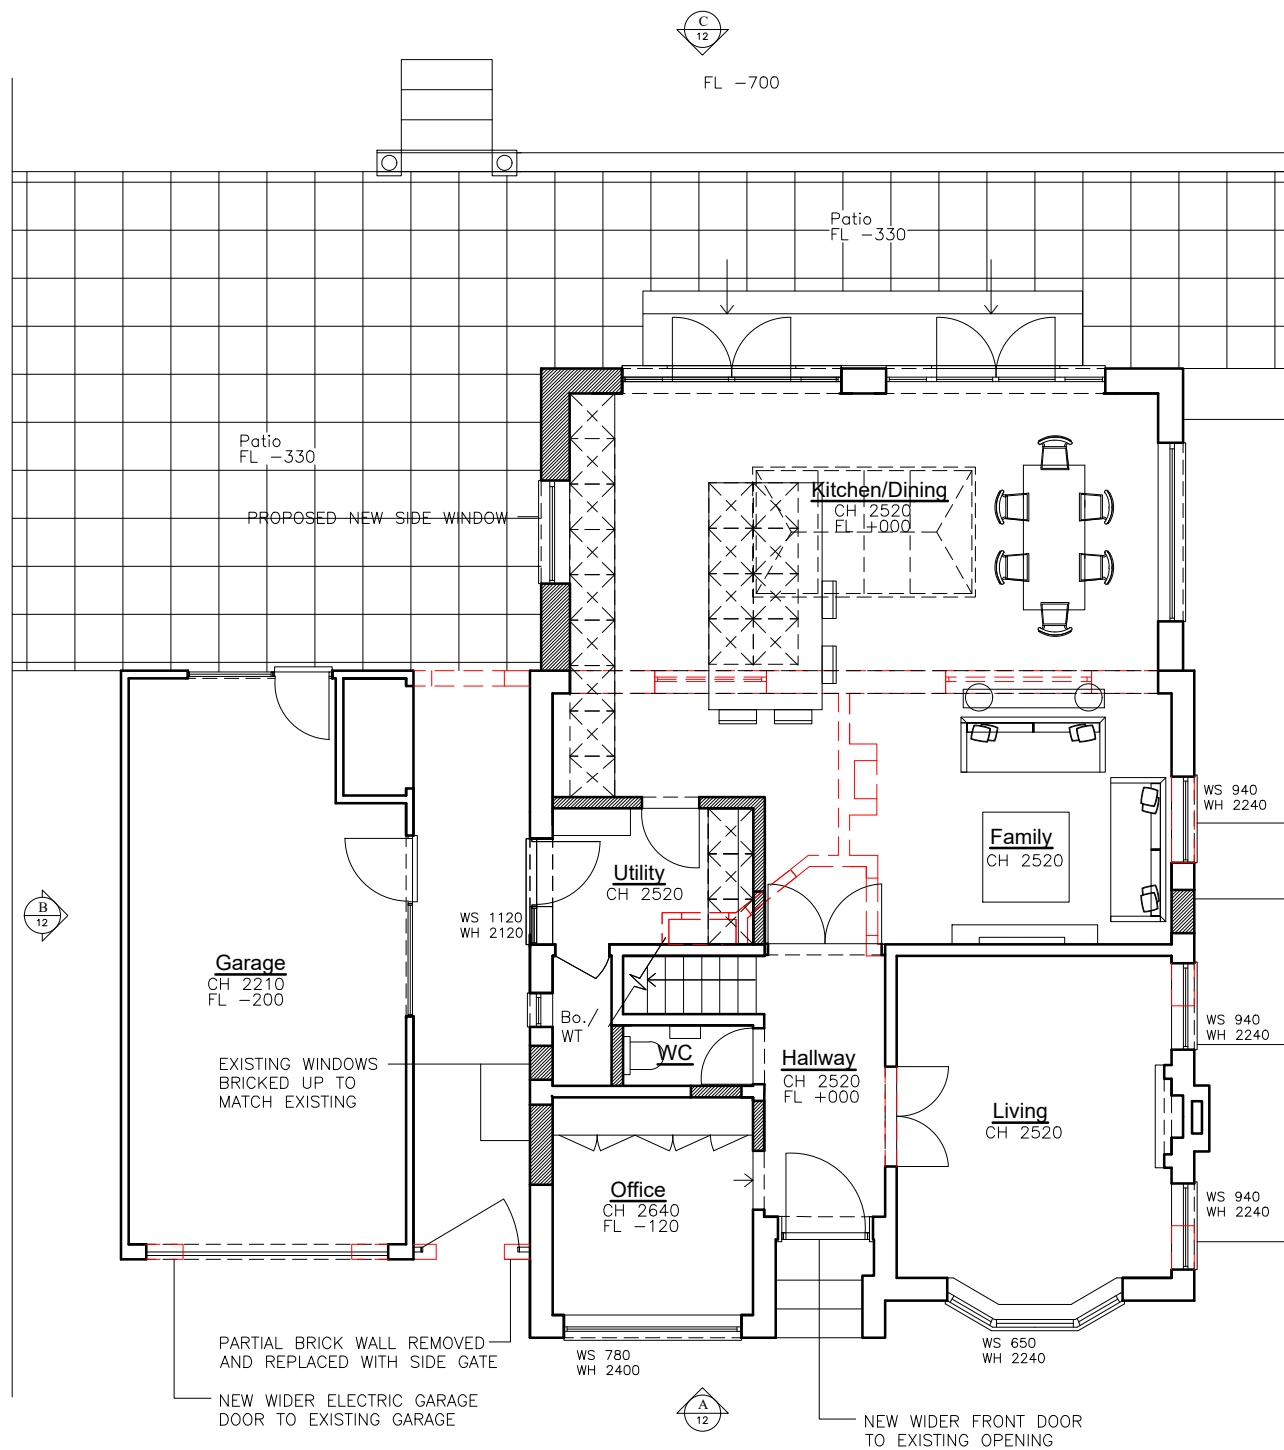

Proposed Ground Floor Plan

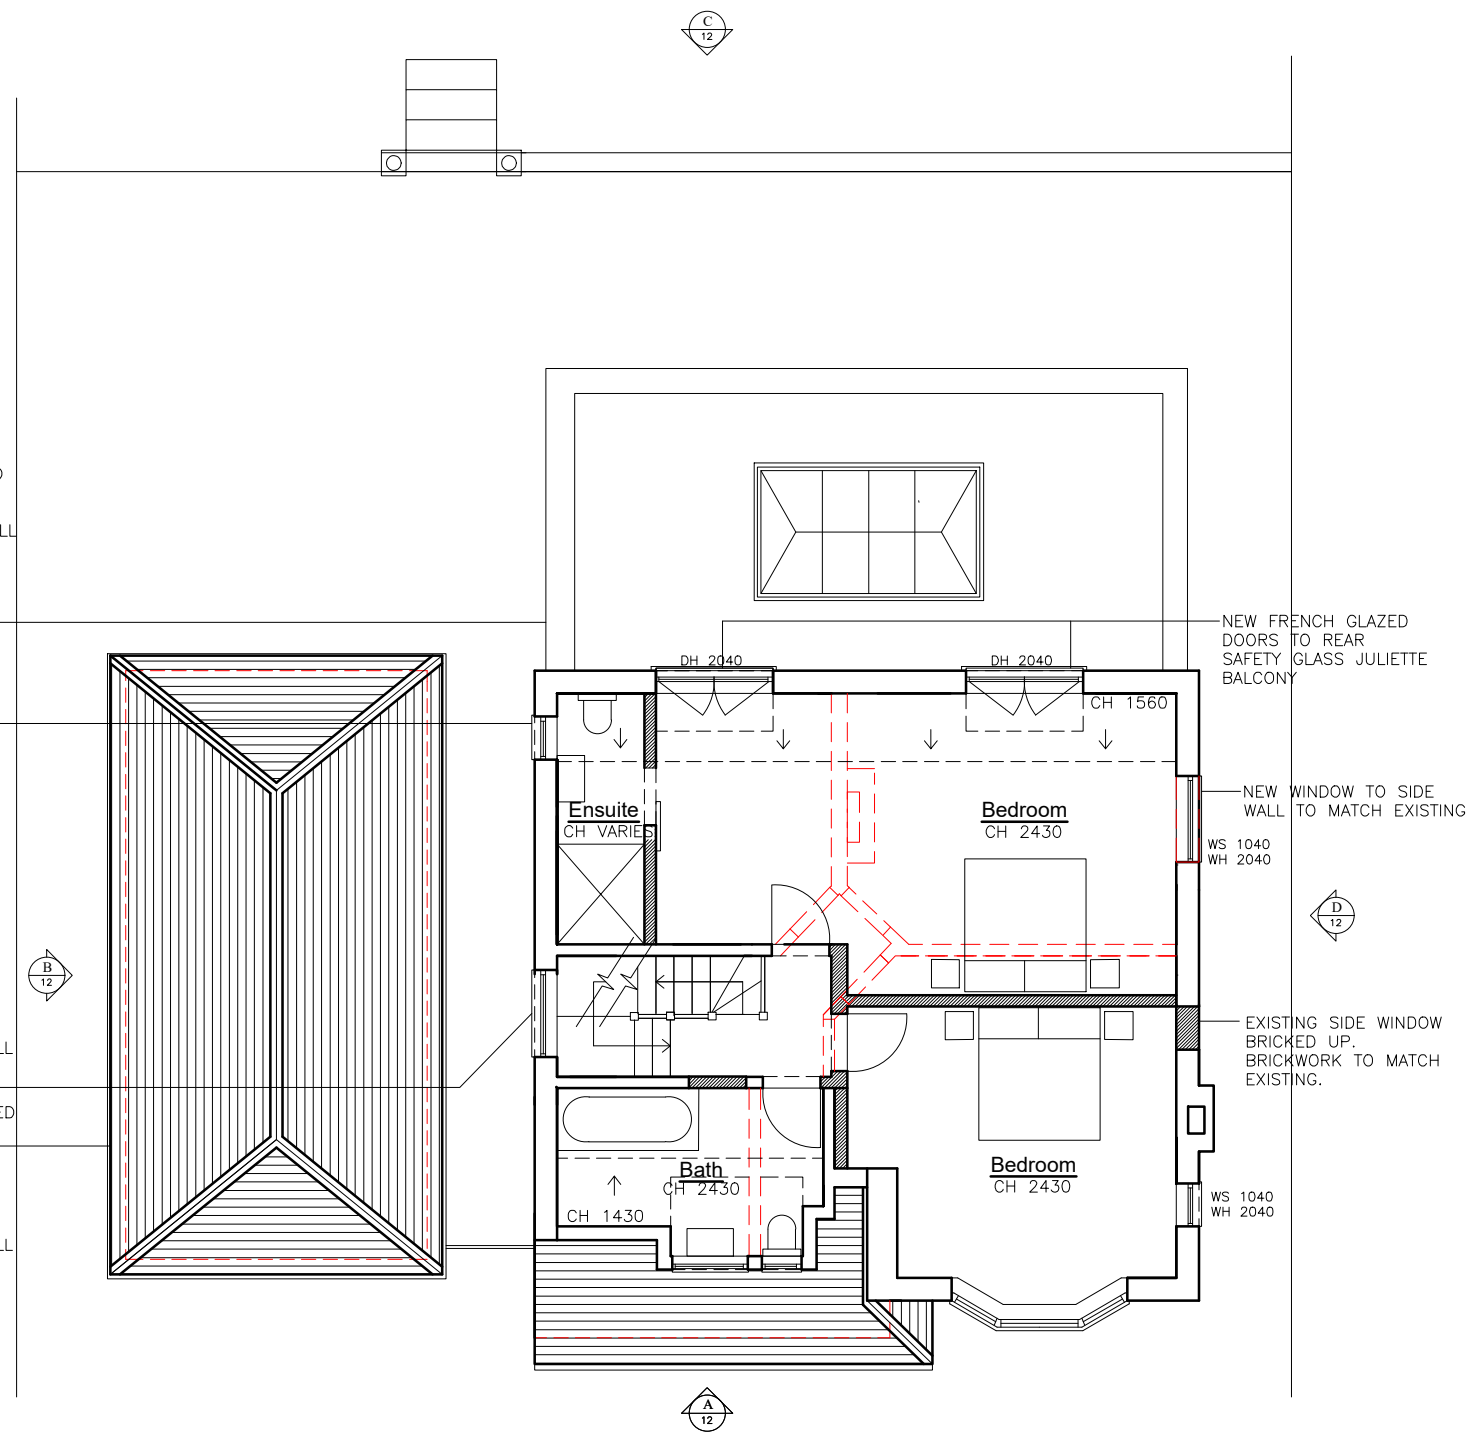


Proposed First Floor Plan

--- PROPOSED DEMOLITION

■ PROPOSED NEW INTERNAL & EXTERNAL WALLS



PLANNING DRAWING

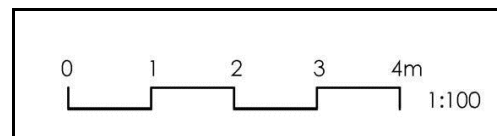

Title Proposed Ground & First Floor Plan				SARAH BREEZE RIBA			
Drawn by SB		Checked by YM&AM		Client Yulia Mukhametshina			
Scale A3 @ 1:100		Date 26/05/2025		Project 29 Wickham Way Haywards Heath West Sussex RH16 1UJ			
Project no.	Dwg. no.	Revision	Prelim.				
BA208	10	--					