



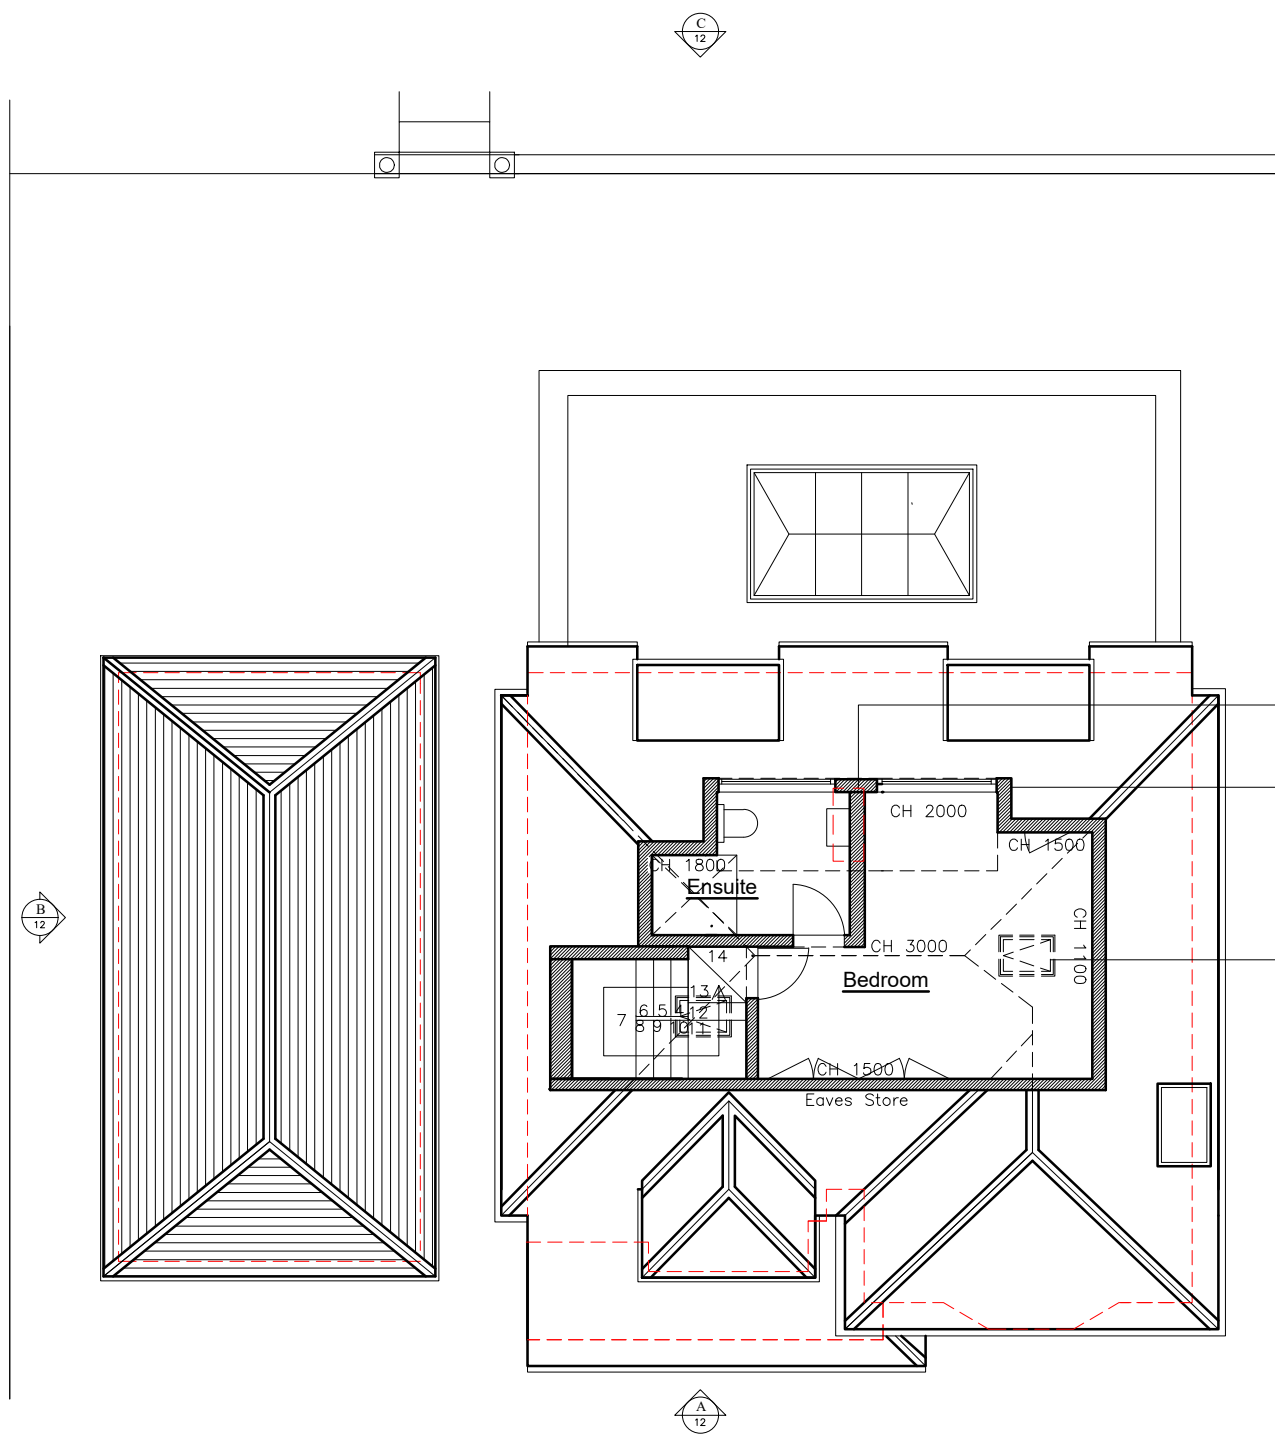


Proposed Second Floor Plan

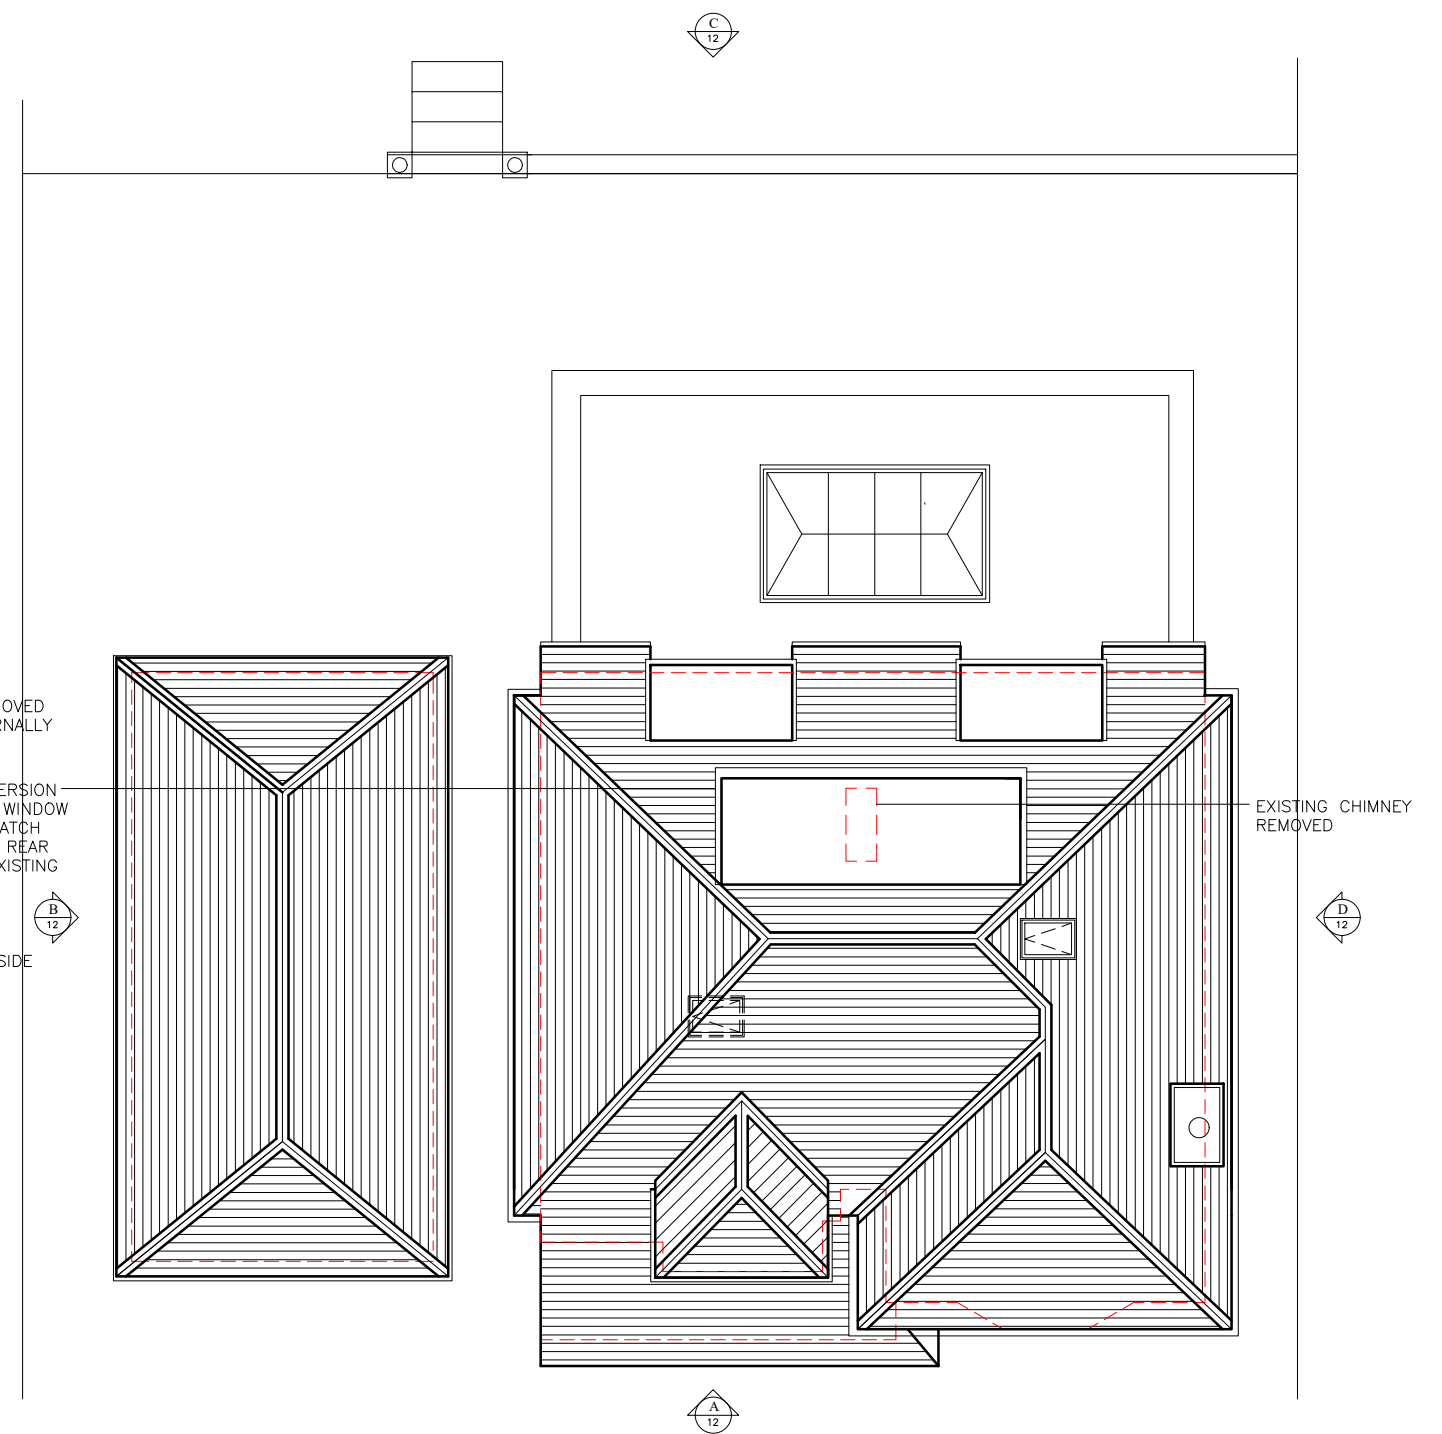


Proposed Roof Plan

--- PROPOSED DEMOLITION
--- PROPOSED NEW INTERNAL & EXTERNAL WALLS

 

PLANNING DRAWING

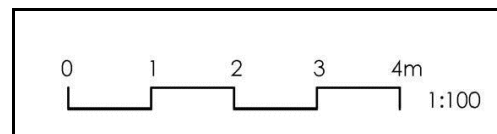

Title Proposed Second Floor & Roof Plan				SARAH BREEZE RIBA			
Drawn by SB		Checked by YM&AM		Client Yulia Mukhametshina			
Scale A3 @ 1:100		Date 27/05/2025		Project 29 Wickham Way Haywards Heath West Sussex RH16 1UJ			
Project no. BA208	Dwg. no. 11	Revision --	Prelim.				