



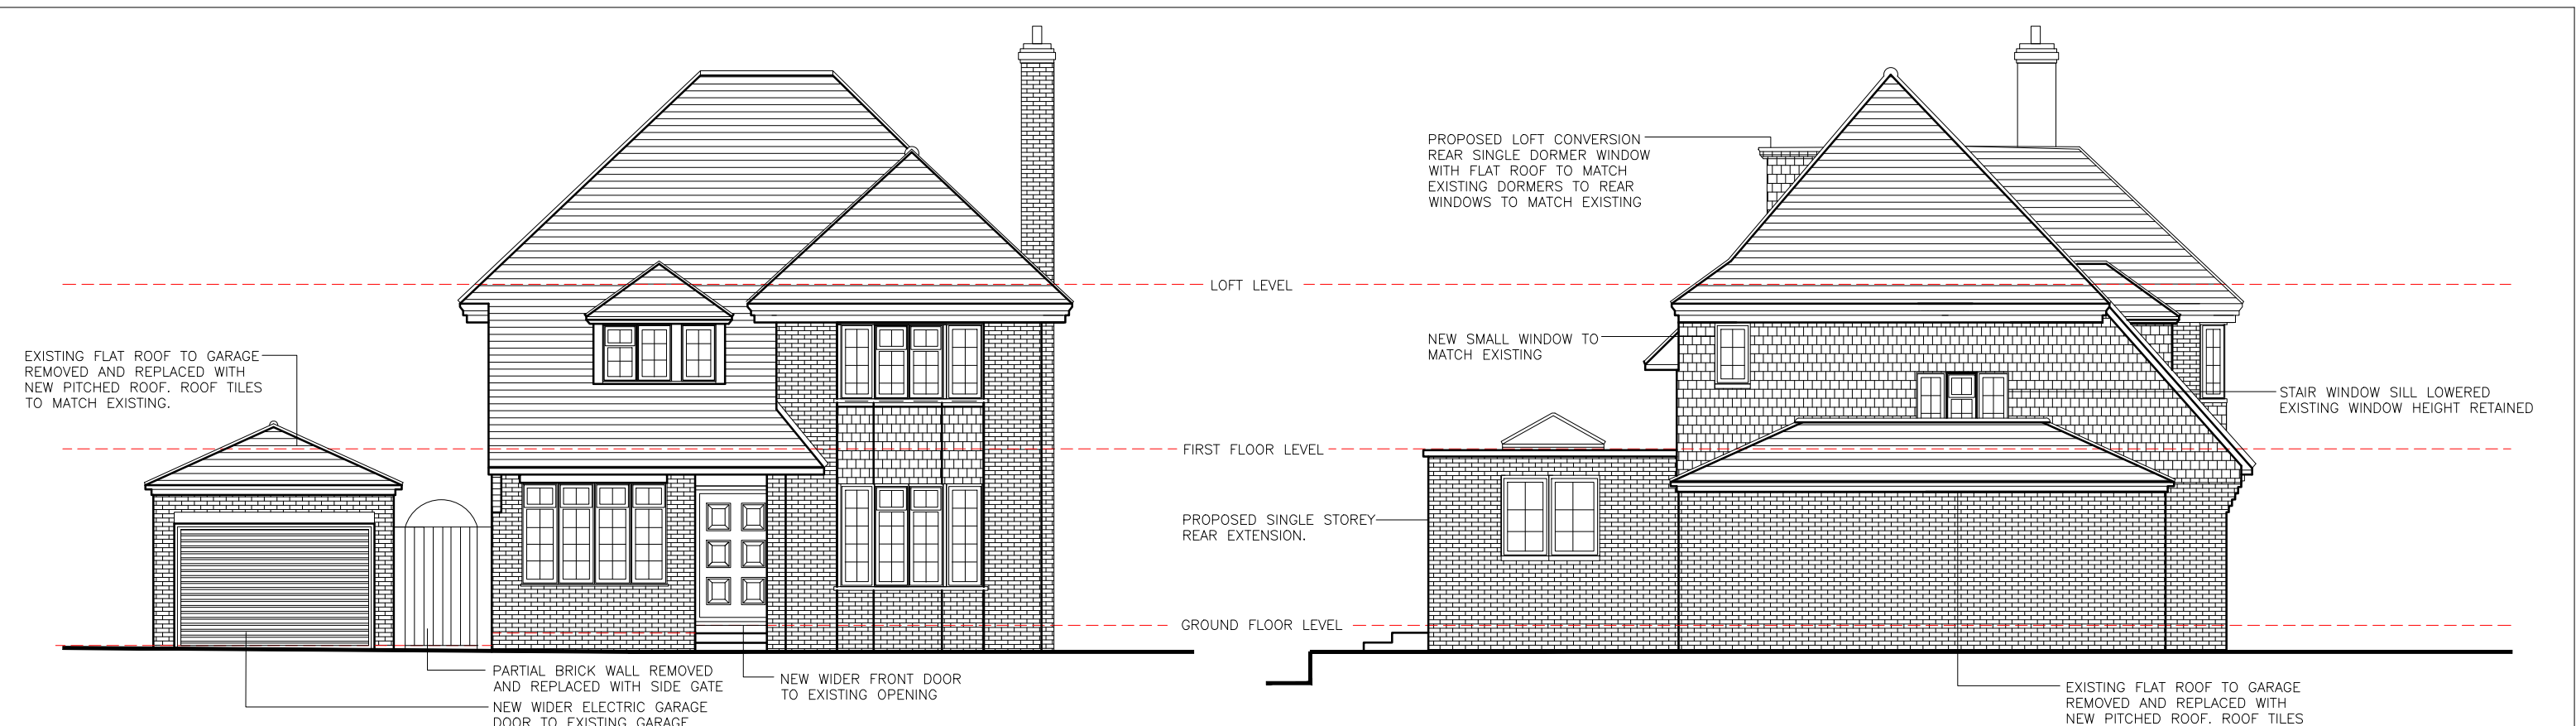

A) Proposed Front Elevation

B) Proposed Side Elevation

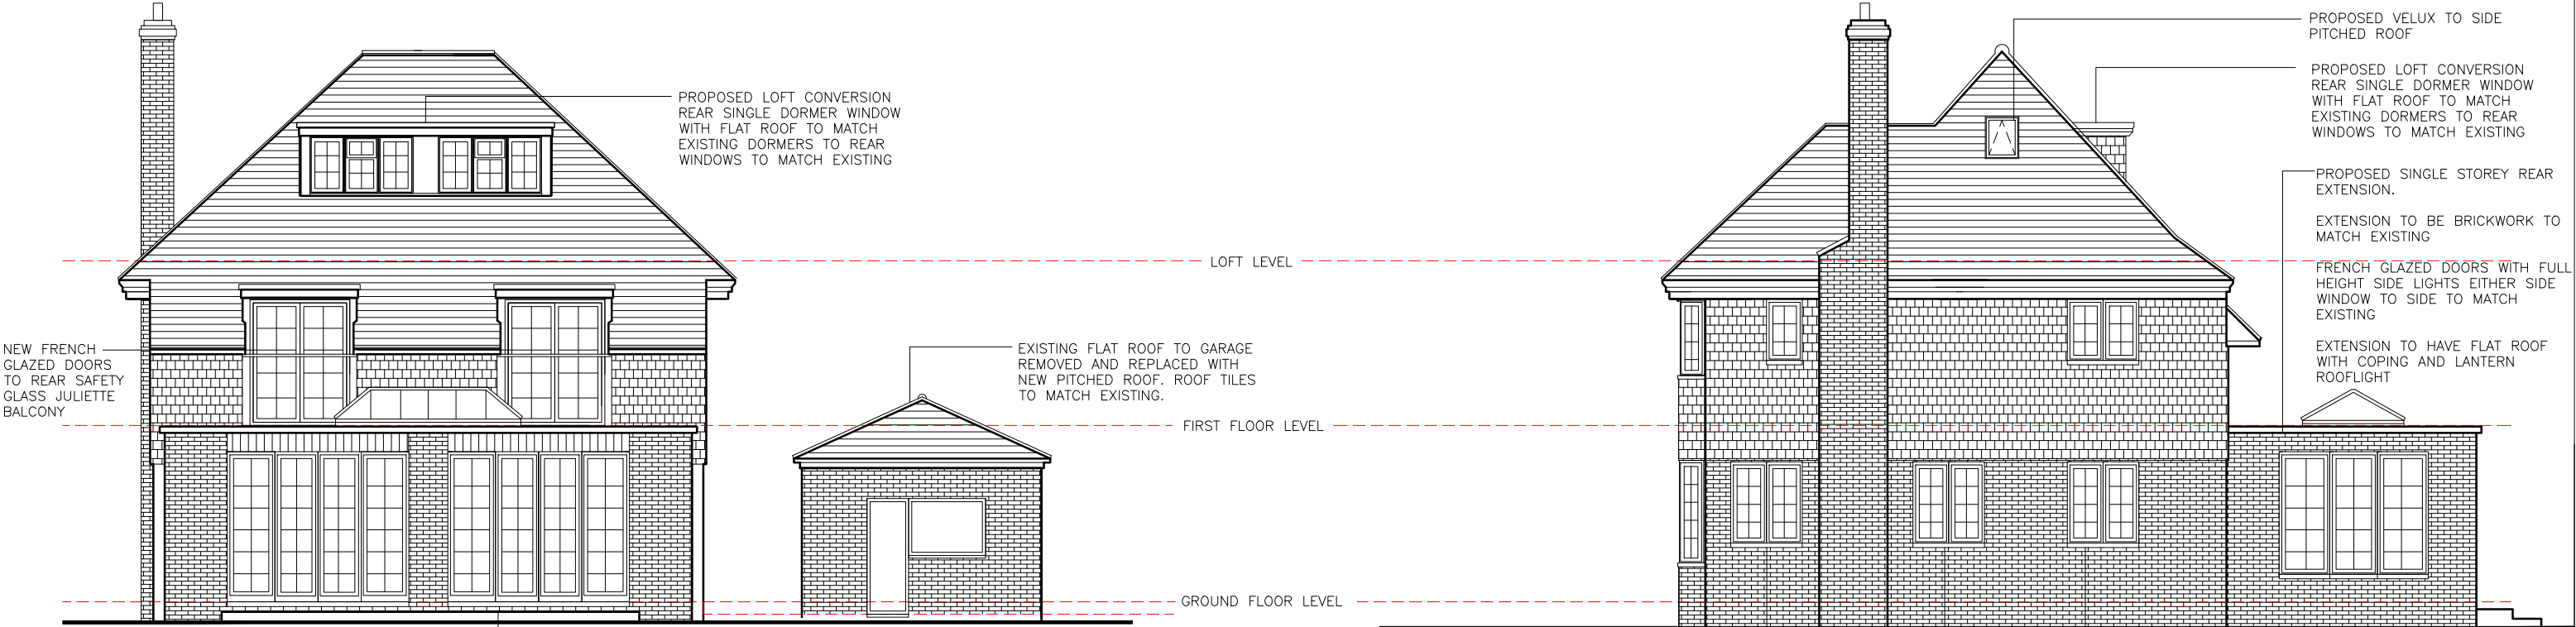


C) Proposed Rear Elevation

D) Proposed Side Elevation

PROPOSED SINGLE STOREY REAR EXTENSION.
EXTENSION TO BE BRICKWORK TO MATCH EXISTING
FRENCH GLAZED DOORS WITH FULL HEIGHT SIDE LIGHTS EITHER SIDE WINDOW TO SIDE TO MATCH EXISTING
EXTENSION TO HAVE FLAT ROOF WITH COPING AND LANTERN ROOFLIGHT

PLANNING DRAWING

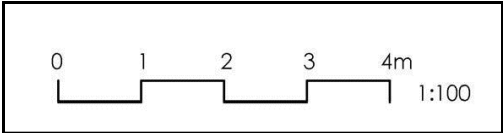

Title Proposed Elevations				SARAH BREEZE RIBA	
Drawn by SB		Checked by YM&AM		Client Yulia Mukhametshina	
Scale A3 @ 1:100		Date 27/05/2025		Project 29 Wickham Way Haywards Heath West Sussex RH16 1UJ	
Project no.	Dwg. no.	Revision	Prelim.		
BA208	12	--			