


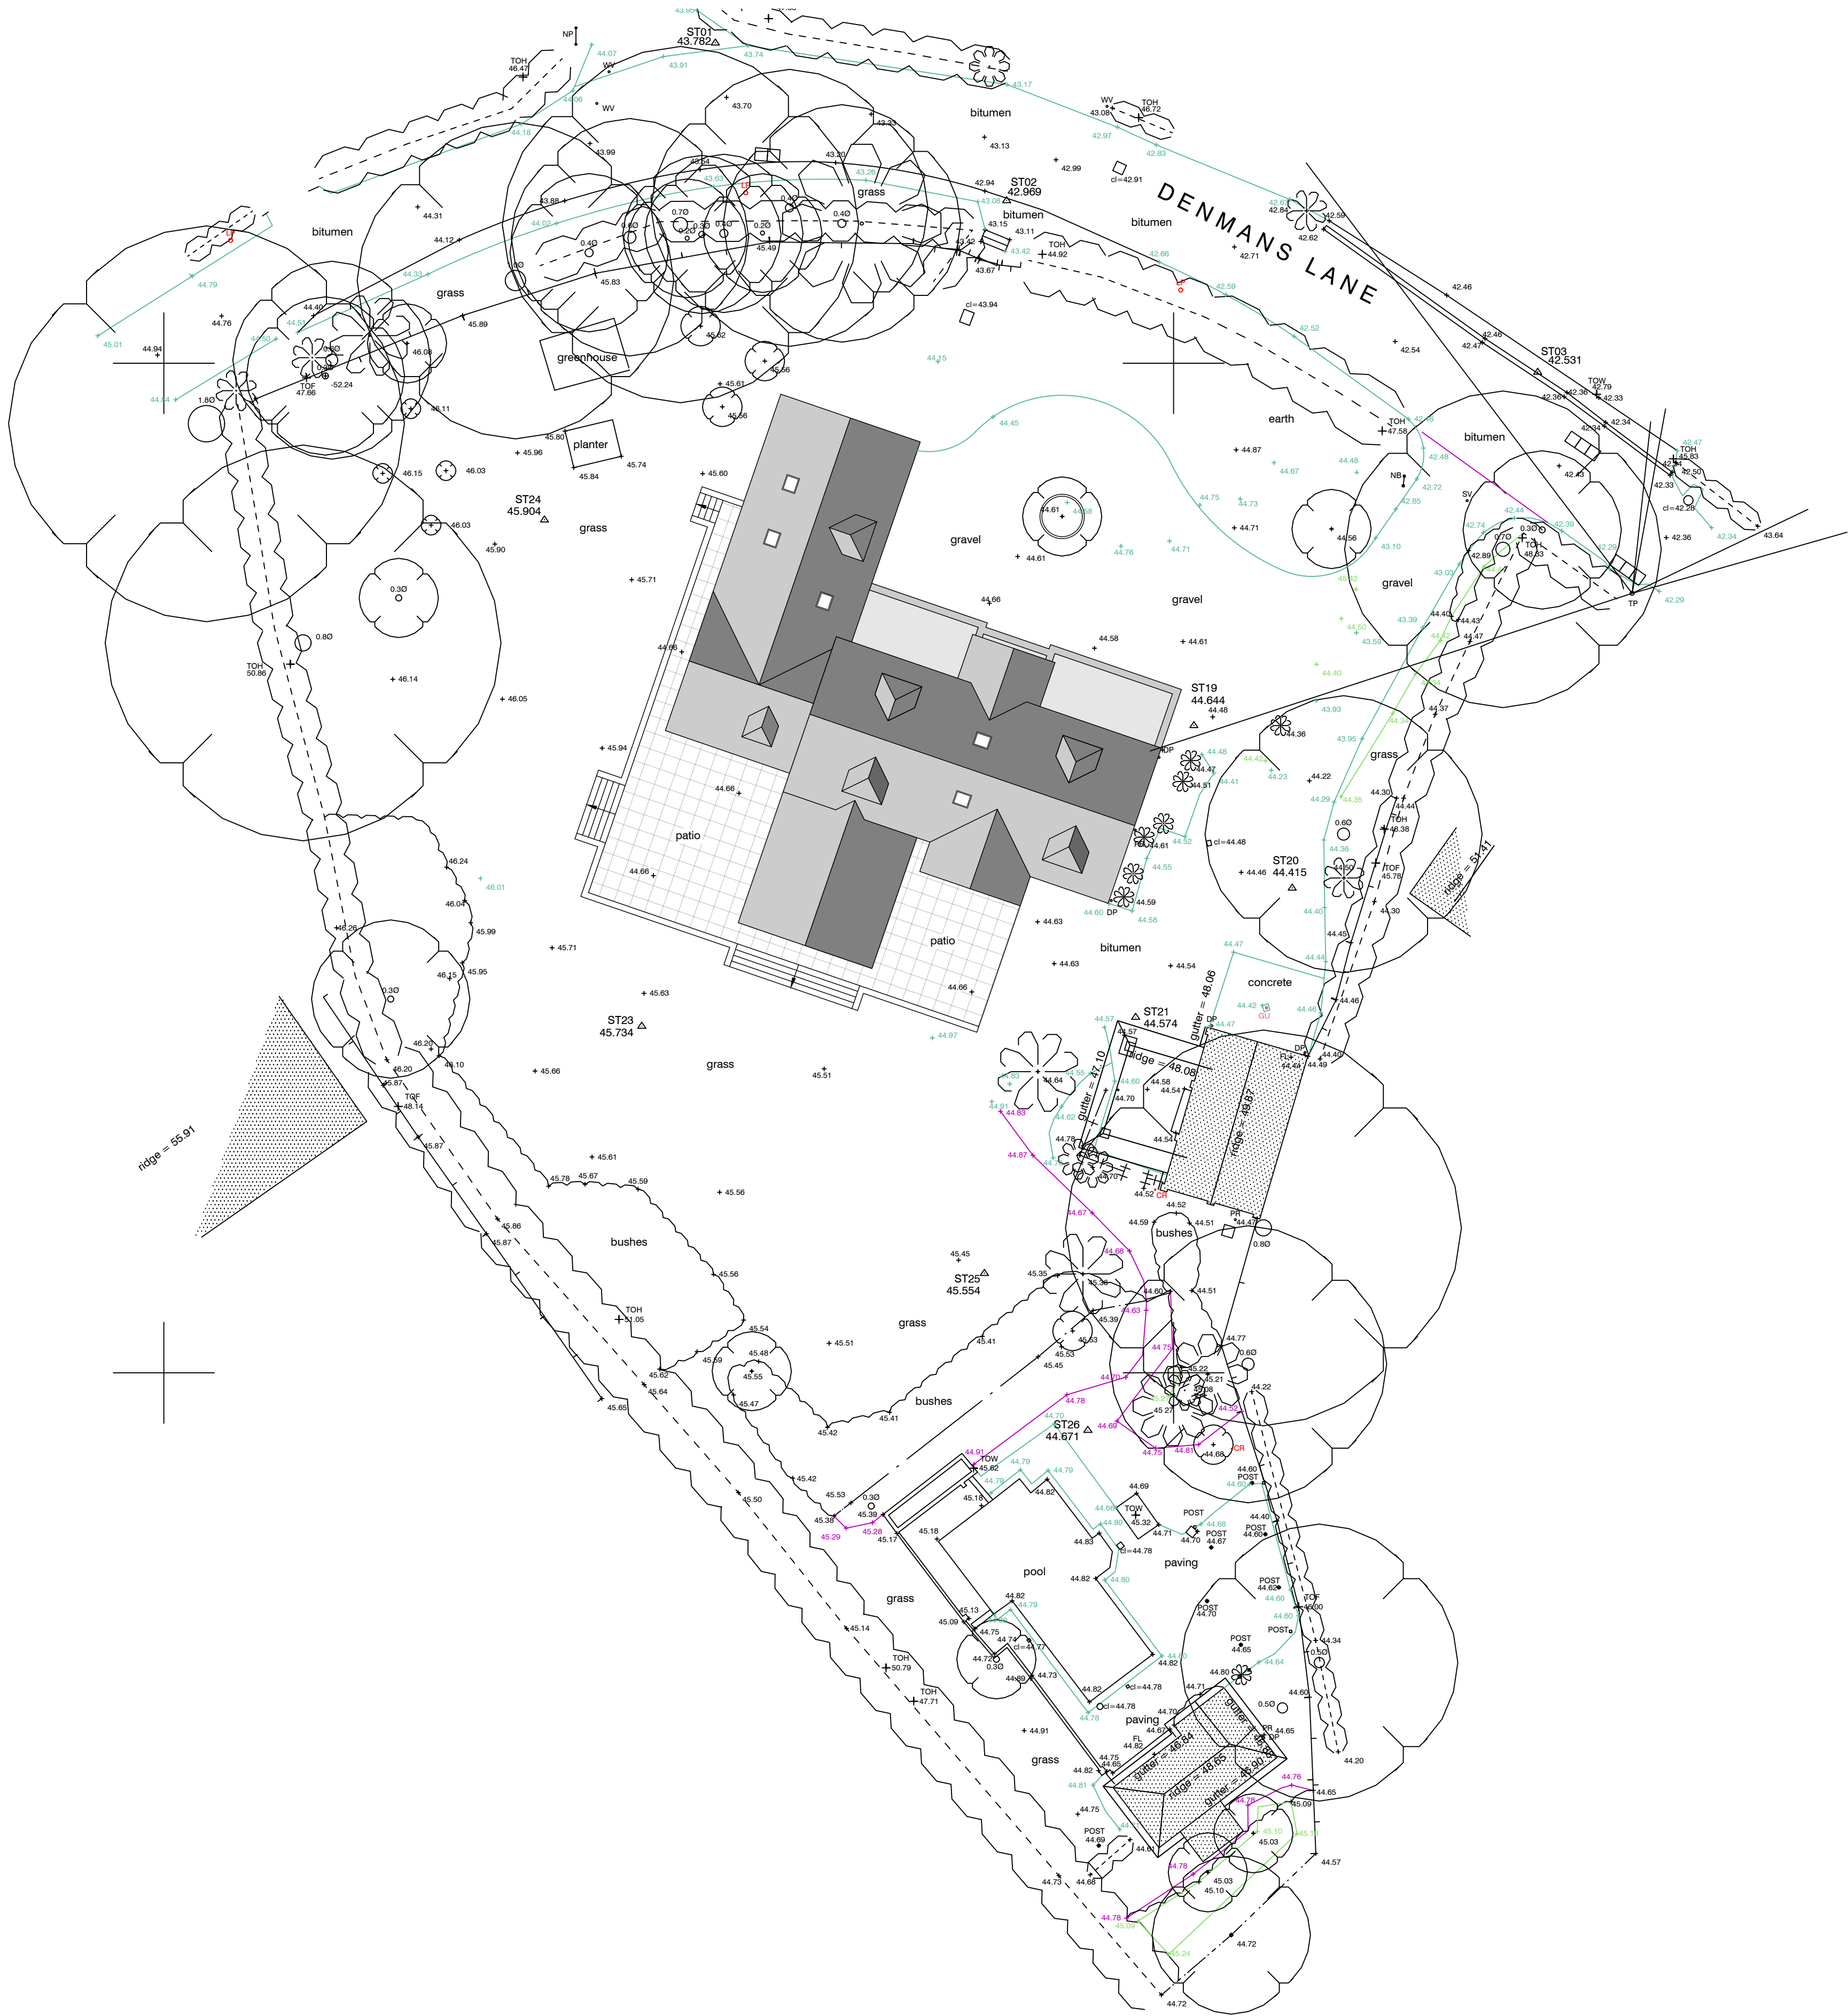

vesta-architects.co.uk +44(0)1256 862850
info@vesta-architects.co.uk +44(0)1444 812772


Client
Mr & Mrs Thompson
Project
Lane House, 37 Denmans Lane, Lindfield, Haywards Heath, RH16 2JR

Drawing Title
Proposed Site Plan
Drawing No.
24-4992-P-15

Scale
1:50 @ A1
Rev
-

Drawn
MB
Checked
LF
Issued For
PLANNING

Rev	Note	Date
-	First issue	11/03/25

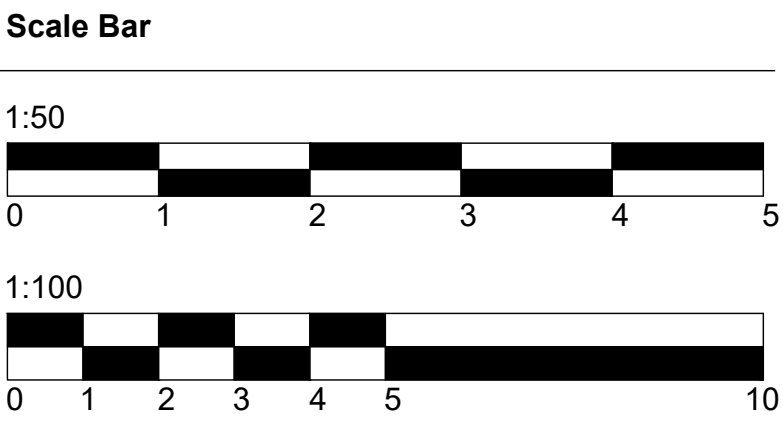

Disclaimer

Drawing to be read in conjunction with all information by architects, structural engineers & consultants. Do not scale from this drawing. All written dimensions to be checked on site before work commences. Discrepancies, where identified, must be reported to the architect immediately. This drawing is the property of Vesta Architects Ltd and must not be reproduced or disclosed to any unauthorised person either wholly or in part without written consent.