



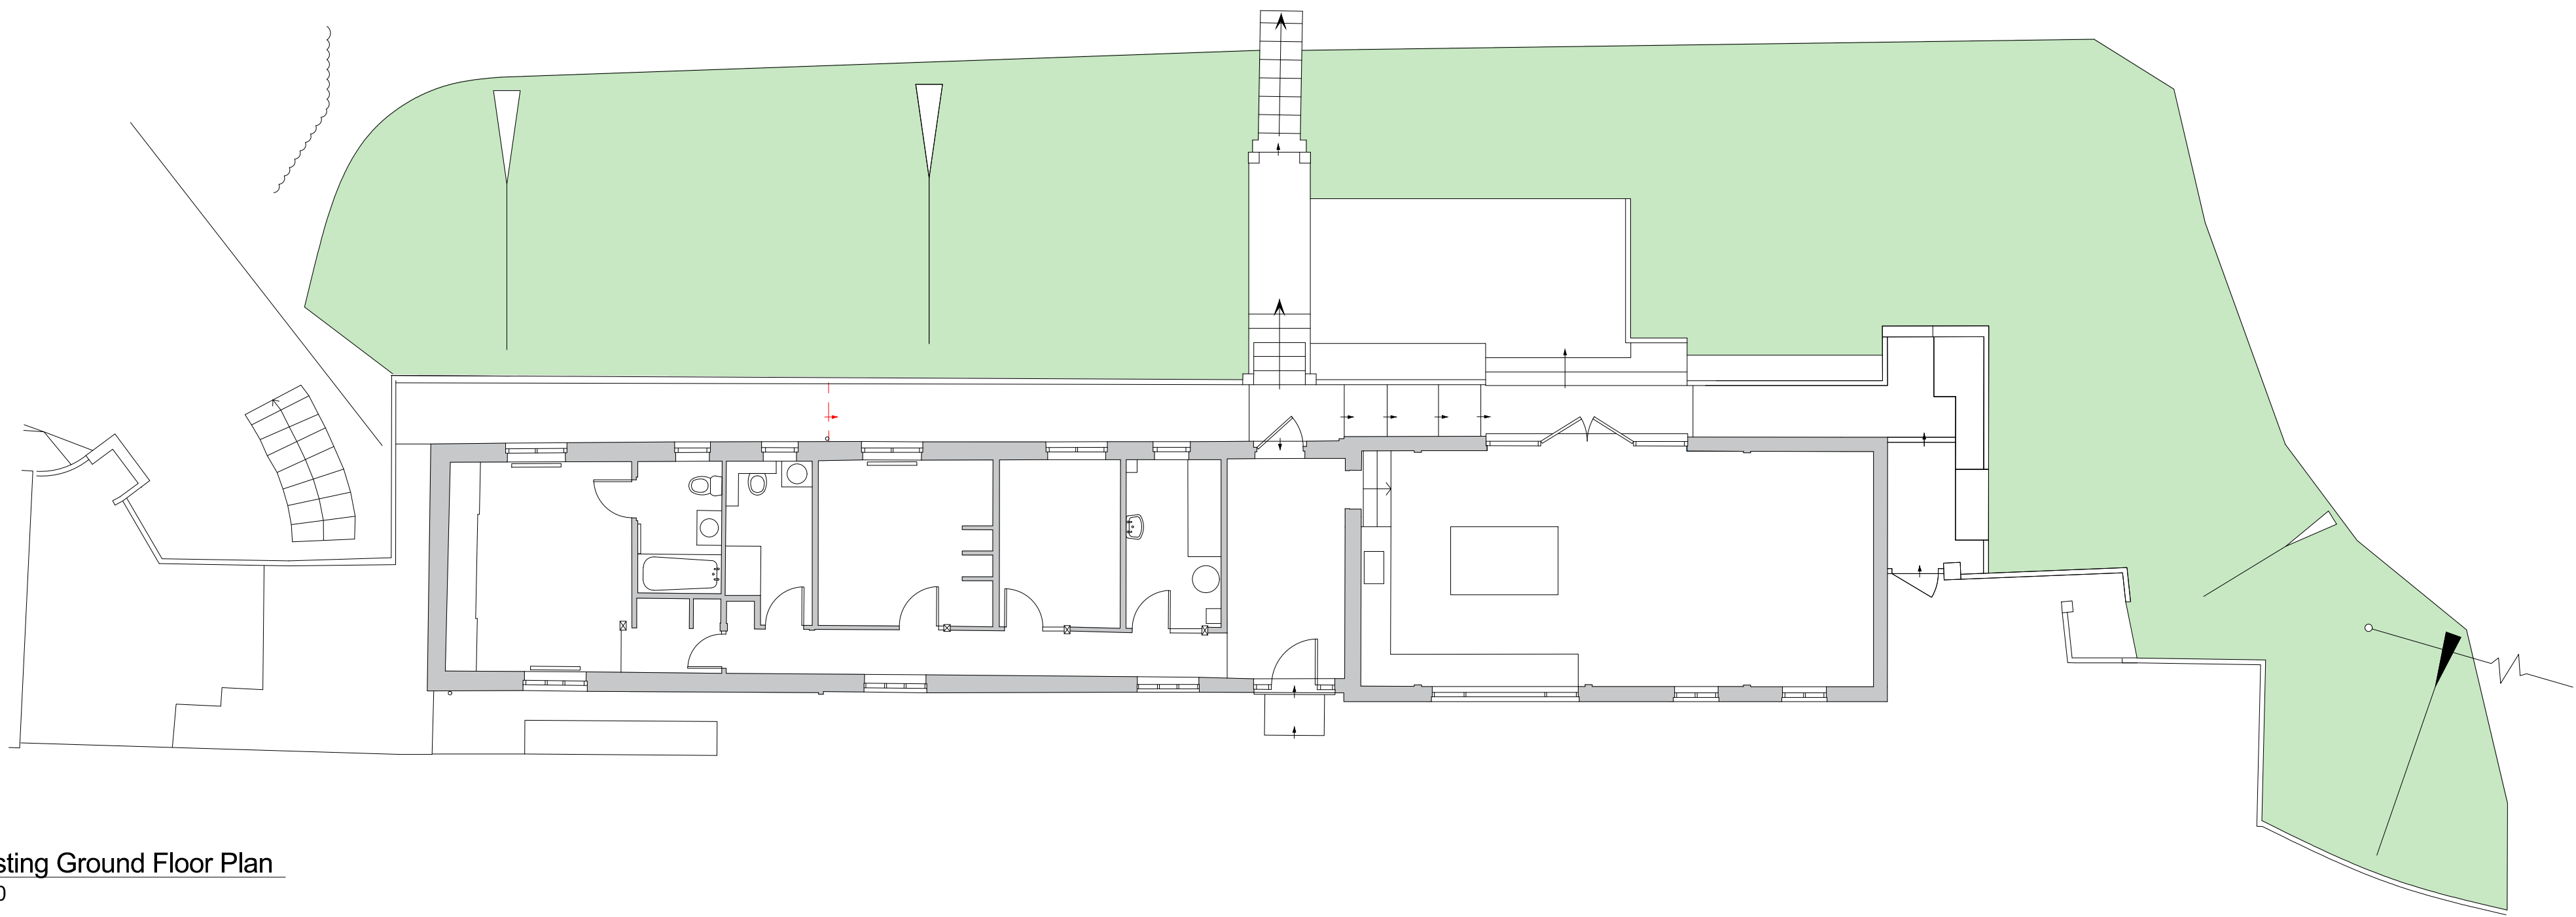

Existing Ground Floor Plan
1:100

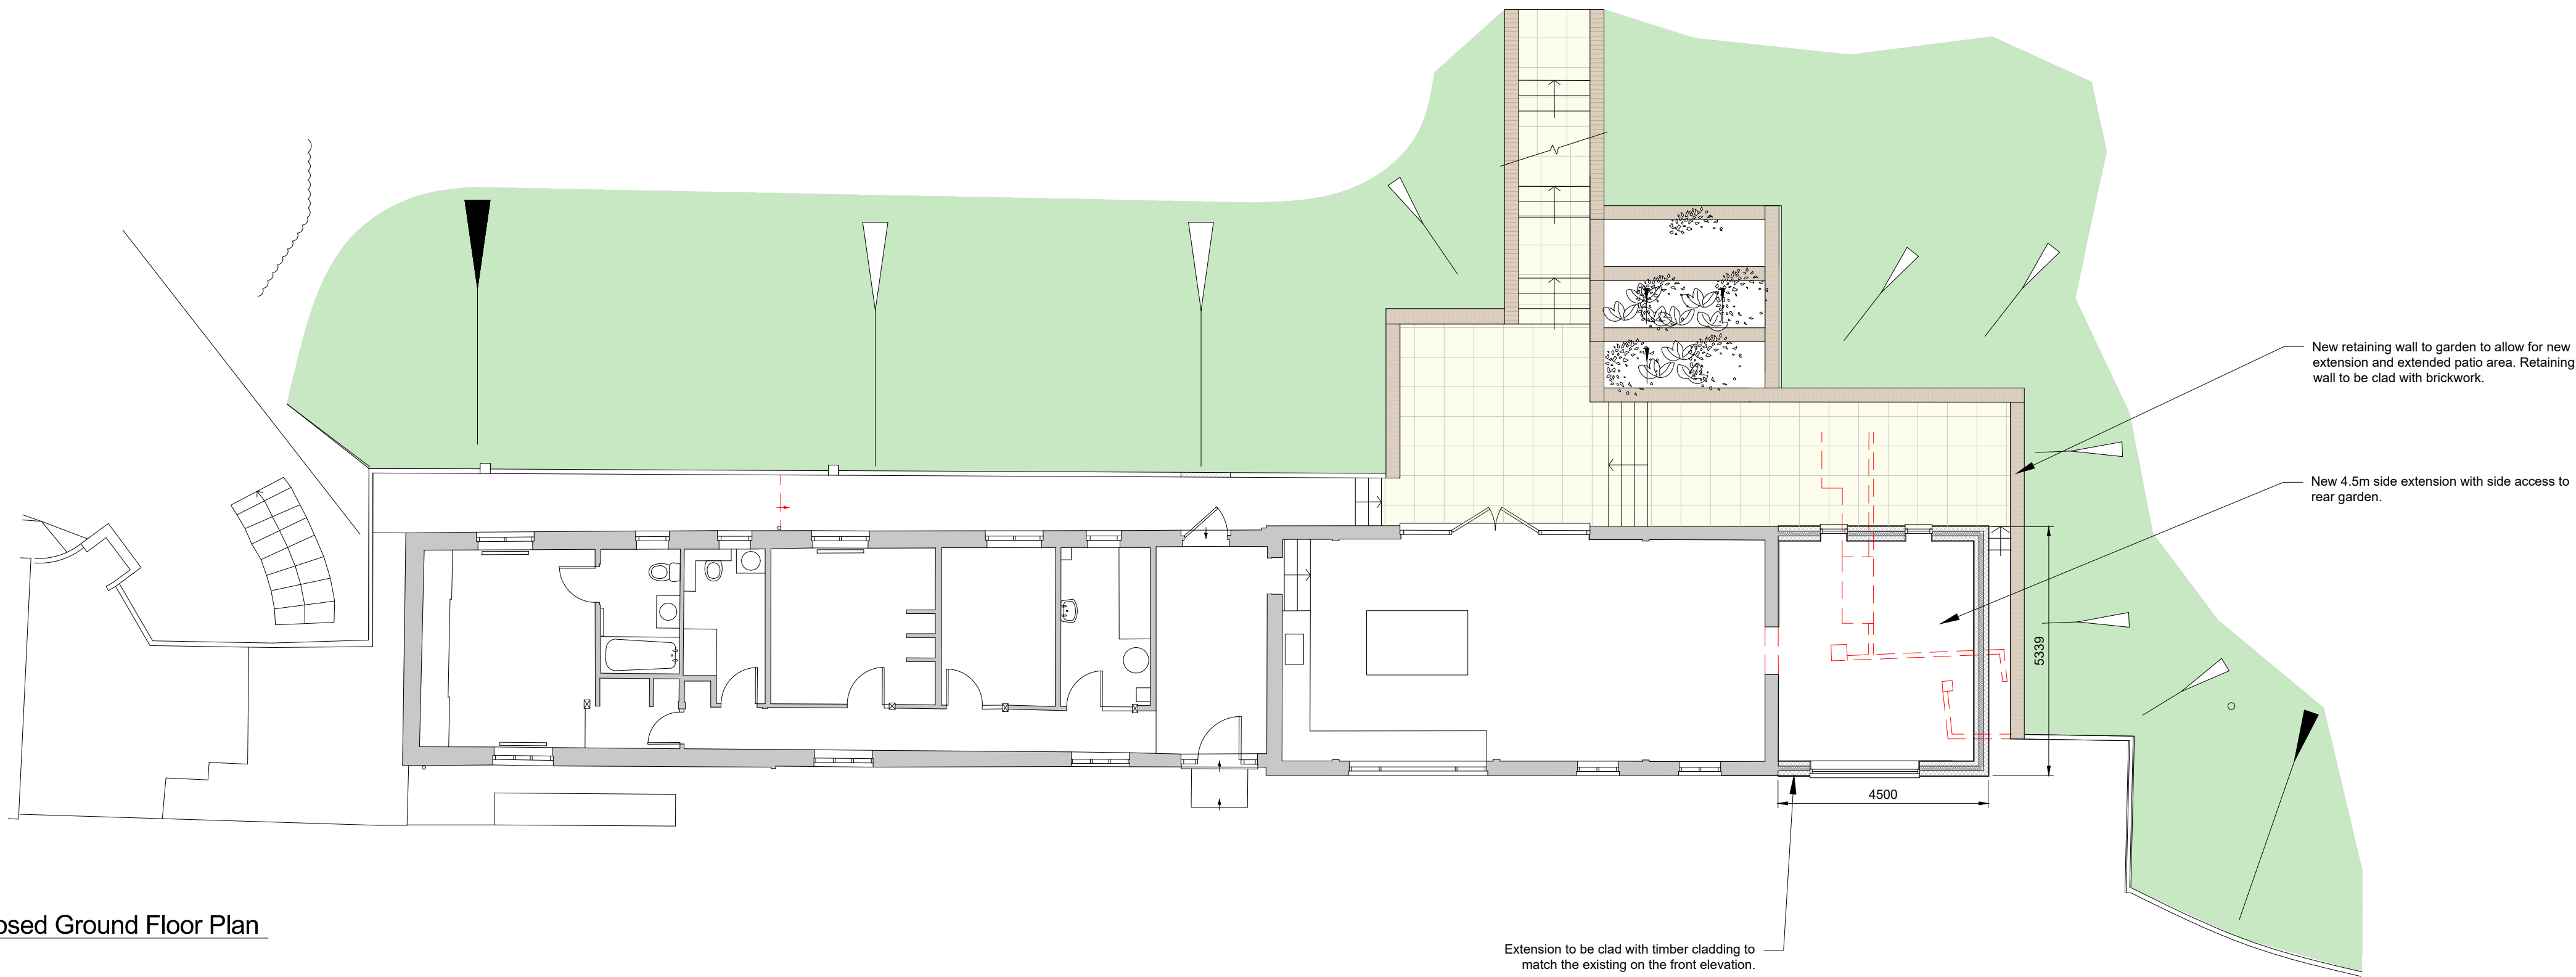

Proposed Ground Floor Plan
1:100



Scale Bar 1:100

Client
Darren Giles

Project title
Honeybourne Farm,
The Stables, Truslers Hill Lane,
Albourne, West Sussex, BN6 9DU

Drawing description
Proposed Plans

Page Size	Drawn By	Date
A1	ML	May 2025

SPRUCE
ARCHITECTURE
T 01273 885 440 E info@sprucearchitecture.com

This drawing is the copyright of Spruce Architecture.
Do not scale from this drawing.
All dimensions shown are approximate and should be checked on site.
Any discrepancies on this drawing are to be reported to Spruce Architecture.

Drawing no.	Revision
SP-0435.10	A