



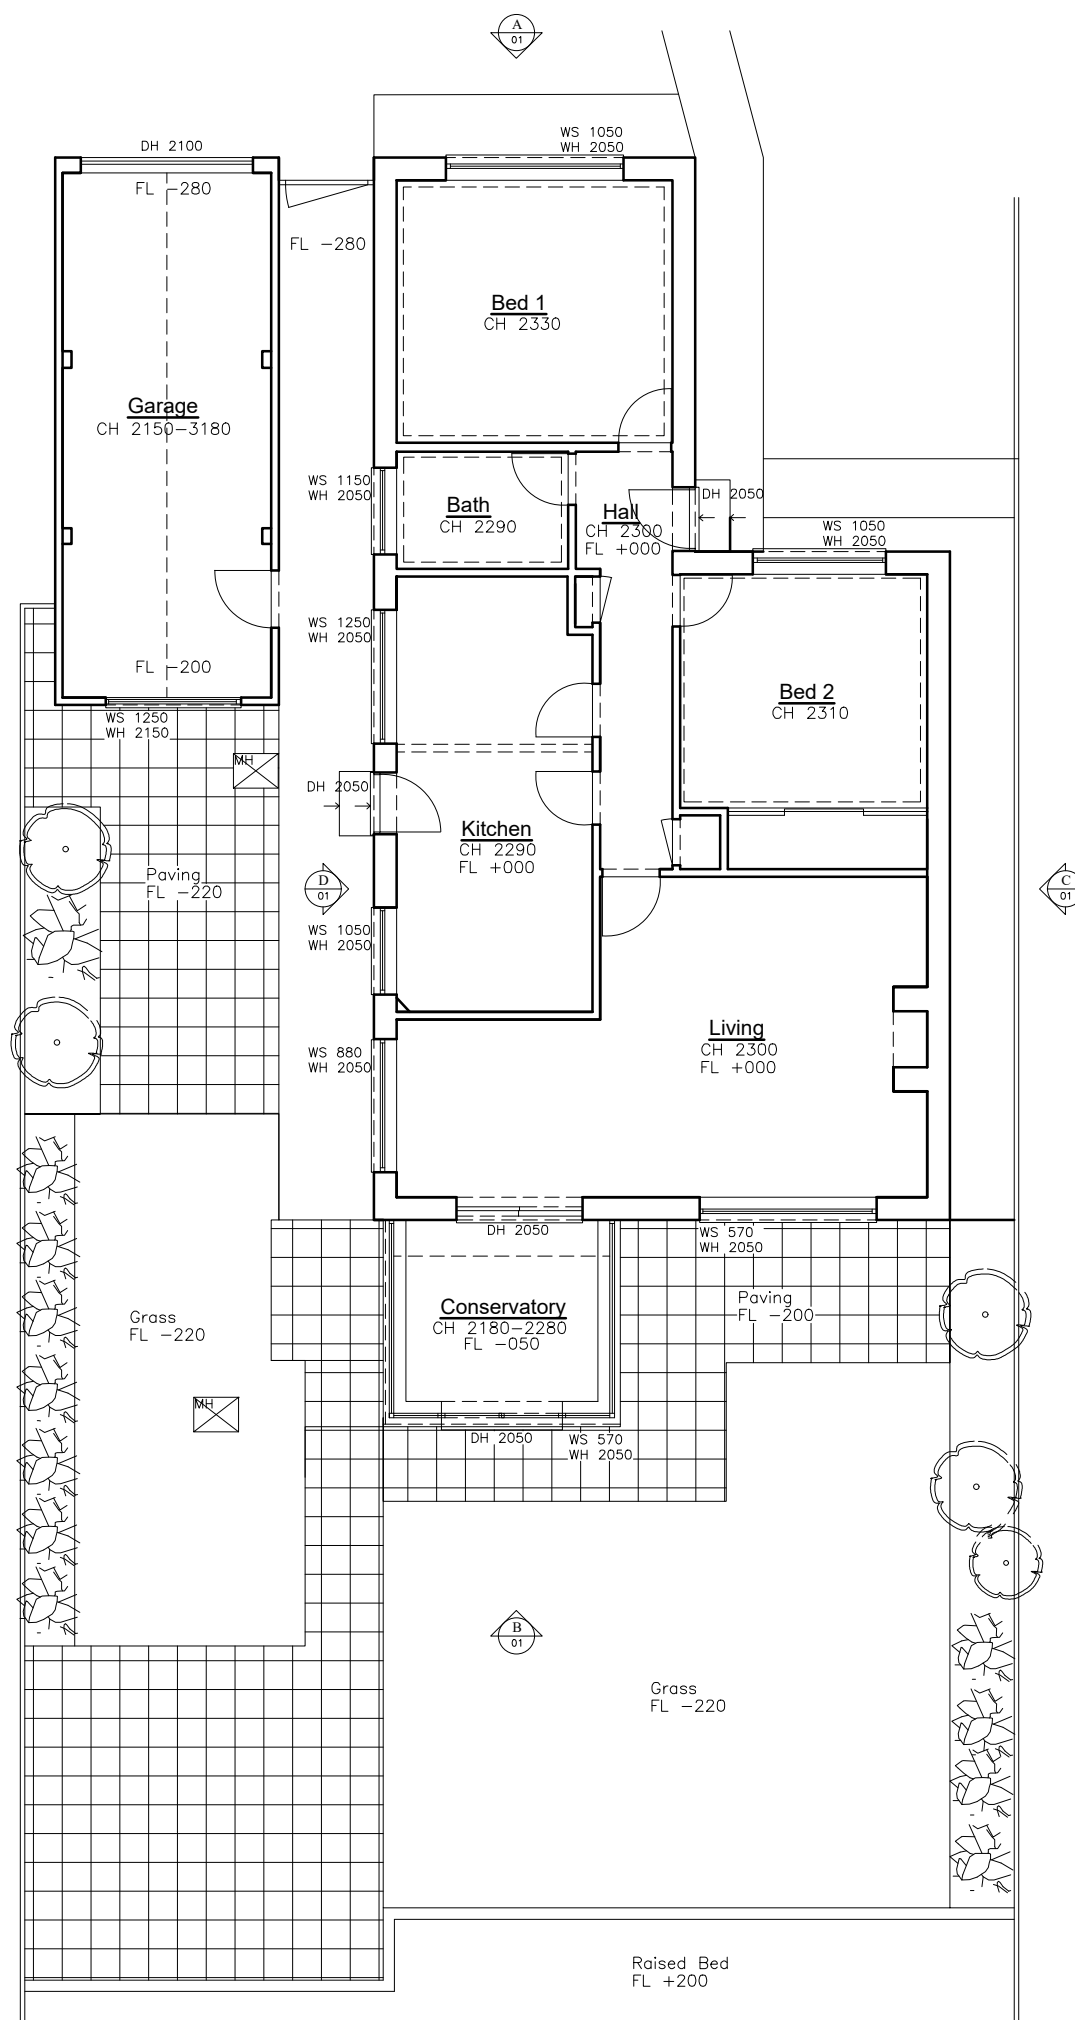


Existing Ground Floor Plan

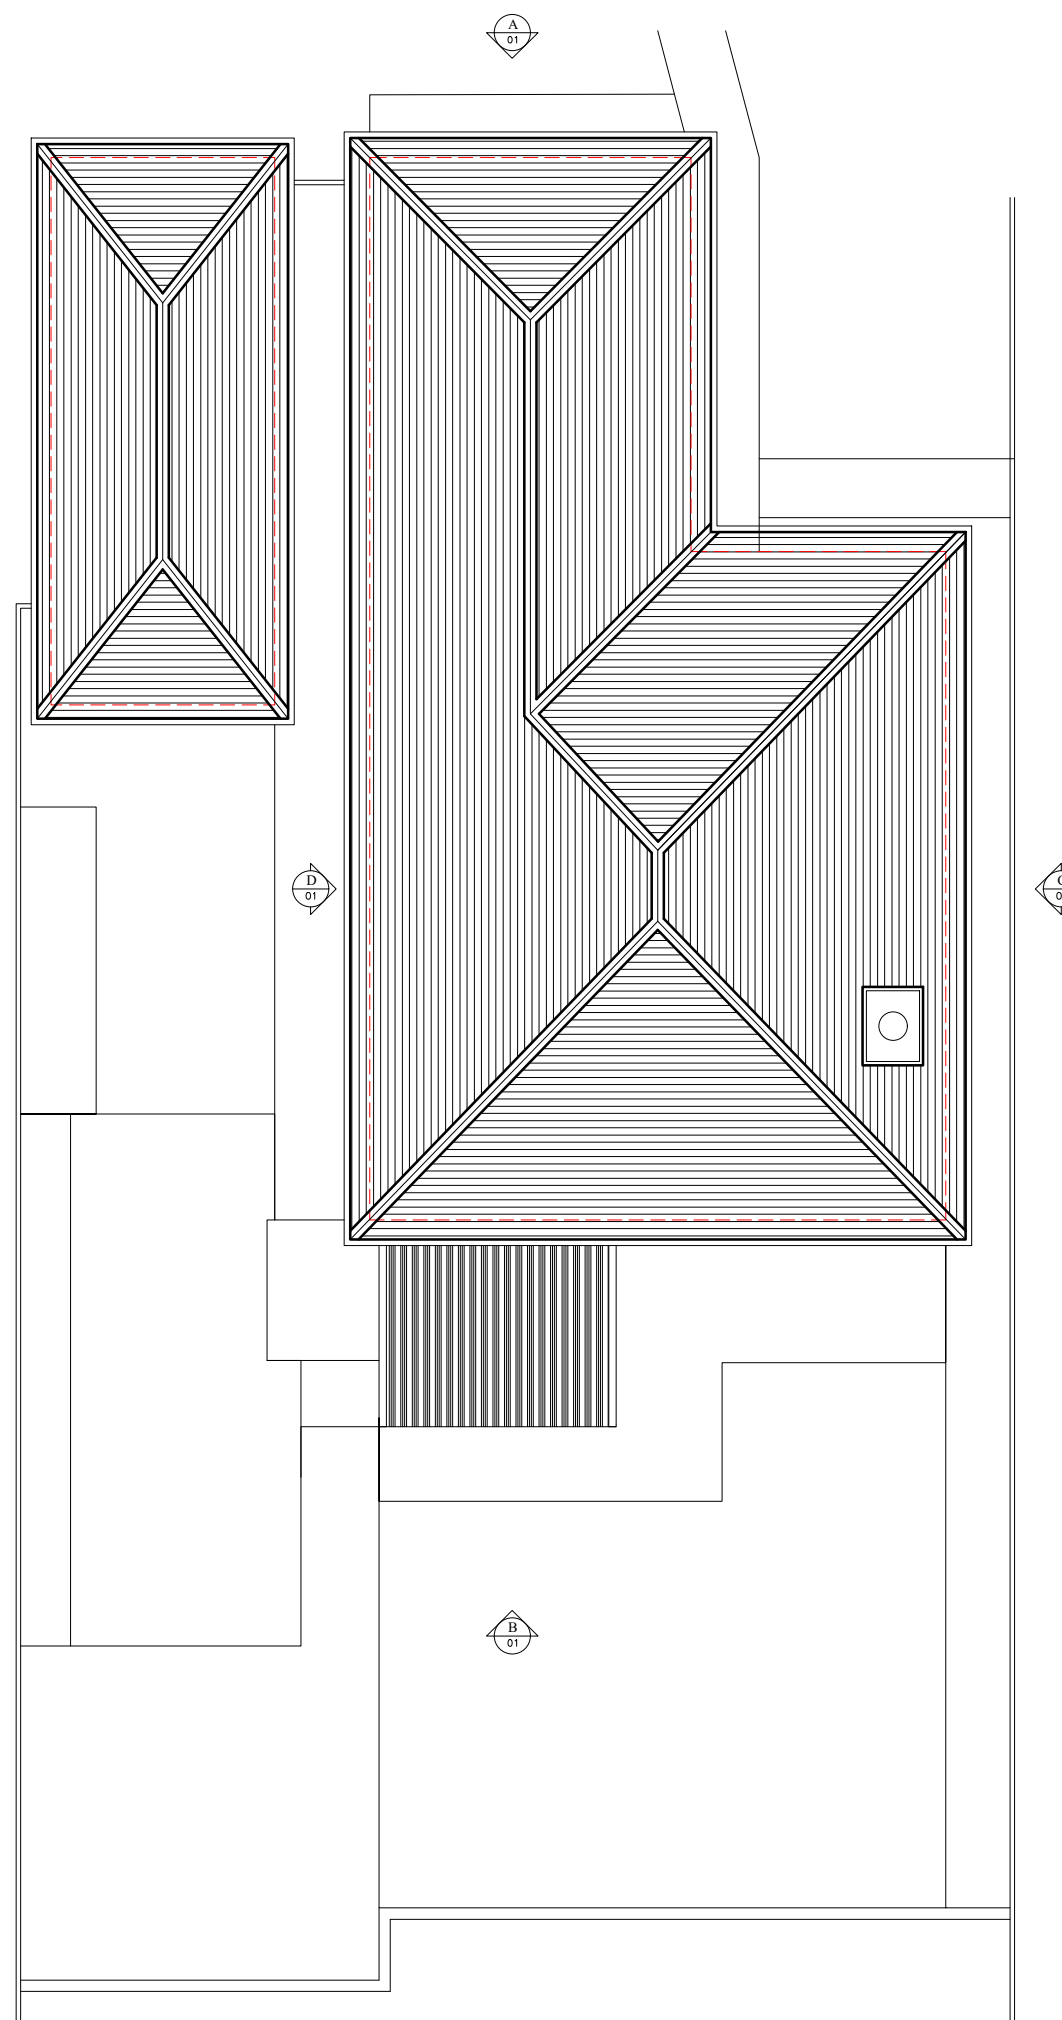

Existing Roof Plan



PLANNING DRAWING

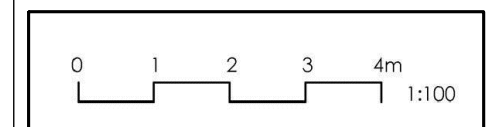

SARAH BREEZE RIBA

Client

Sara Nash and Neill Kefford

Project

15 Midfields Close
Burgess Hill
West Sussex RH15 8EW

Title Existing Ground Floor Plan
& Roof Plan

Drawn by

SB

Checked by _____

NK&SK

Scale

A3 @ 1:100

Date _____

24.09.25

Project no.

BA212

Dwg. no.

00

Revision

—

Prelim.