




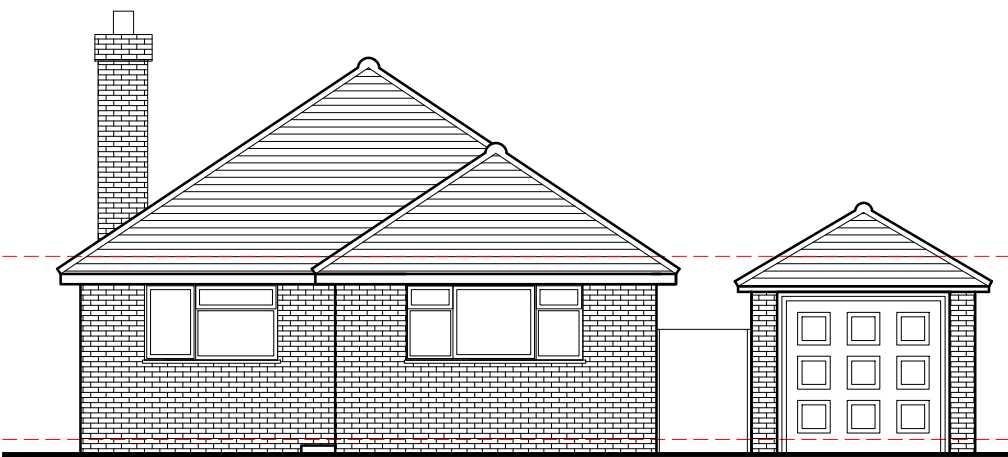

A) Existing Front Elevation

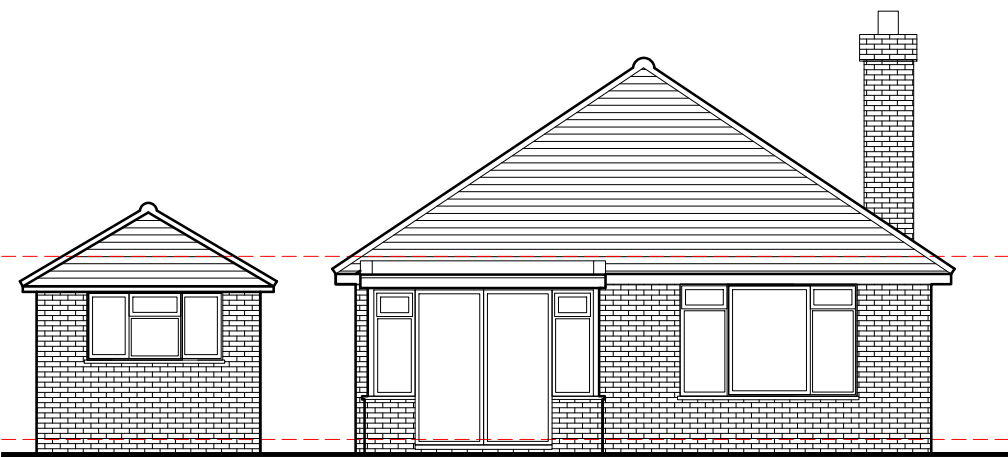

B) Existing Rear Elevation

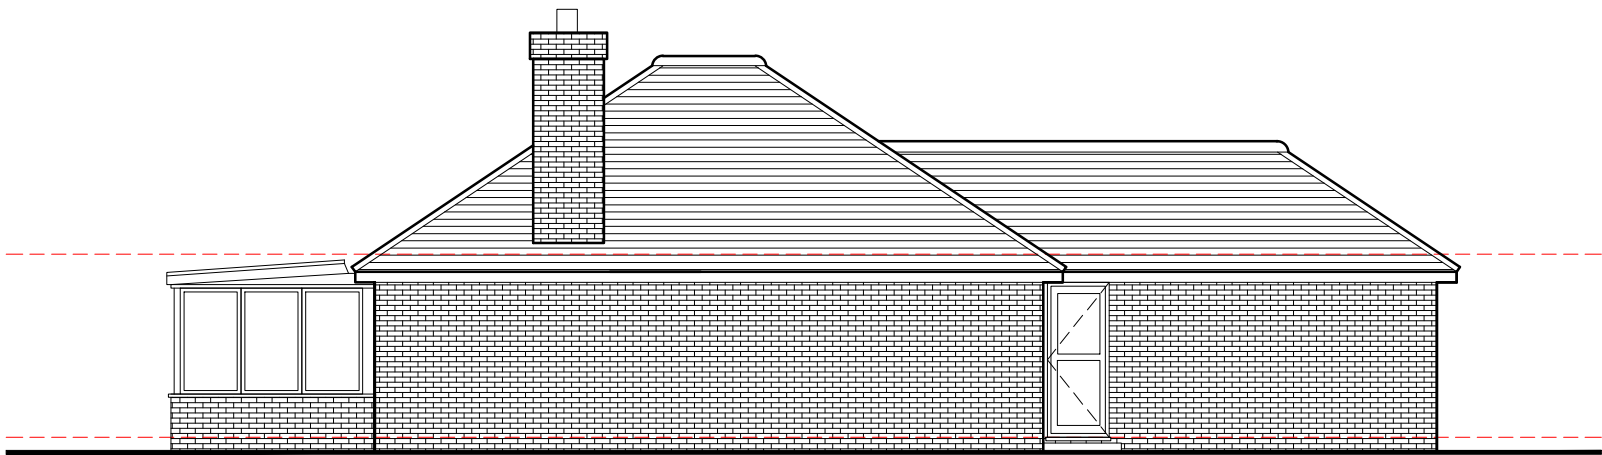


C) Existing Side Elevation



D) Existing Side Elevation

PLANNING DRAWING

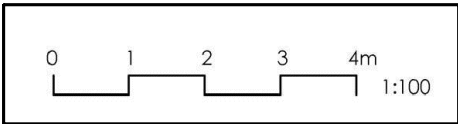

SARAH BREEZE RIBA

Client			
Sara Nash and Neill Kefford			
Project			
15 Midfields Close Burgess Hill West Sussex RH15 8EW			
Title			
Existing Elevations			
Drawn by		Checked by	
SB		NK&SK	
Scale		Date	
A3 @ 1:100		24.09.25	
Project no.	Dwg. no.	Revision	Prelim.
BA212	01	--	