


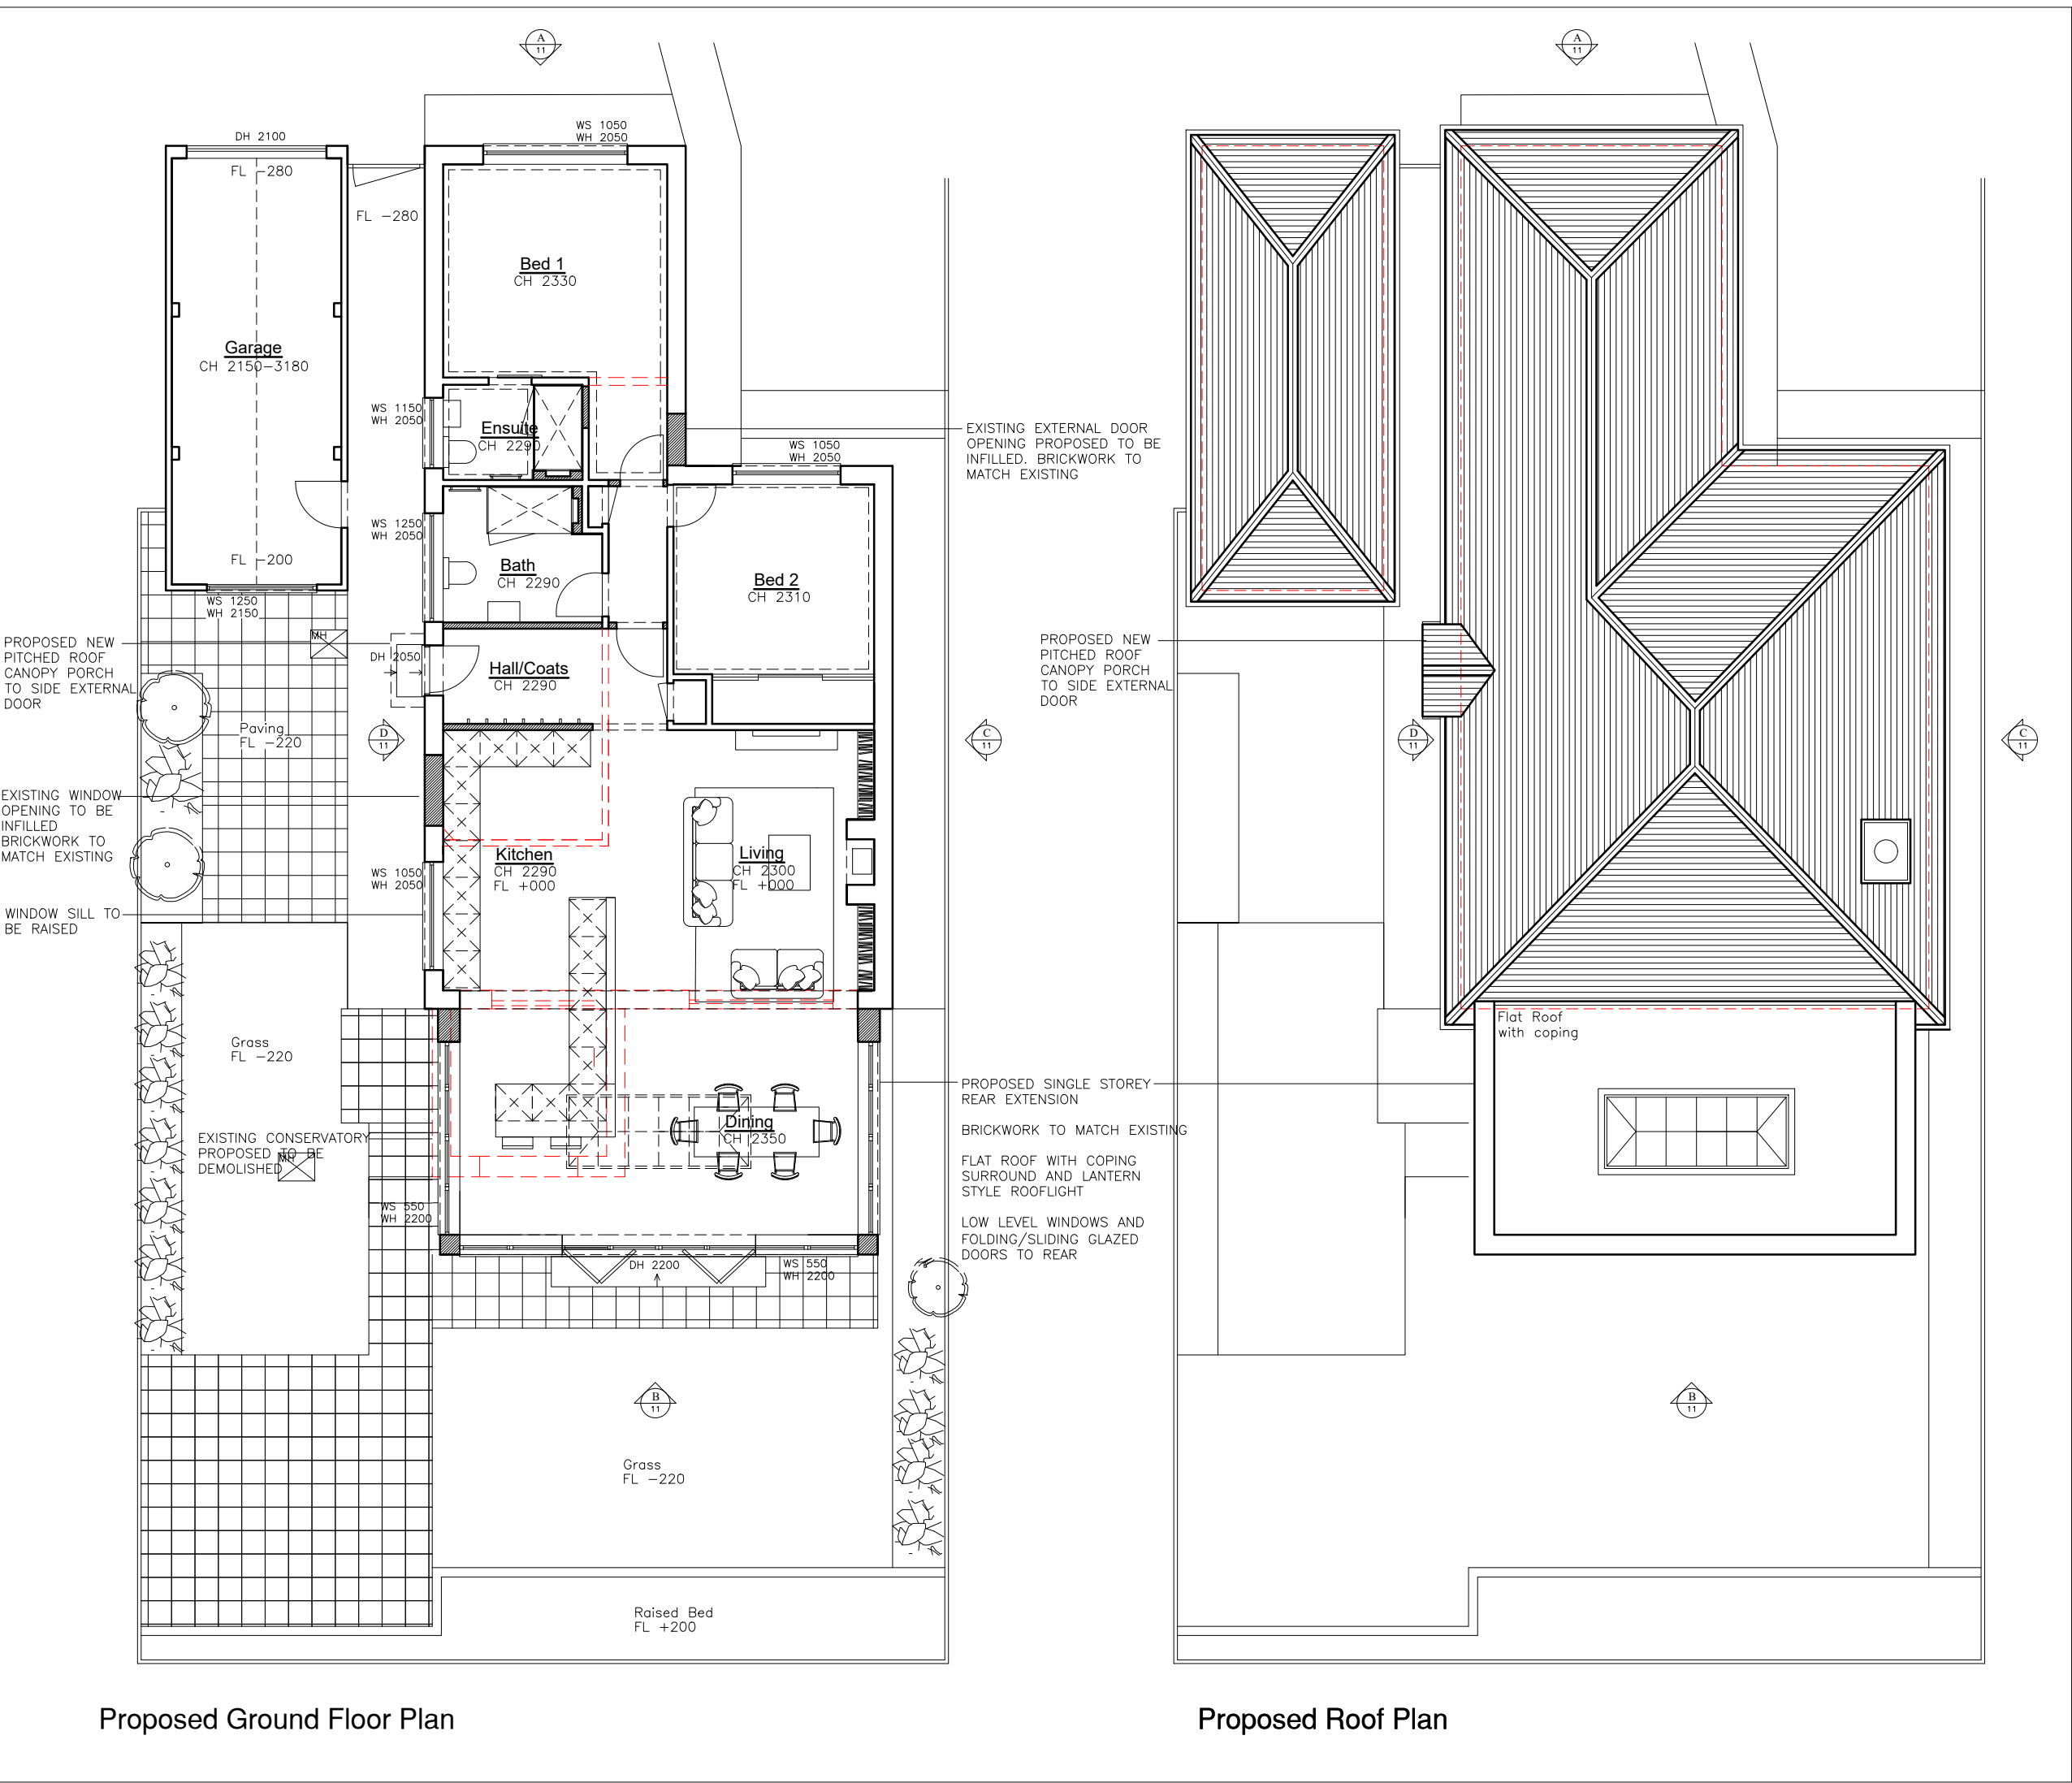

PLANNING DRAWING

SARAH BREEZE RIBA

Client

Sara Nash and Neill Kefford

Project

15 Midfields Close
Burgess Hill
West Sussex RH15 8EW

Title

Proposed Ground Floor Plan
& Roof Plan

Drawn by

SB

Checked by

NK&SK

Scale

A3 @ 1:100

Date

24.09.25

Project no.

Dwg. no.

Revision

Prelim.

BA212

10

--