



A) Proposed Front Elevation




B) Proposed Rear Elevation

PROPOSED SINGLE STOREY
REAR EXTENSION

BRICKWORK TO MATCH EXISTING

FLAT ROOF WITH COPING
SURROUND AND LANTERN
STYLE ROOFLIGHT

LOW LEVEL WINDOWS AND
FOLDING/SLIDING GLAZED
DOORS TO REAR

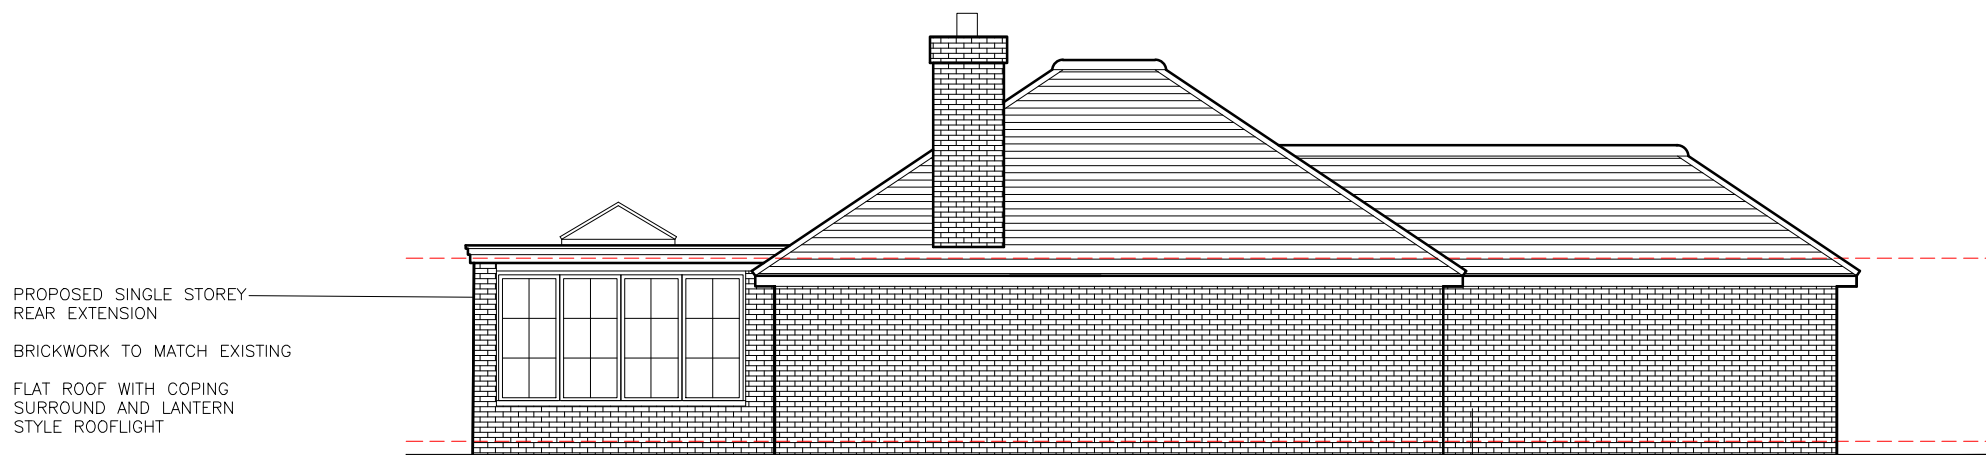

C) Proposed Side Elevation

PROPOSED SINGLE STOREY
REAR EXTENSION

BRICKWORK TO MATCH EXISTING

FLAT ROOF WITH COPING
SURROUND AND LANTERN
STYLE ROOFLIGHT

LOW LEVEL WINDOWS AND
FOLDING/SLIDING GLAZED
DOORS TO REAR

EXISTING EXTERNAL DOOR
OPENING PROPOSED TO BE
INFILLED. BRICKWORK TO
MATCH EXISTING



D) Proposed Side Elevation

PROPOSED NEW
PITCHED ROOF
CANOPY PORCH
TO SIDE EXTERNAL
DOOR

WINDOW SILL TO BE RAISED

EXISTING WINDOW OPENING TO BE INFILLED.
BRICKWORK TO MATCH EXISTING


PROPOSED SINGLE STOREY
REAR EXTENSION

BRICKWORK TO MATCH EXISTING

FLAT ROOF WITH COPING
SURROUND AND LANTERN
STYLE ROOFLIGHT

LOW LEVEL WINDOWS AND
FOLDING/SLIDING GLAZED
DOORS TO REAR

PLANNING DRAWING

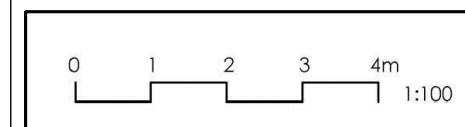

SARAH BREEZE RIBA

Client

Sara Nash and Neill Kefford

Project

15 Midfields Close
Burgess Hill
West Sussex RH15 8EW

Title

Proposed Elevations

Drawn by

SB

Checked by

NK&SK

Scale

A3 @ 1:100

Date

24/09/25

Project no.

Dwg. no.

Revision

Prelim.

BA212

11

--