



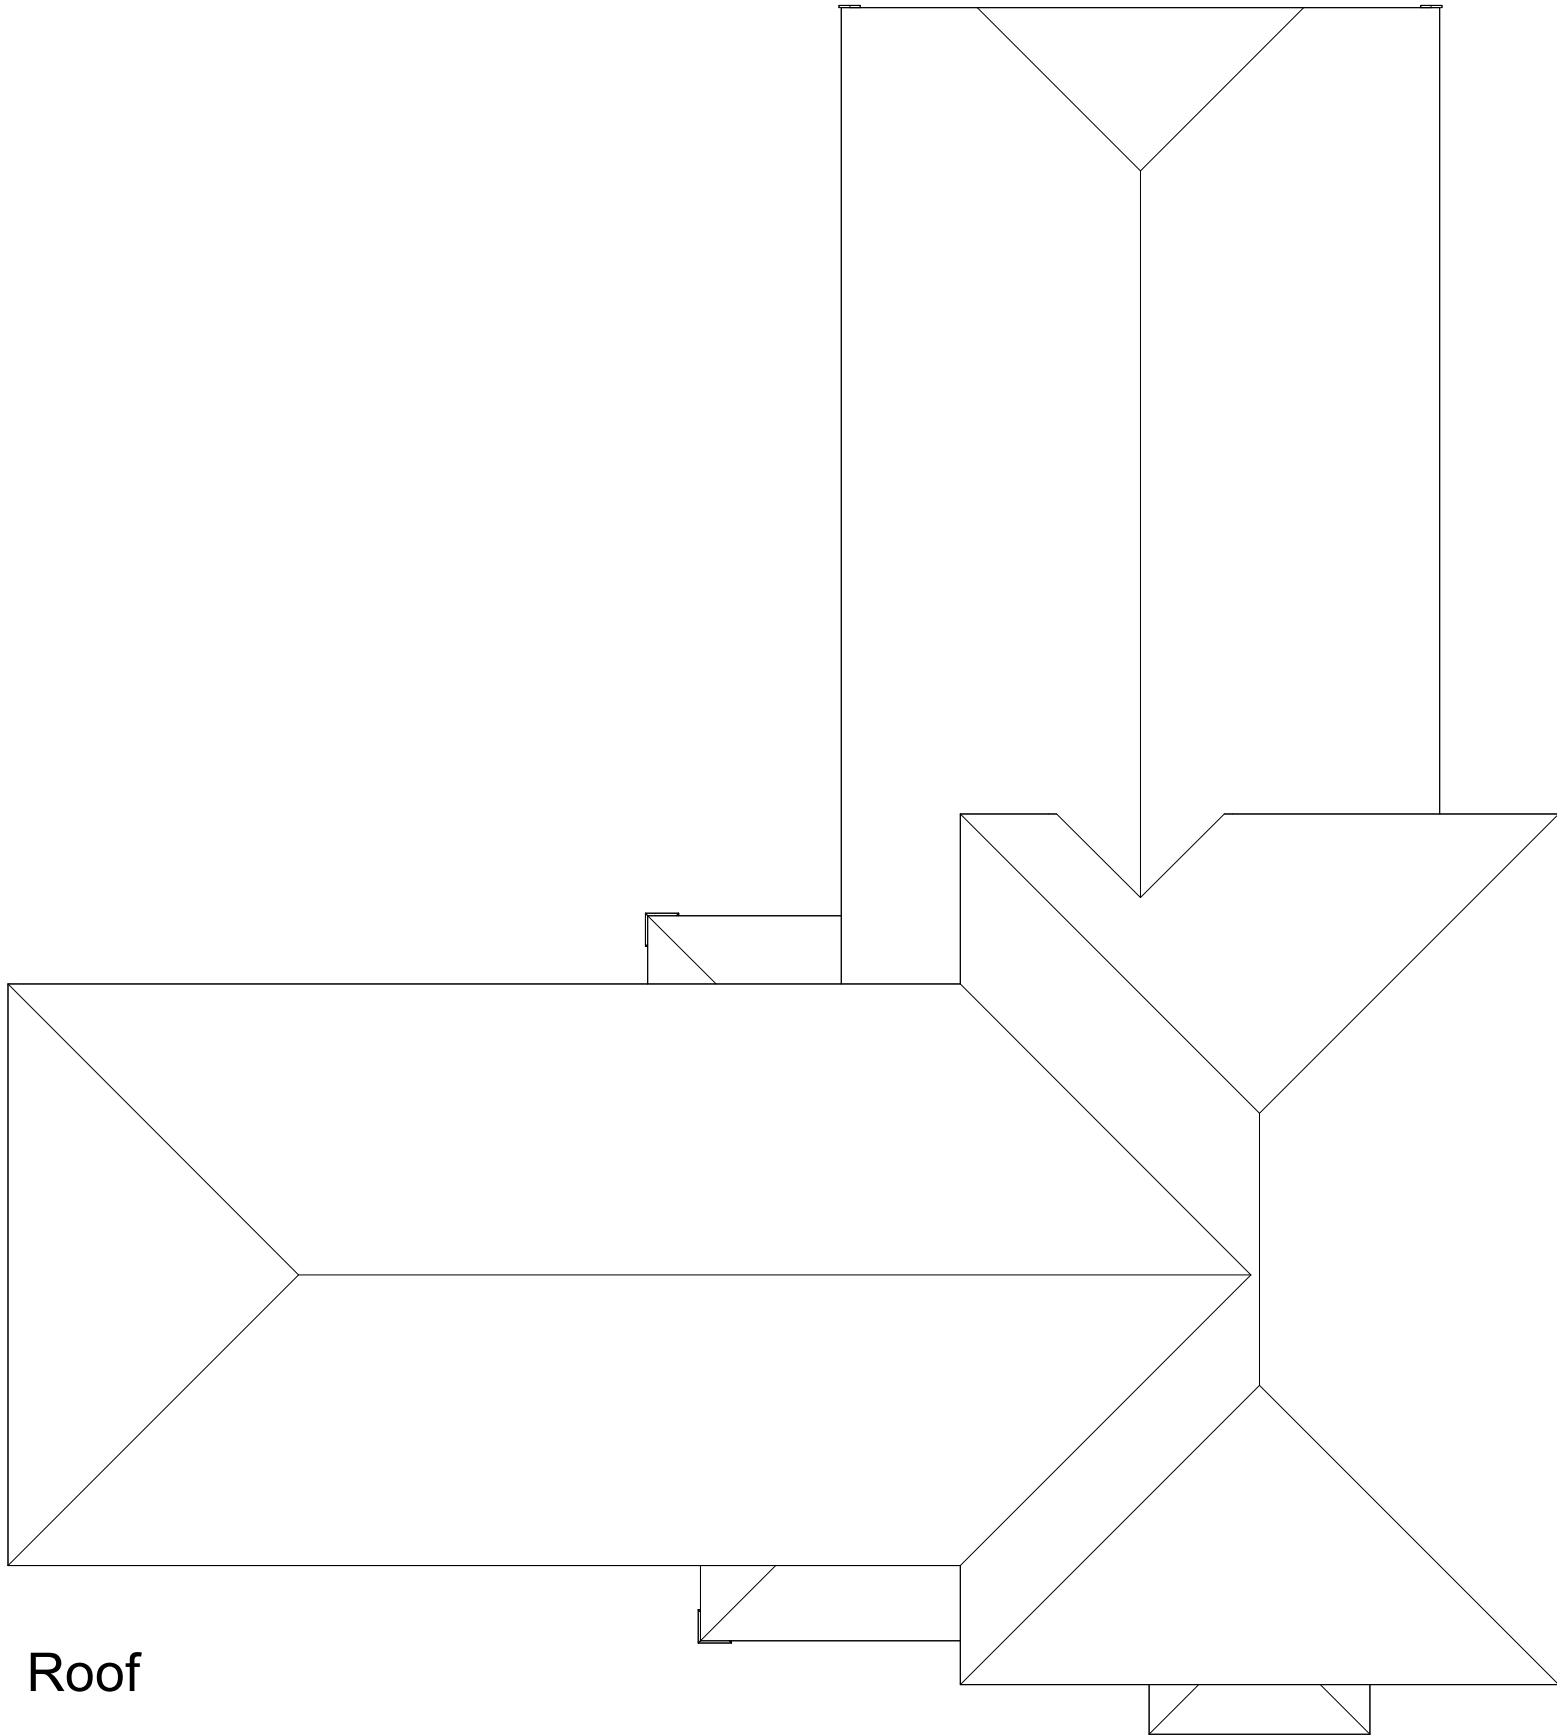

Roof

A 20.08.26 Updated house type details DS CA

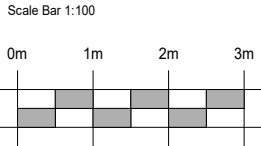

Development
Keymer Road
Burgess Hill

Drawing Title
Roof Plan

Drawn	Date	Scale @ A3	Rev	Date	Note	Drawn	Check
THA	August 2026	1 : 100					

Revision Number

A

Building Number
B052

Plot Number
72-79

Drawing Number (Project - Originator - Functional Breakdown - Spatial Breakdown - Form - Discipline - Number)
P.72-79-UE.p4