



Note: Proposed wall structures and steel sizes are based on assumptions made at the design stage and are indicative only. Structural Engineer's drawings take precedence and must be checked and verified on site

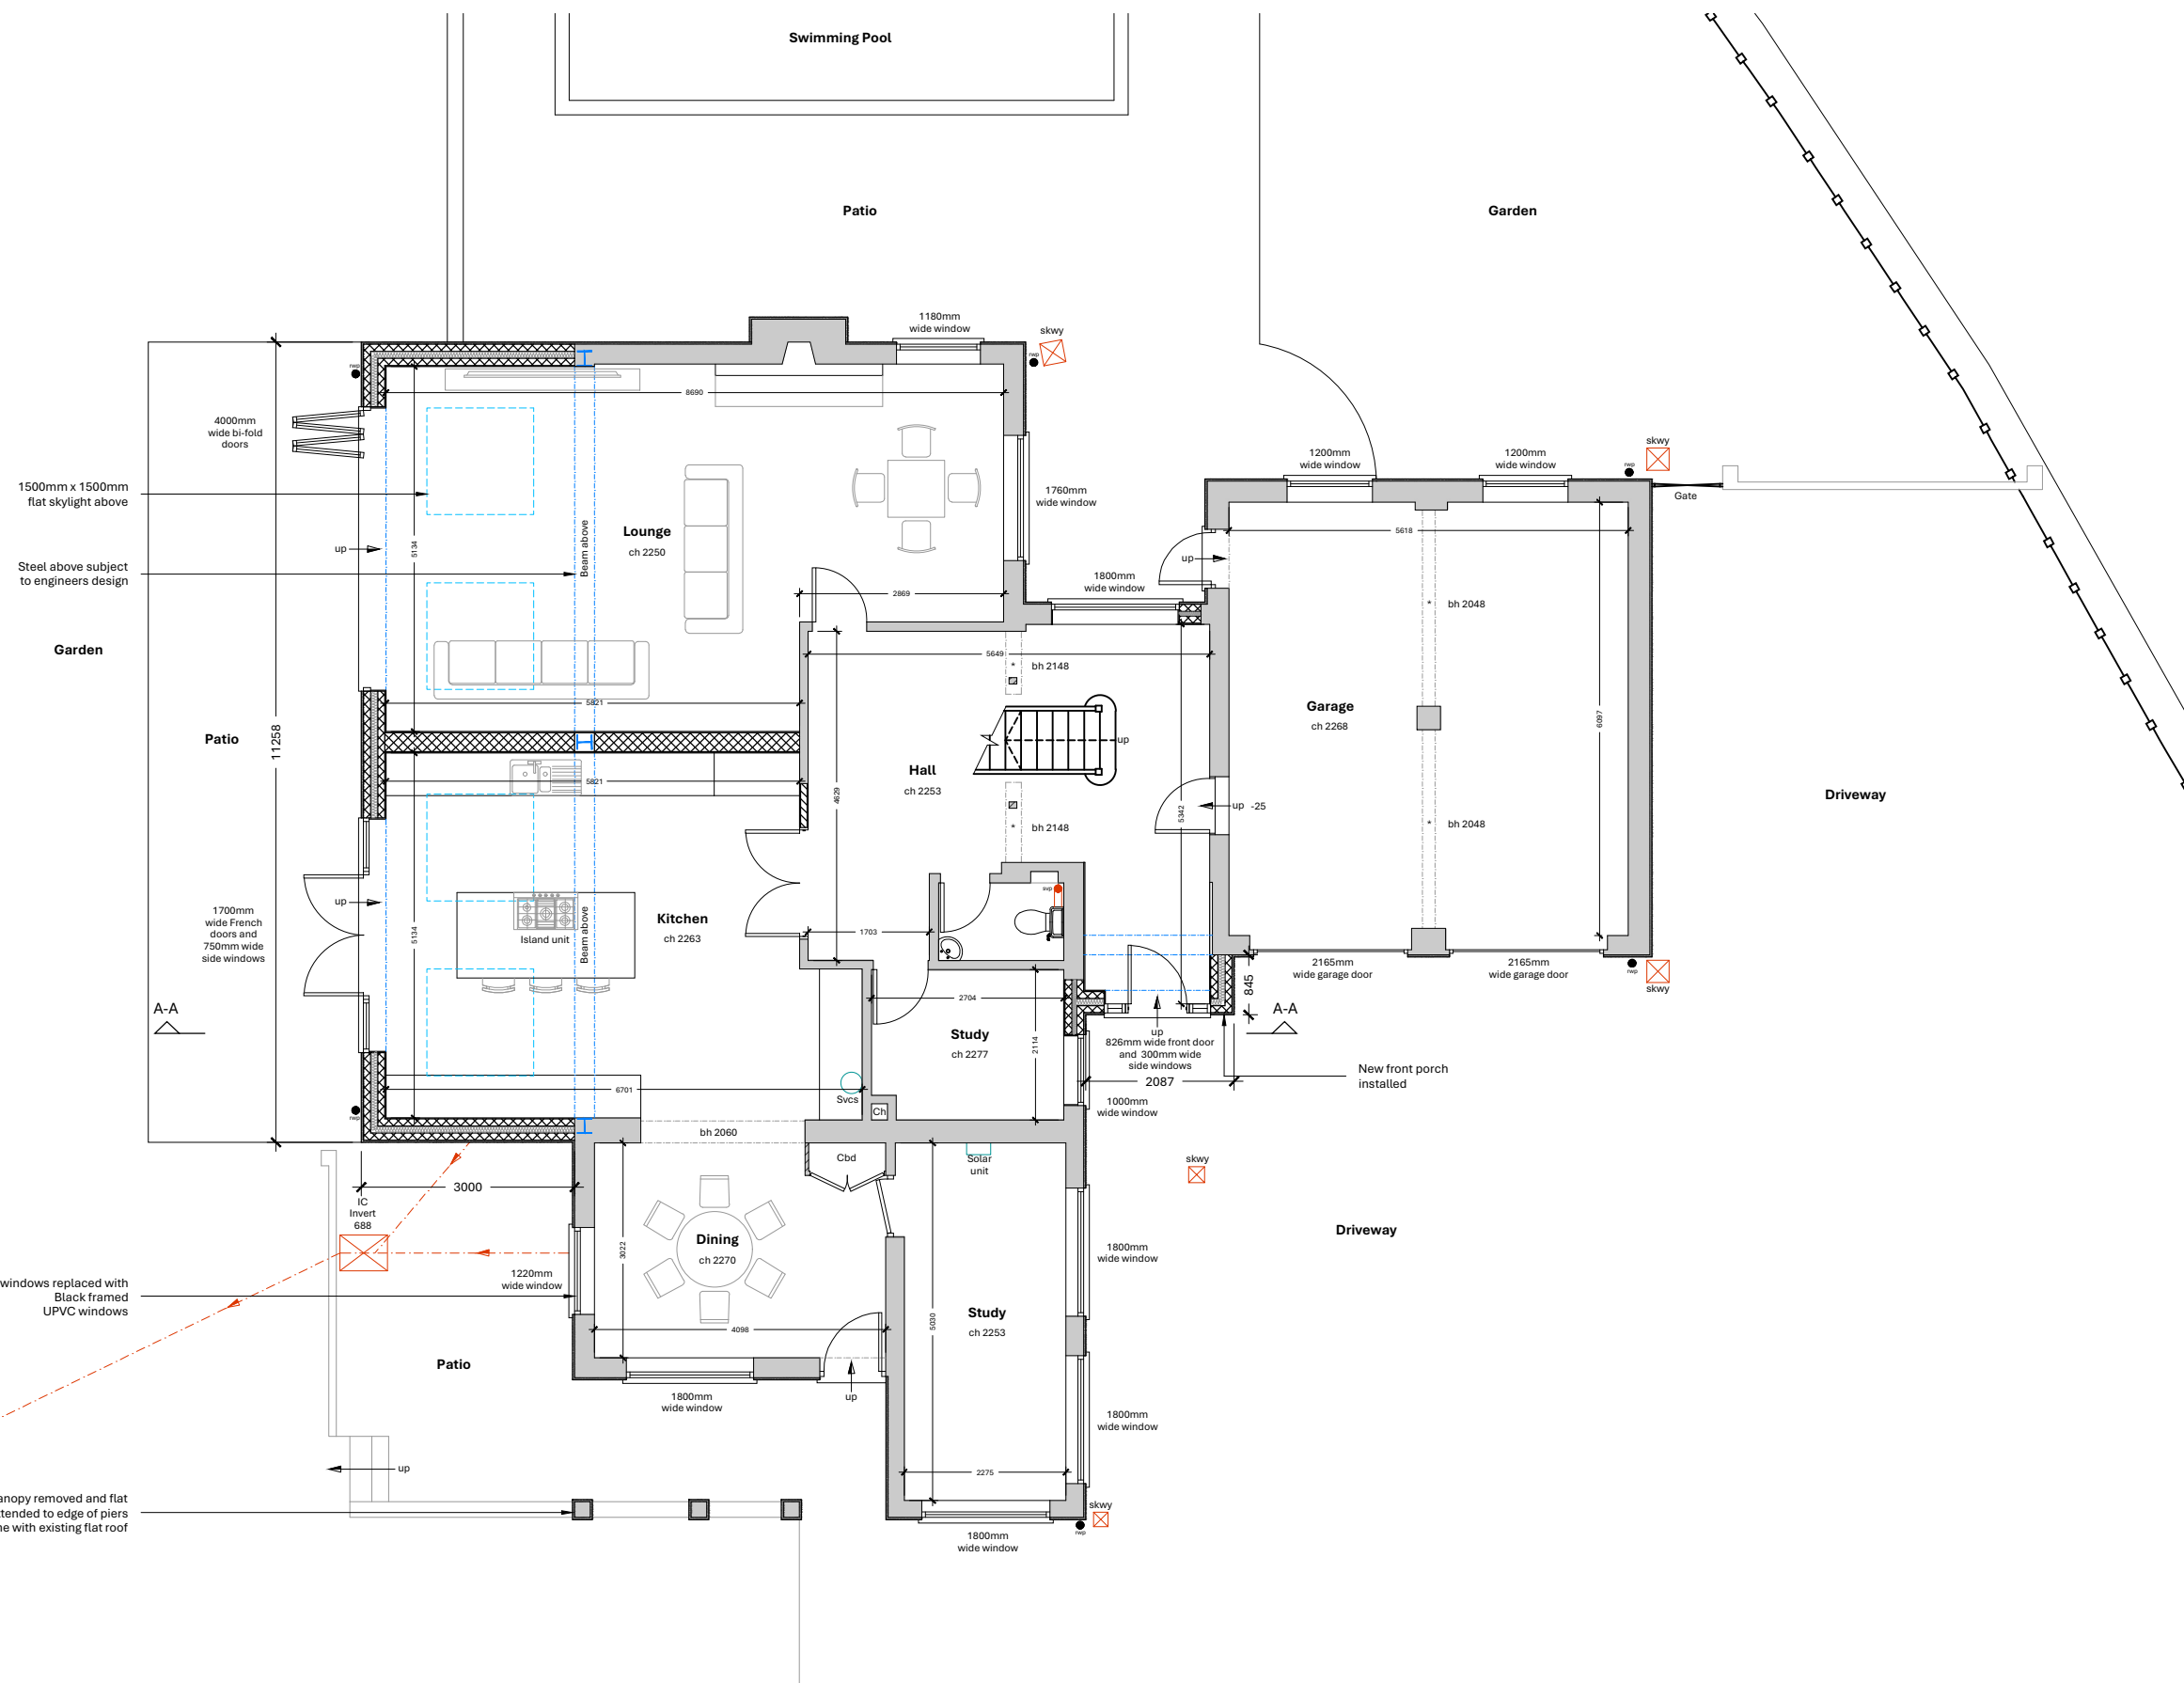

Proposed Ground Floor Plan

Scale - 1:100@A3

 

Planning

COPYRIGHT ©

DETAILS OF THIS DRAWING ARE THE COPYRIGHT OF ASPIRE
ARCHITECTURAL & SURVEYING LTD AND MUST NOT BE REPRODUCED OR
COPIED WITHOUT PRIOR WRITTEN CONSENT.

ANY ERRORS OR OMISSIONS ARE TO BE REPORTED TO THE ARCHITECT IMMEDIATELY.

ALL PROPOSED ROAD AND JUNCTION ALTERATIONS SUBJECT TO HIGHWAYS ENGINEERS DETAILED DESIGN.



REMOVAL OF ANY EXISTING TREE AND LANDSCAPED AREAS SUBJECT TO
NEGOTIATIONS WITH LOCAL AUTHORITY PLANNING DEPT AND OTHER
STATUTORY CONTROLS.

ALL DRAWINGS TO BE READ IN CONJUNCTION WITH STRUCTURAL
ENGINEERS DRAWINGS AND ALL RELATED ARCHITECTS AND CONSULTANT
DRAWINGS AND OTHER RELEVANT INFORMATION.


ANY CHANGES TO THE DRAWN DESIGN DURING CONSTRUCTION WORK
SHOULD BE RECORDED AND REPORTED TO THE DESIGNER IMMEDIATELY.

ASPIRE ARCHITECTURAL & SURVEYING LTD WILL NOT TAKE RESPONSIBILITY
FOR ANY VARIATION MADE BY OTHERS TO THE DESIGN AND
CONSTRUCTION DETAIL CONTAINED WITHIN THIS DRAWING.

Legend

  -  Existing Masonry Wall
-  Existing Stud Wall
-  Existing Joist / Rafter
-  Proposed Blockwork
-  Proposed Brickwork
-  Proposed Studwork
-  Demolition
-  Existing Beams
-  Proposed Beams
-  Existing Foul Drainage
-  Proposed Foul Drainage
-  Surface Water Drainage
-  Existing Skylights
-  Proposed Skylights

-	-	-
REV	DATE	VARIATION

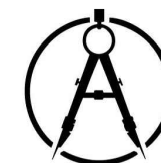

ASPIRE
Architecture & Surveying

www.aspireas.co.uk
Office 3, Richmond House
Forsyth Road,
Woking,
Surrey,
GU21 5SB
Tel: 01932 988520

Project
Hoadlye, Crawley Down Road, Felbridge, East Grinstead,
East Sussex, RH19 2PS

Title	Proposed Ground Floor Plan
-------	----------------------------

Drawn By AG	Checked Aspire	Date Apr 26
----------------	-------------------	----------------

Drawing Number	Revision	Scale
2808-111	-	1:100@A3

Client	*
--------	---