


Scale in metres 1:50

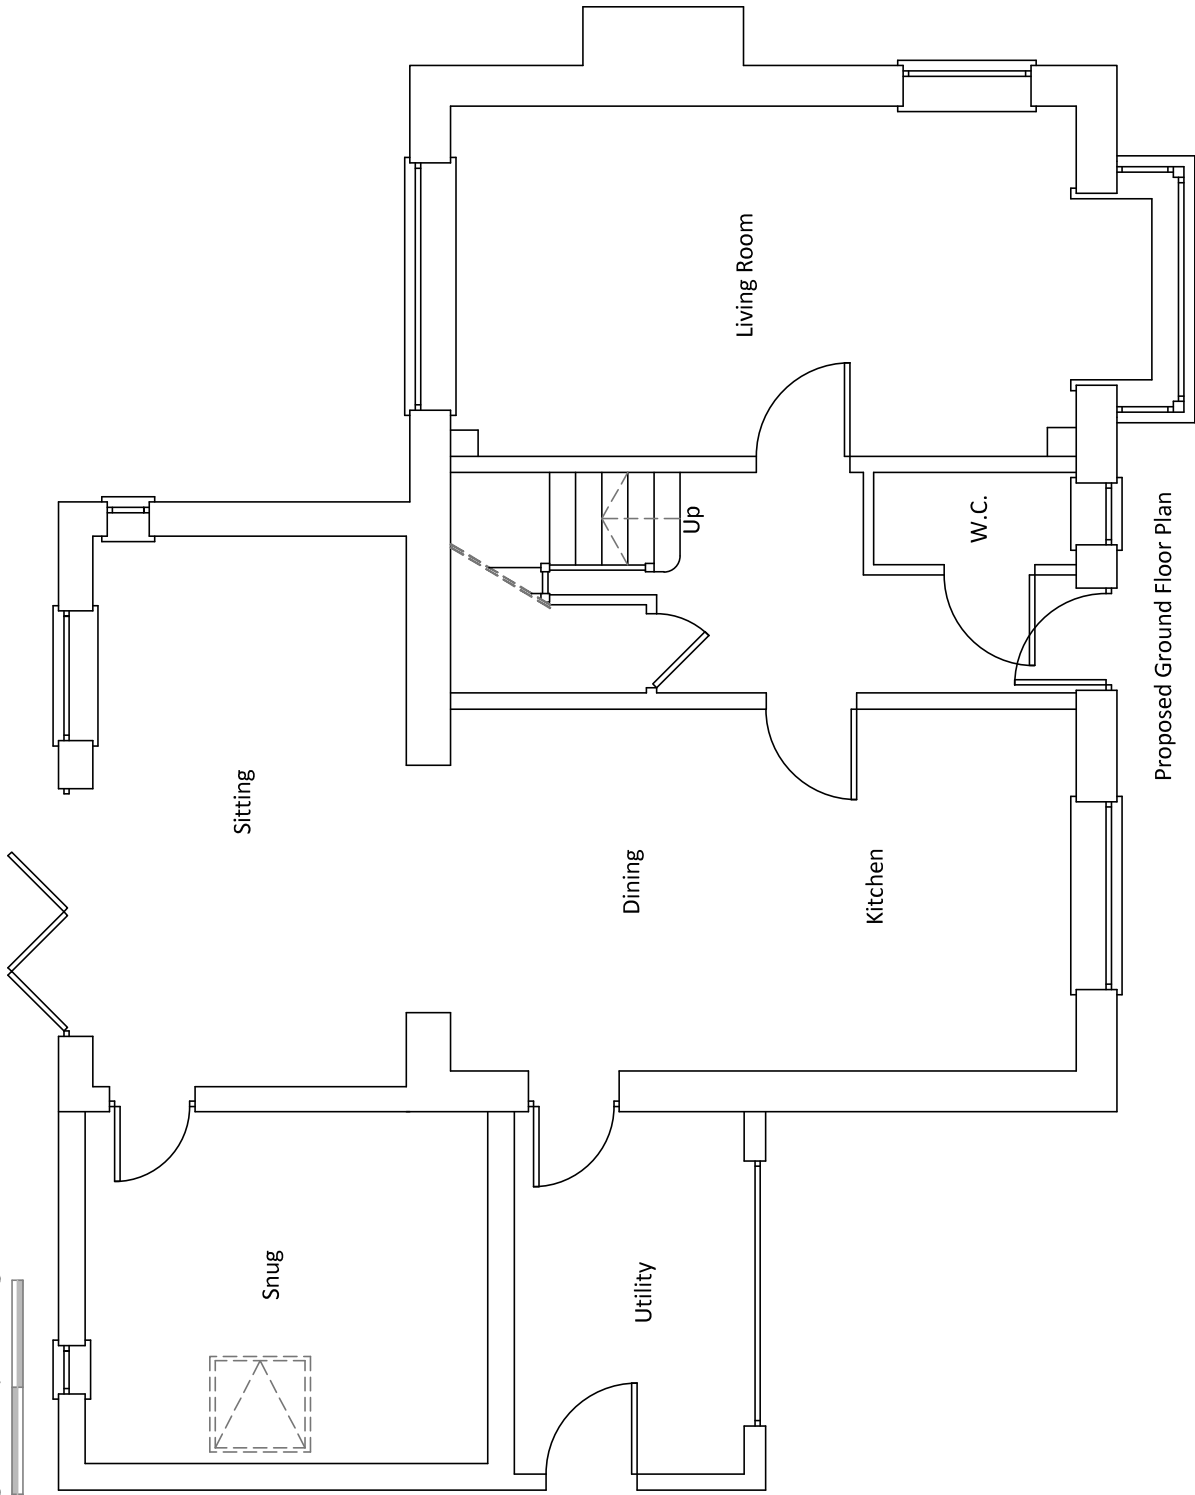

Proposed Ground Floor Plan



COMMERCIAL
DRAWING
SERVICE LTD

Mount View
Tattenham Crescent
Epsom
KT18 5NU

T 07402 981 208
E jae4@commercialdrawing.com
W www.commercialdrawing.com

Drawing Title	Proposed Ground Floor Plan
---------------	----------------------------

Project	11 Barnfield Balcombe RH17 6FW
---------	--------------------------------------

Client	Mr & Mrs Carr
--------	---------------

Scale @ A3	1:50	Issue Date	20/04/2026
Job No.	BAR/2026	Drawing No.	006
Drawn By		JT	
		Revision	

Notes
Contractors should not scale or use the dimensions shown on this drawing. Any dimensions should be verified from the contractors own measurements taken on site before any the manufacture or installation of any materials. This drawing is the property of CDS Ltd. It should not be copied or issued without their consent.