




Front Elevation




Side Elevation




Rear Elevation

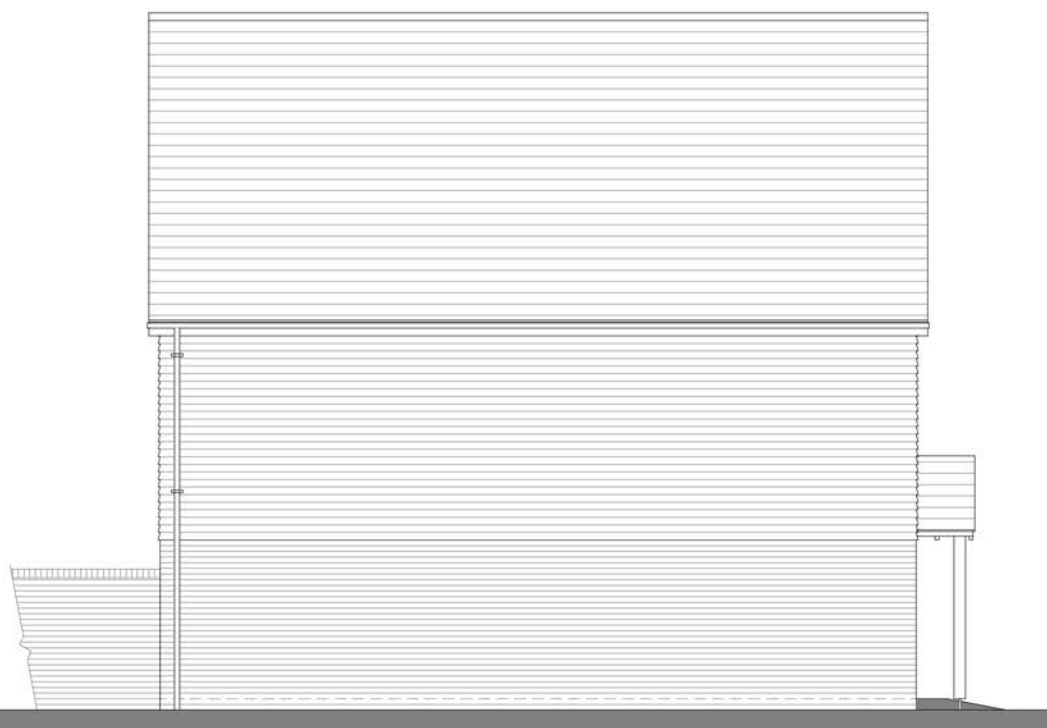


Side Elevation

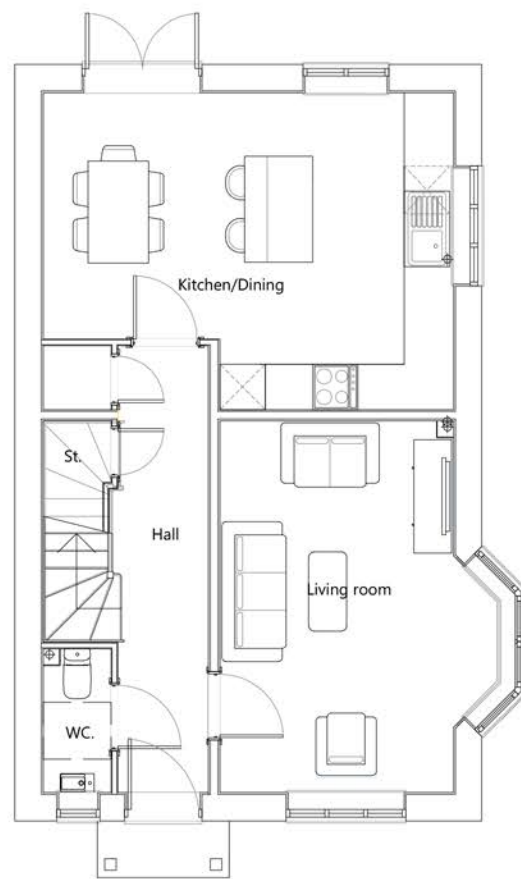

Ground Floor Plan

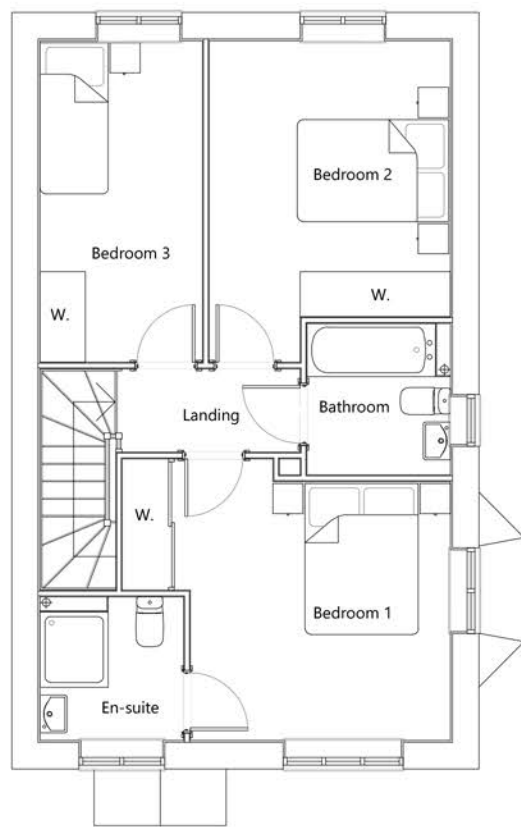

First Floor Plan

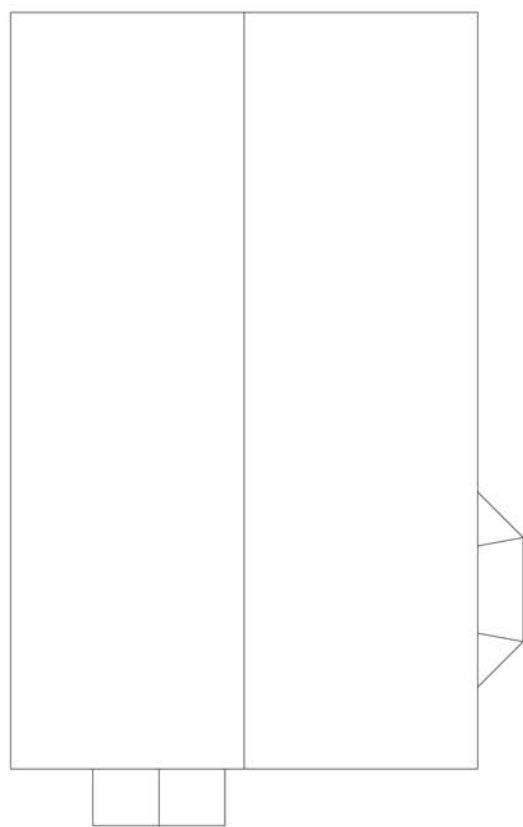

Roof Plan

Housetype	3B.1	Variation	A	Option	2	NDSS Check	Bedroom areas comply (Areas and min. widths):	Yes
Bedrooms	3	Persons	5	Beds/Persons	3B/5P	Storeys	Storage Req'd.(m²)	2.5
Sq.ft	1091	Sq.m	101.44	Area Req'd.(m²)	93		Storage Actual (m²)	2.52



Rev	Description	Date	Au	Ch
A	Issued for Planning	24.04.26	MB	PR

Romsey T:01794 367703
Portishead T:01275 407000
London T:01794 367703

www.thrivearchitects.co.uk

This drawing is the copyright of Thrive Architects Ltd ©. All rights reserved. Ordnance Survey Data © Crown Copyright. All rights reserved. Licence No. 100007359. Permission is granted to scale from this drawing for the purposes of **Local Authority Planning Applications only**. For all other purposes DO NOT scale from this drawing. Contractors, sub-contractors and suppliers are to check all relevant dimensions and levels of the site and building before commencing any shop drawings or building work. Any discrepancies should be recorded to the Architect. Where applicable this drawing is to be read in conjunction with the Consultants' drawings / Clients' Construction Specification.

Project	St Stephens Church, Hamsland, Horsted Keynes		
Drawing	House Type 3B.1 - Detached Plans and Elevations		
Client	RDP Construction		
Job no.	RDPC250926	Date	13.02.26
Dwg no.	HT.3B.1-DET.pe	Rev.	A
Author	MB	Checker	Scale 1:100 at A2
Status	PLANNING	Office	Romsey
Client ref.			

