




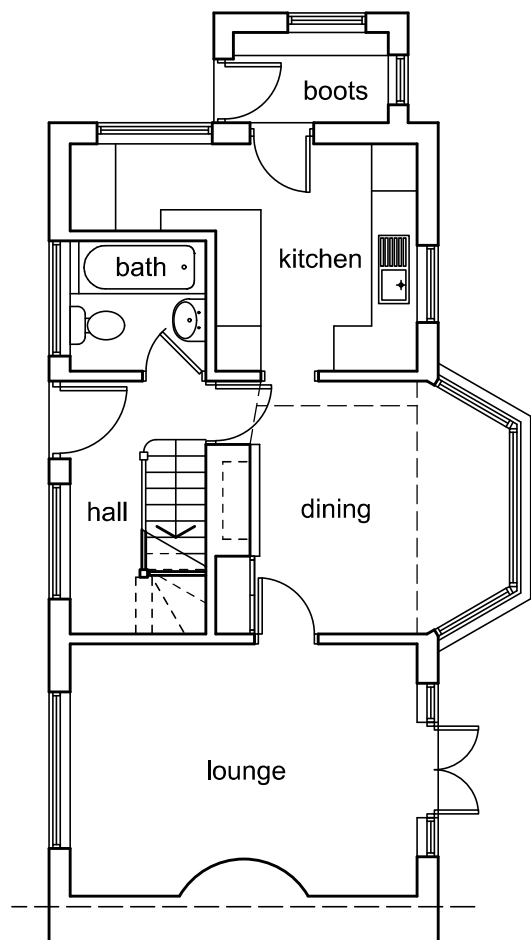

GROUND FLOOR PLAN as existing

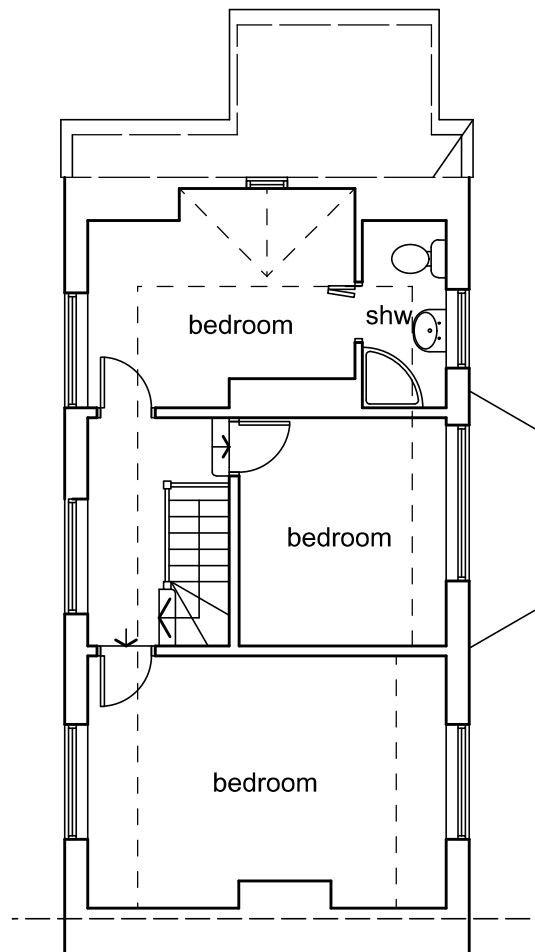


FIRST FLOOR PLAN as existing

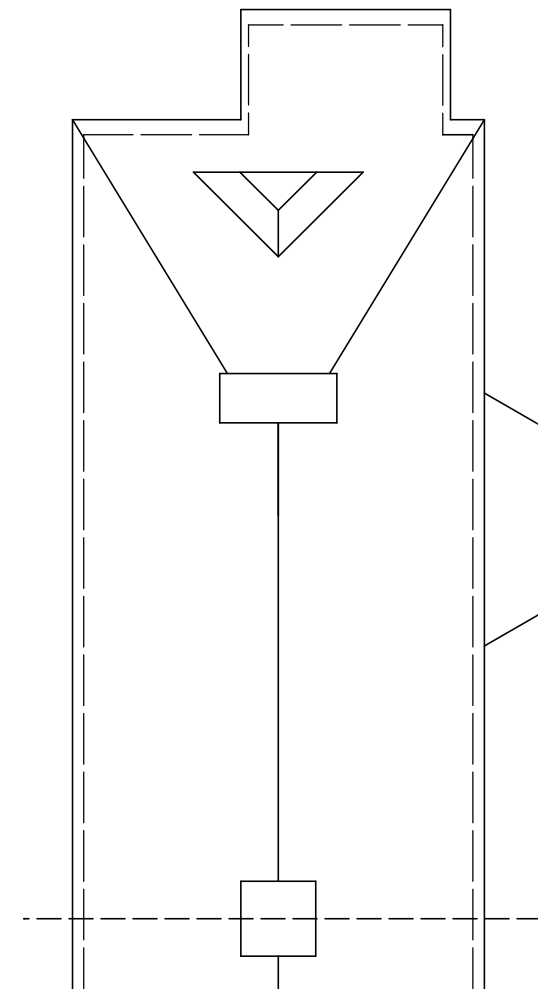

ROOF PLAN as existing

Schedule of Areas	(gross internal area m2)
existing ground floor	52.0 m2
existing first floor	44.0 m2
existing total	96.0 m2

 

Rev A: roof plan added mar 26

client: James Greeley

project: 1 Stoaches Cottages
Freshfield Lane
Danehill
RH17 7HQ

scale: 1:100 @ A3

date: Feb 26

drawn: MW

drawing title: Premises as Existing

drawing no: SC - EX 02 A