




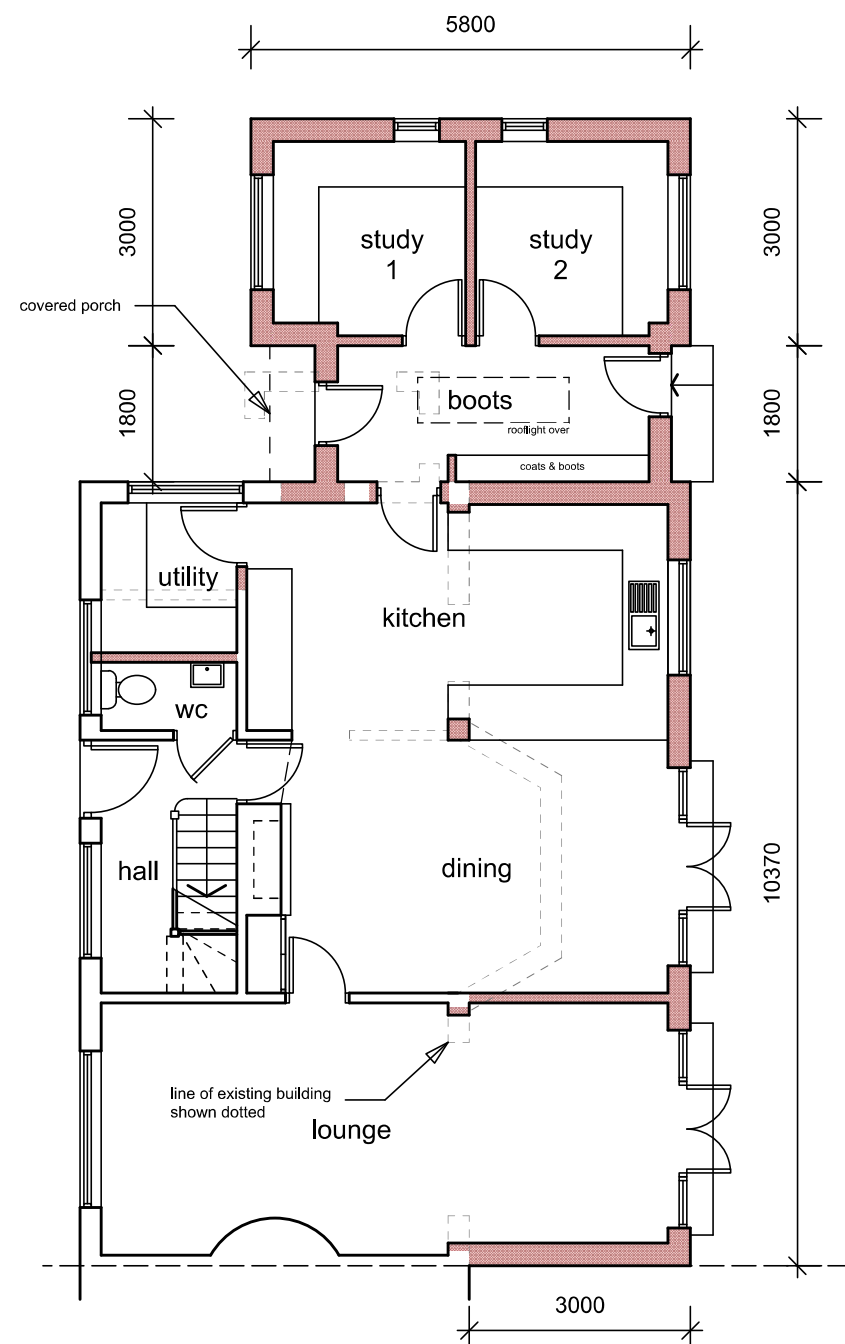


GROUND FLOOR PLAN as proposed

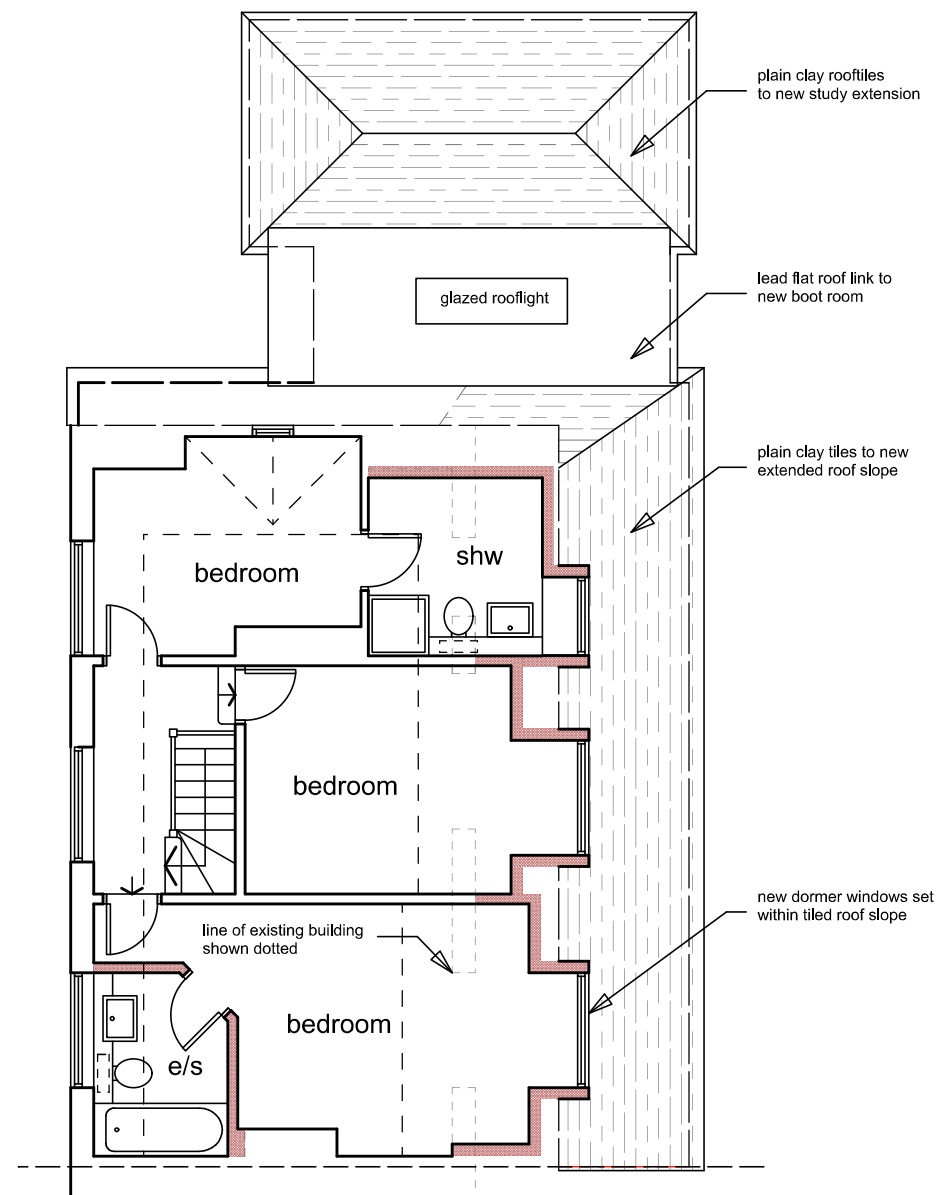

FIRST FLOOR PLAN as proposed

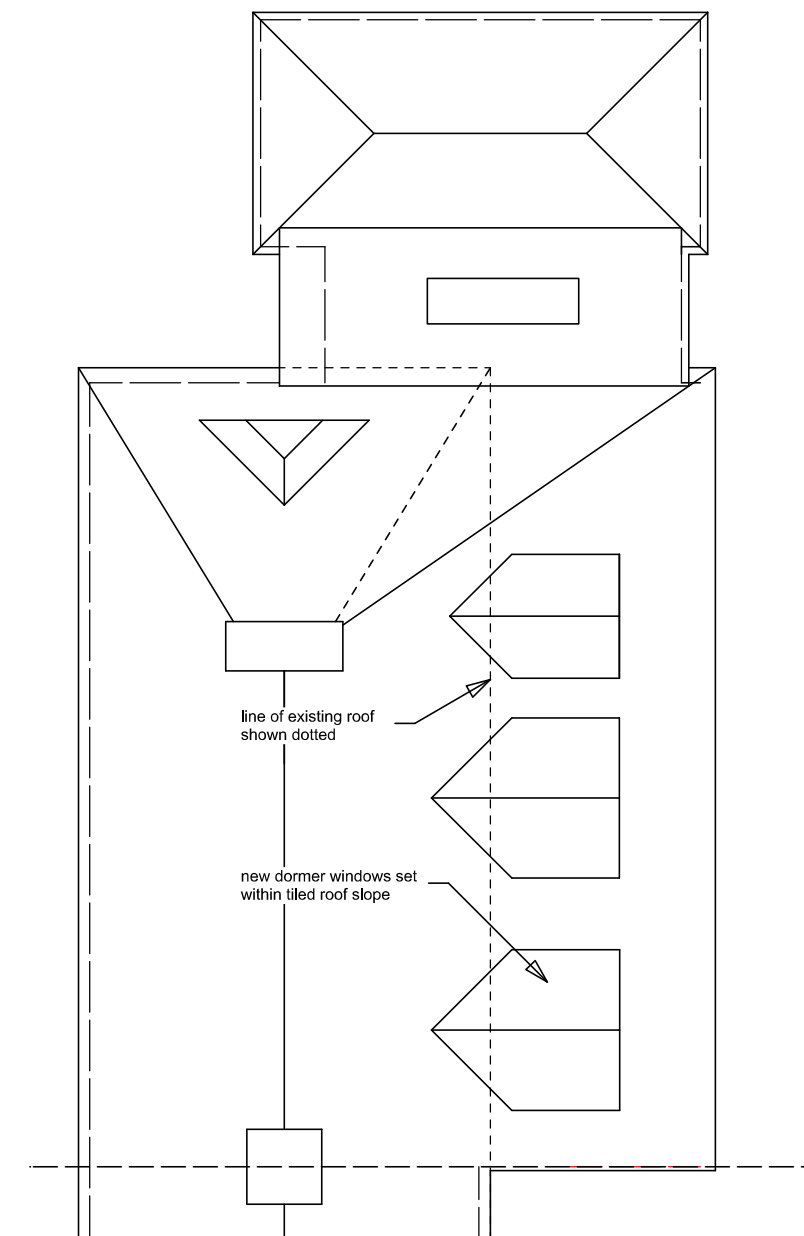

ROOF PLAN as proposed

 

Schedule of Areas		(gross internal area m2)	
existing ground floor	52.0 m2	proposed ground floor	96.4 m2
existing first floor	44.0 m2	proposed first floor	54.8 m2
existing total	96.0 m2	proposed total	151.2 m2

Rev A: roof plan added mar 26

client: James Greeley

project: 1 Stoaches Cottages
Freshfield Lane
Danehill
RH17 7HQ

scale: 1:100 @ A3

date: Feb 26

drawn: MW

drawing title: Scheme Proposals

drawing no: SC - PR 02 A