




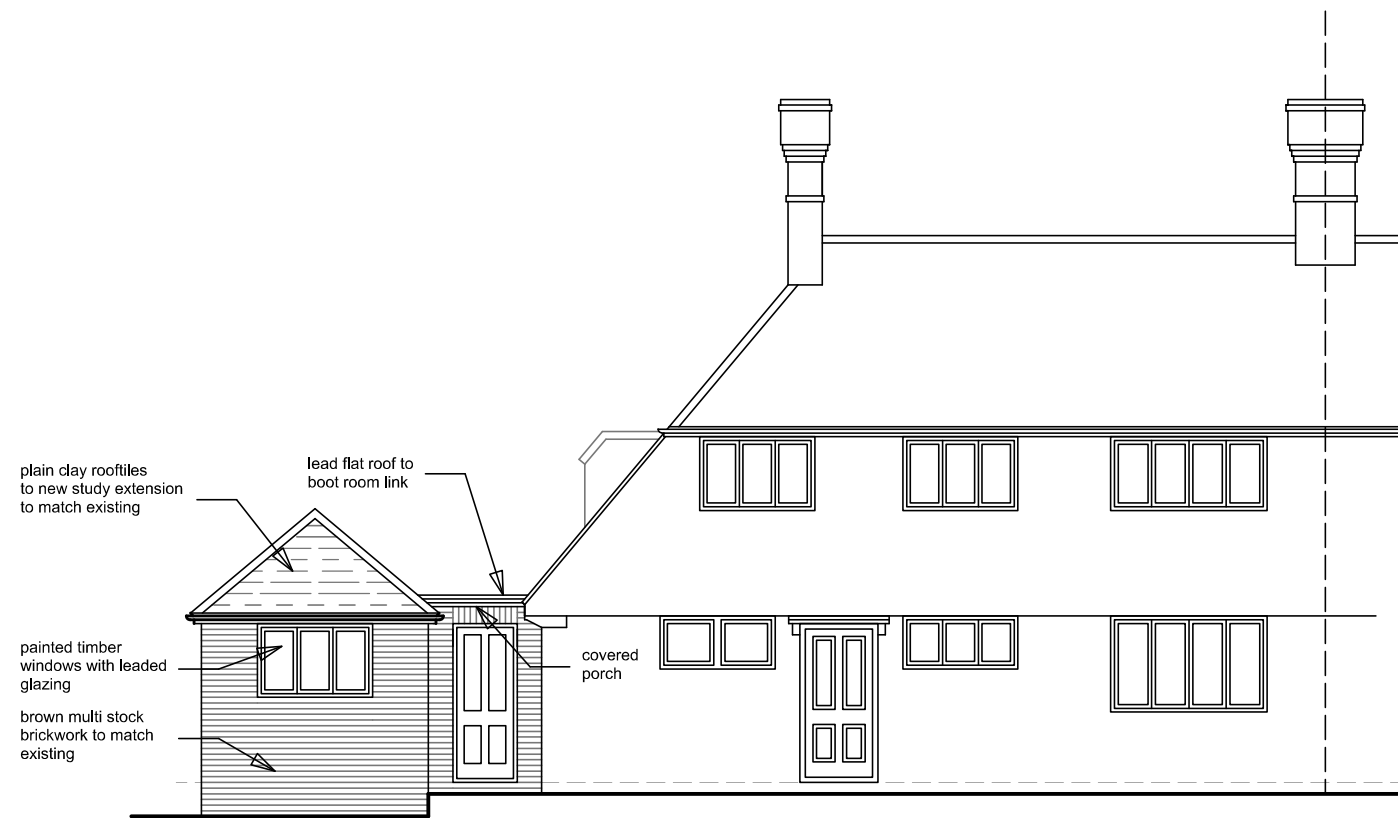


FRONT ELEVATION as proposed

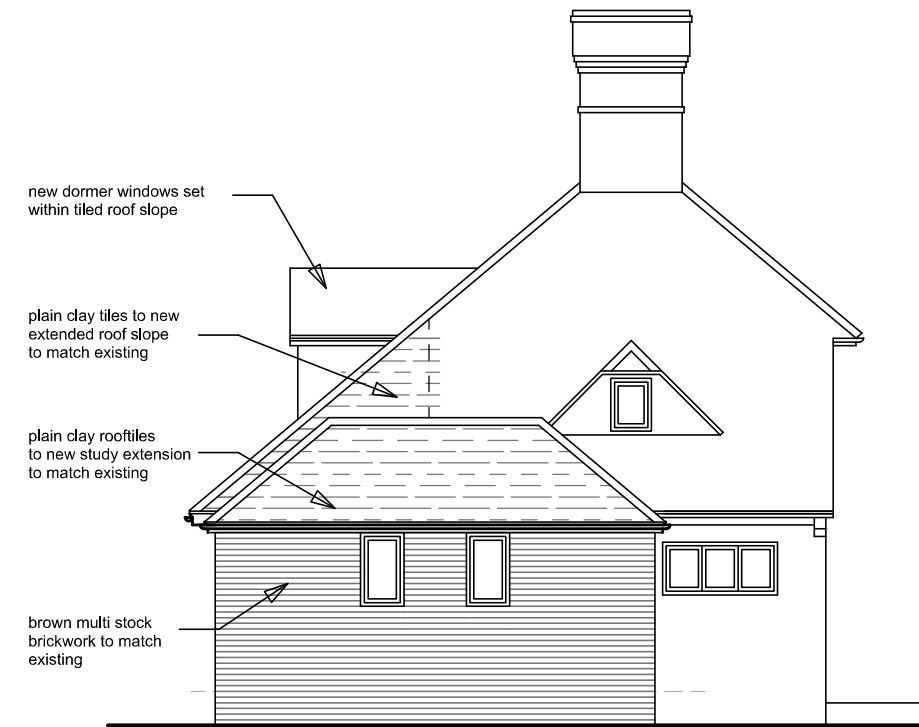


SIDE ELEVATION as proposed

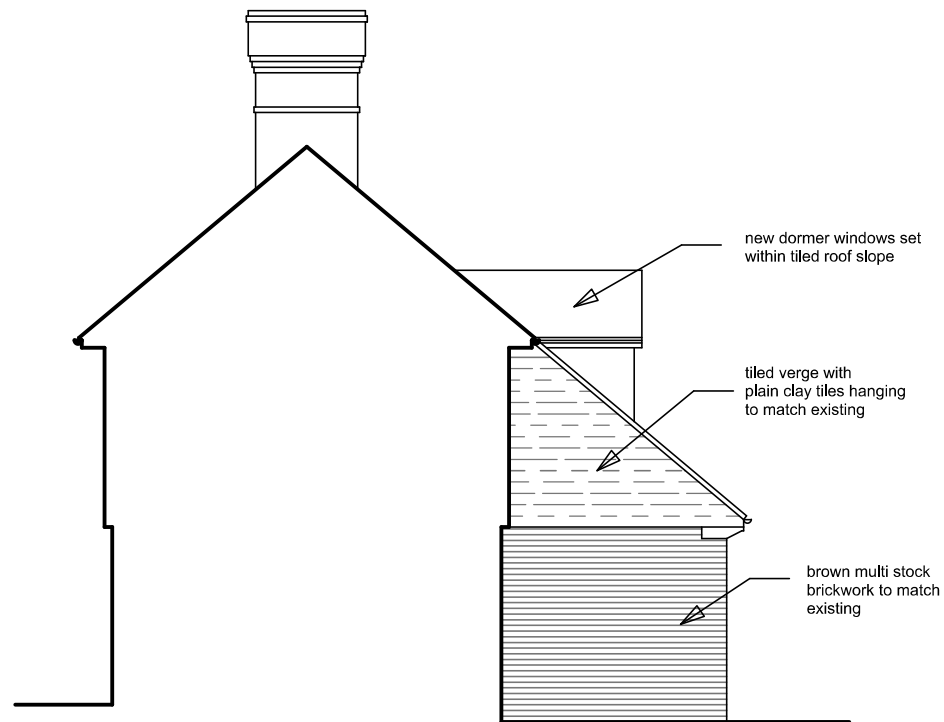

SIDE ELEVATION as proposed

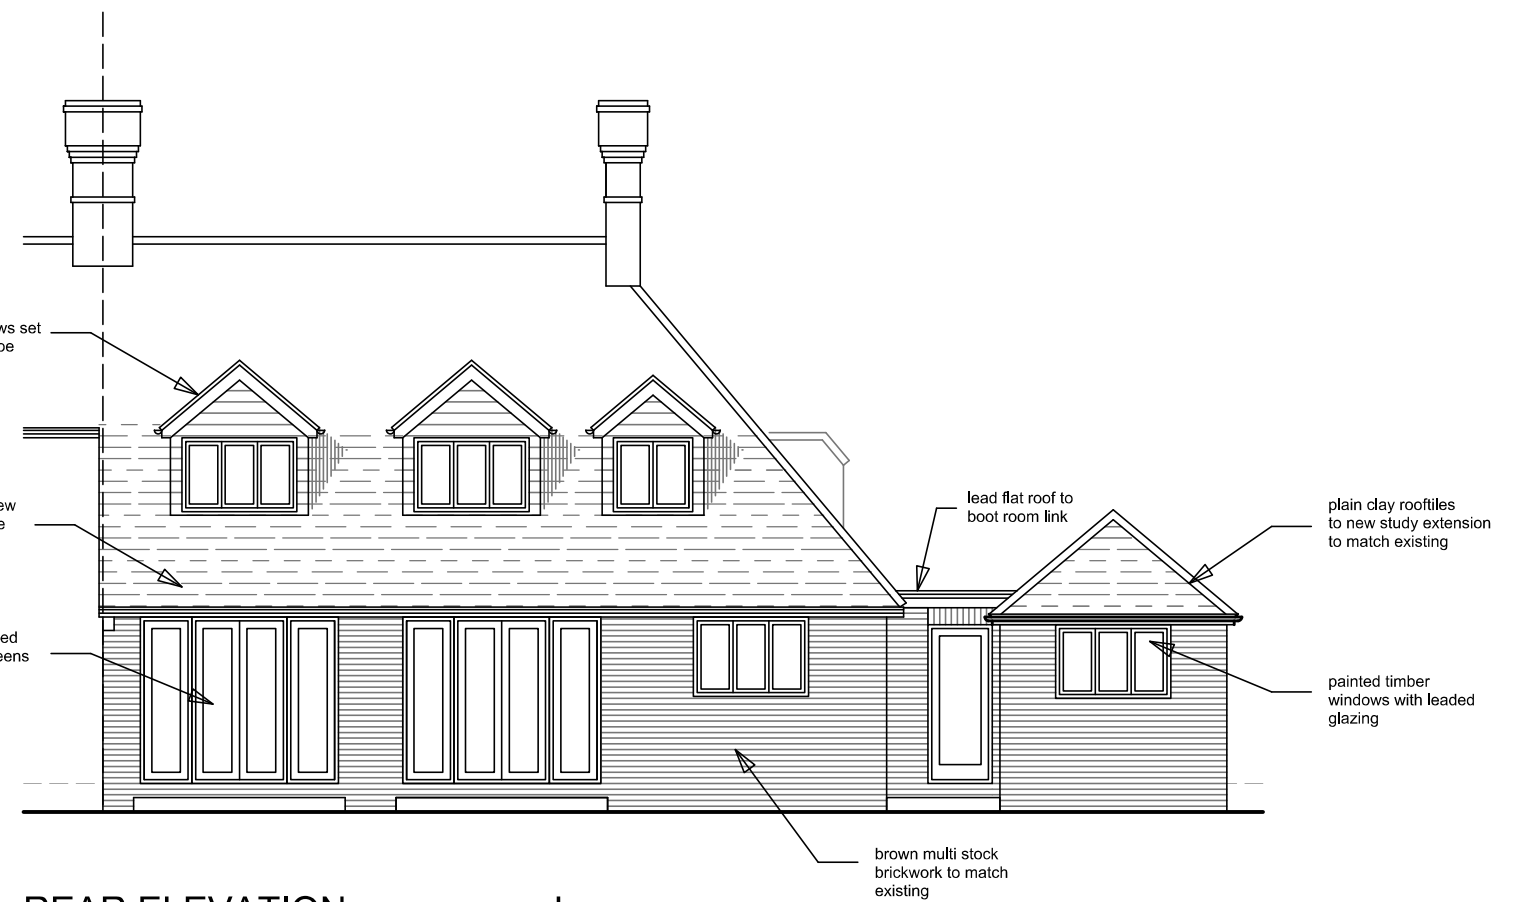

REAR ELEVATION as proposed

 

Rev A: side elevation added mar 26

client: James Greeley	project: 1 Stoaches Cottages Freshfield Lane Danehill RH17 7HQ	scale: 1:100 @ A3 date: Feb 26 drawn: MW	drawing title: Scheme Proposals drawing no: SC - PR 03 A	
------------------------------	---	---	---	--