





FRONT ELEVATION as existing

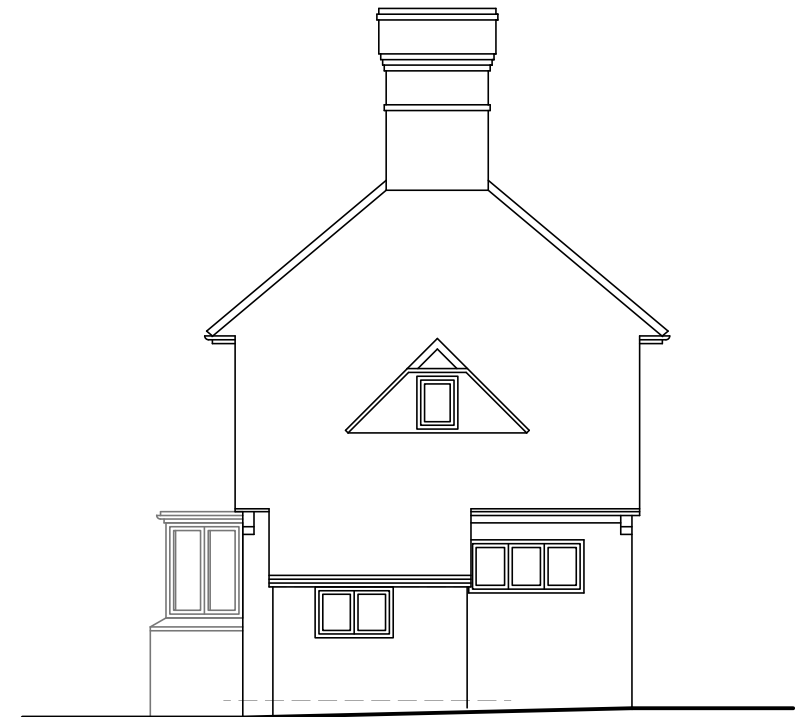


SIDE ELEVATION as existing

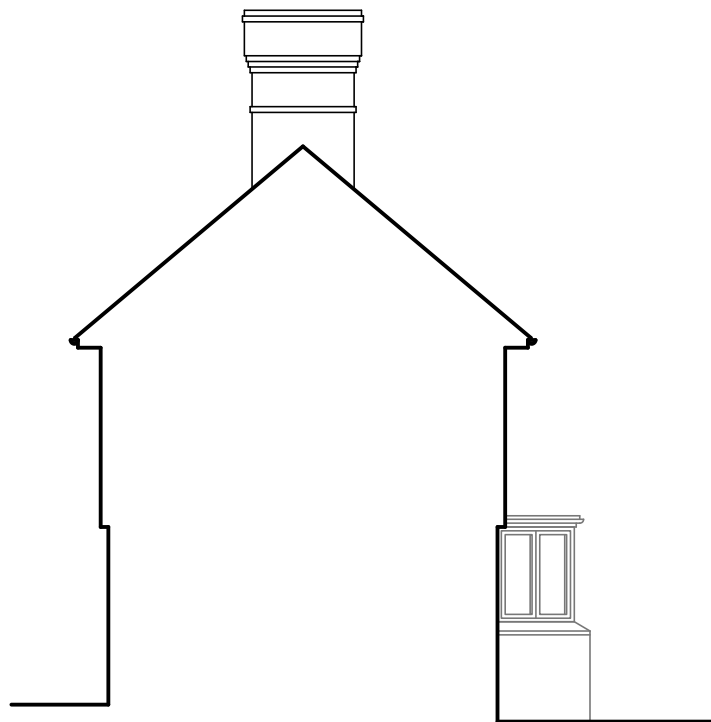

SIDE ELEVATION as existing



REAR ELEVATION as existing

 

Rev A: side elevation added mar 26

client: James Greeley	project: 1 Stoaches Cottages Freshfield Lane Danehill RH17 7HQ	scale: 1:100 @ A3 date: Feb 26 drawn: MW	drawing title: Premises as Existing drawing no: SC - EX 03 A	
------------------------------	---	---	---	--