



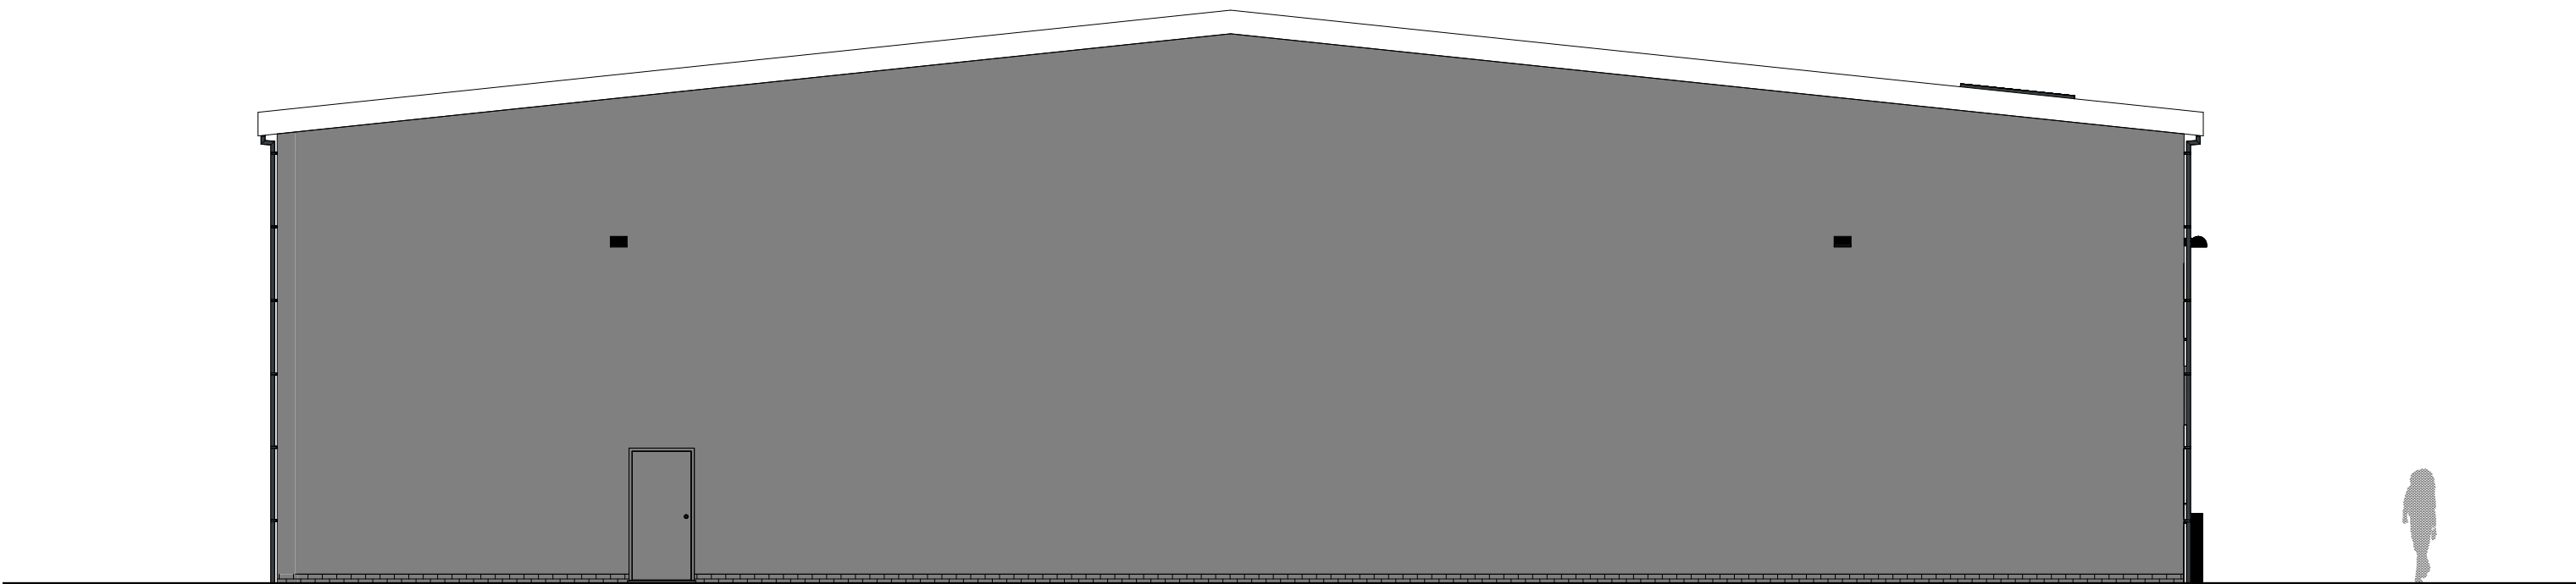

Proposed North Elevation Stg3
1 : 100

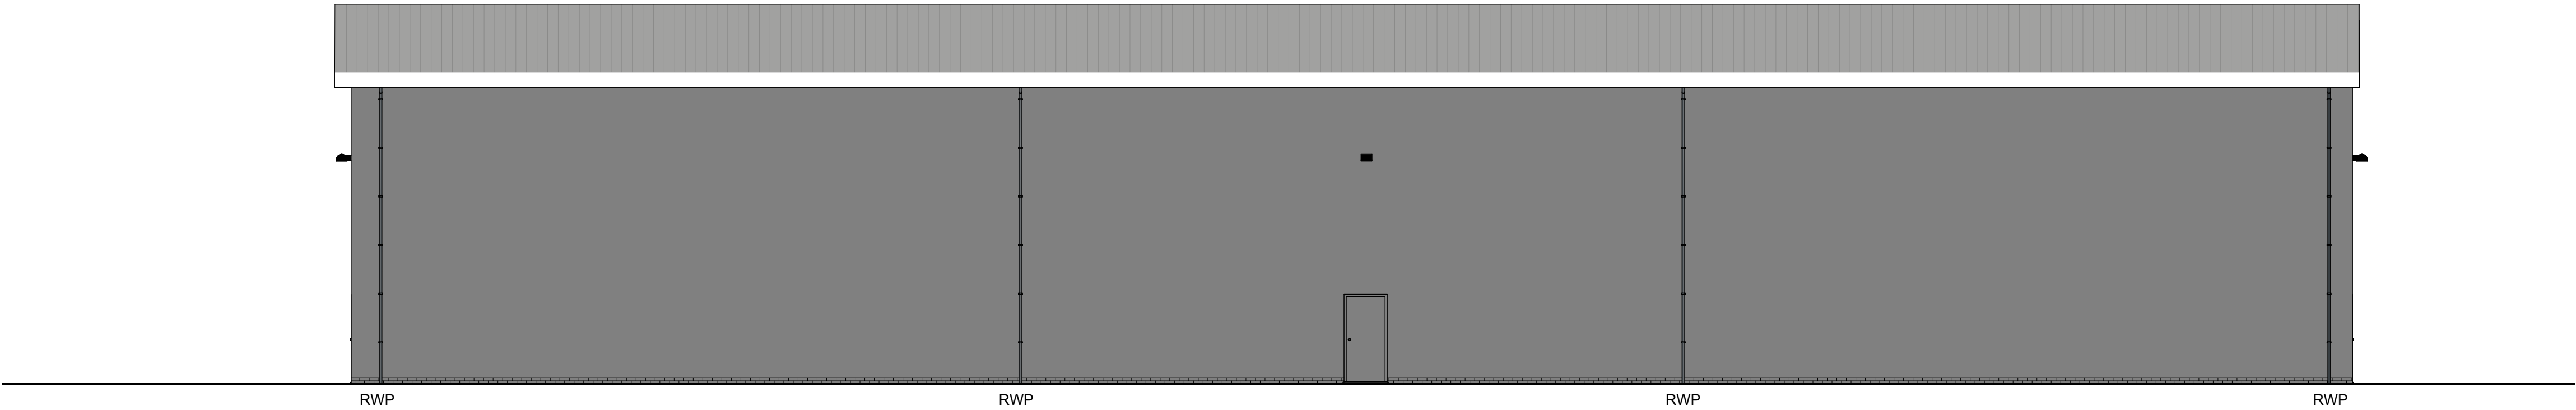


Proposed East Elevation Stg3
1 : 100



Proposed South Elevation Stg3
1 : 100



Proposed West Elevation Stg3
1 : 100

 

Contractors to check all dimensions on drawings.

Any discrepancies must be reported to KTA Architects Ltd or the contract administrator before proceeding.

Do not scale except for planning purposes, work to figured dimensions.

A Fire Consultant must be appointed for this project. KTA drawings & schedules to be read in conjunction with the Fire Consultant Fire Strategy Report.

The Fire Strategy Report takes precedence over any KTA drawing or schedule & any discrepancy should be brought to KTA's attention.

This drawing must be read in conjunction with all relevant consultants drawings.

This drawing is © KTA Architects Ltd.

Revision Schedule			
Revision Number	Revision Date	Revision Description	Issued/ Authorised by
P1	MAR 26	Planning Issue	RN

CAPITAL
HAIR & BEAUTY

KTA
Architects | Urban Designers

Winslade House, Winslade Park, Manor Drive,
Clyst St. Mary, Exeter, EX5 1FY

Tel: 01392 360338
Email: kt@kta.uk.com
Web: www.kta.uk.com

Project
Proposed Padel Centre UNITS
A1, A2 and A3 CONSORT WAY,
BURGESS HILL

Title
Proposed Elevations Stg3

Author DD	Chkd by RN	Scale 1 : 100 @ A1
Project 2625	Status Preliminary	
Drawing number 2625-KTA-XX-ZZ-DR-A-0005		P1