

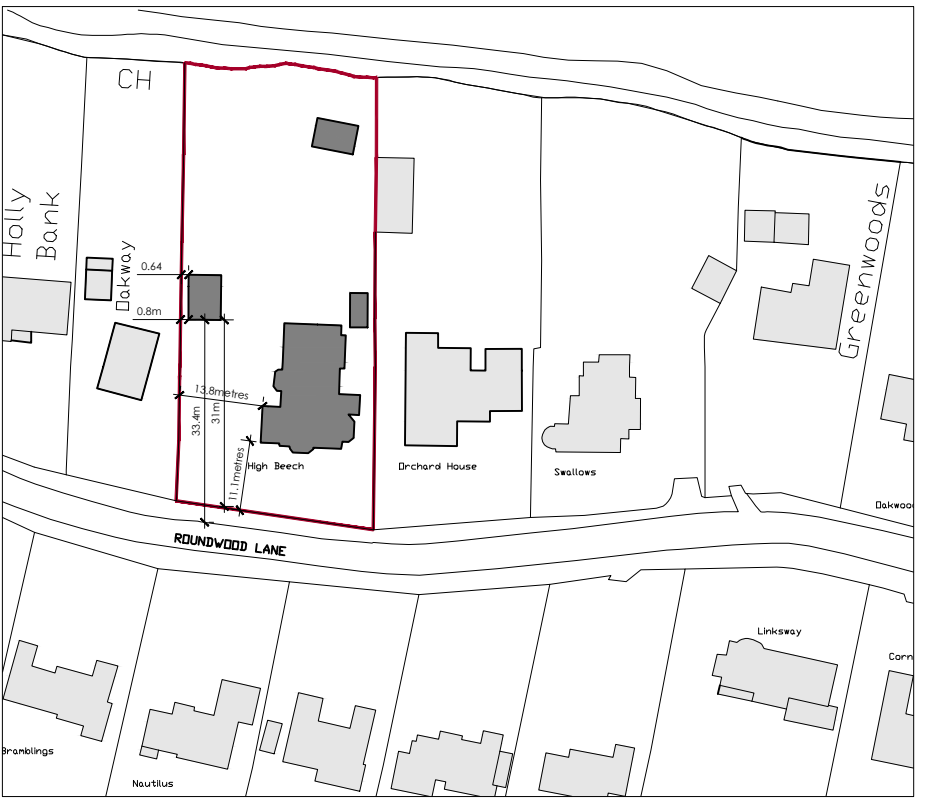


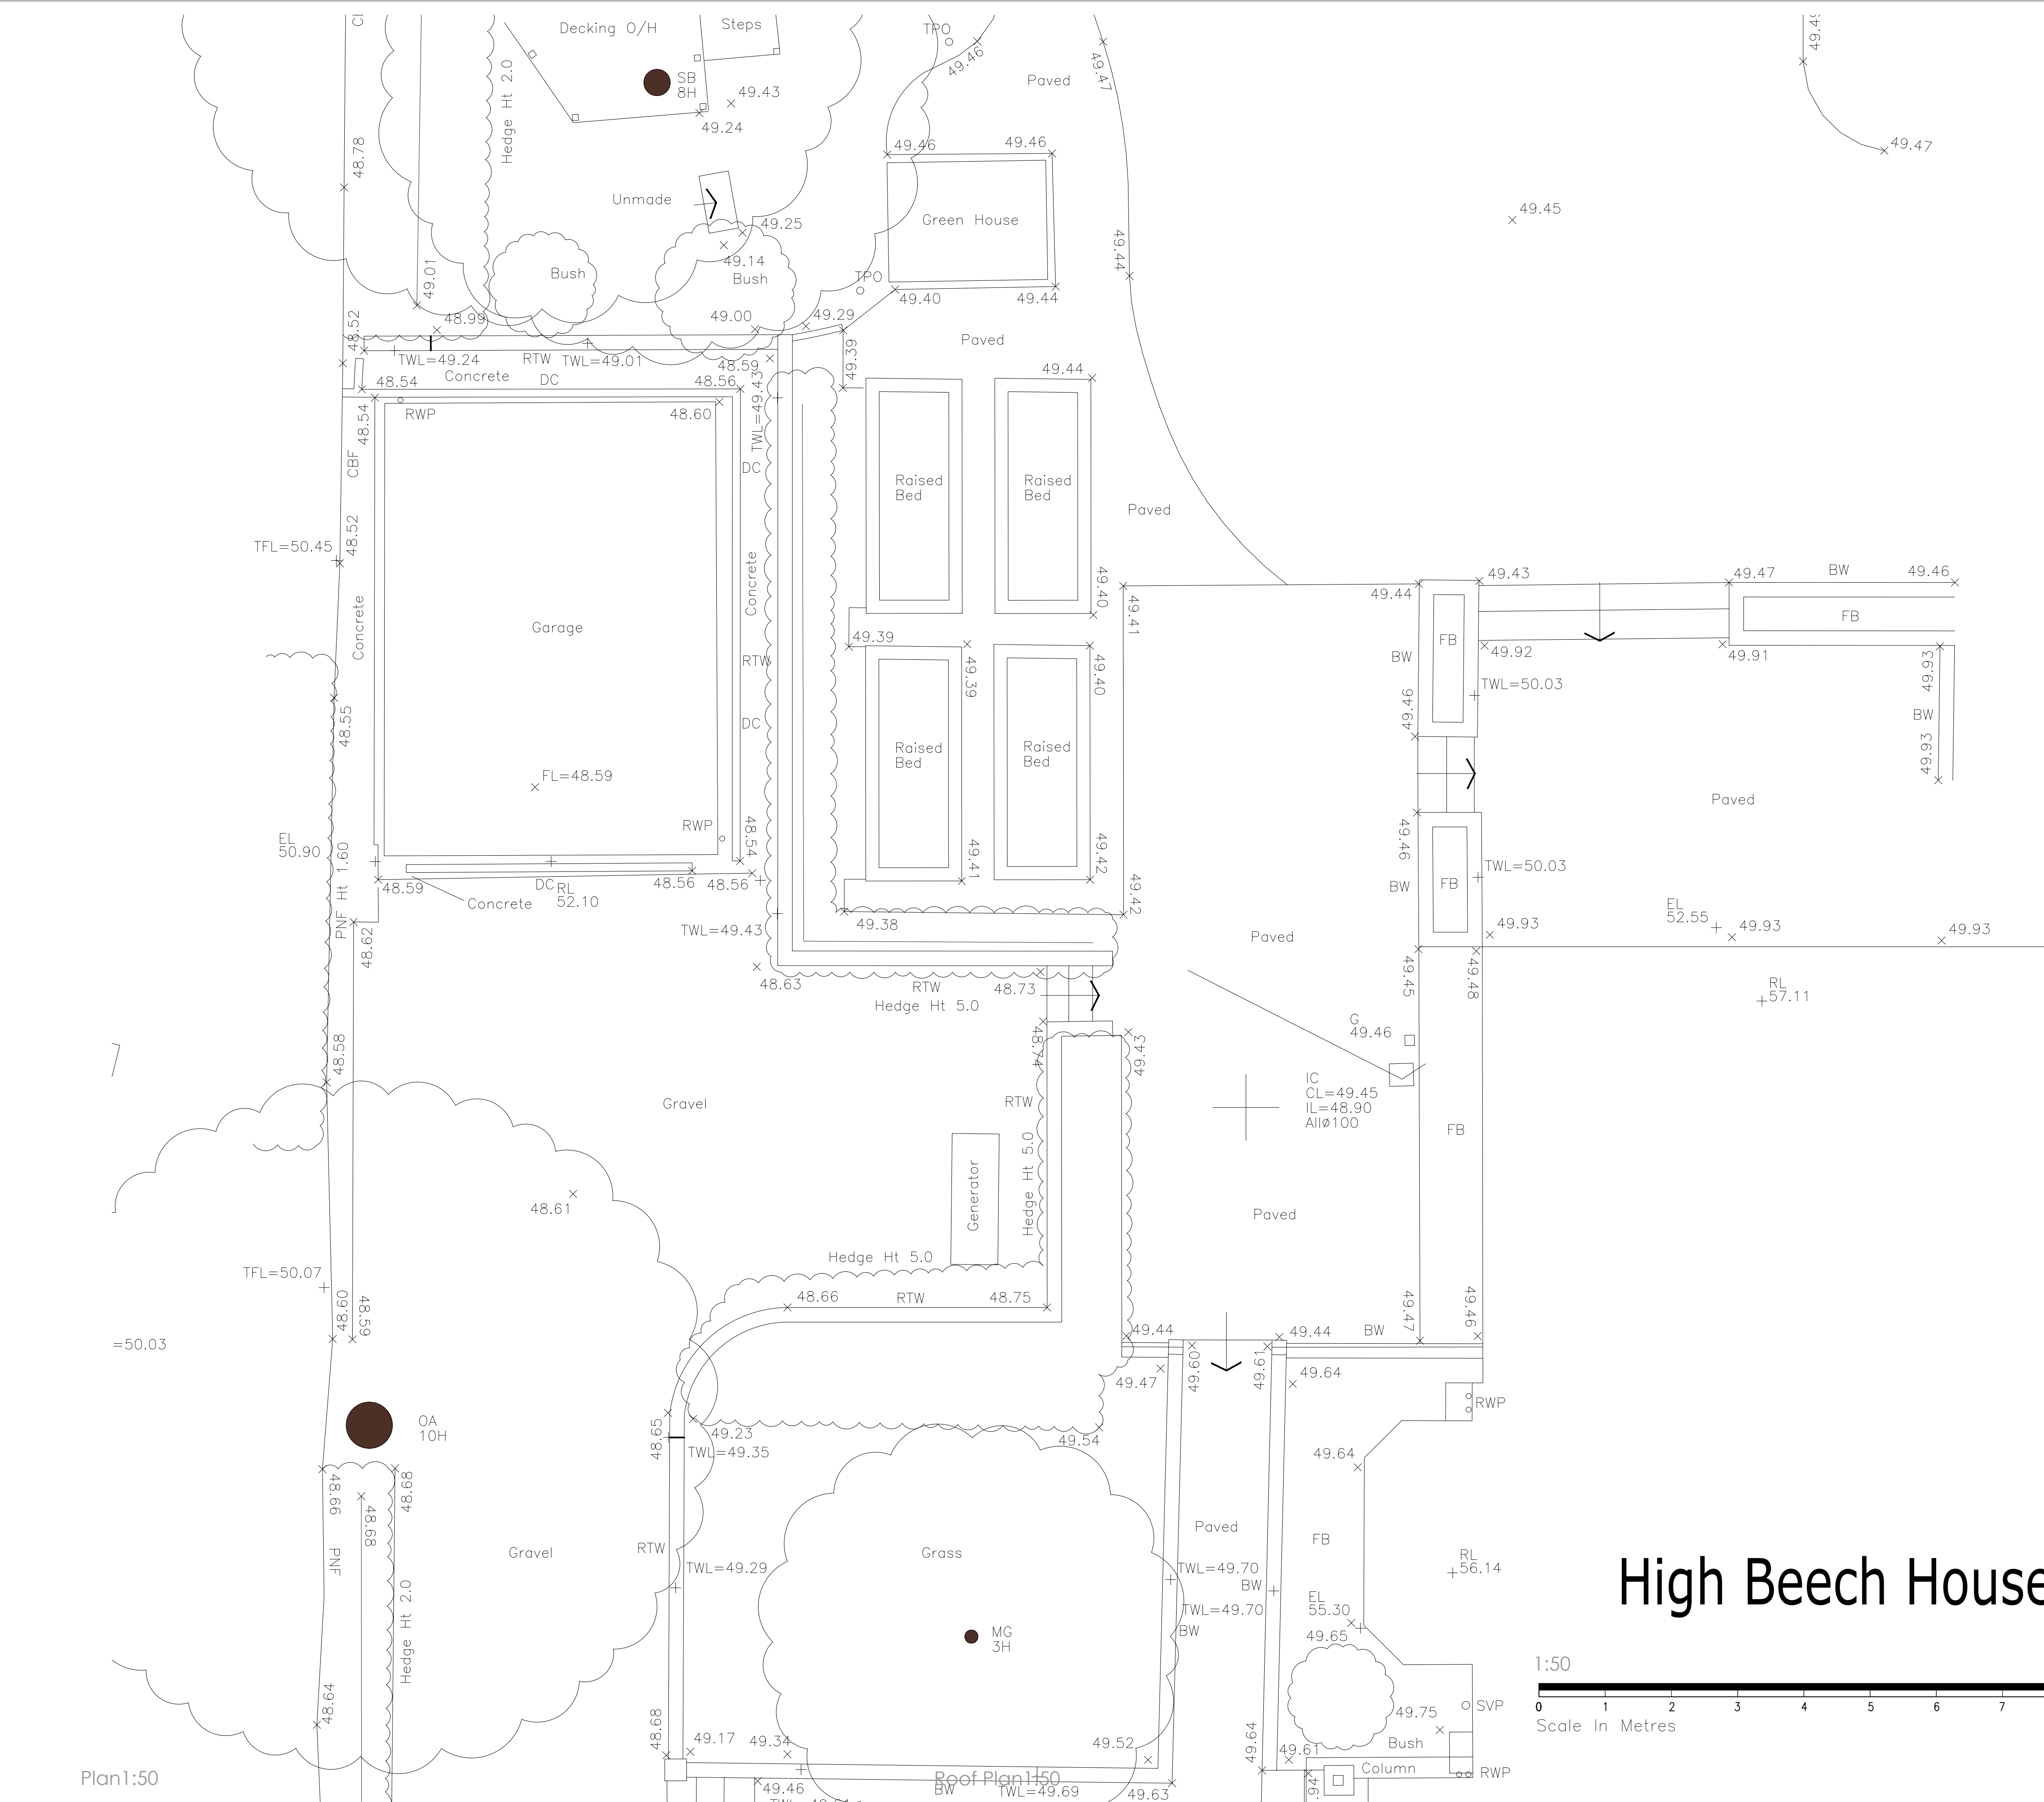


Location plan 1:1250
Scale In Metres

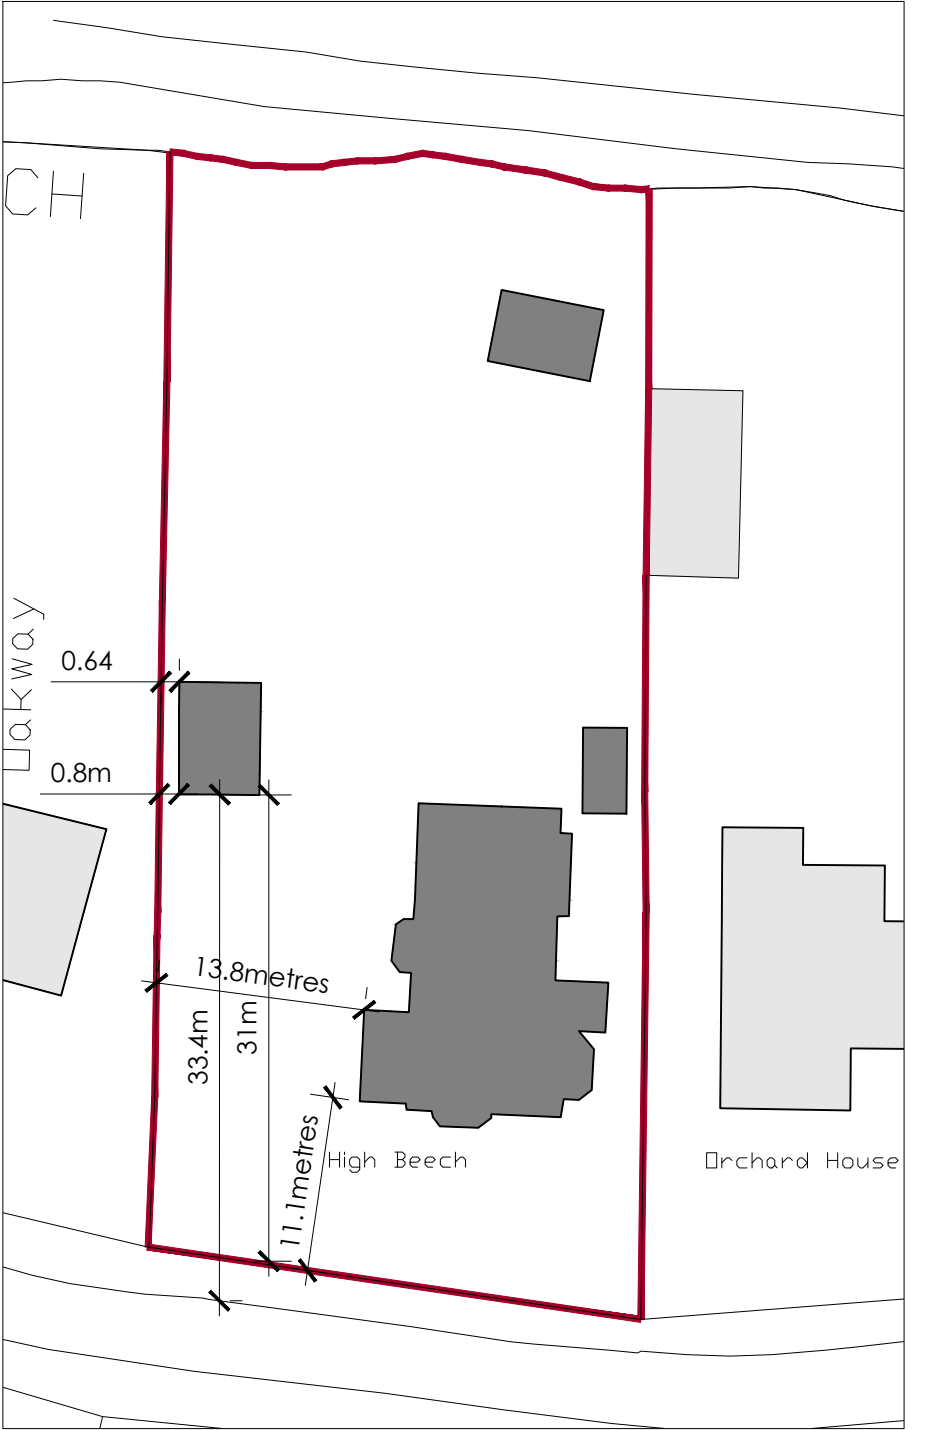

Block plan 1:500
Scale In Metres

High Beech House

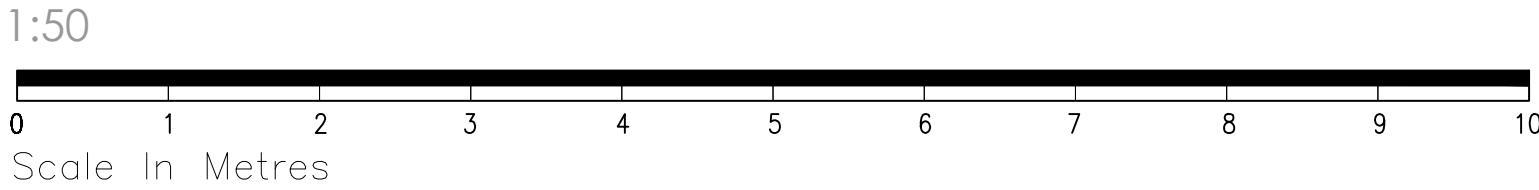

A	17.4.26	boundary info and dims added to block plan from topographical survey info.
rev.	date	comment
amendments		
klaarchitects		
client		
Mr & Dr R. Evans		
job		
High Beech House Roundwood Lane Haywards Heath RH16 1SJ		
drawing number		
322.EXG.01/A		
drawing title		
Existing site plan, location & block plan		
date	scale/original sheet size	RIBA work stage
April '26	Varies@A1	2
Do not scale off drawing Check all dimensions on site before all work is commenced All goods materials workmanship to conform with current building regulations BS5 and CDPs © Copyright KLA Architects Ltd.		
Kla architects limited 27 Newland Road Haywards Heath West Sussex BN16 1PJ		
Telephone 07712 649 542 Email kla.architects@gmail.com www.klaarchitects.co.uk		
Company No. 6588521 Registered Office 23A Newland Road Leaves, BN1 2AN		