


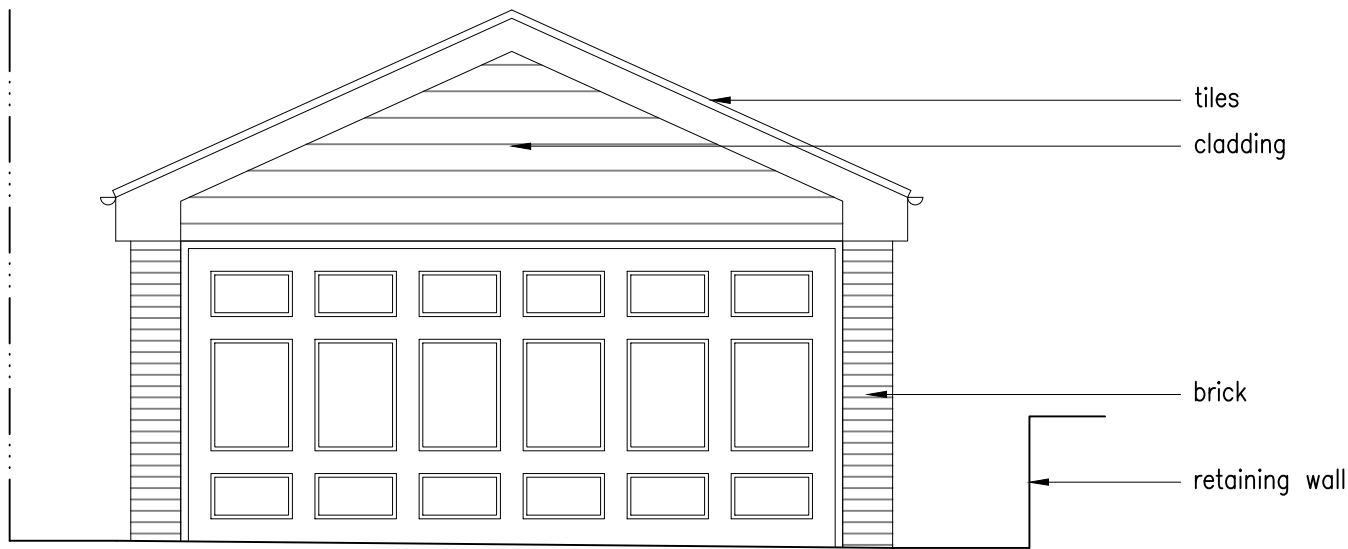


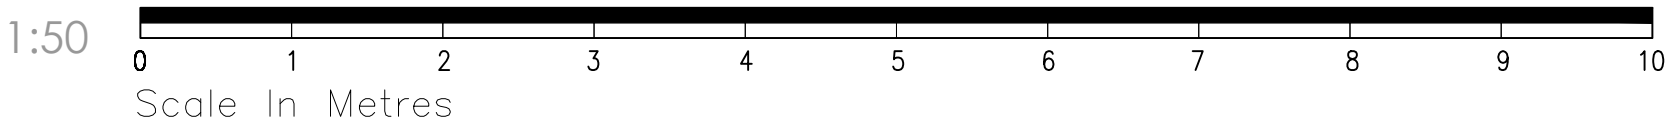


Front Elevation (South) 1:50

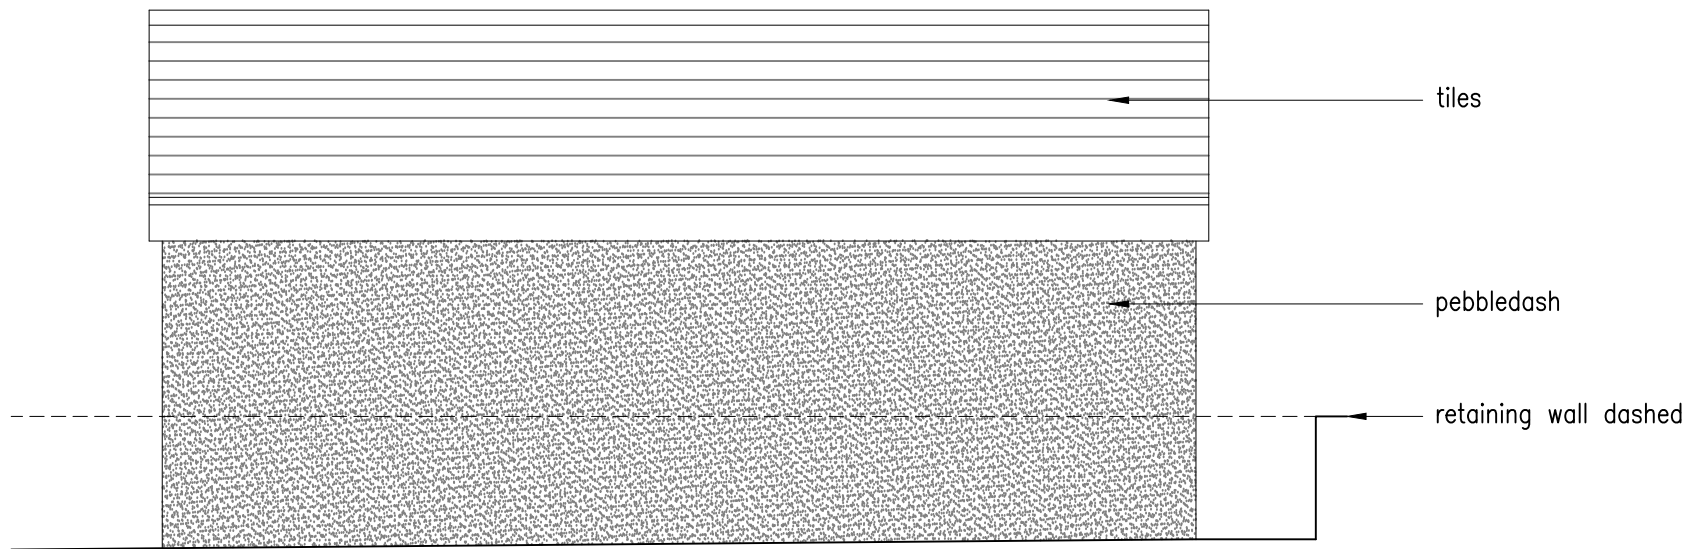


Side Elevation (East) 1:50

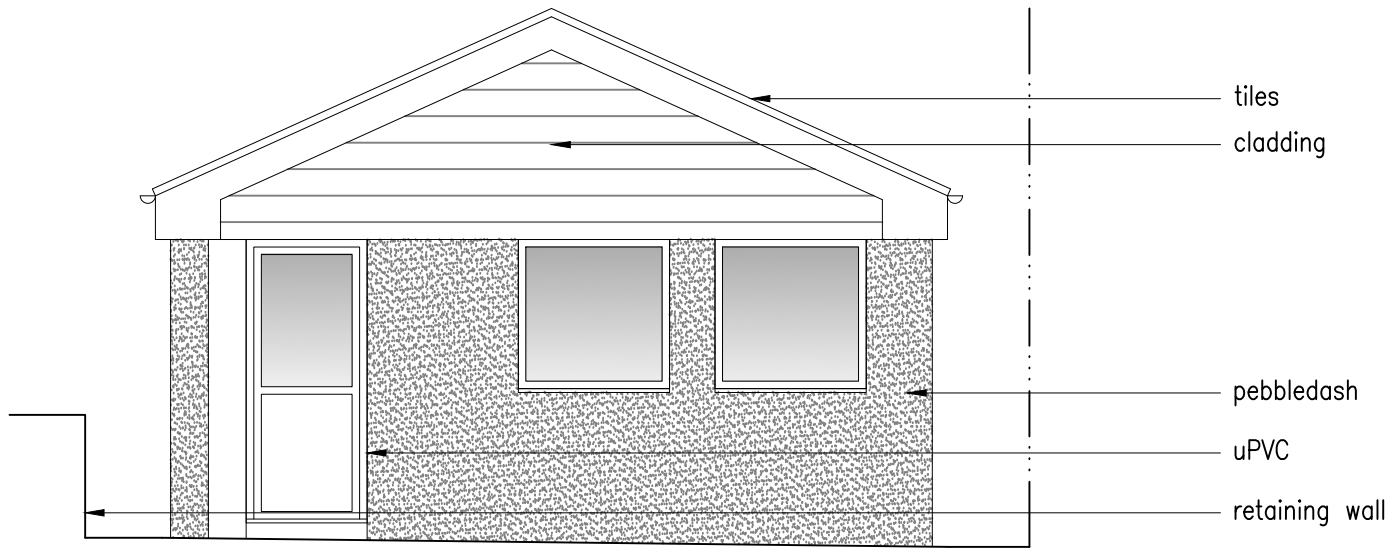


Rear Elevation (North) 1:50

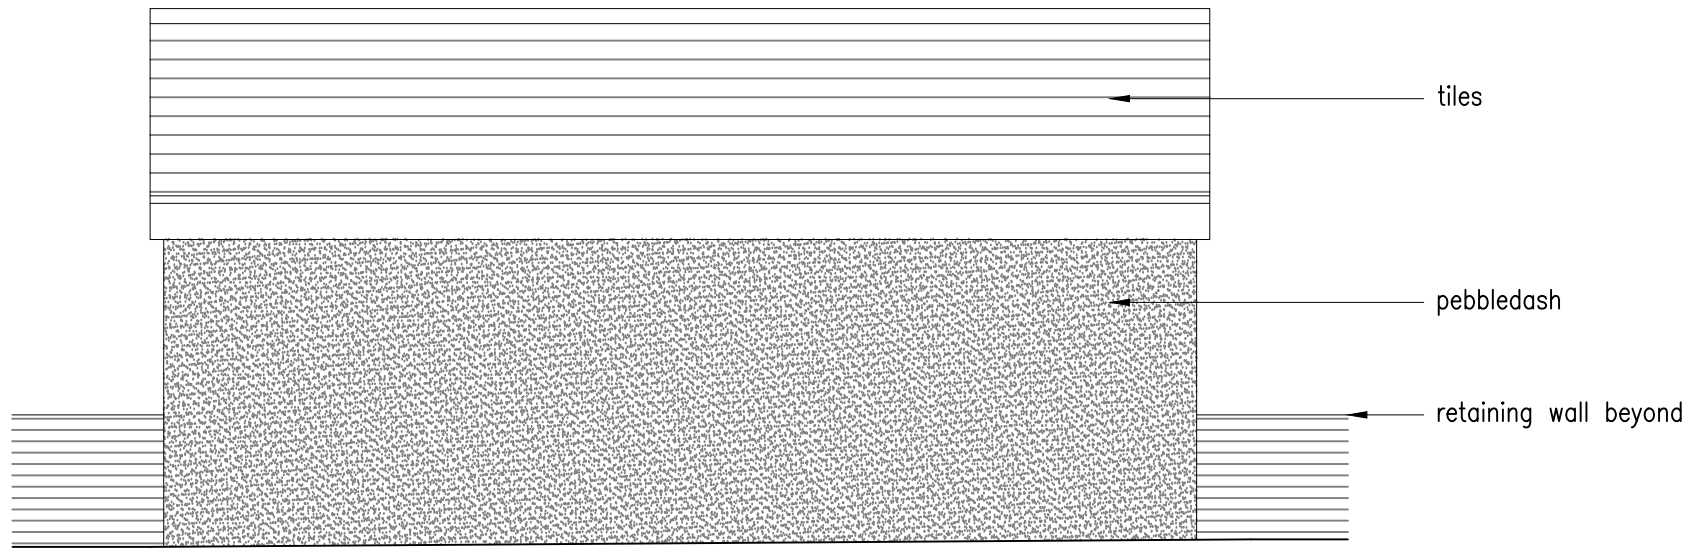


Side Elevation (West) 1:50

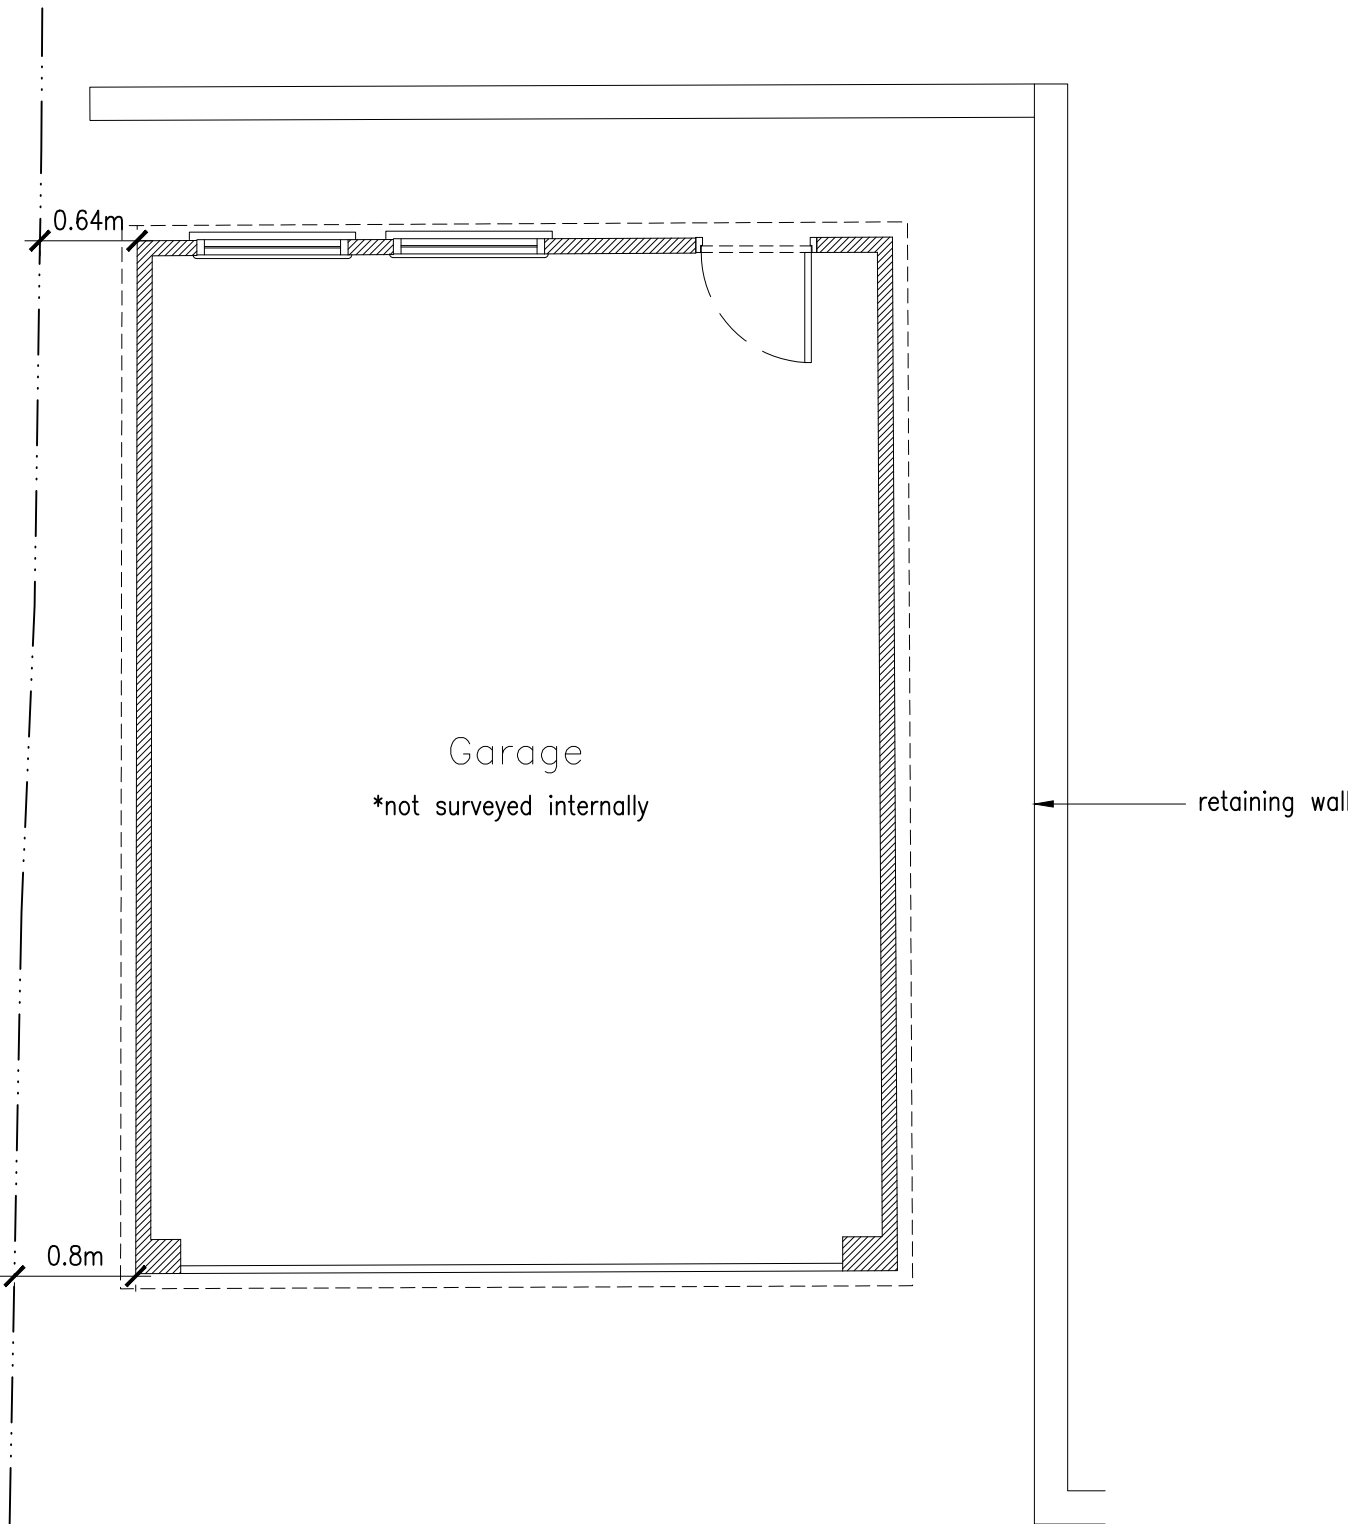


Plan 1:50

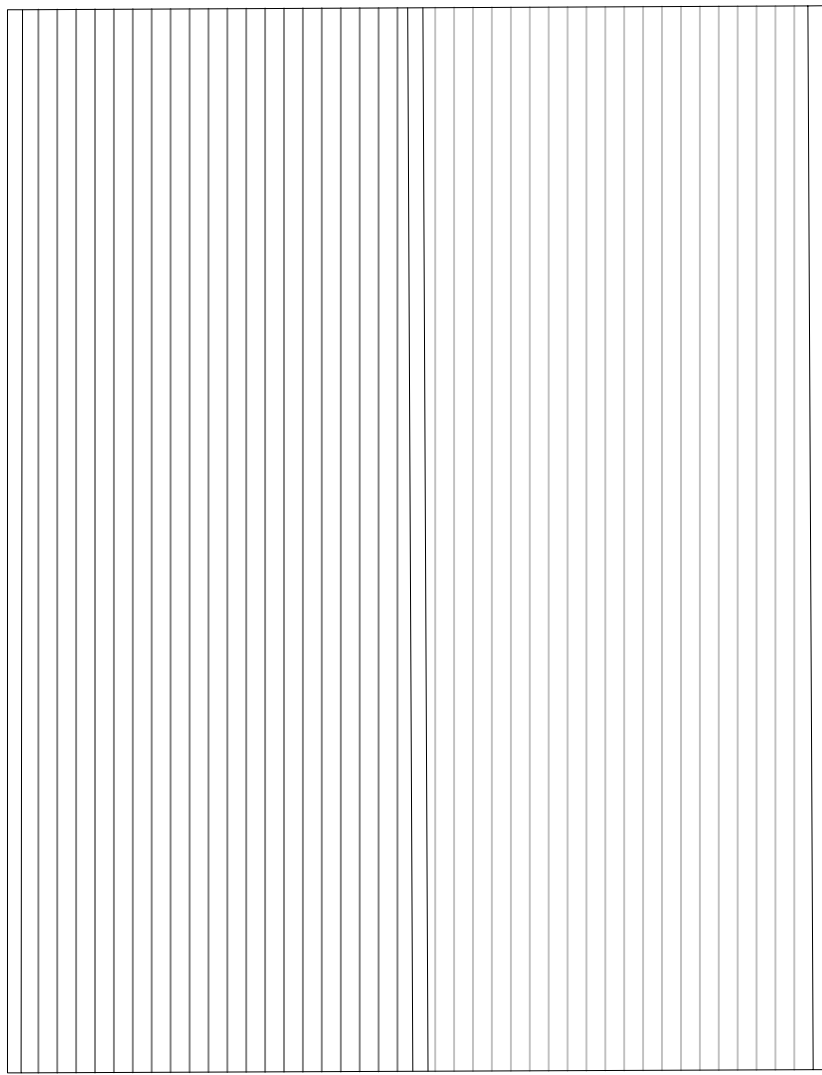

Roof Plan 1:50

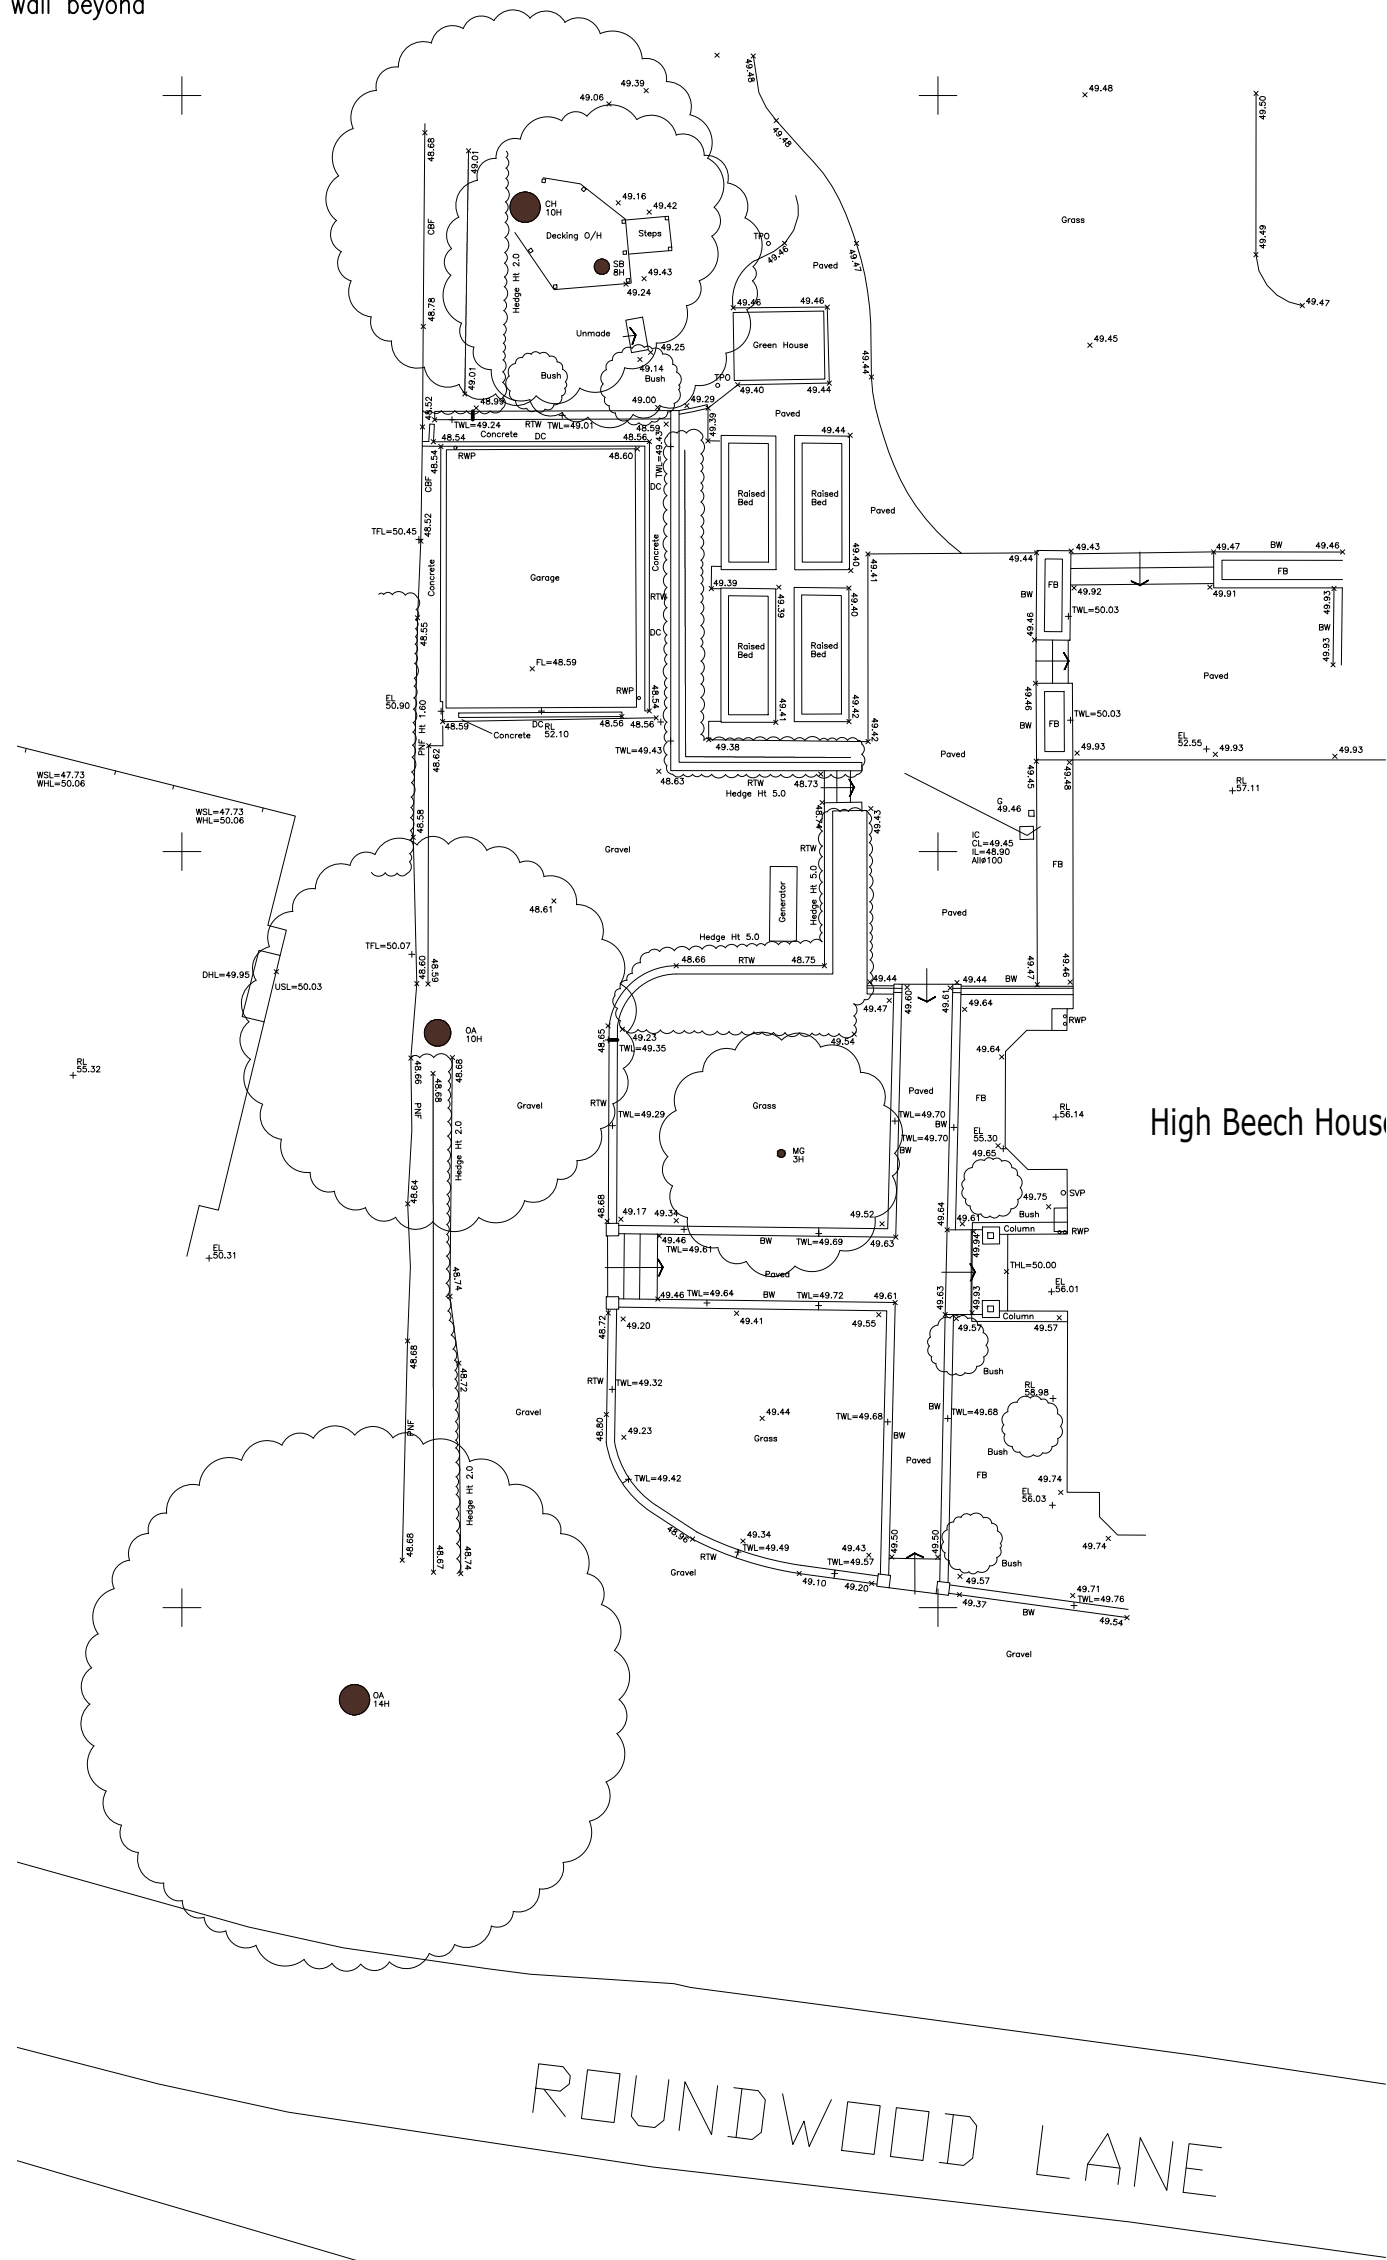

Site Plan 1:200

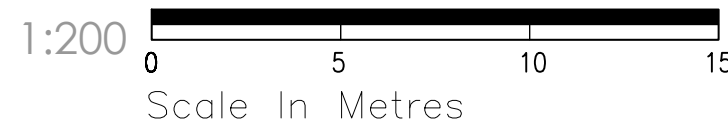

A	17.4.26	boundary info and dims added to block plan from topographical survey info.
rev.	date	comment
amendments		
klaarchitects		
client	Mr & Mrs R. Evans	
job	High Beech House Roundwood Lane Haywards Heath RH16 1SJ	
drawing number	322. EXG.02/A	
drawing title	existing garage plans, and elevations	
date	April '26	RIBA work stage
scale/original sheet size	Varies@A1	1
Do not scale off drawing. Check all dimensions on site before all work is commenced. All goods materials and workmanship to conform with current building regulations BS5 and CDPs. © Copyright KLA Architects Ltd.		
Kla architects limited 27 Newland Road Haywards Heath West Sussex BN16 1PJ		
telephone 07712 649 542 email kla.architects@gmail.com www.klaarchitects.co.uk		
Company No. 6538521 Registered Office 23A Andrews Place Lewes, BN1 2AN		