




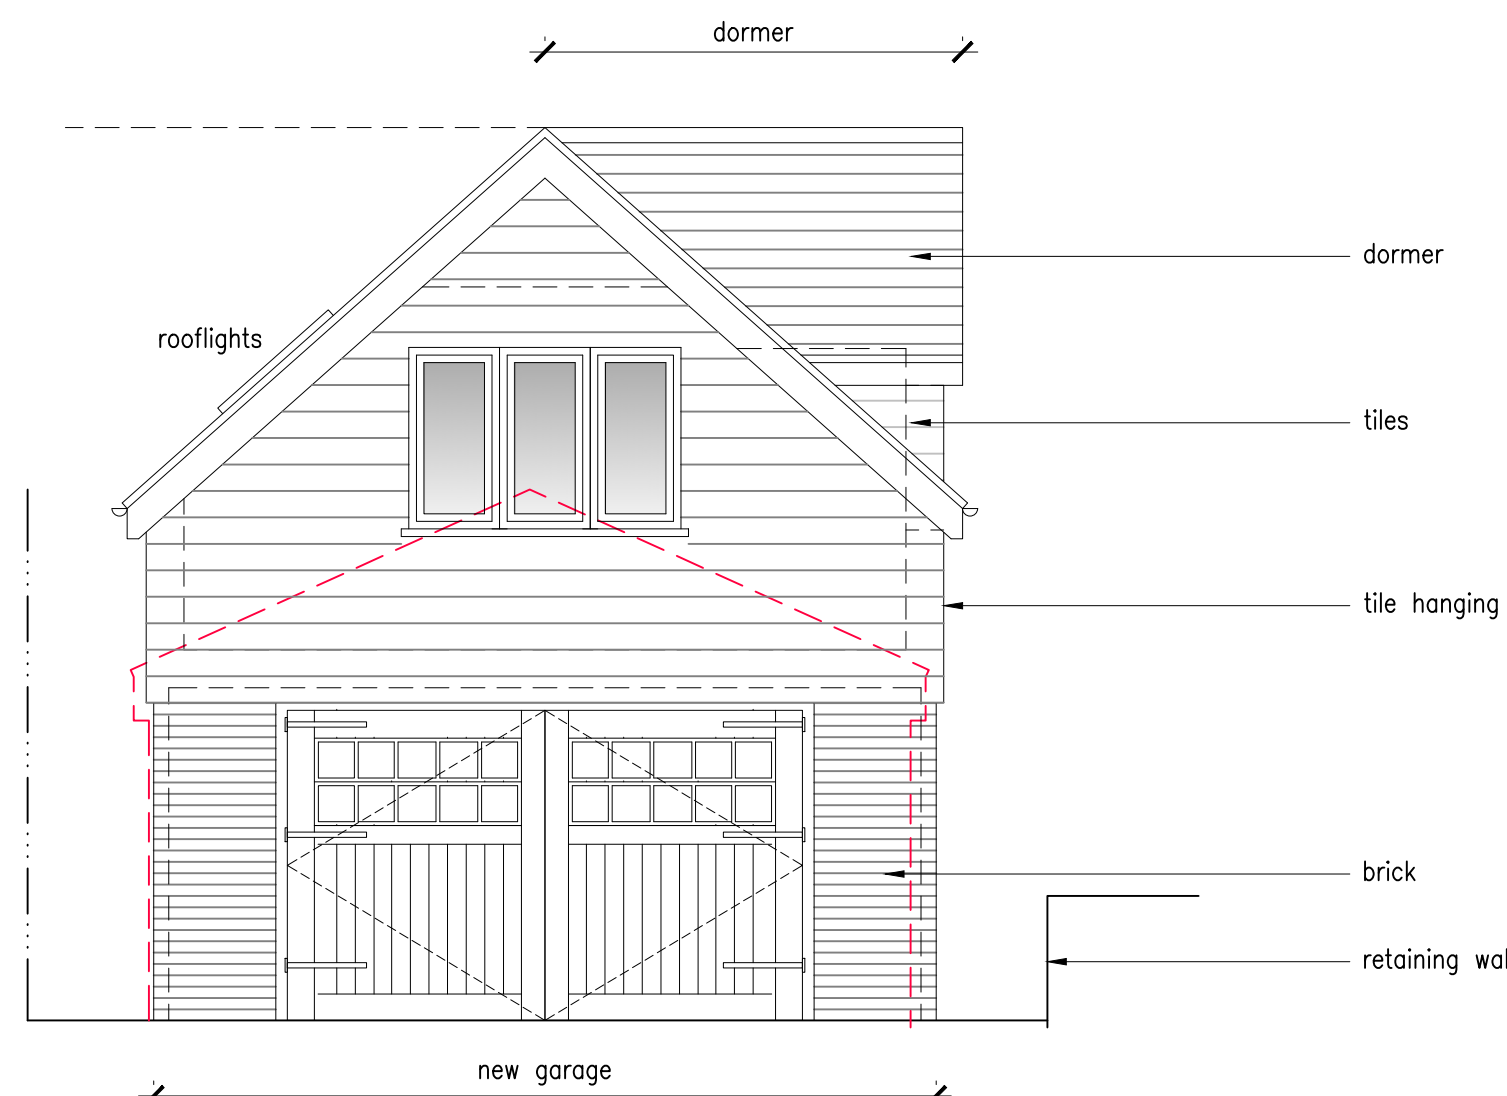


Front Elevation (South) 1:50

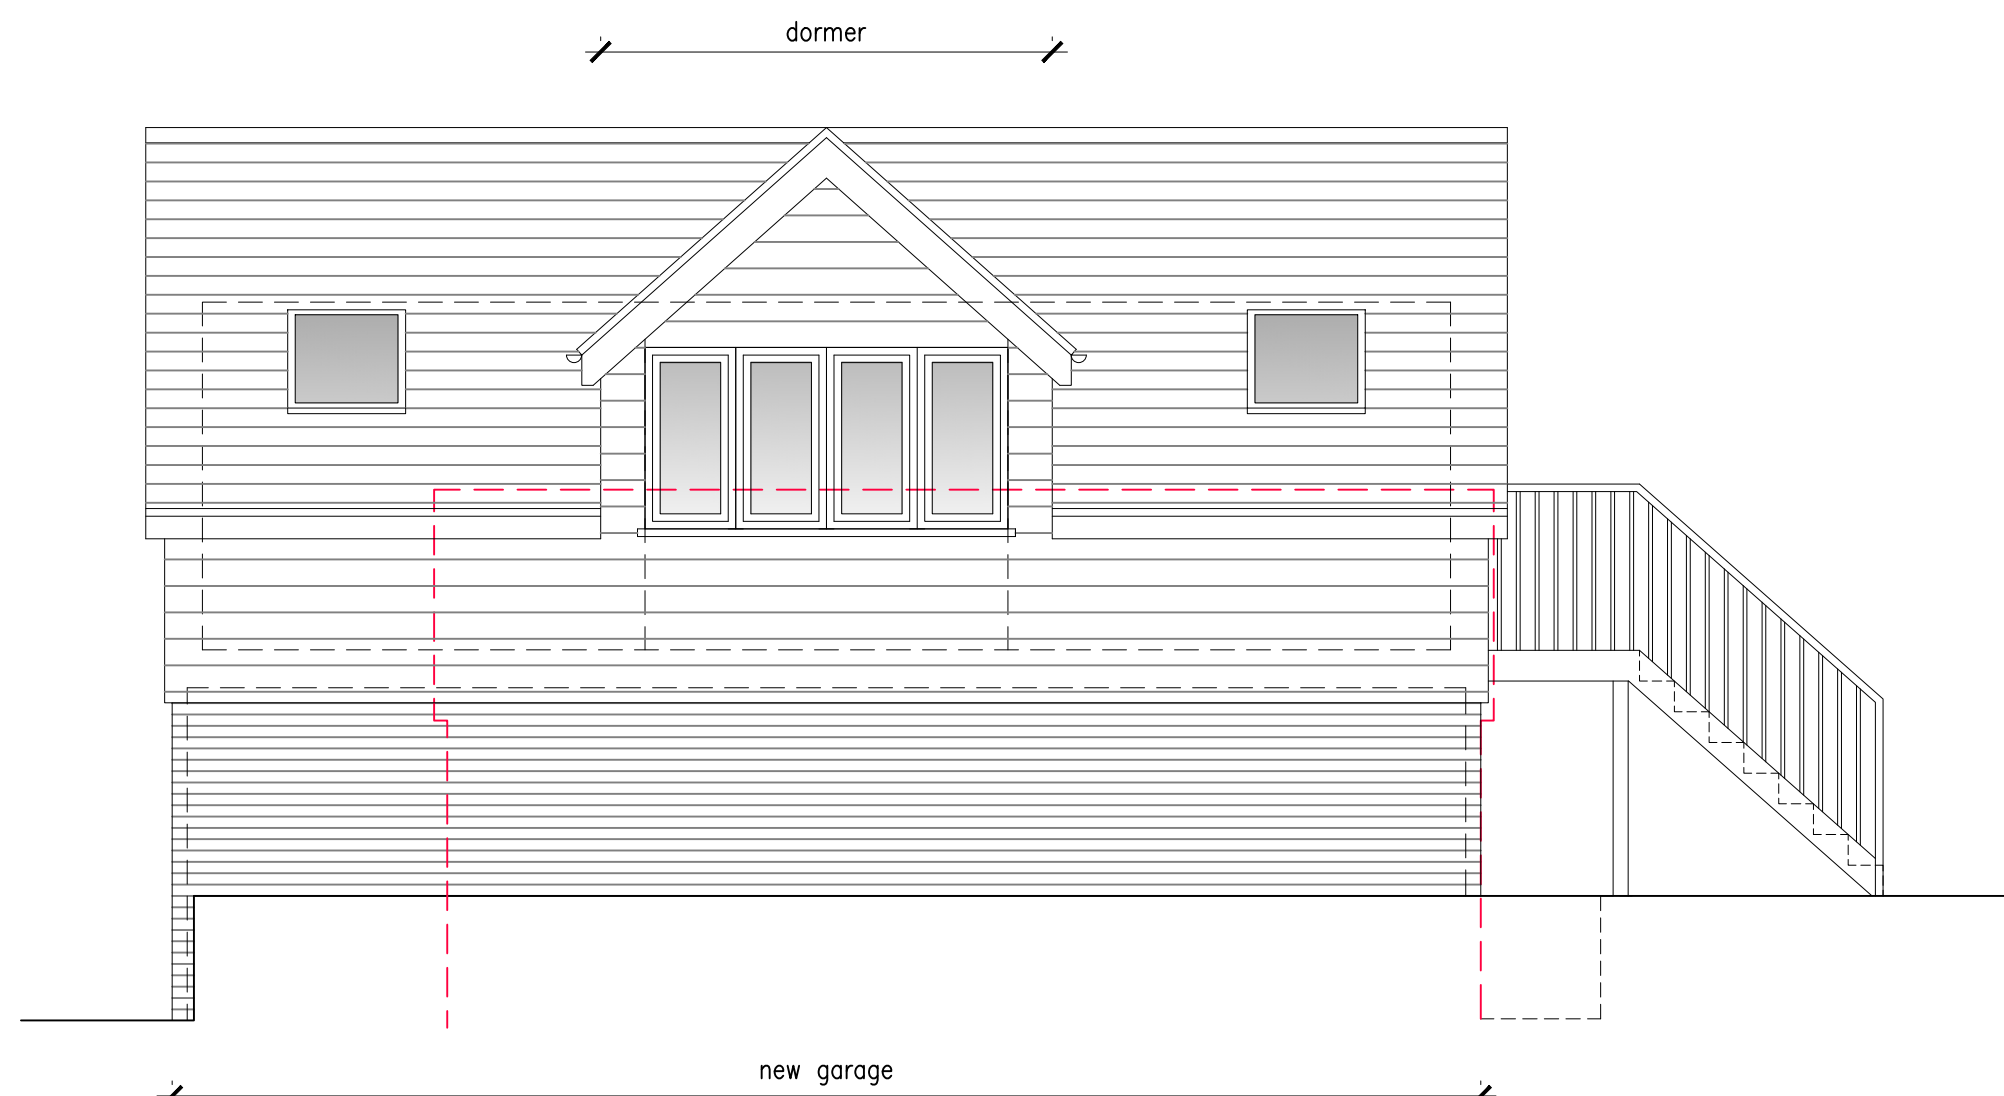

Side Elevation (East) 1:50

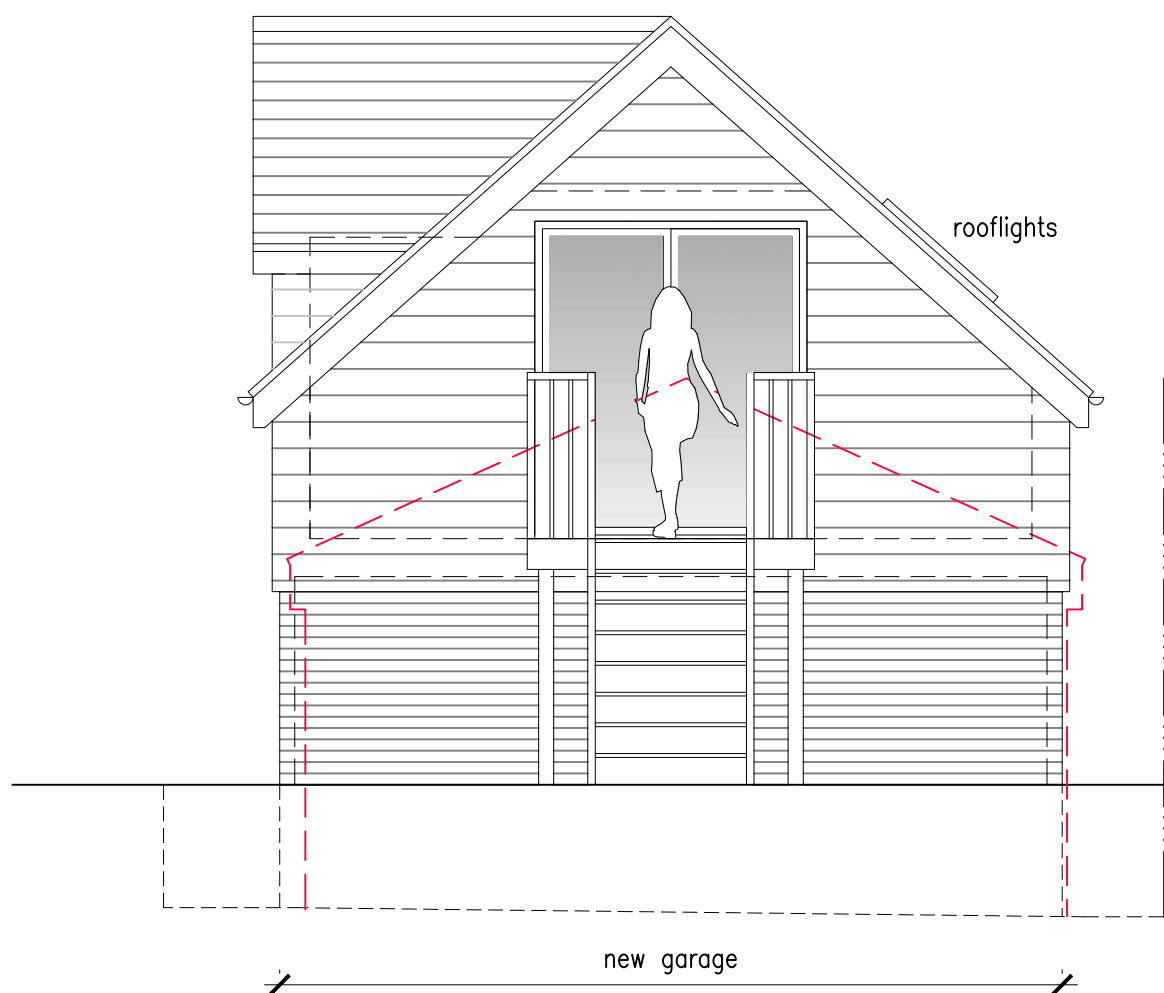


Rear Elevation (North) 1:50

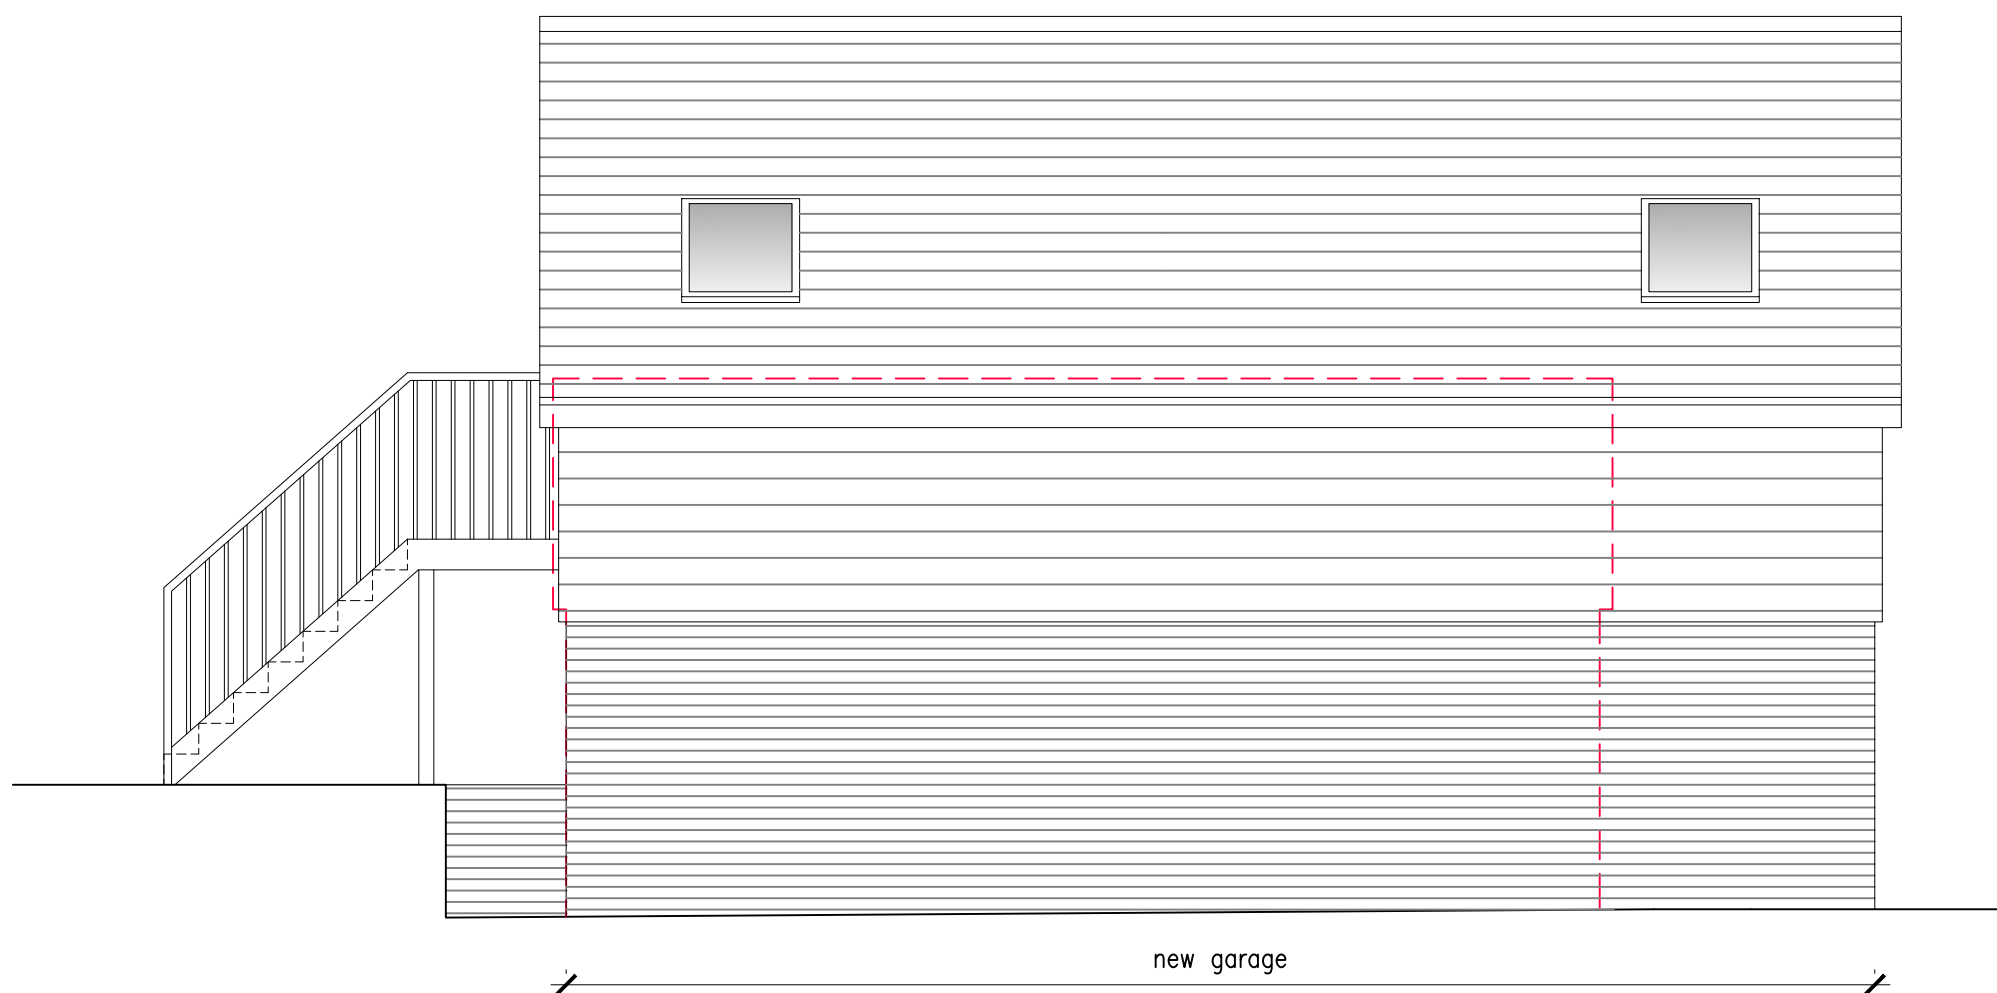


Side Elevation (West) 1:50


1:50
Scale In Metres
0 1 2 3 4 5 6 7 8 9 10

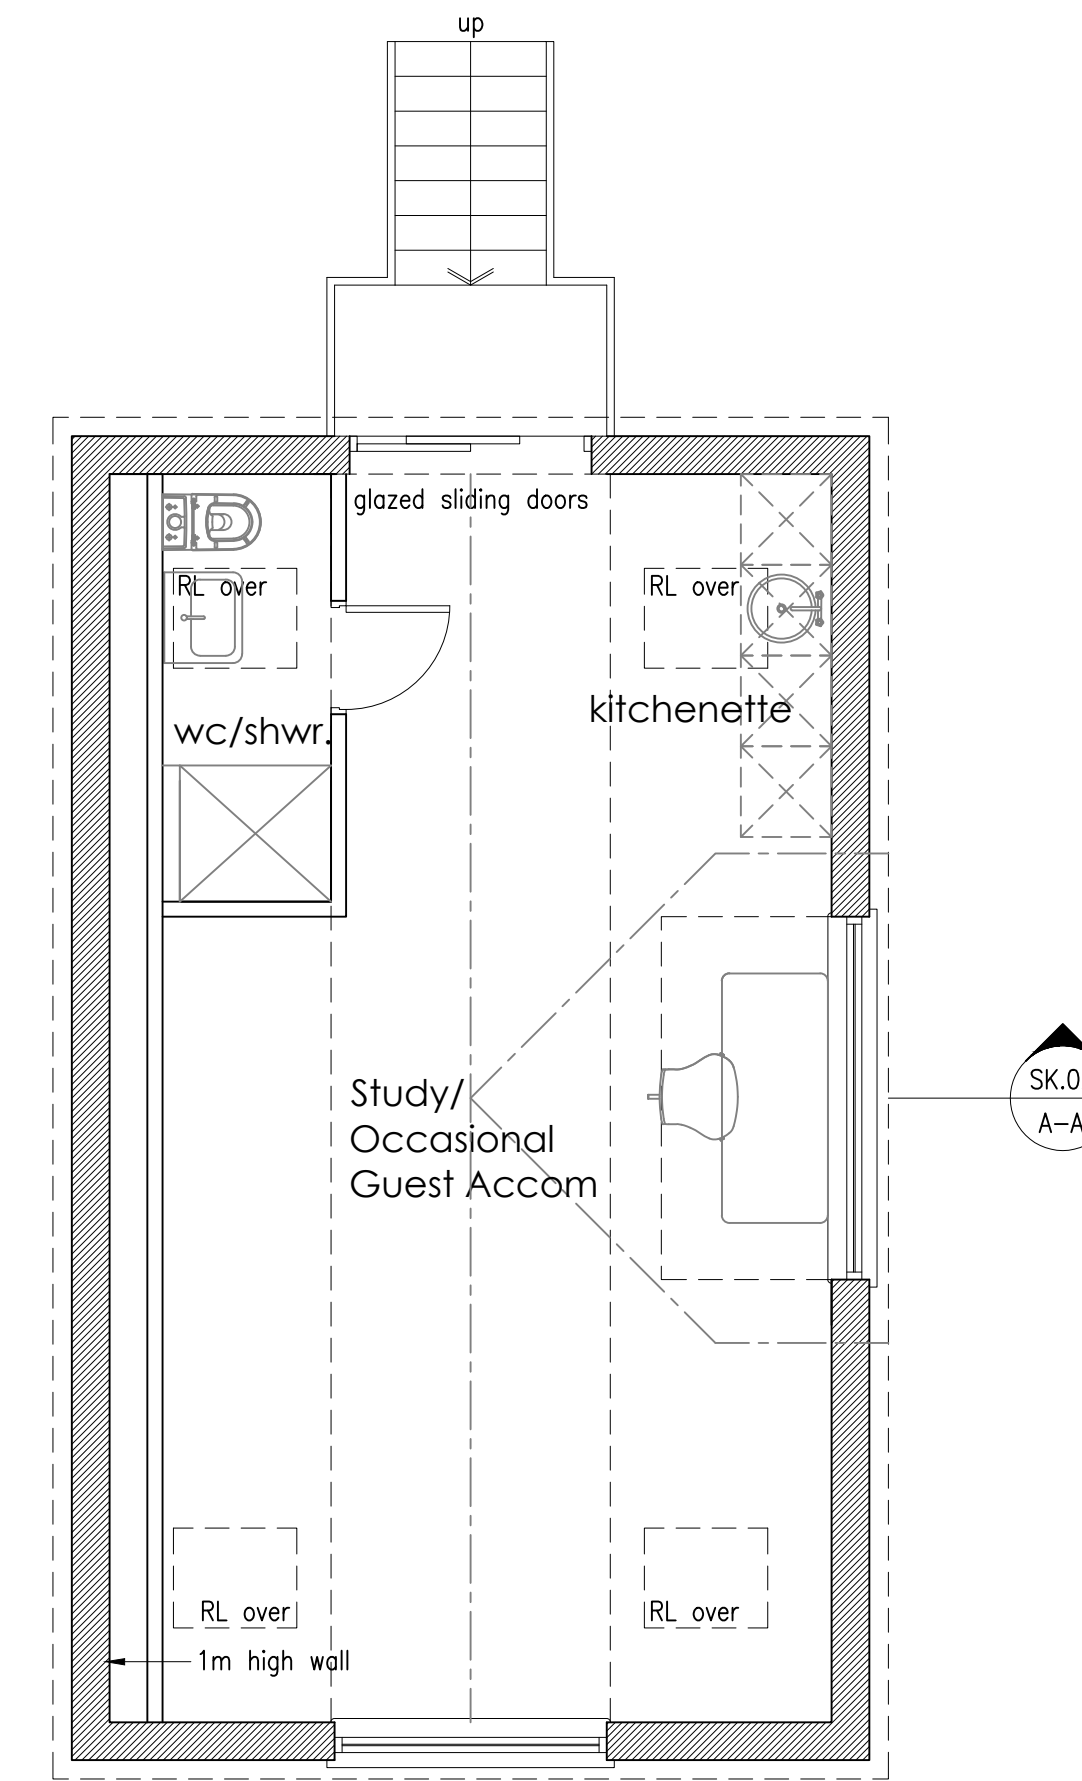


First Floor Internal Layout Plan 1:50

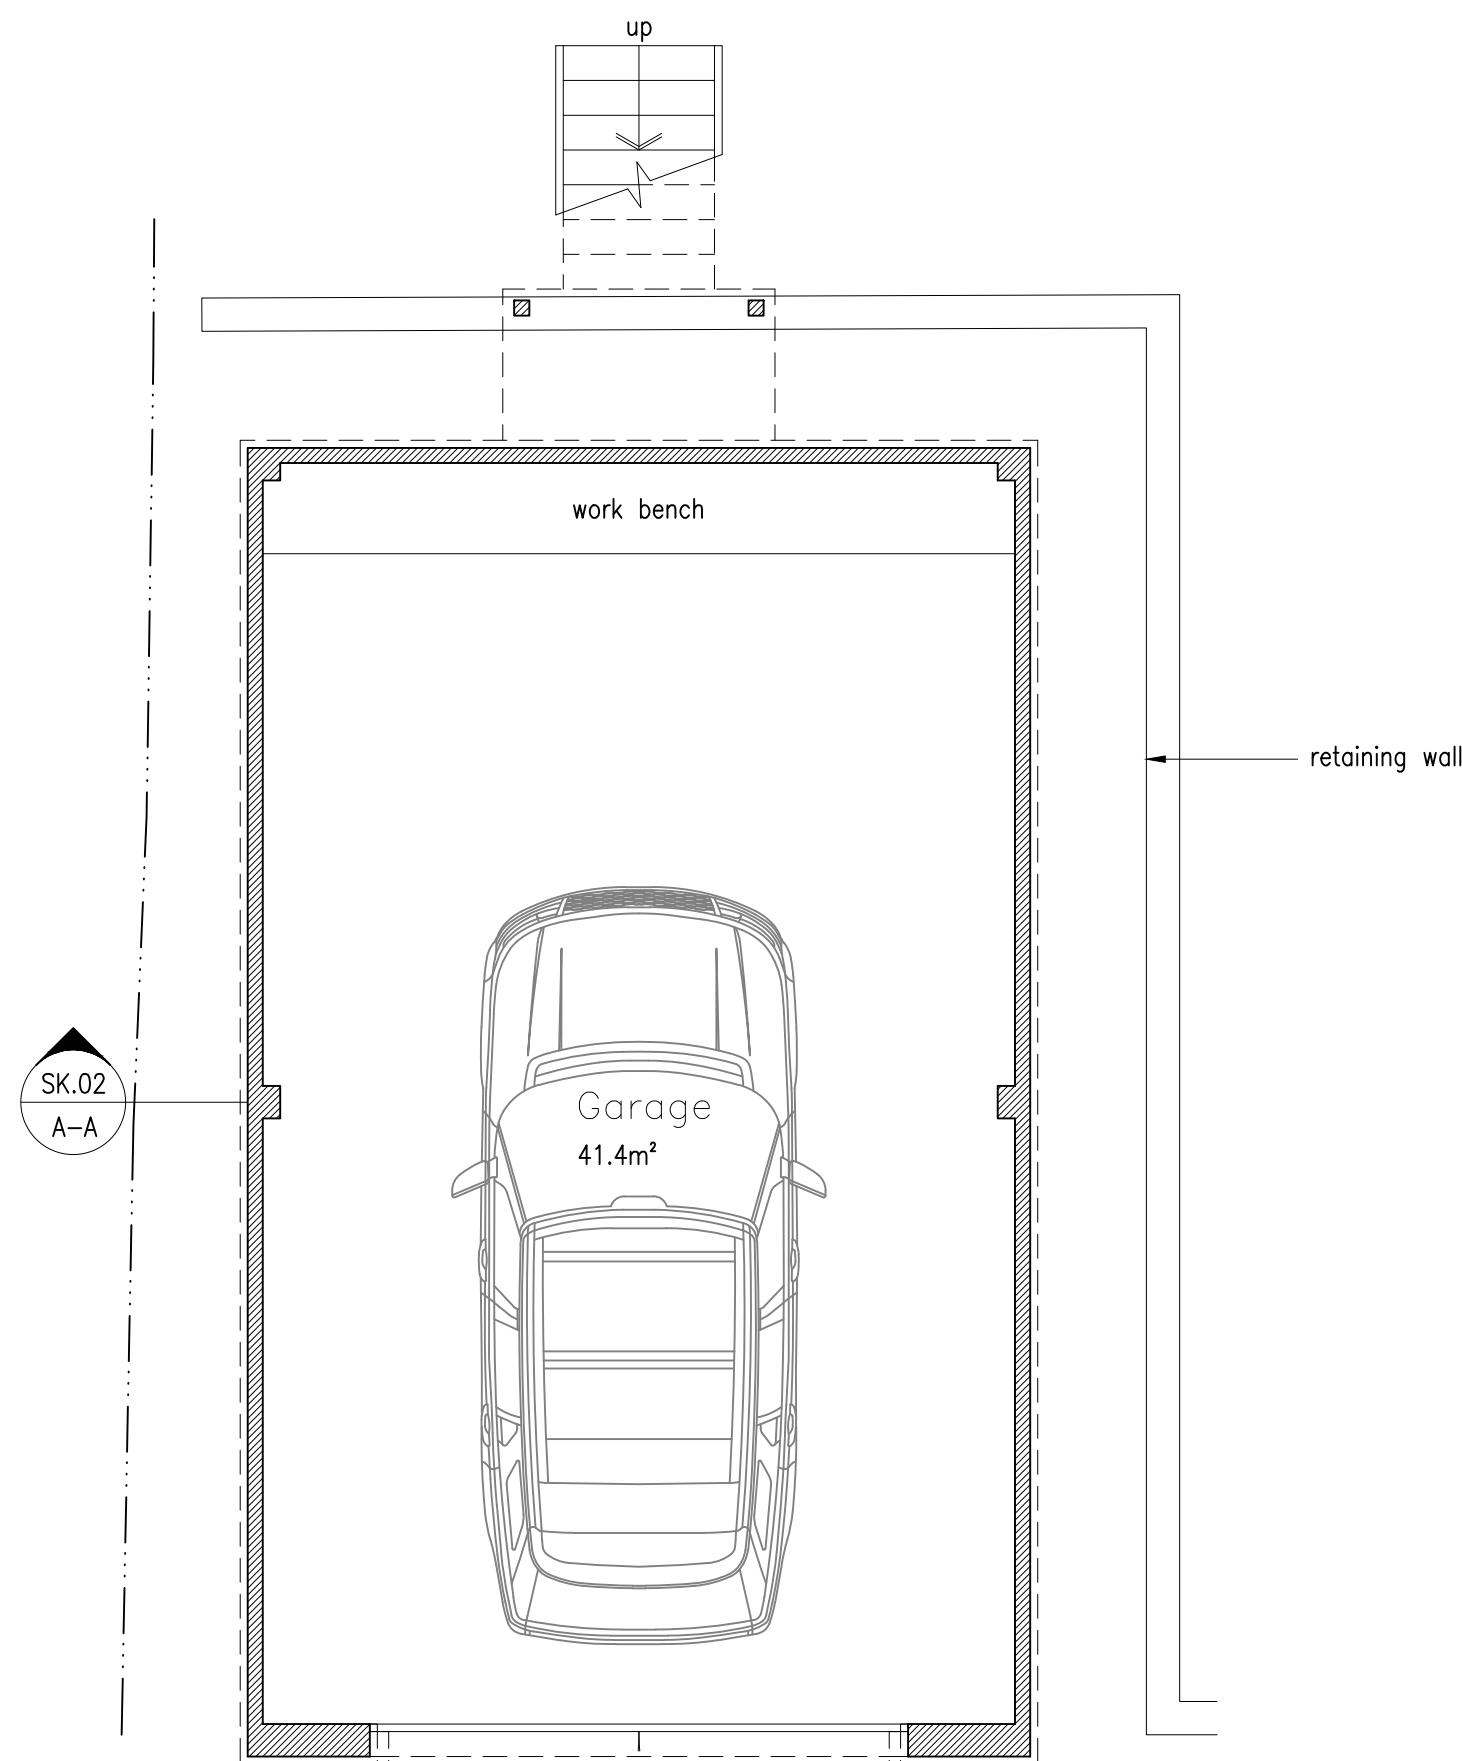

Ground Floor Plan 1:50

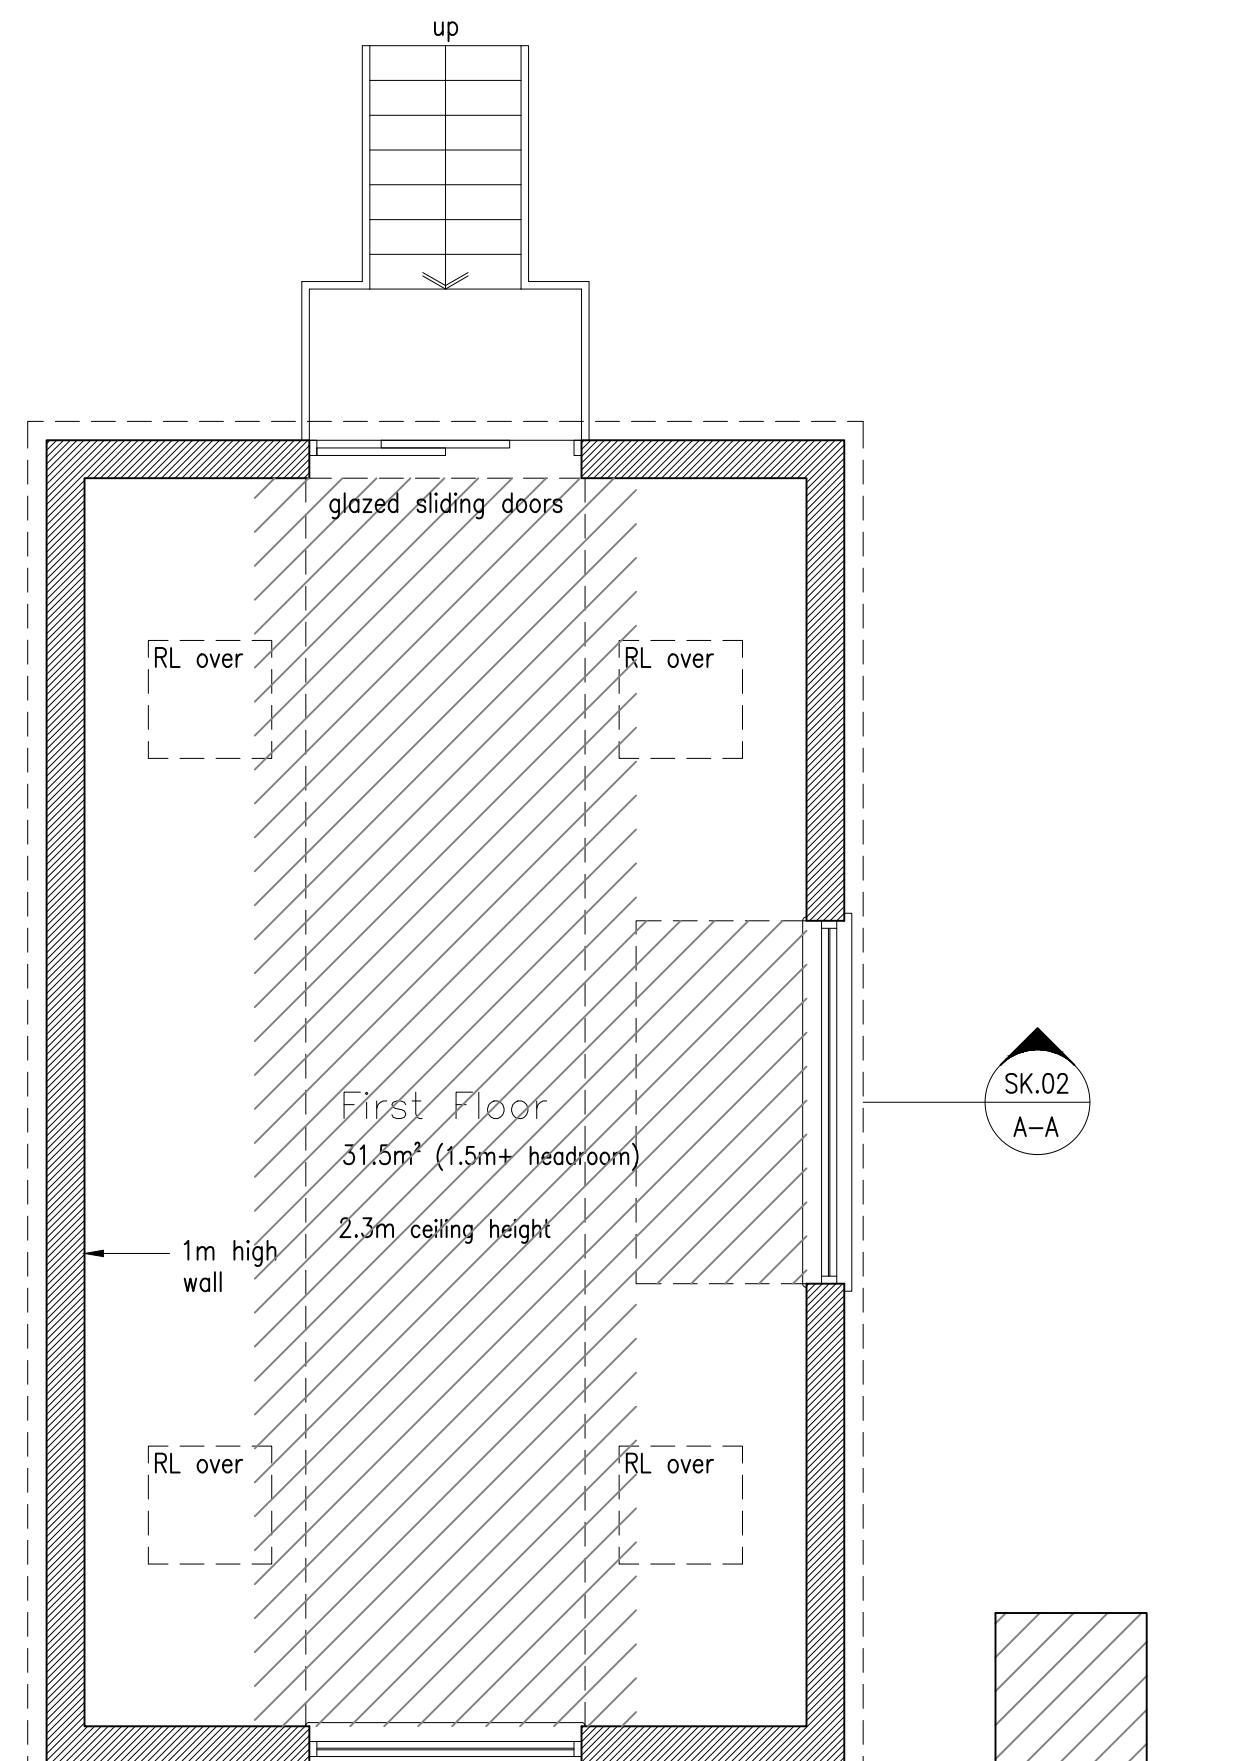

First Floor Plan 1:50

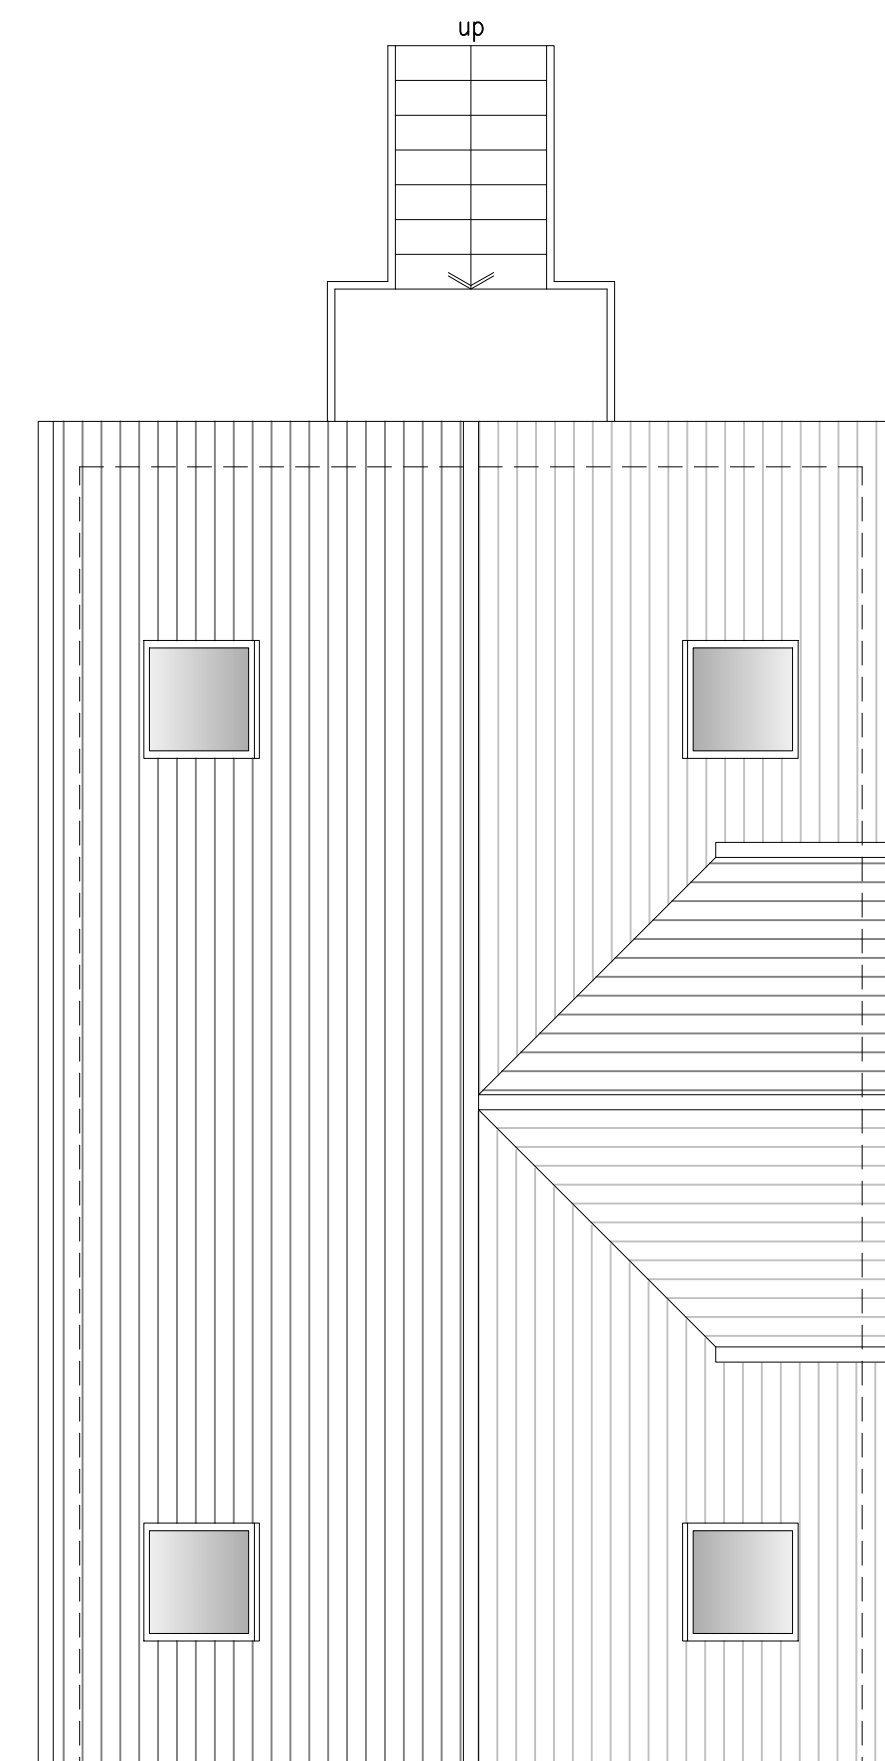

Roof Plan 1:50

rev.	date	comment
amendments		
client	Mr & Dr. R. Evans	
job	High Beech House Roundwood Lane Haywards Heath RH16 1SJ	
drawing number	322. PL.01	
drawing title	proposed ground floor, first floor plans & elevations	
date	June '26	scale/original sheet size
		Varies@A1
		RIBA work stage
		3
Do not scale off drawing Check all dimensions on site before all work is commenced All goods materials workmanship to conform with current building regulations BS5 and COPs © Copyright KLA Architects Ltd. KLA architects limited 27 Newland Road Haywards Heath West Sussex BN16 1PJ Telephone 07712 649 542 email kla.architects@gmail.com www.klaarchitects.co.uk Company No. 6538521 Registered Office 23A Andrews Place Leaves, BN7 2AN		