


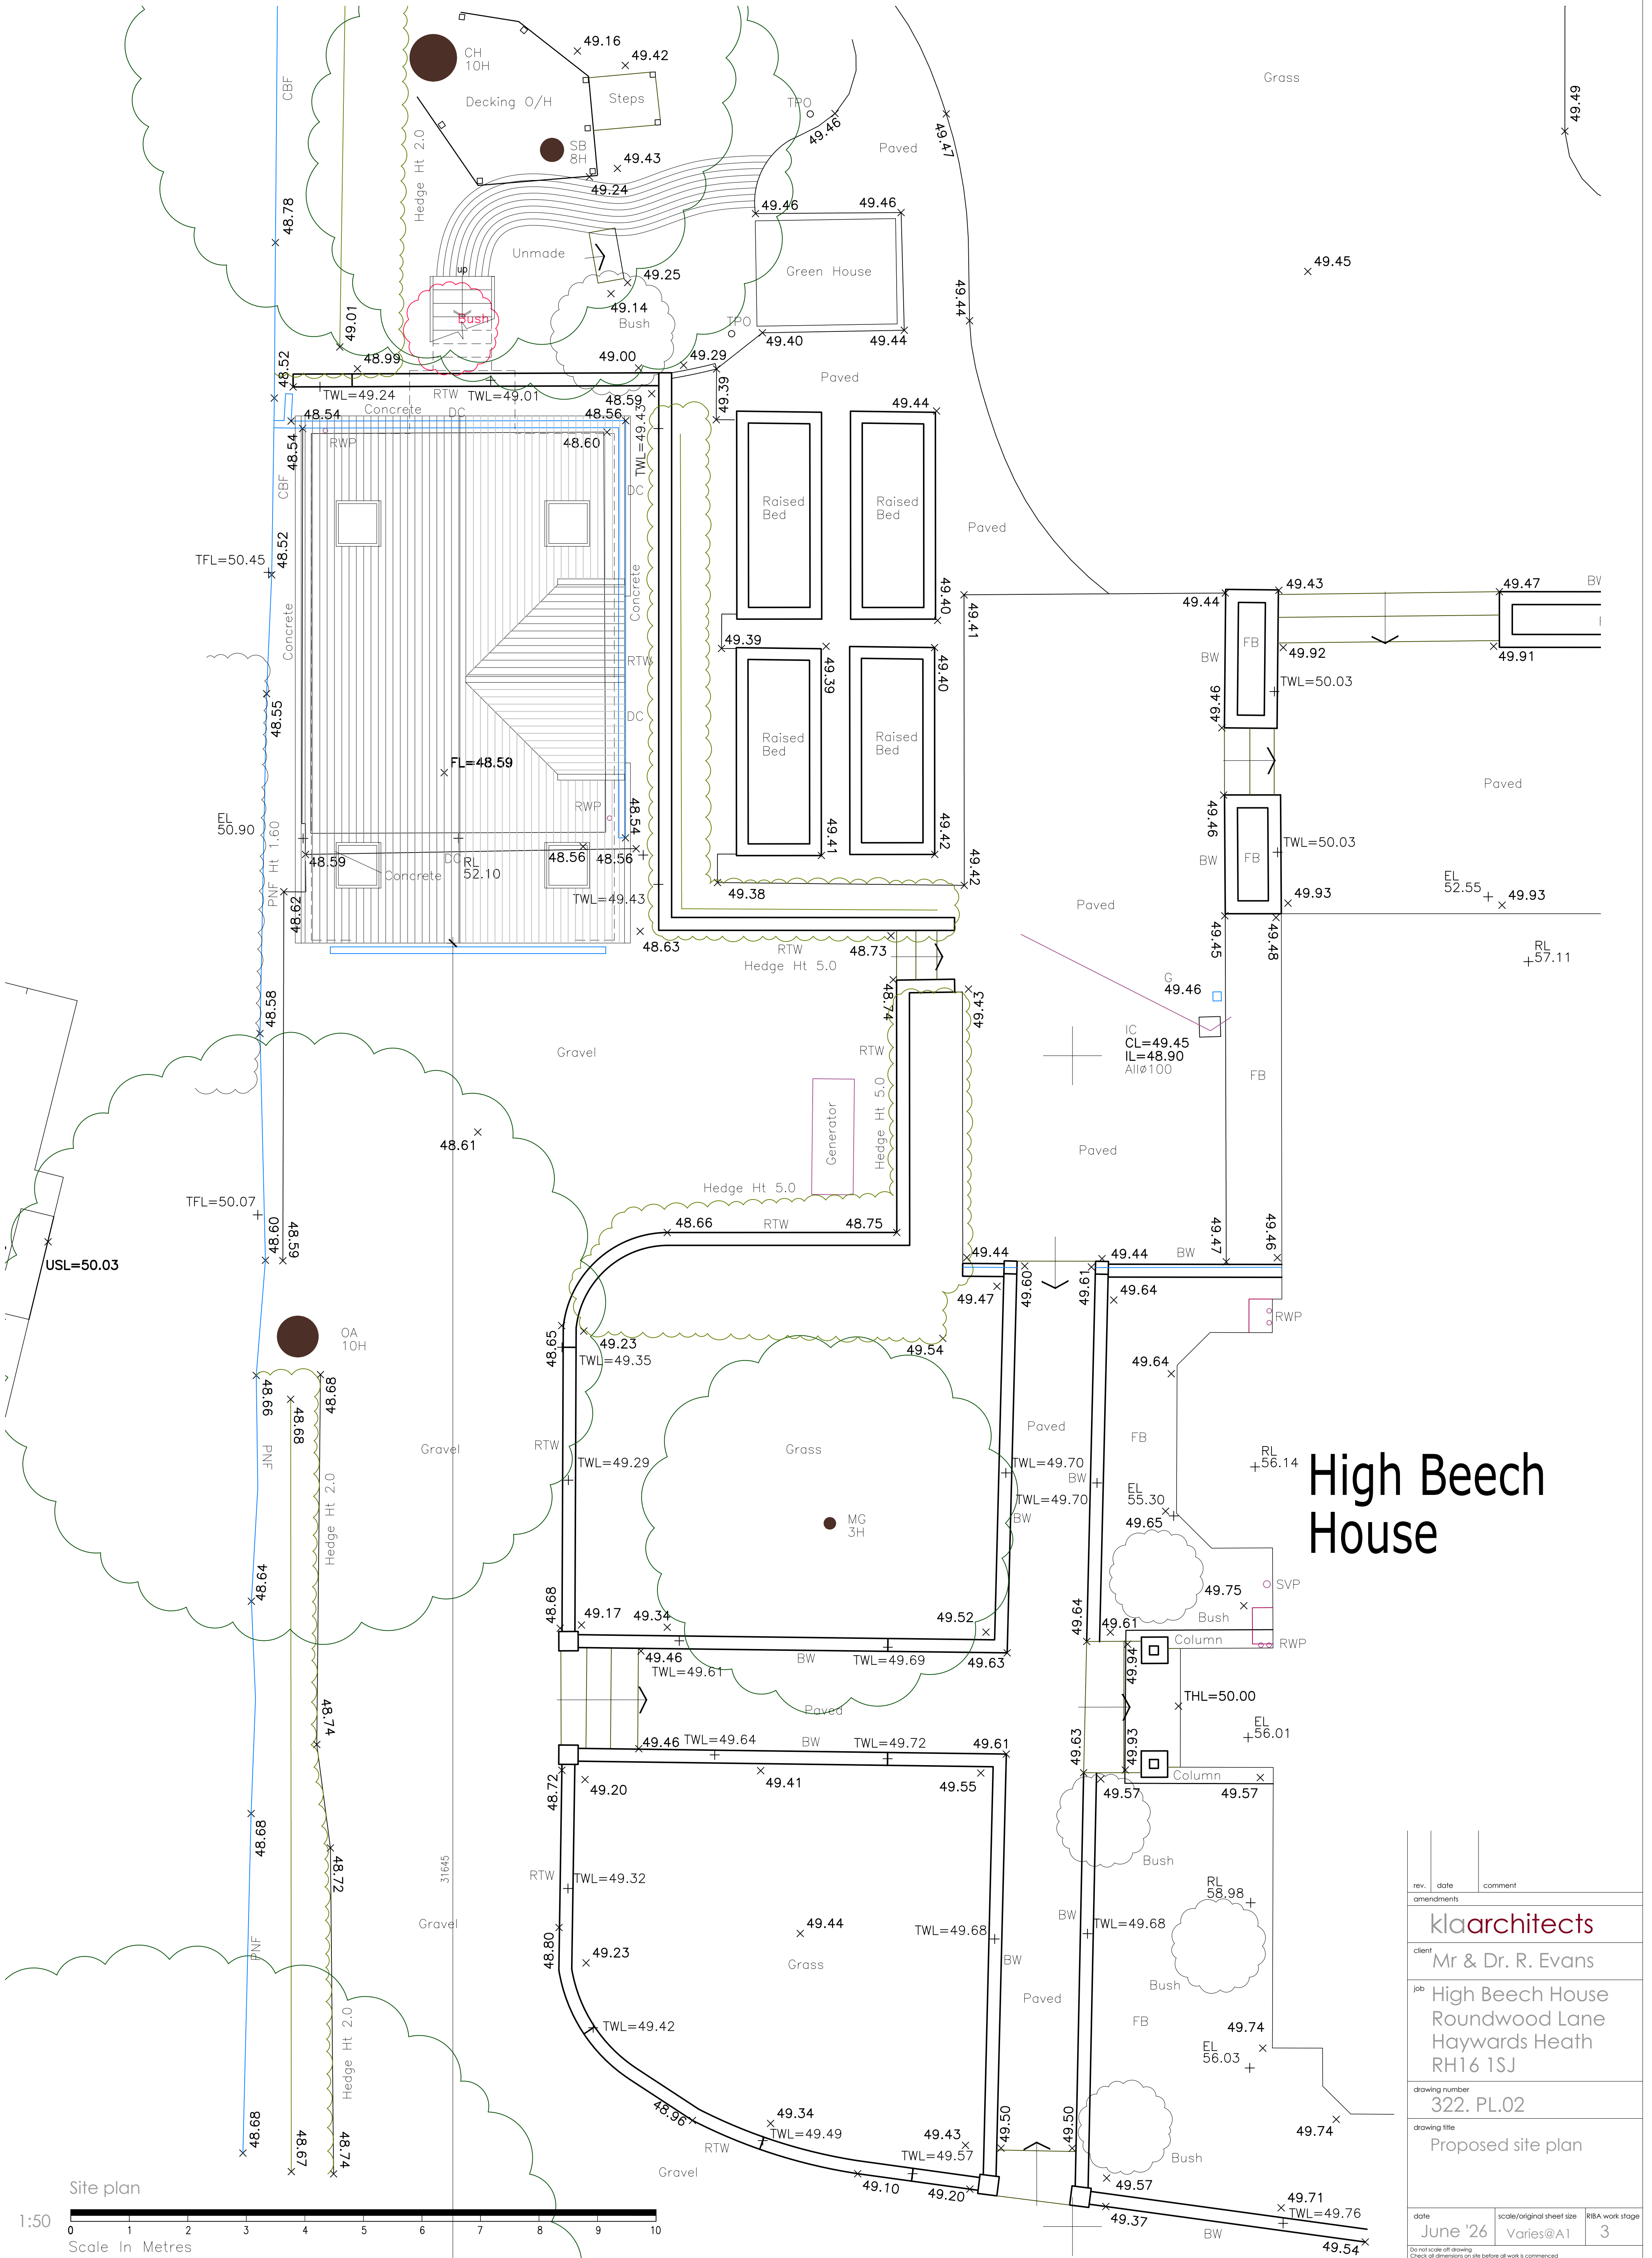

High Beech House

rev.	date	comment
amendments		
klaarchitects		
client	Mr & Dr. R. Evans	
job	High Beech House Roundwood Lane Haywards Heath RH16 1SJ	
drawing number	322. PL.02	
drawing title	Proposed site plan	
date	June '26	scale/original sheet size
		Varies@A1
		RIBA work stage
		3
Do not scale off drawing Check all dimensions on site before off work is commenced All goods materials watermarked to conform with current building regulations BS5 and COP8 © Copyright KLA Architects Ltd.		
KLA architects limited 57 Fensland Road Haywards Heath West Sussex RH16 1PJ		Company No. 6238501 Registered Office 23 Andrew Place Lewes BN1 2AN